



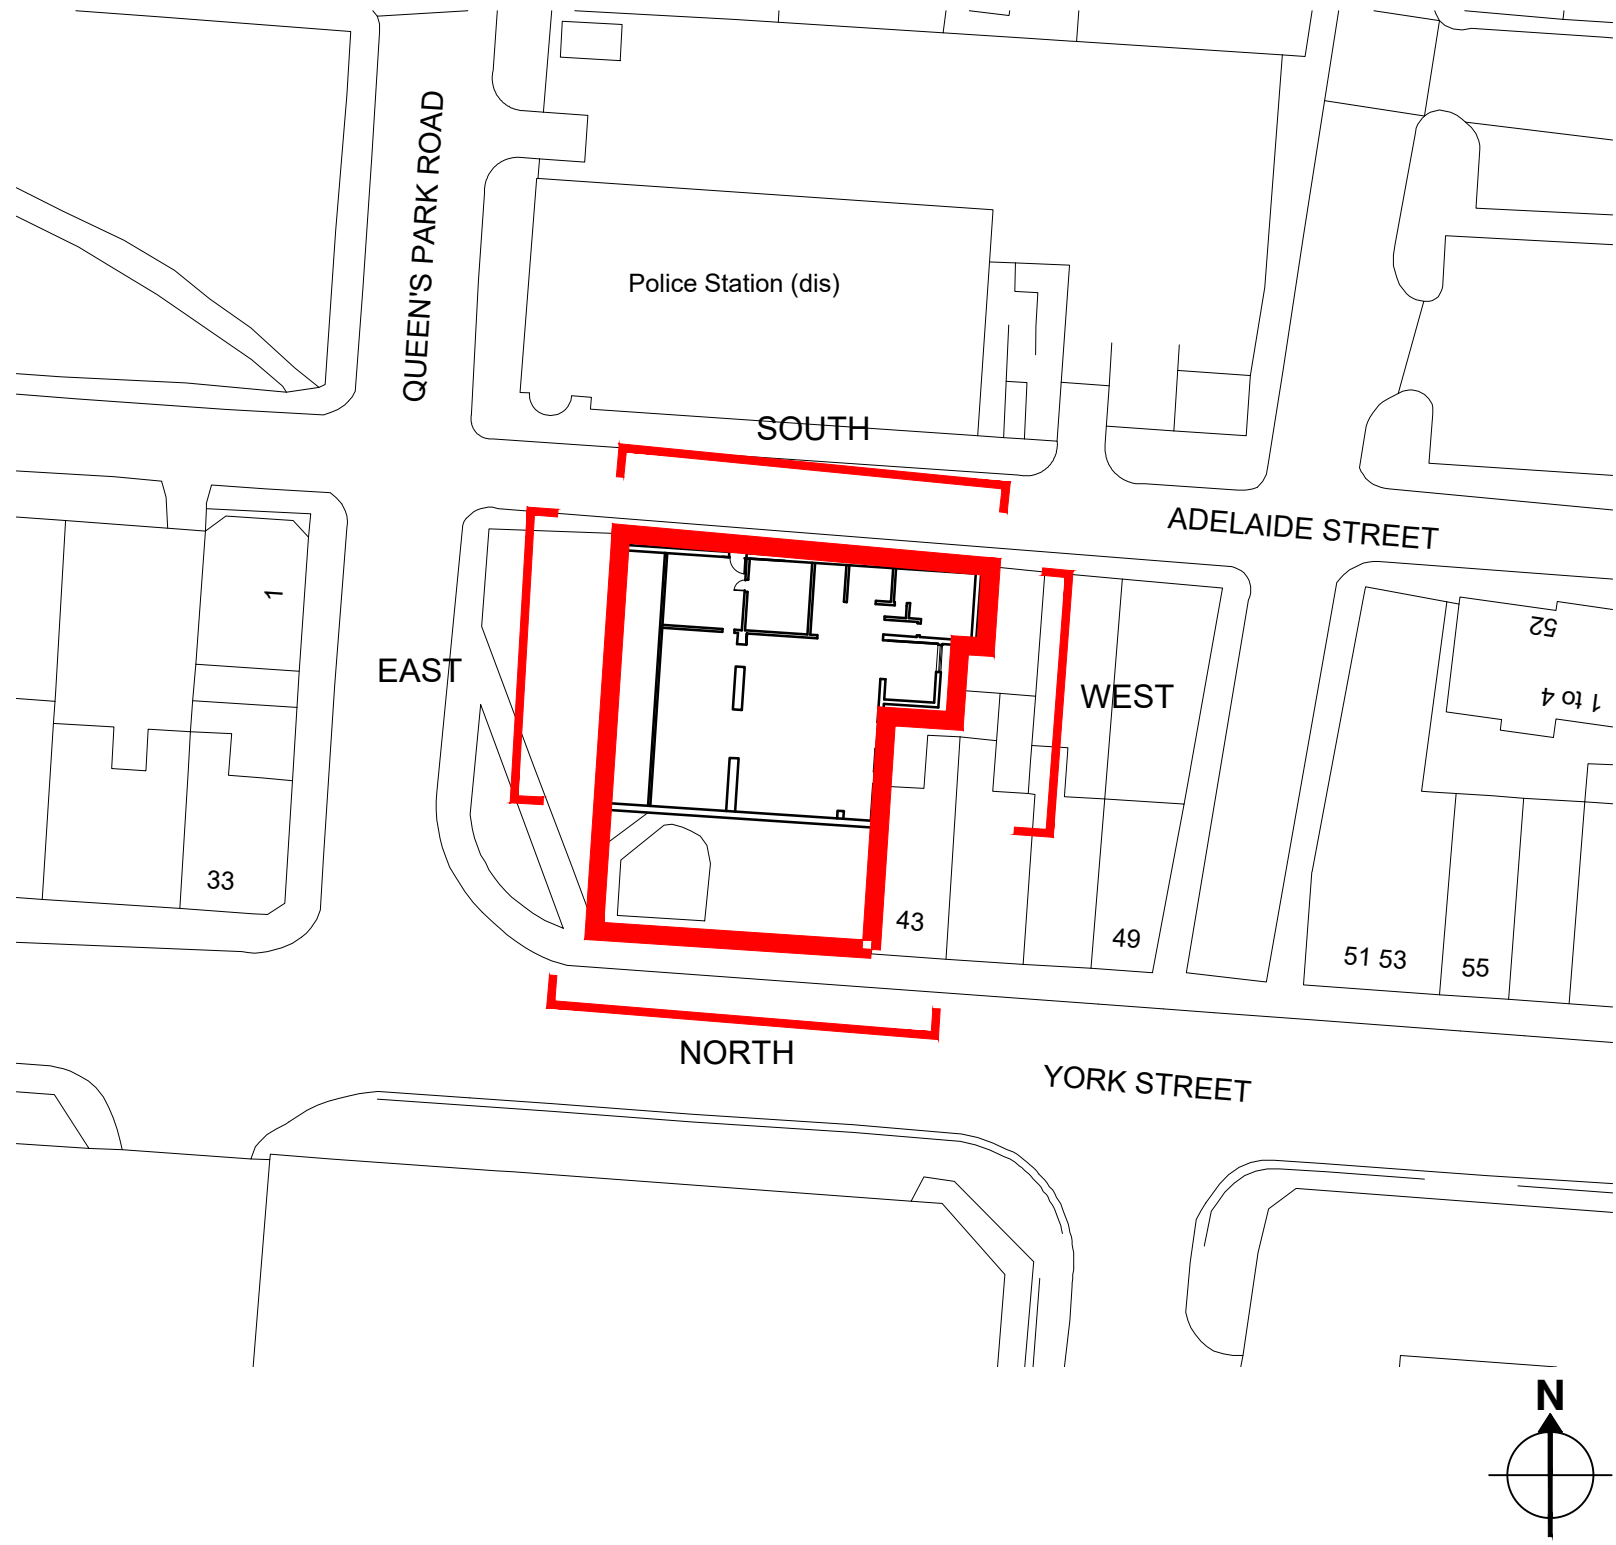

Existing North Elevation

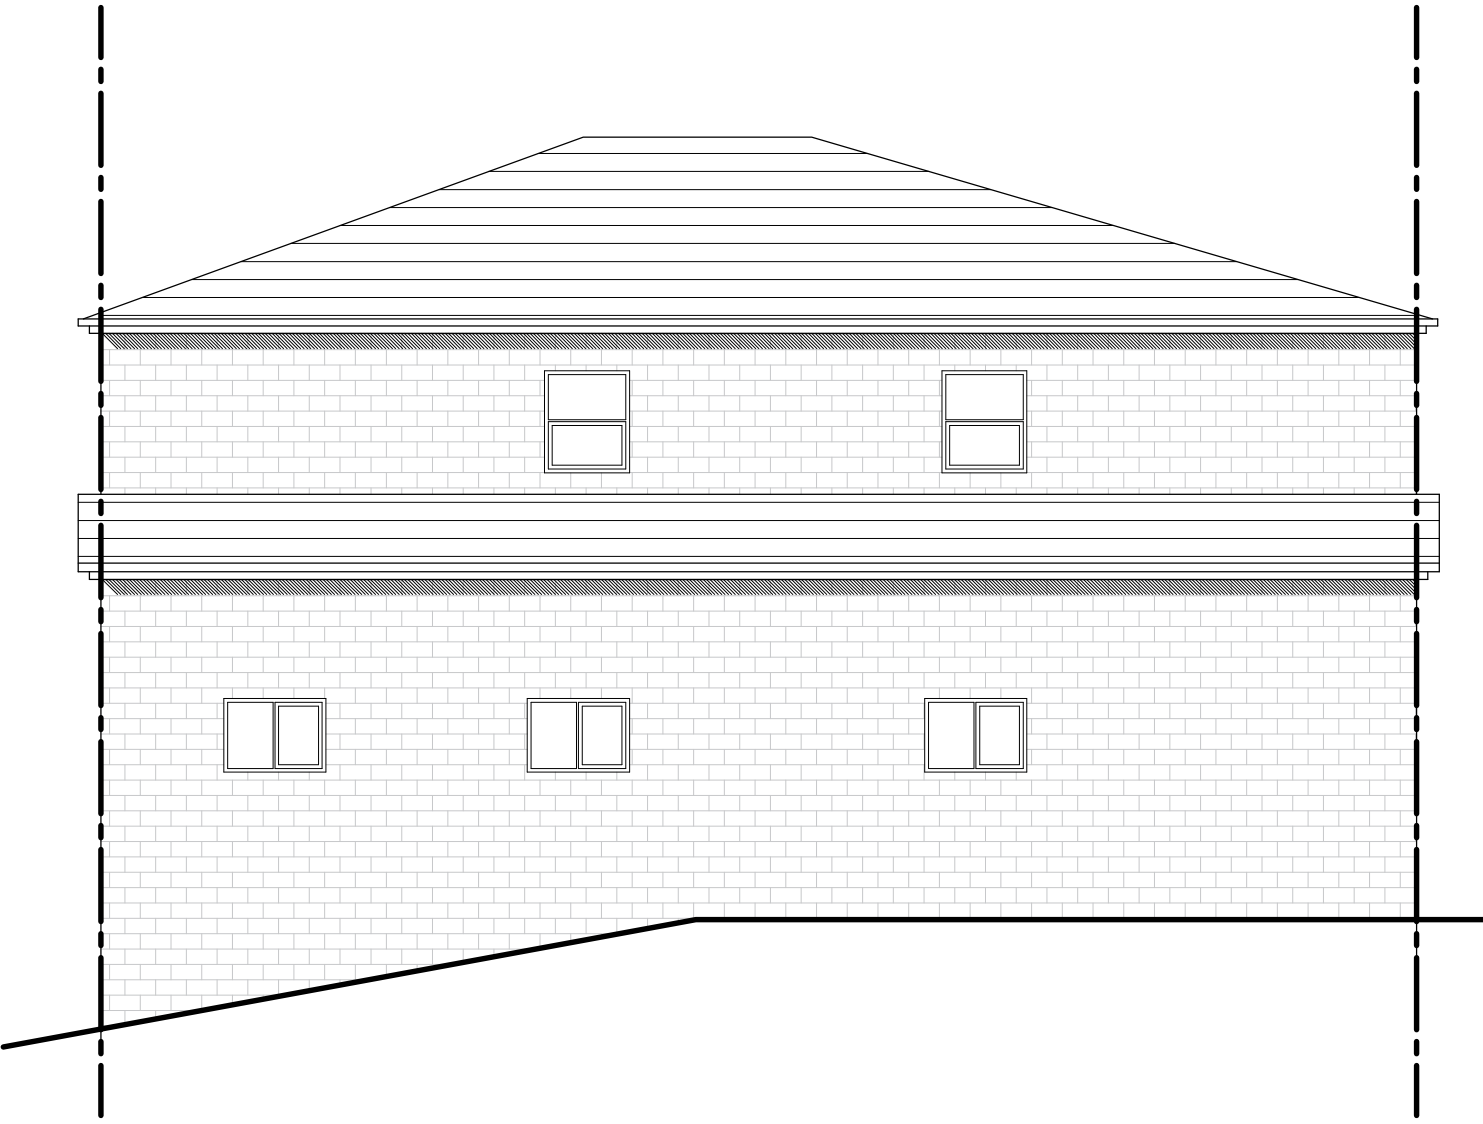

Existing East Elevation



Existing South Elevation



Existing West Elevation

scale 1:100 0 50m

IMPORTANT NOTES: Do Not Scale from this Drawing. Use Figured Dimensions Only.

| DRAWING STATUS: |      |             | FOOTPRINT DESIGN                                          |          |          |
|-----------------|------|-------------|-----------------------------------------------------------|----------|----------|
| PLANNING        |      |             | E: info@footprintdesign.net<br>W: www.footprintdesign.net |          |          |
| REVISION        | DATE | DESCRIPTION | CLIENT:                                                   | SCALE:   | DATE:    |
|                 |      |             | REGAL DEVELOPMENTS                                        | 1:100@A1 | 10.08.23 |
|                 |      |             | PROJECT: 41 YORK ST, HEYWOOD                              |          |          |
|                 |      |             | DRAWING TITLE: EXISTING ELEVATIONS                        |          |          |
|                 |      |             | DRAWING NO: A060_L(00)004                                 |          |          |