




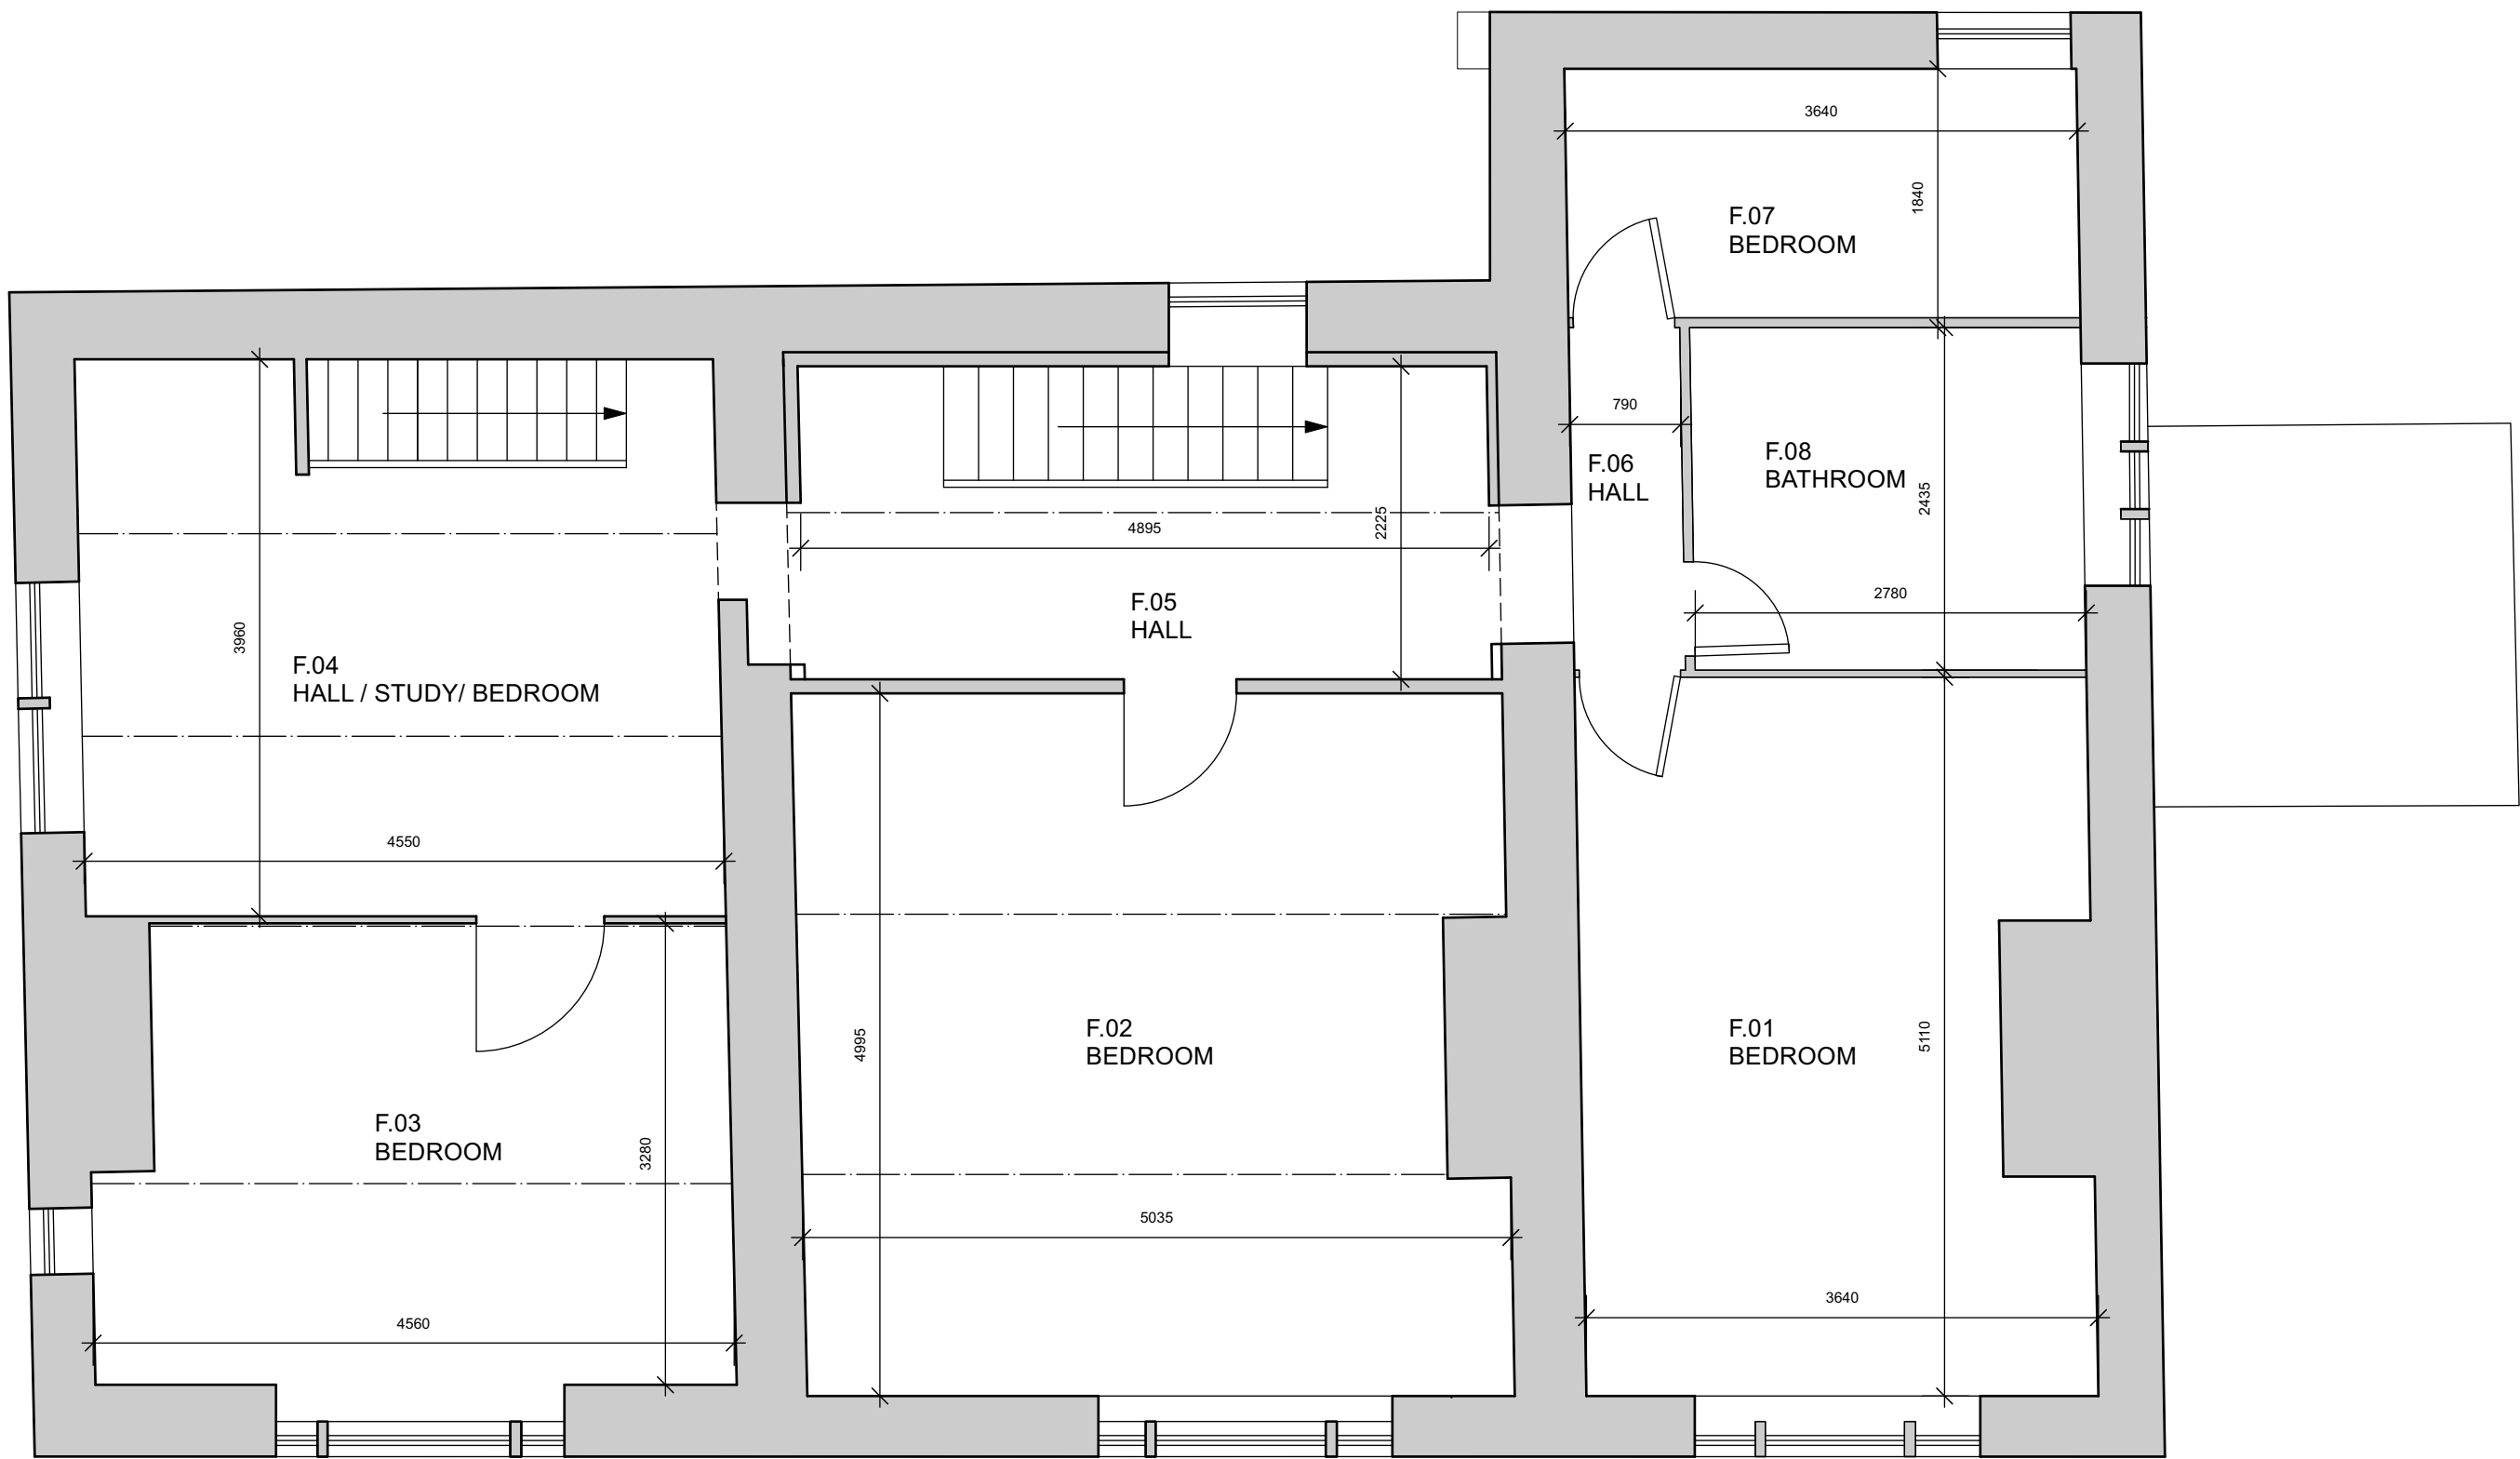


HOUSE FIRST FLOOR PLAN- EXISTING
1:50 SCALE
0 500 1,500 2,500mm
Scale 1:50

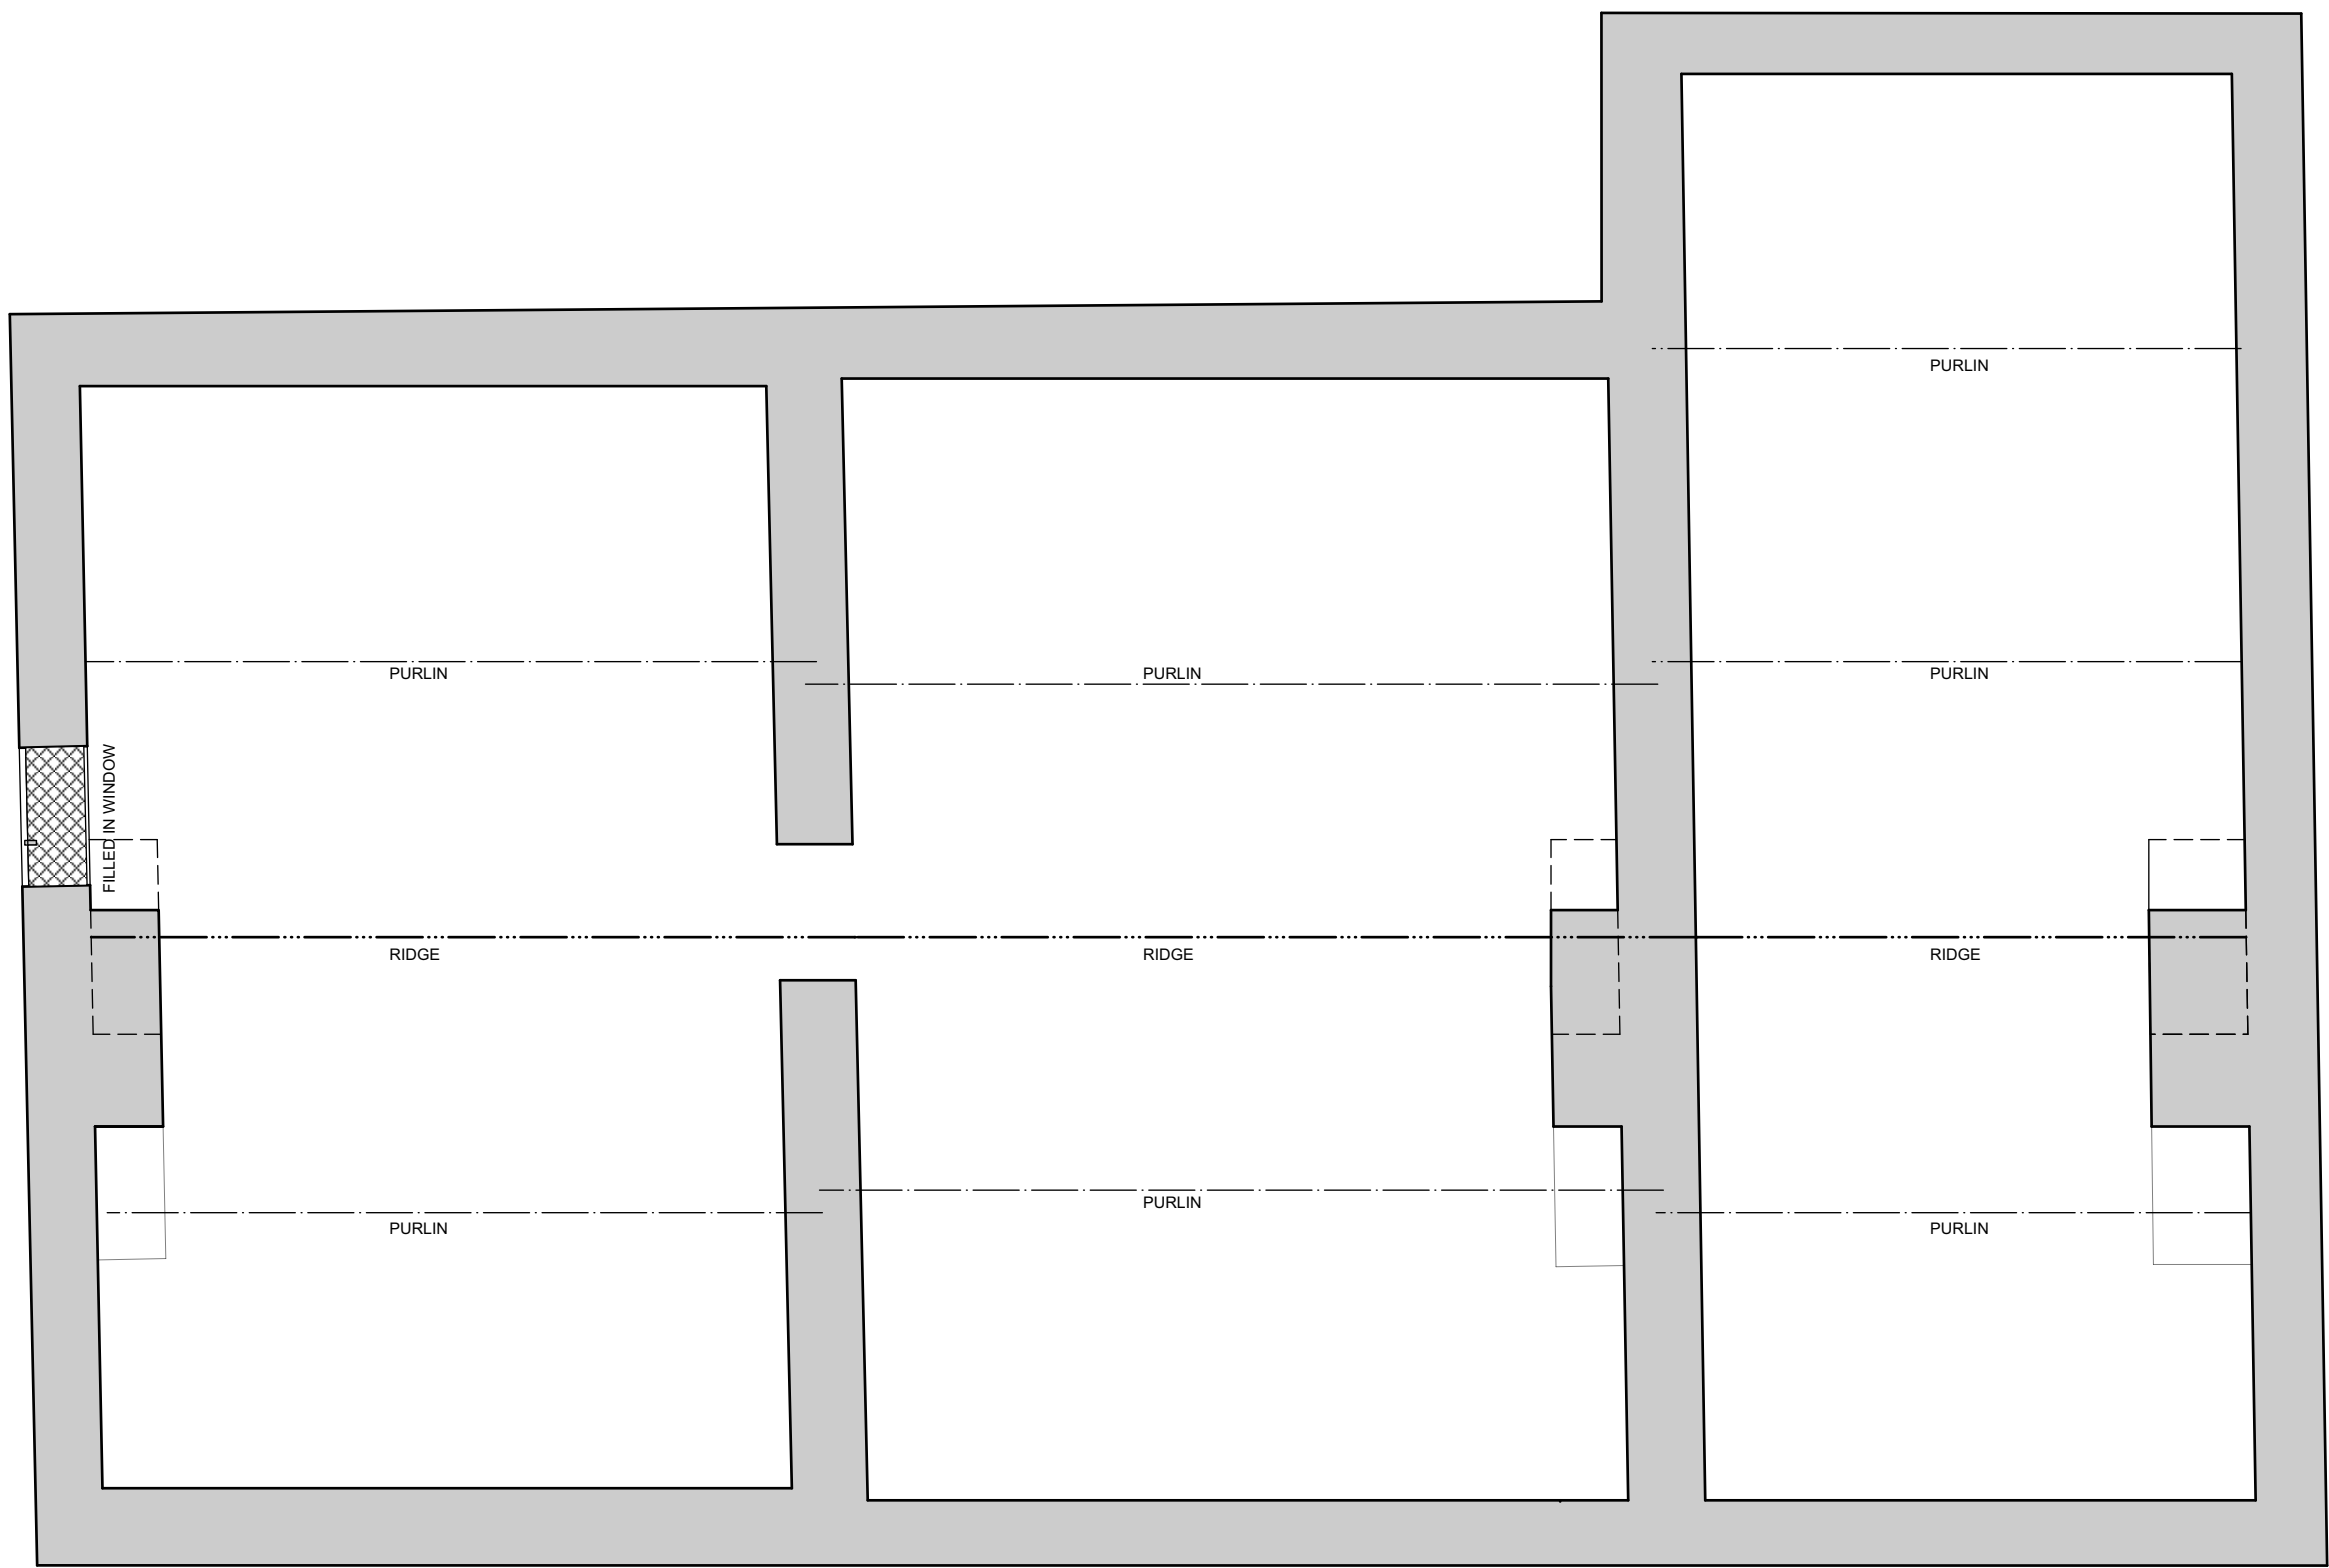

HOUSE ATTIC PLAN- EXISTING
1:50 SCALE
0 500 1,500 2,500mm
Scale 1:50

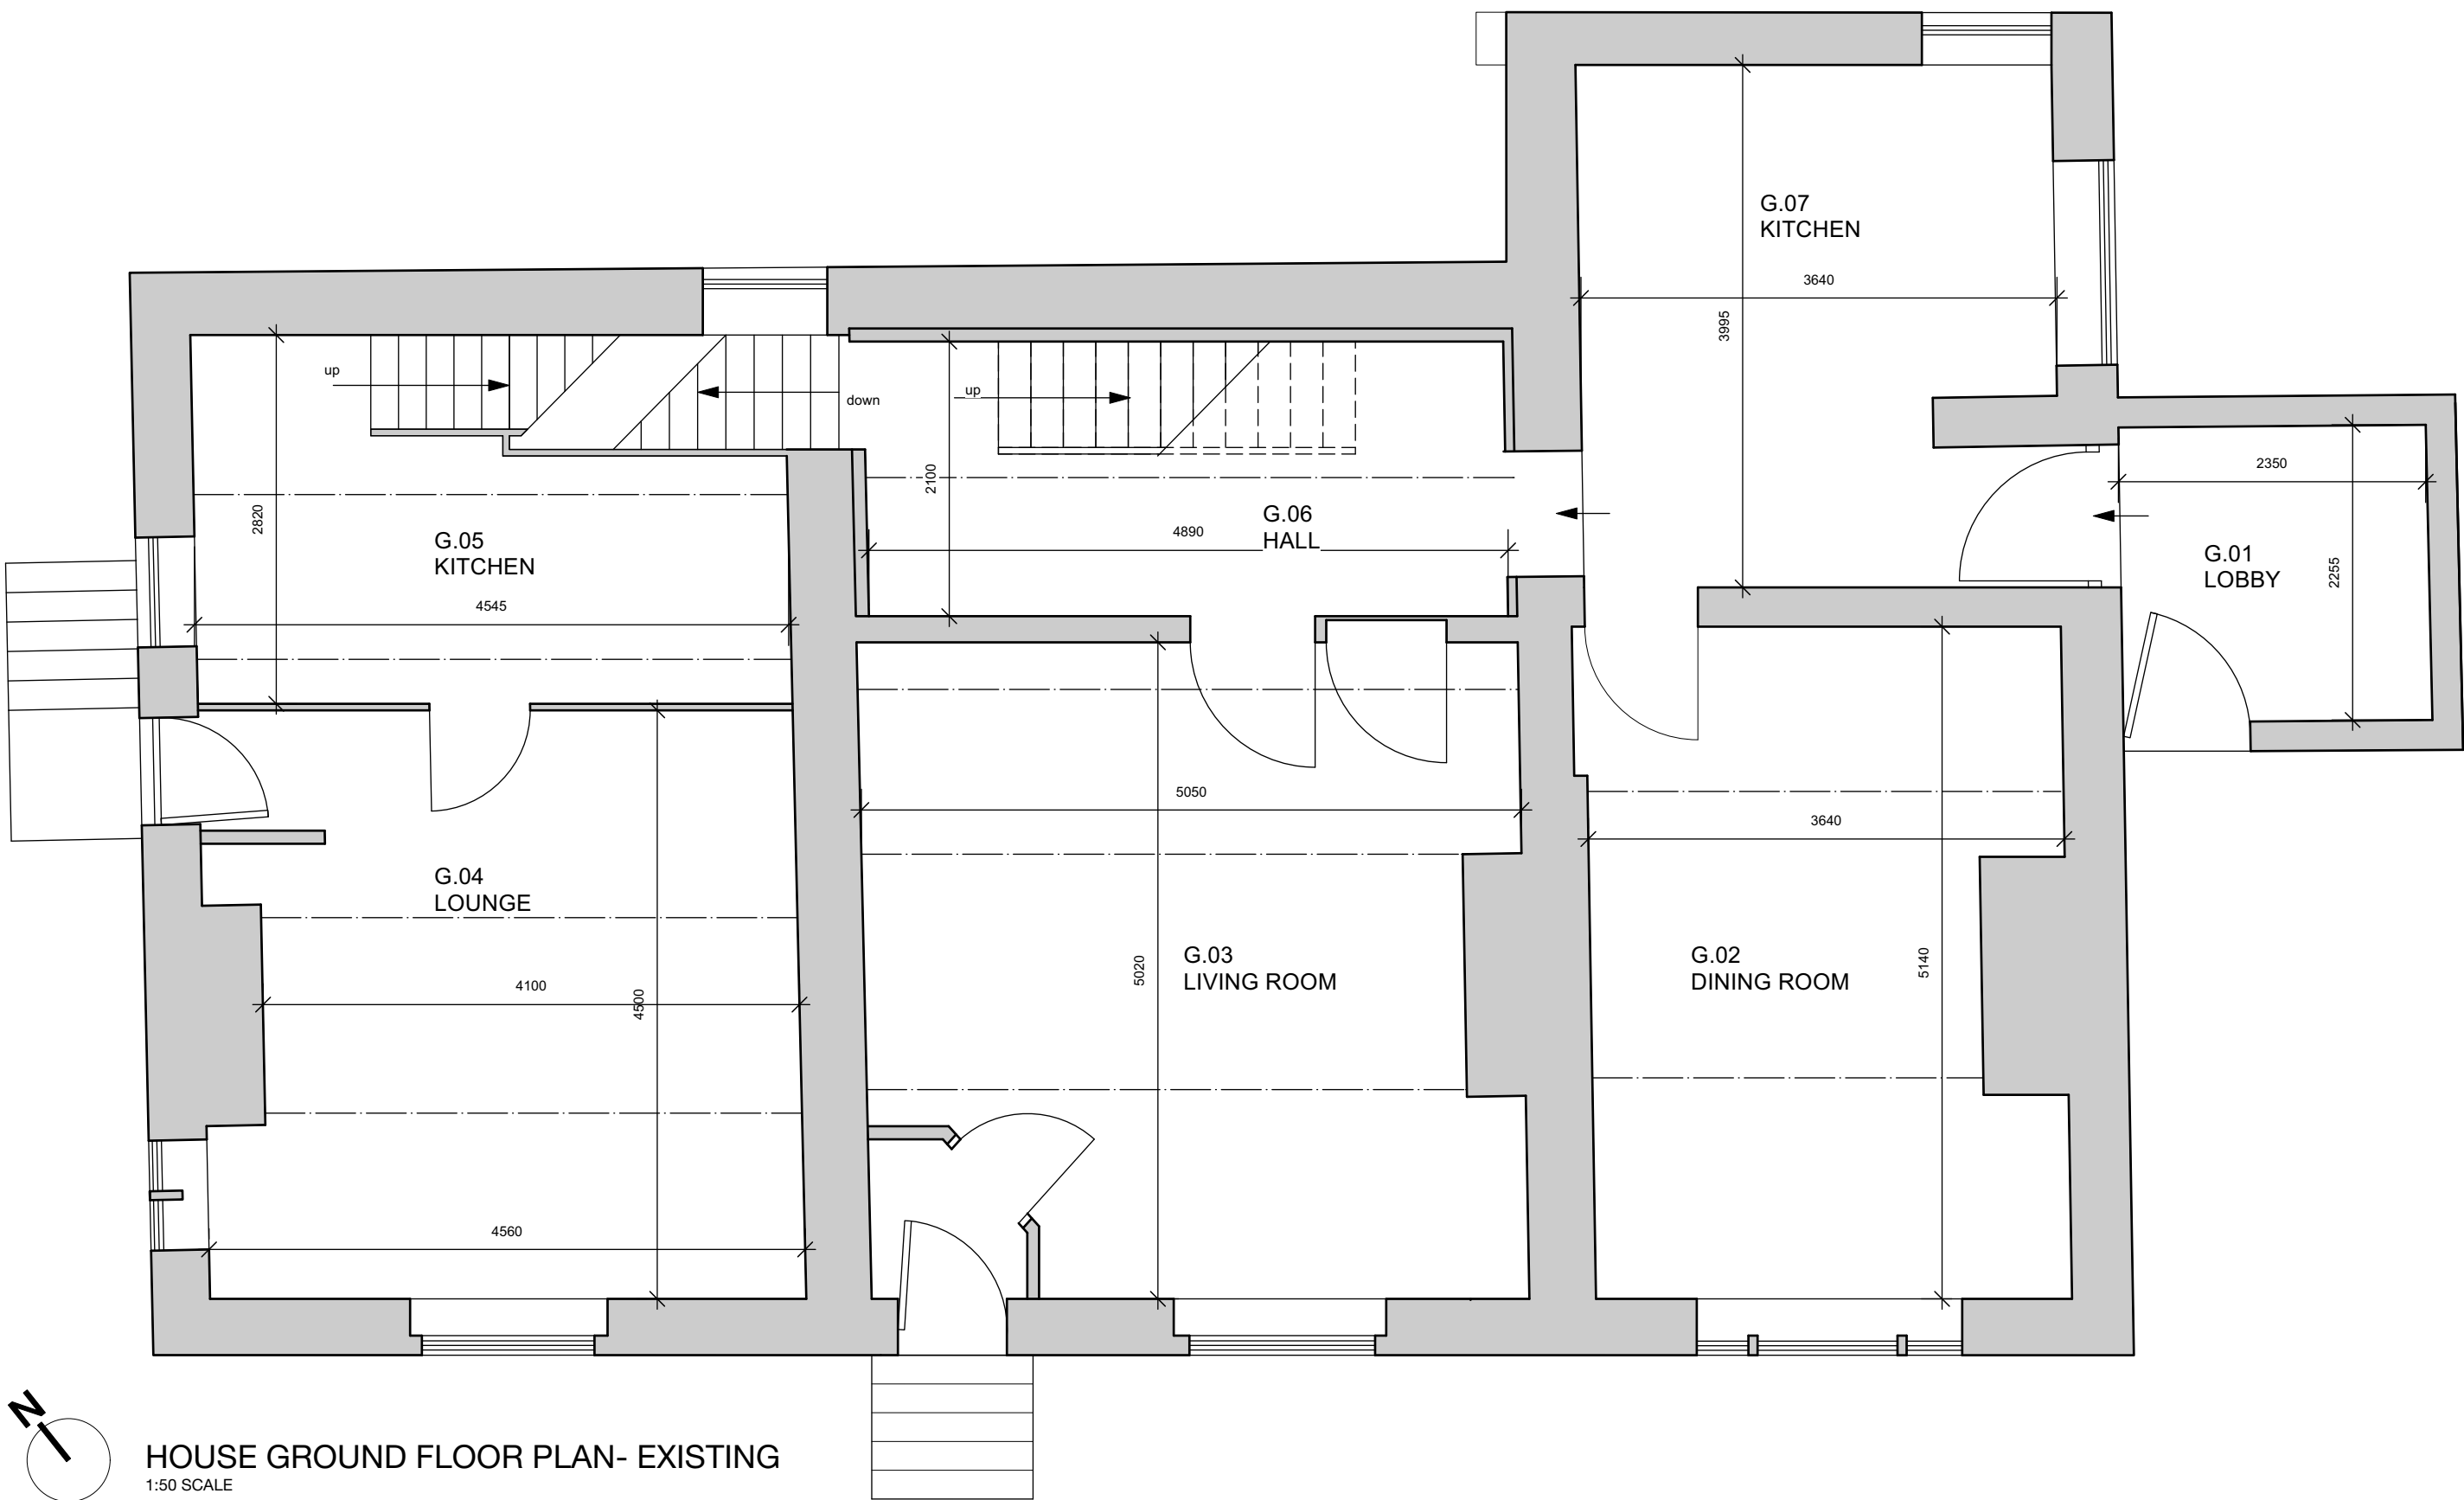

HOUSE GROUND FLOOR PLAN- EXISTING
1:50 SCALE
0 500 1,500 2,500mm
Scale 1:50

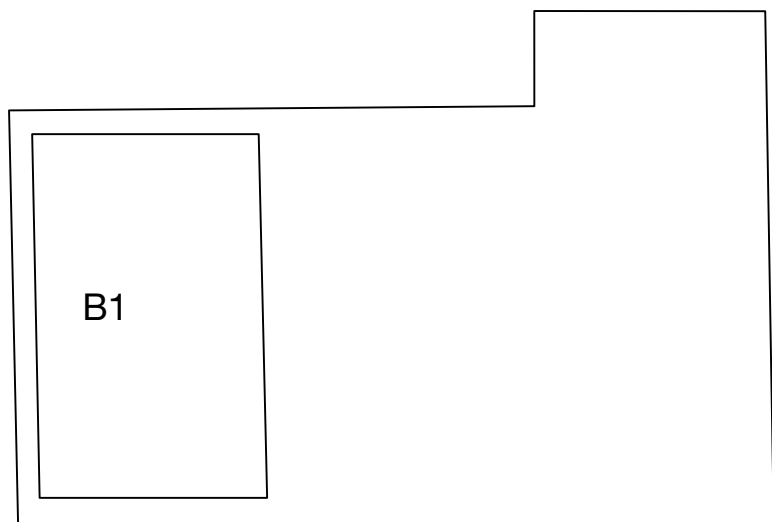

INDICATIVE BASEMENT
1:150 SCALE



NORTH WEST GABLE

B	30/08/22	MB	ATTIC PLAN ADDED
A	30/11/21	MB	ROOM NUMBERS ADDED

Proposed Redevelopment

Address
Silver Hill Farm
Rochdale

Client
Barratt & David Wilson Homes
North West

Drawing
Existing House Plans



www.storah.com	mail@storah.com	01706 813214
Scale	Sheet Size	Date
1:50	ISO A1	12/11/21
Drawing Number	Revision	

21-088- 011 B