



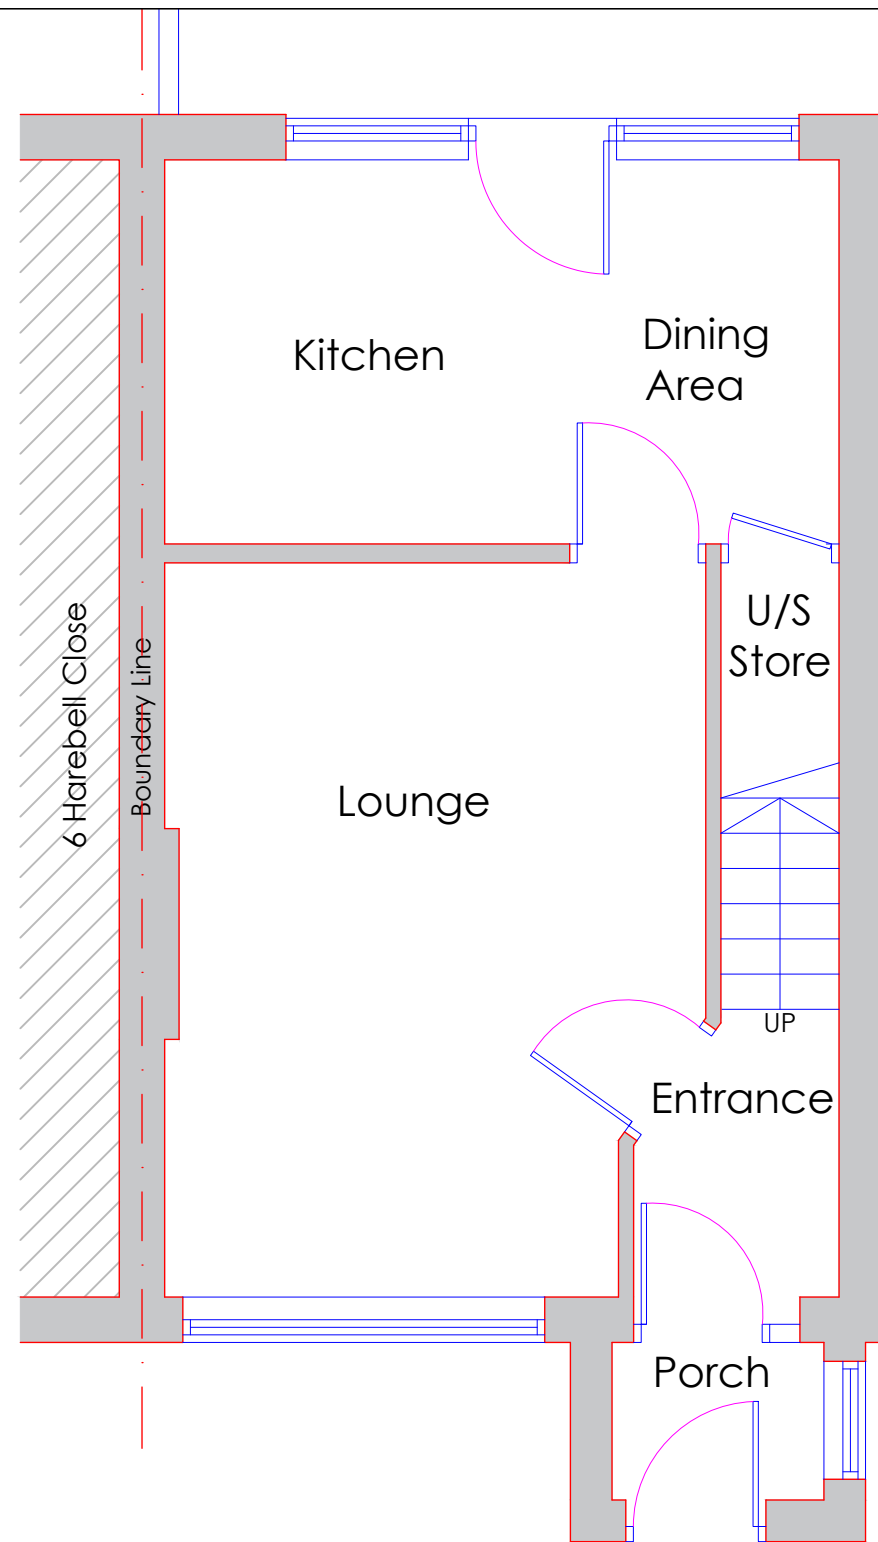


**Existing Ground Floor Plan
@1:50**

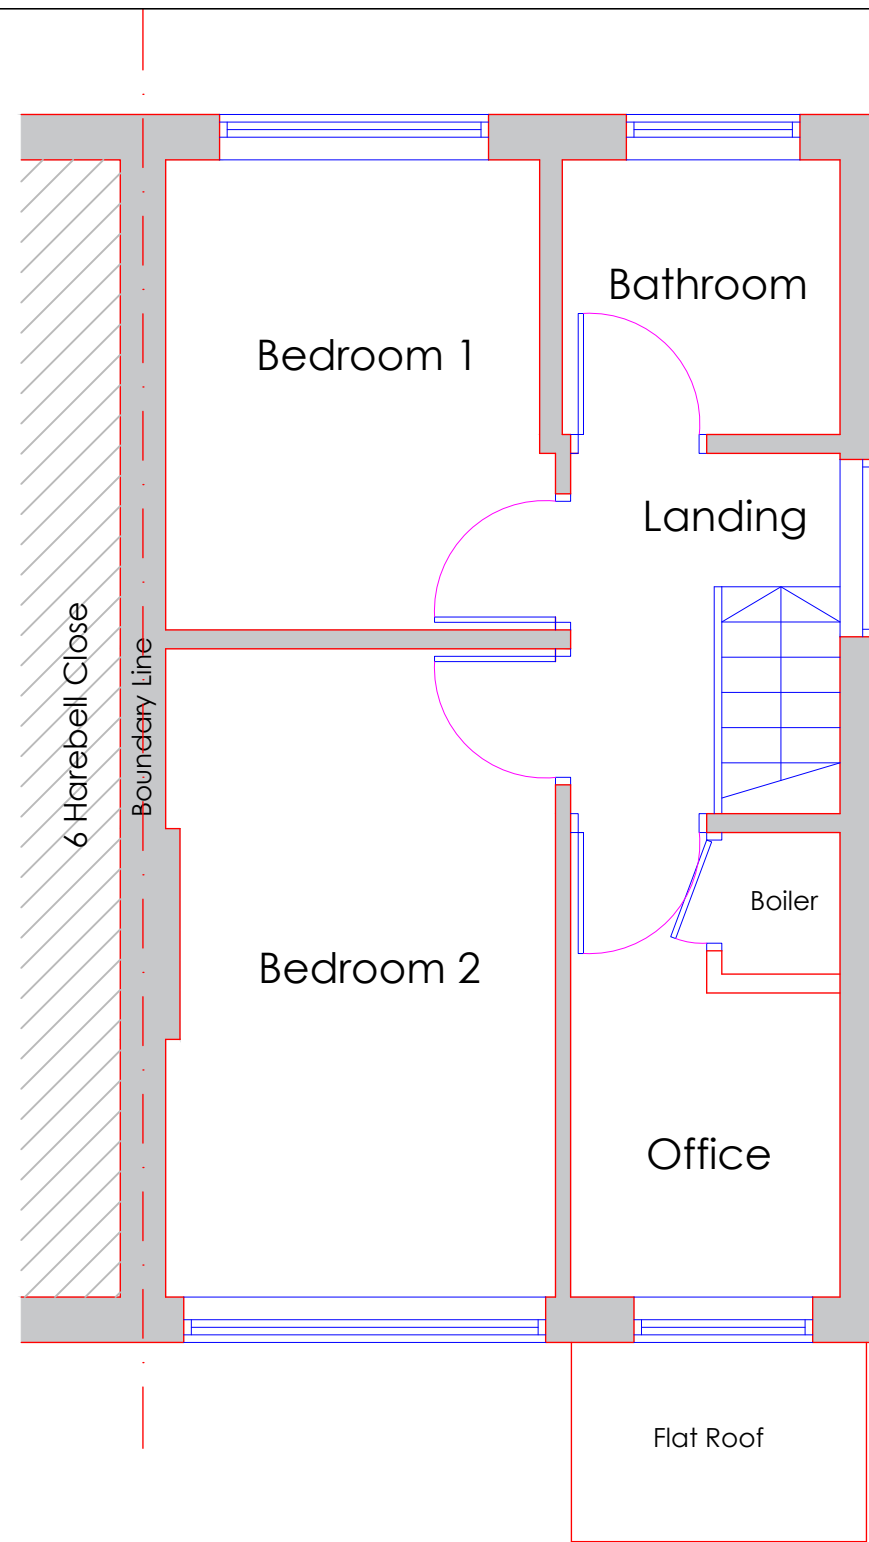

**Existing First Floor Plan
@1:50**

ALL DIMENSIONS TO BE CHECKED
ON SITE BY BUILDER

DRAWINGS TO BE READ IN
CONJUNCTION WITH STRUCTURAL
ENGINEER'S DETAILS AND PLANS

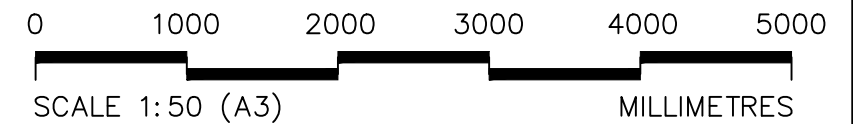

ALL DIMS IN MILLIMETERS UNLESS NOTED OTHERWISE
DO NOT SCALE EXCEPT FOR PLANNING PURPOSES
IF IN DOUBT - ASK

THIS DRAWING IS CONFIDENTIAL AND IS THE
PROPERTY OF KEENAN PROJECT DESIGNS LTD
© COPYRIGHT

KEENAN
PROJECT
DESIGNS

KEENAN PROJECT DESIGNS

08002335787
INFO@KEENANPROJECTDESIGNS.COM
WWW.KEENANPROJECTDESIGN.COM

CLIENT:
Emily Fairburn

DATE:
12/08/2022

ARCHITECT:
Moayed Hamada
DRAFTER:
Moayed Hamada

SCALE:
1:50@A3

ADDRESS:
4 Harebell Cl, Rochdale, OL12 6XW

DRAWING NO:
1636

REV
A