



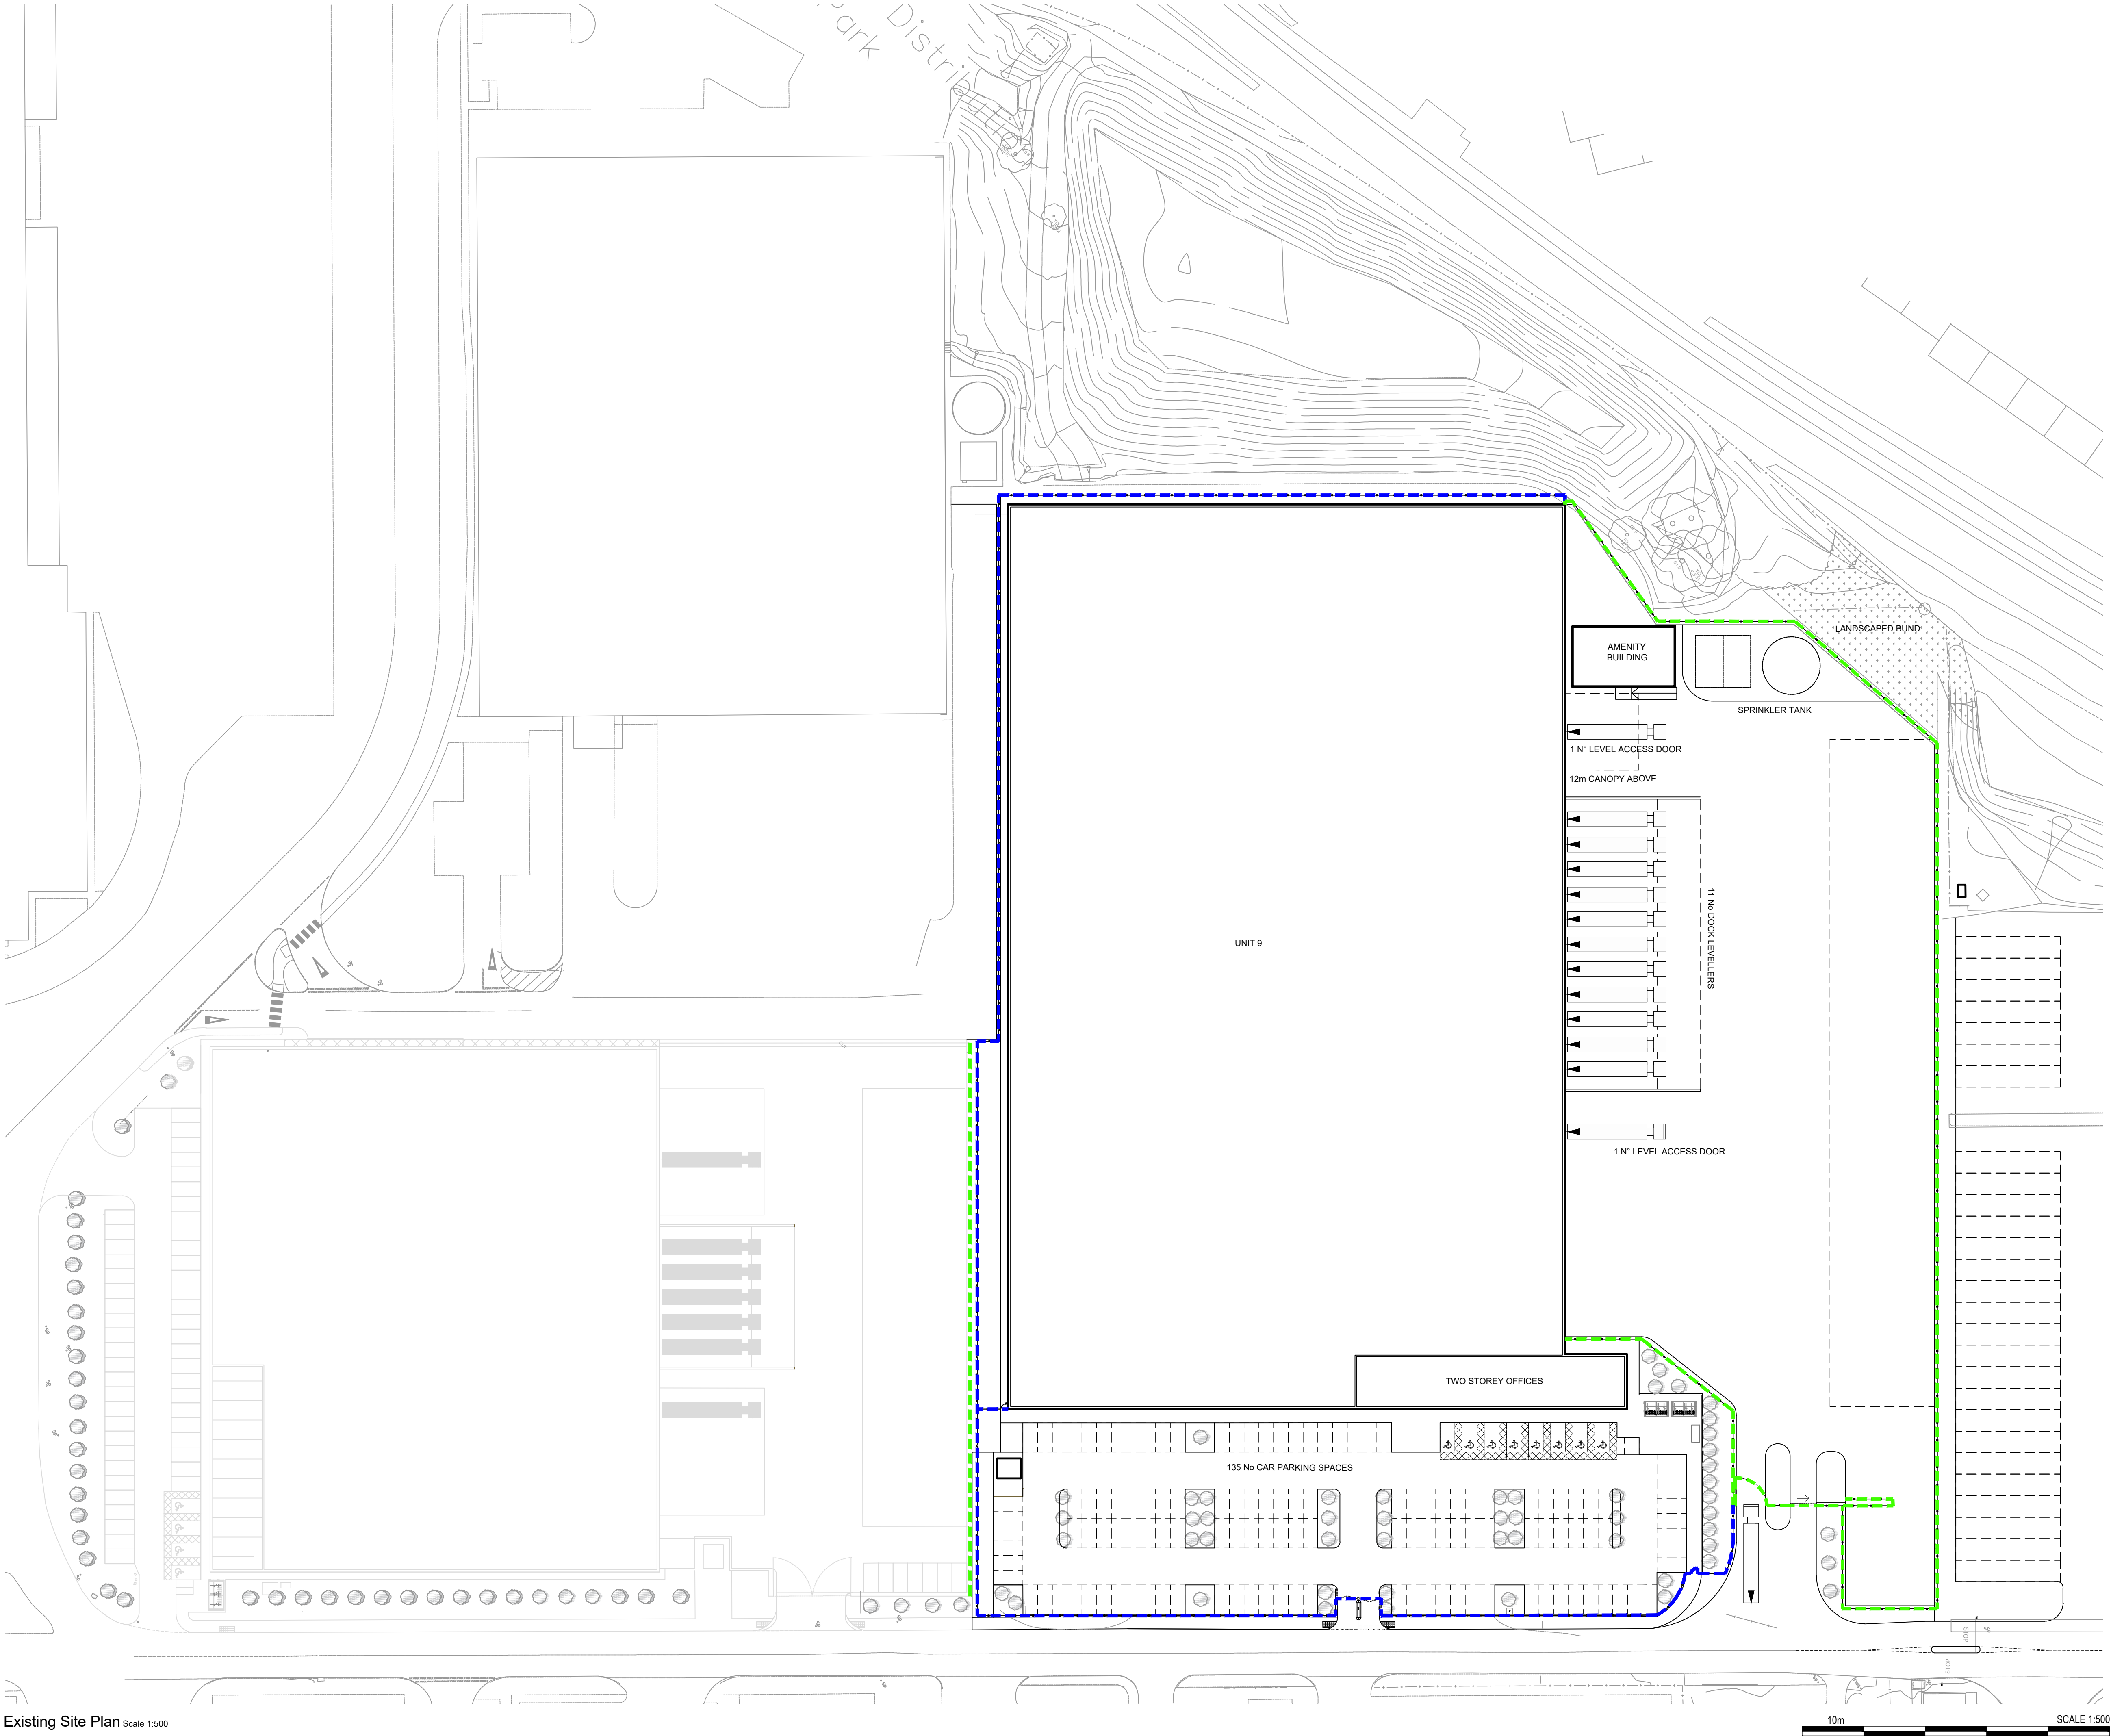

Existing Site Plan Scale 1:500

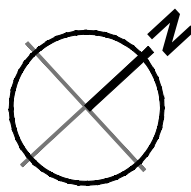

Key

Existing 2.4m High Paladin Fence

Proposed 2.4m High Paladin Fence

Notes

There is to be a 1.2m litter zone between existing and proposed fences when back-to-back

Gate to the car park will always be in a closed position with an intercom system built within a central island.

All personal gates within the perimeter fence to be locked.



Paladin 2.4m high Security Fence



2.4m high Bi Fold Car Park Entry Gates

PLANNING

THIS DRAWING IS TO BE USED FOR THE STATED PURPOSE ONLY AND SHOULD NOT BE USED FOR ANY OTHER

rev	amendments	by	ckd	date
H2 - Heywood Distribution Park Fit Out				
Proposed Fence Layout				
LOD 3		LOI 3		
RIBA PoW Stage:		2 - Concept Design		
Document Suitability:		S2		
Drawn / Checked:		GT / LF		
Date:		10.07.24		
Scale:		1:500 @ A1		
UMC Project Number:		24278		
Document Reference:		Drawing no:		Revision:
24278 - UMC - SI01 - SI - DR - A		0611		E