




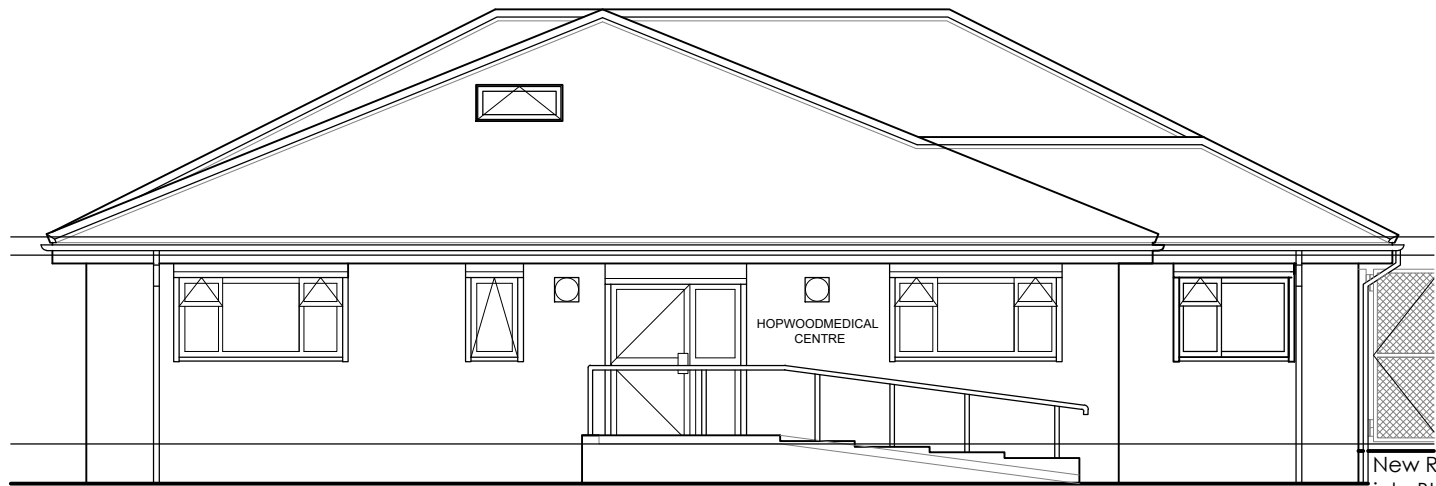


Front Elevation
Scale: 1:100

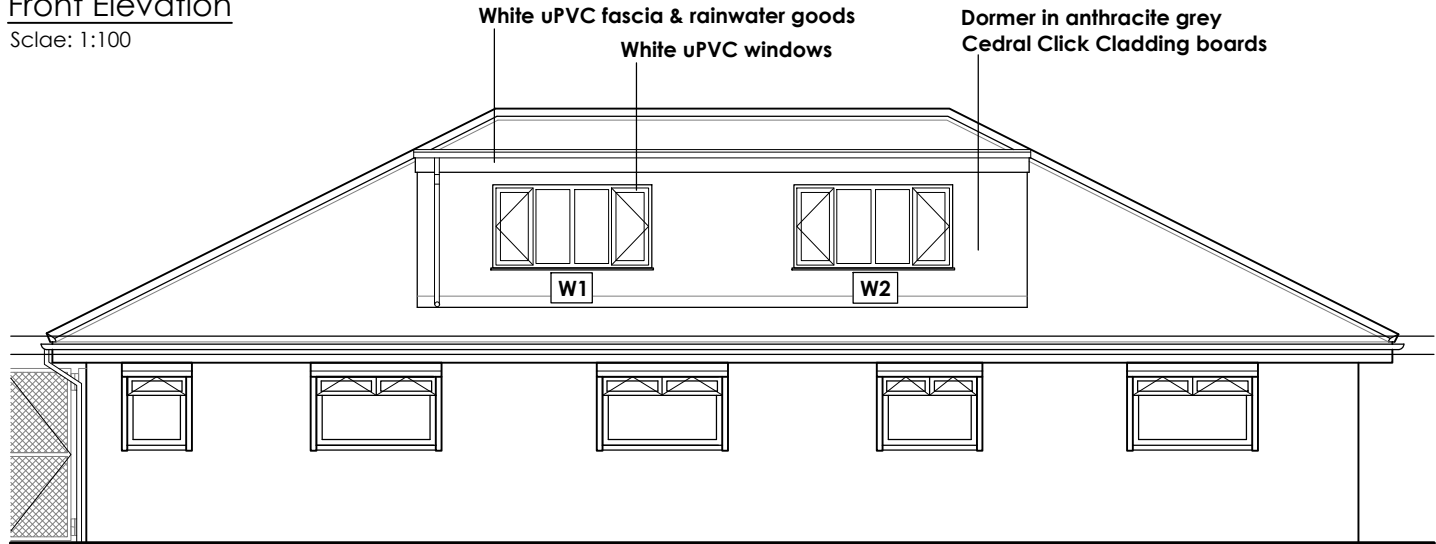


Rear Elevation
Scale: 1:100

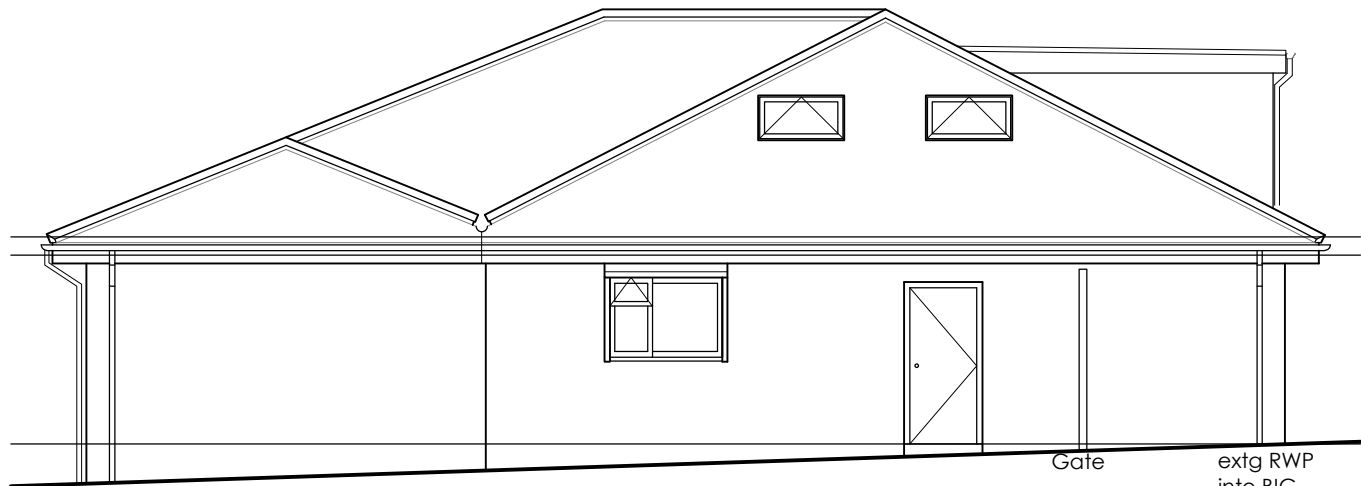


Right Hand Side Elevation
Scale: 1:100

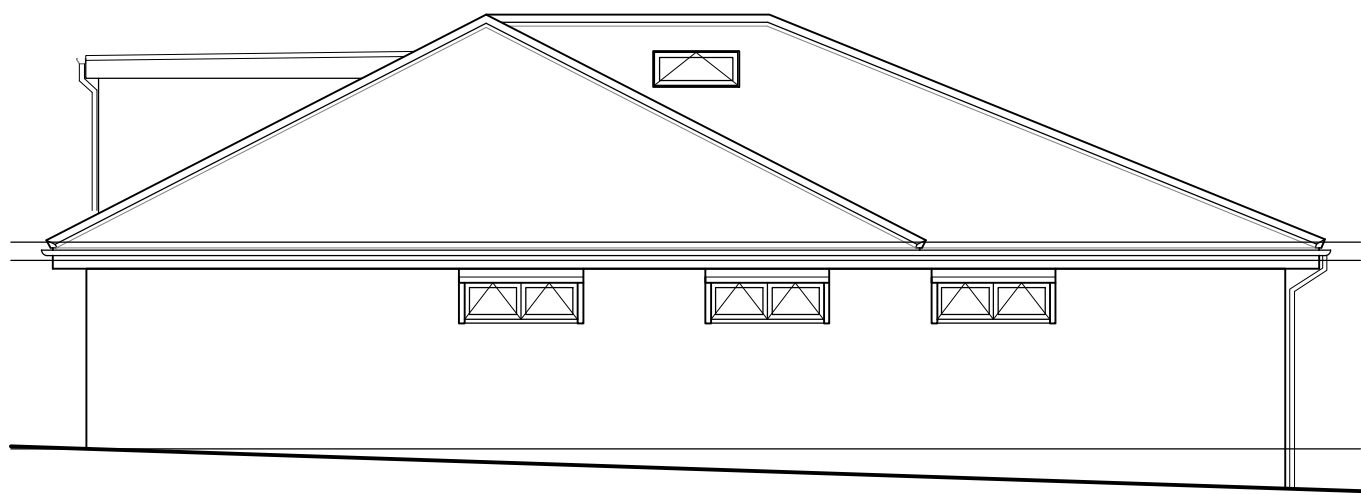


Left Hand Side Elevation
Scale: 1:100

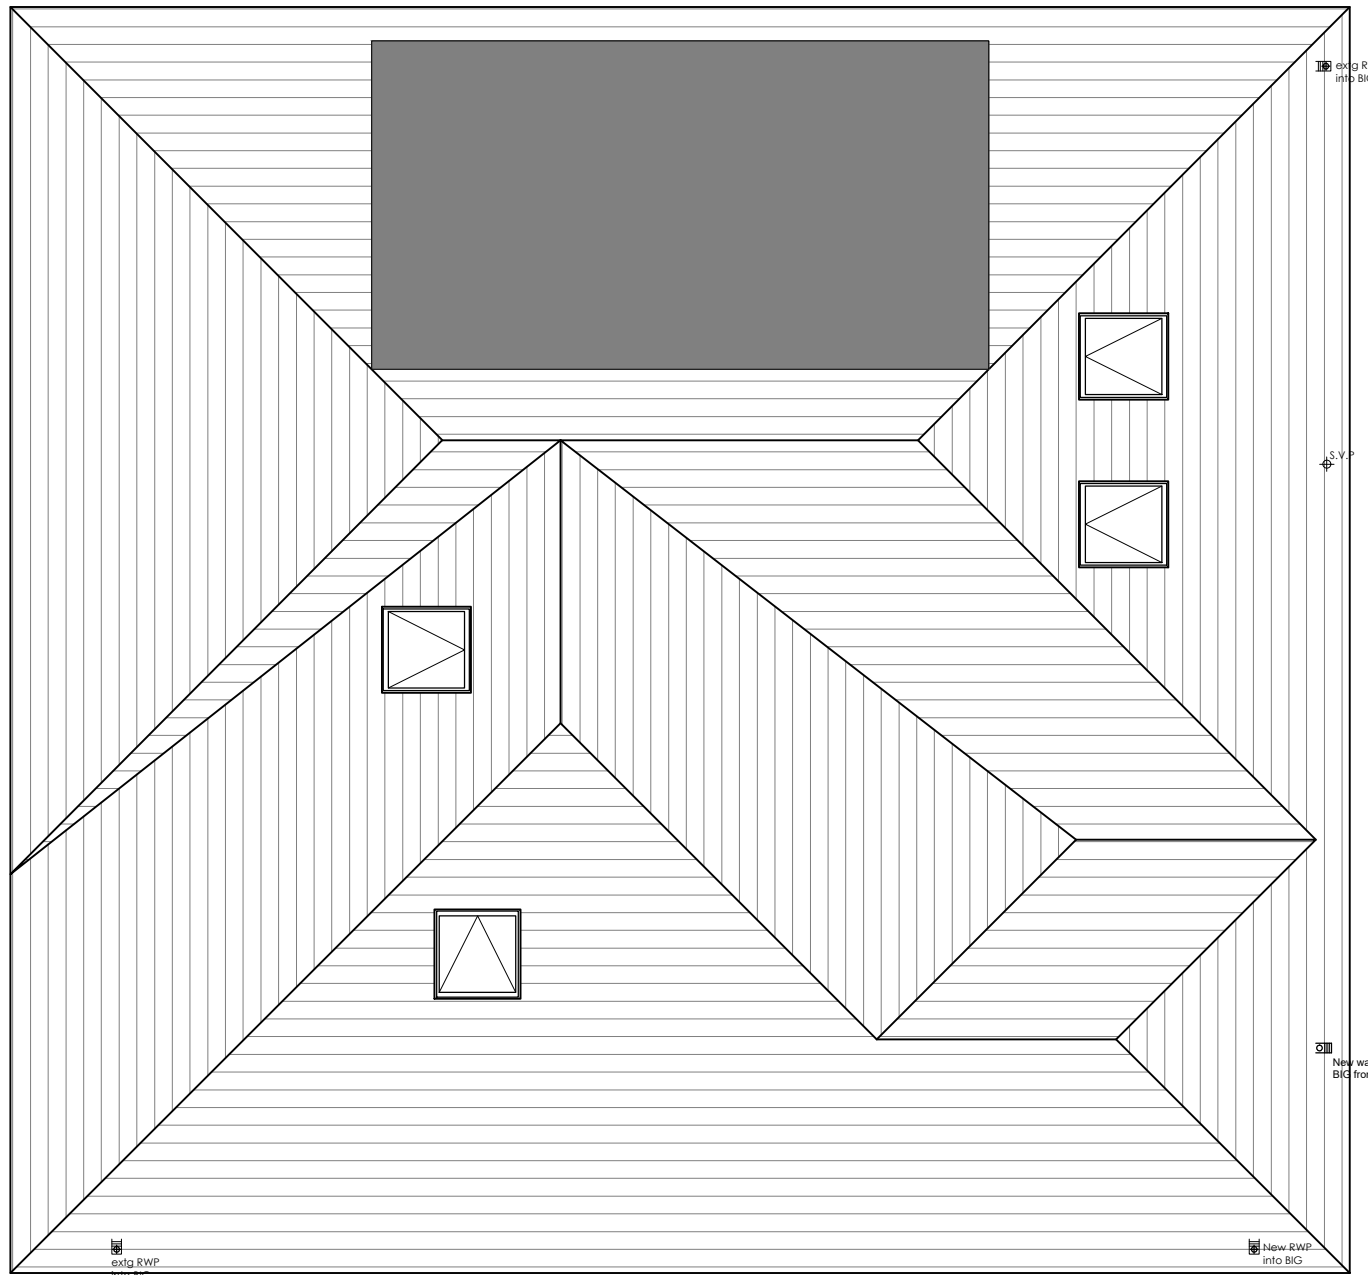

Roof Plan
Scale: 1:50

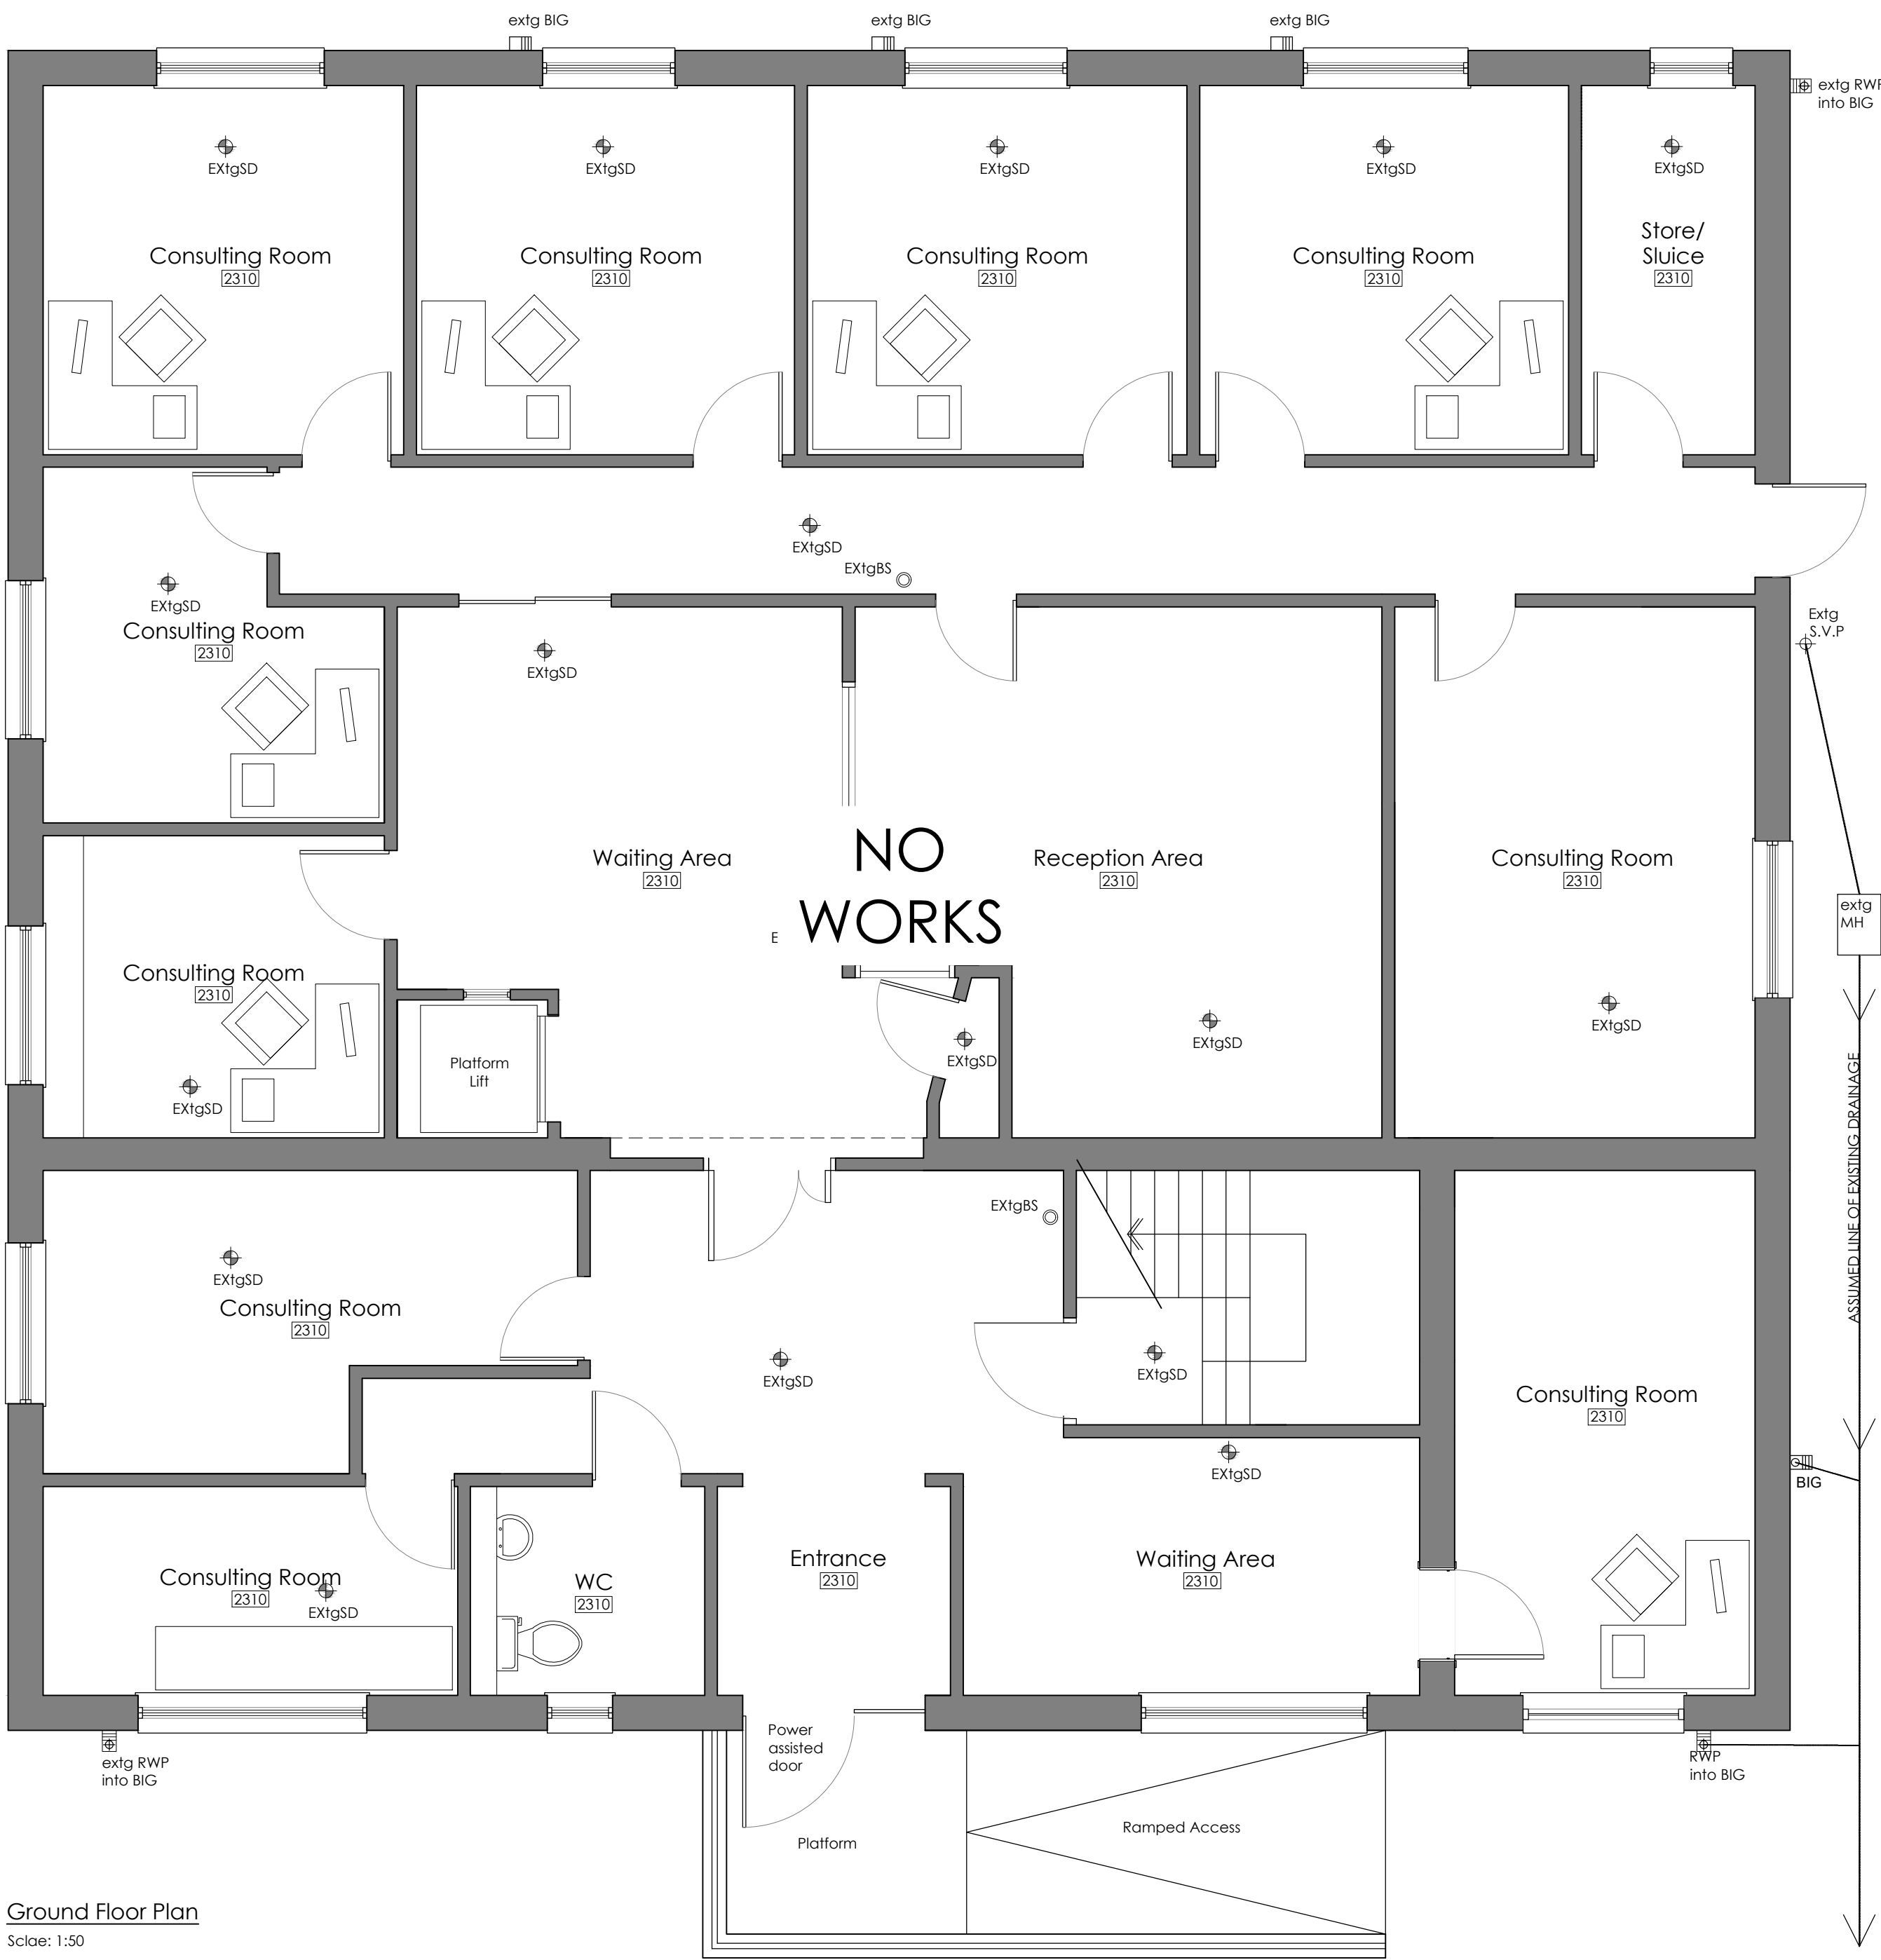

Ground Floor Plan
Scale: 1:50

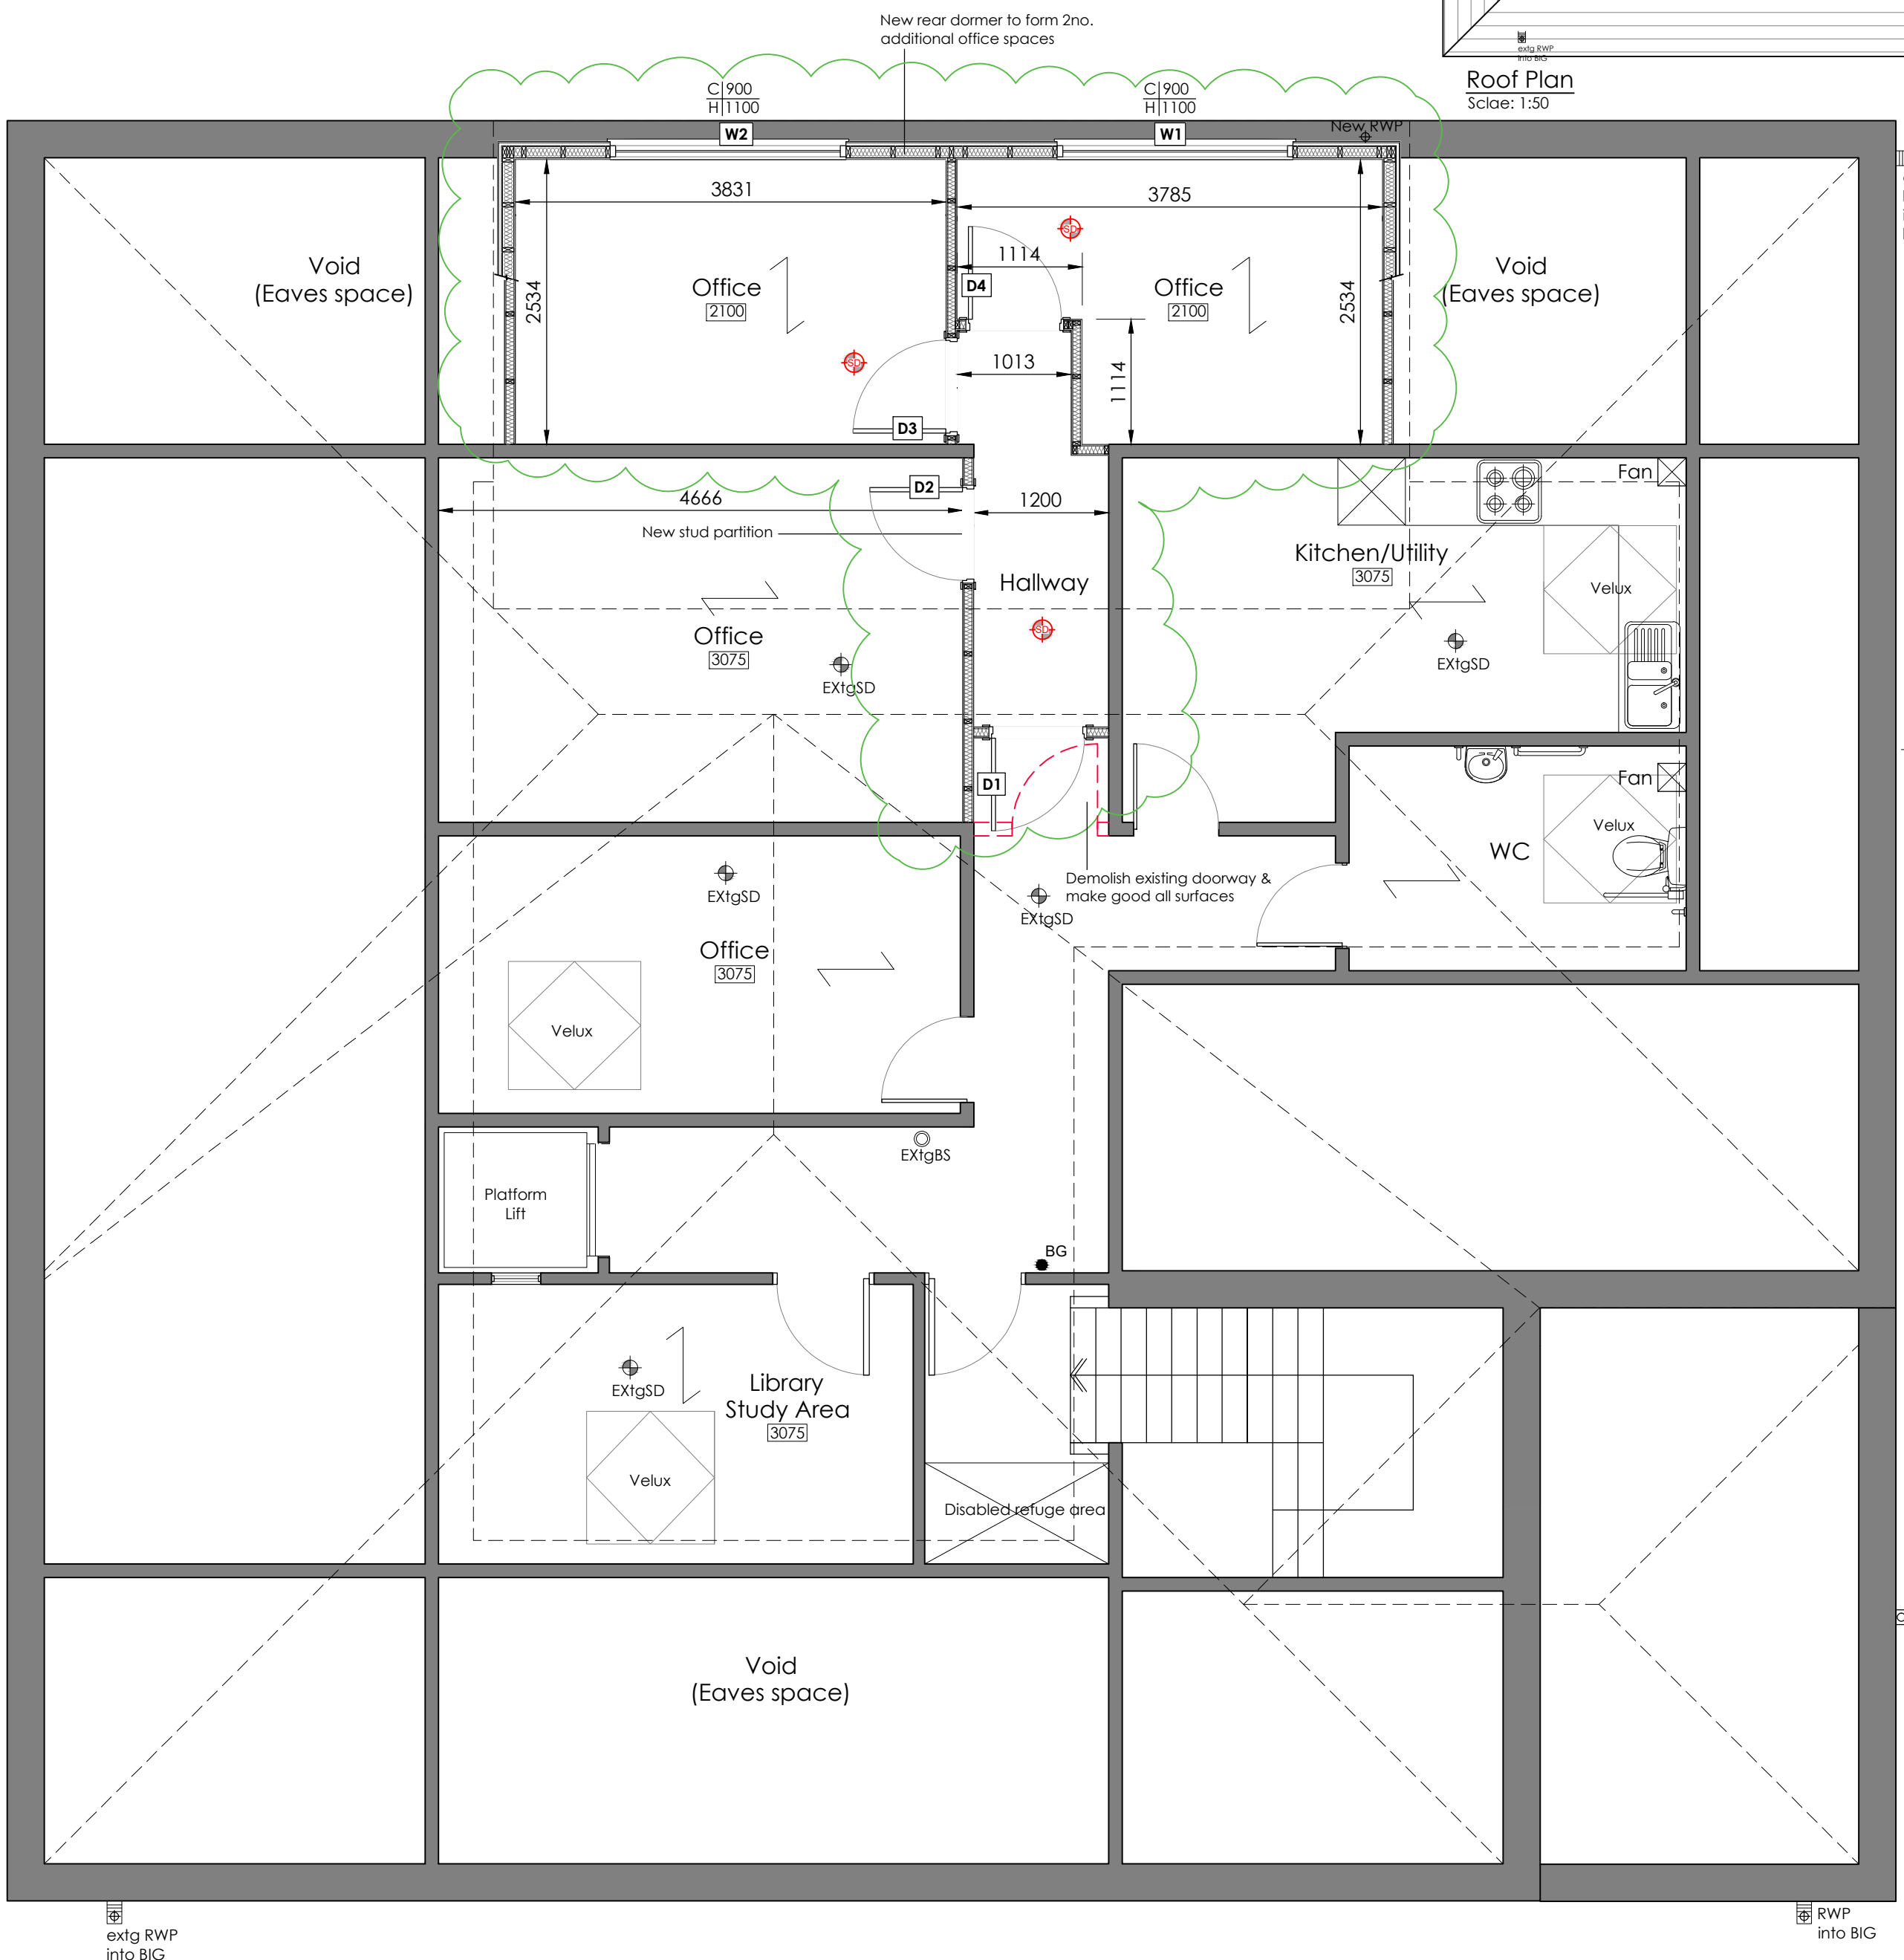

First Floor Plan
Scale: 1:50

Rev	Notes	Date	By
C	Minor alterations	02.09.22	TH
B	Added 1 no rear dormer (2no. offices	12.07.22	TH
A	New Consulting Room Window moved	30.04.20	SMH

This drawing is the property of WhiteleyEaves Ltd, and the copyright is reserved. Therefore this drawing is not to be copied or disclosed by any unauthorised persons without the prior consent of WhiteleyEaves Ltd

WHITELEYEAVES PROPERTY & CONSTRUCTION CONSULTANTS Hollinwood Business Centre, Albert Street, Oldham, OL8 3QL T 0161 393 8417 E info@whiteleyeaves.co.uk W www.whiteleyeaves.co.uk	
CLIENT	HOPWOOD MEDICAL CENTRE
JOB NUMBER	220
DATE	27/01/2020
DRAWING NAME	PROPOSED PLANS & ELEVATIONS
SCALE DRAWN:	1:50
PAGE SIZE	A1
REVISION	C
DRAWING NUMBER	003
ADDRESS	HOPWOOD MEDICAL CENTRE, 1-3 WALTON ST. HEYWOOD, OL10 2BS
NOTES	
DRAWN BY:	TH
CHECKED BY:	SMH