


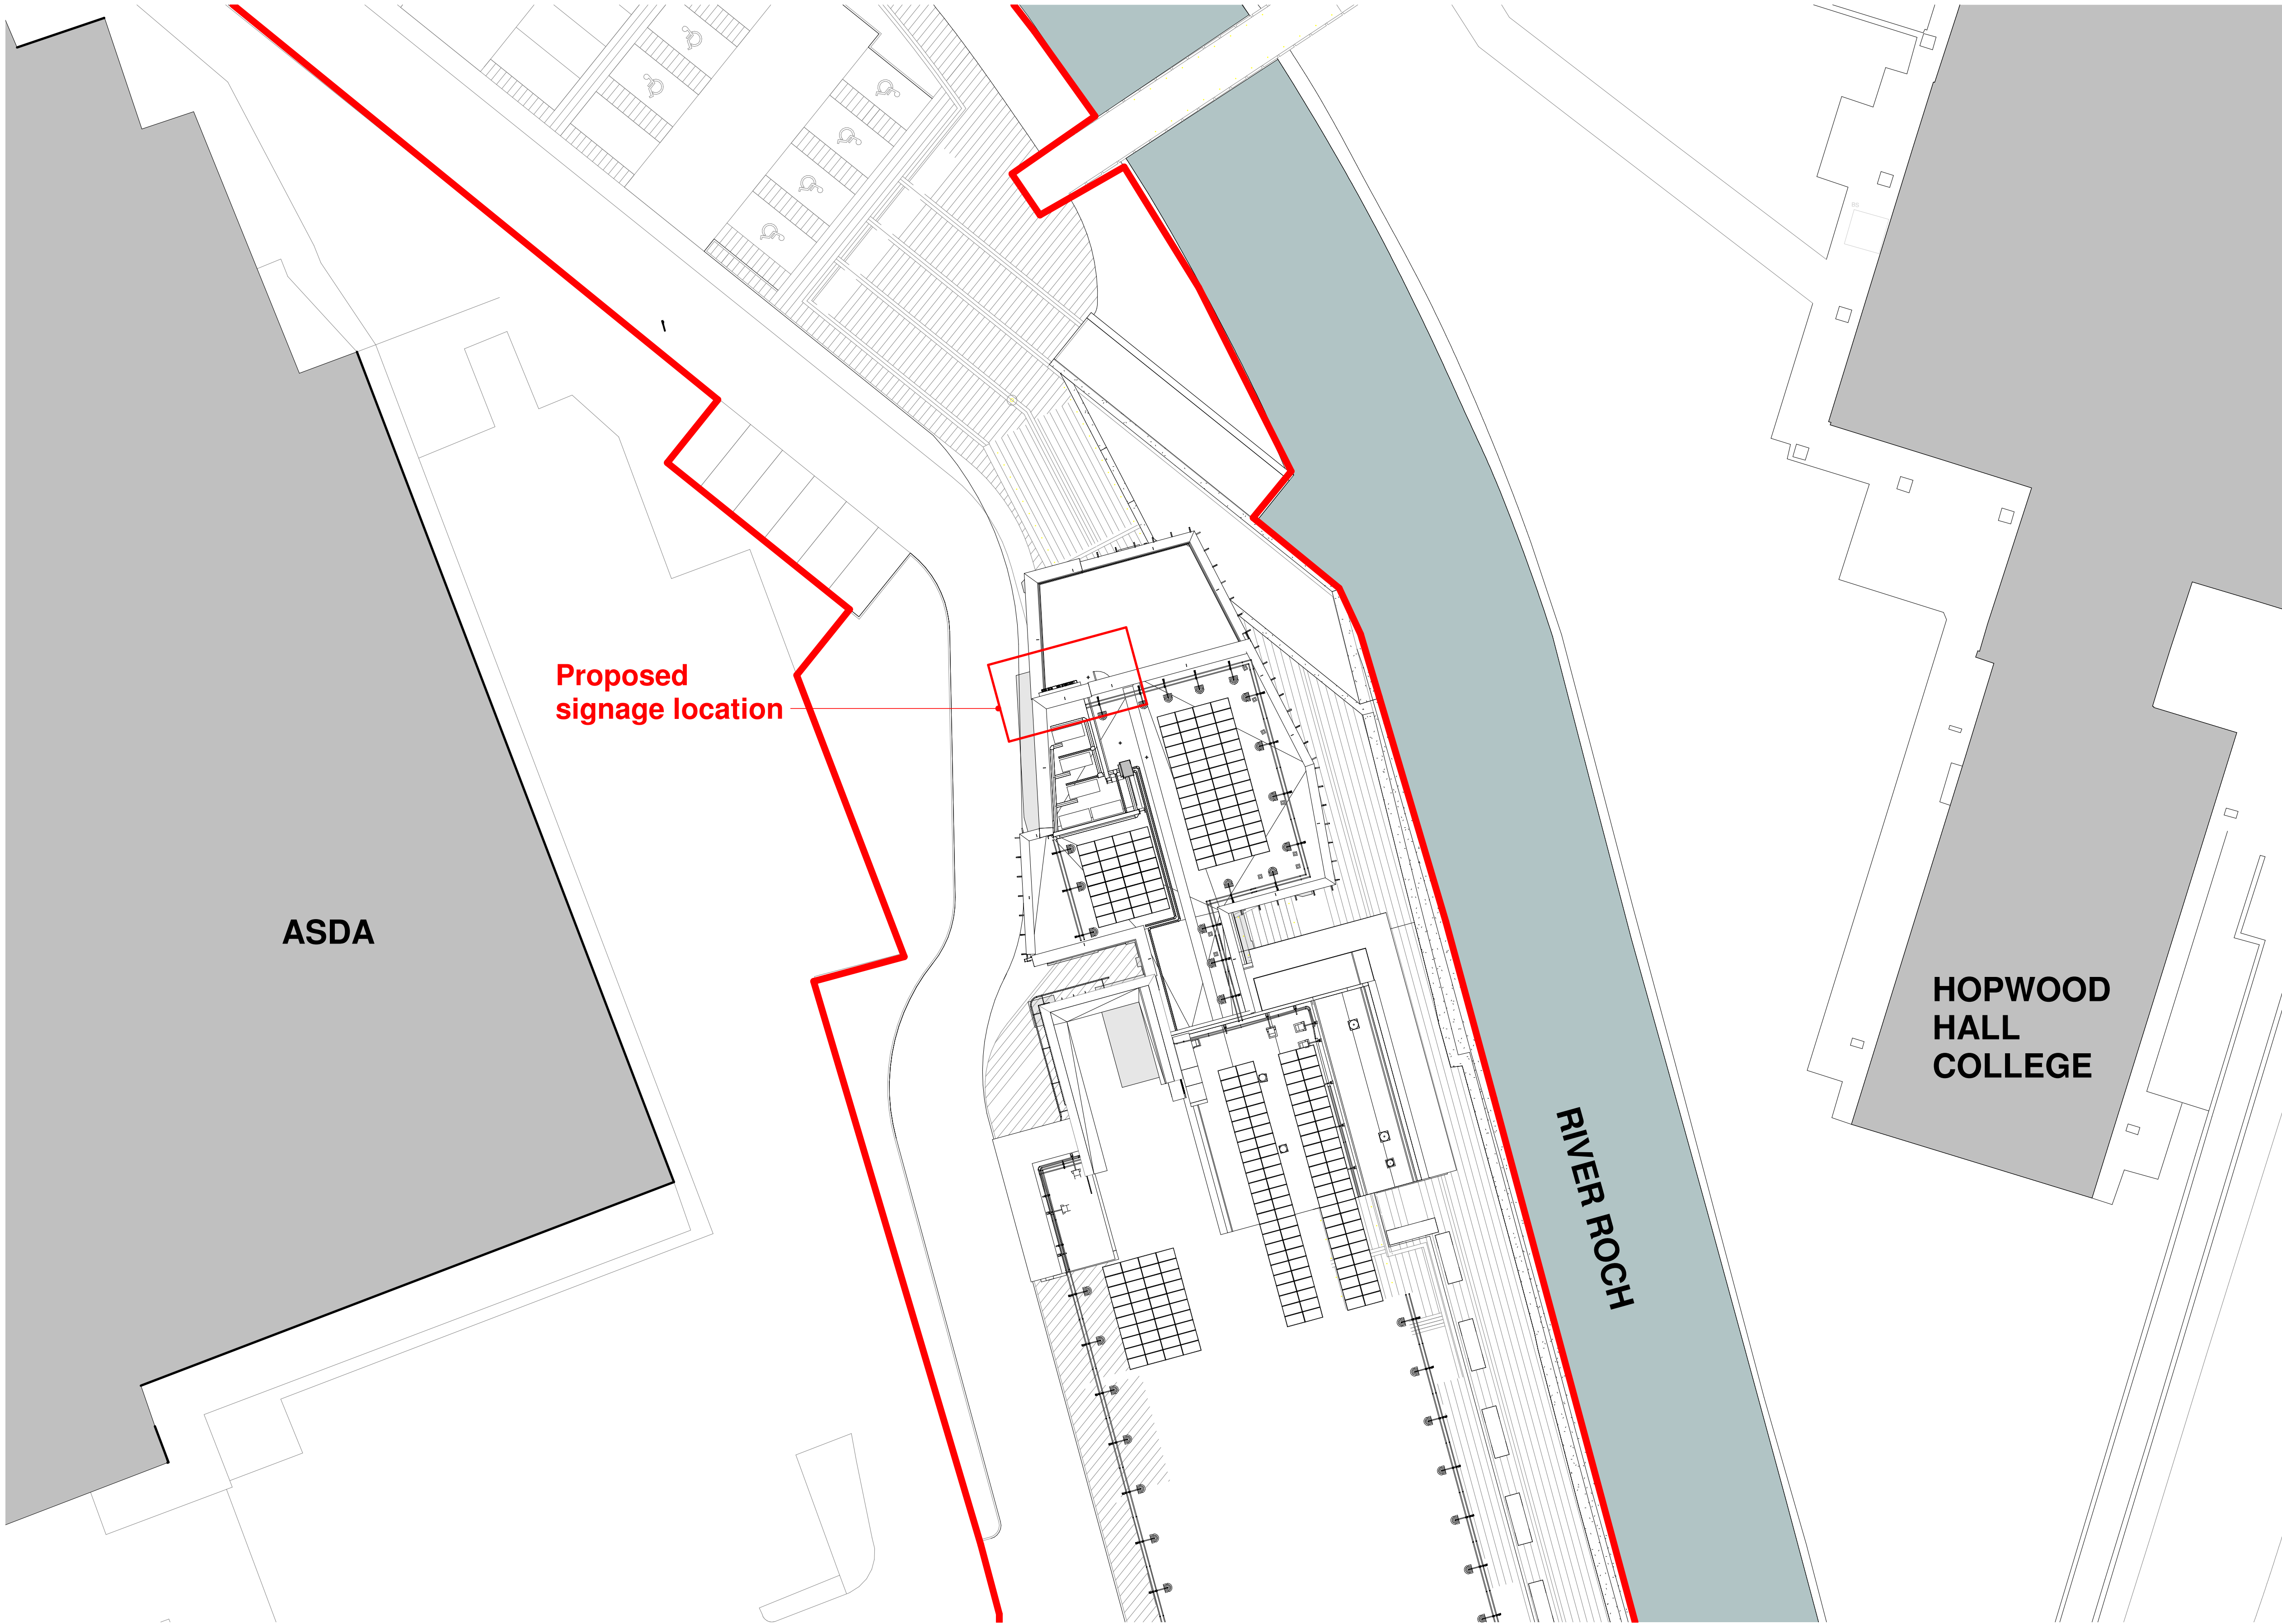

NOTE:
1. DO NOT SCALE OFF THIS DRAWING.
2. ANY DISCREPANCIES TO BE REPORTED IMMEDIATELY TO THE ARCHITECT.
3. ALL DIMENSIONS TO BE SITE CHECKED & VERIFIED BY THE CONTRACTOR PRIOR TO THE MANUFACTURE OR ORDER OF ANY MATERIALS OR GOODS.

PROPOSAL BOUNDARY

Location Plan Copy 1
1 : 200

P1	Issued for planning (Signage)	22.07.24
Rev	Description	Date
PLANNING		
Rochdale Sixth Form College College Road, Rochdale, OL12 6HY		
Site Plan - Signage Location		
DRAWING NUMBER 3940-ABW-ZZ-ZZ-DR-A-1005		
DATE 07/18/24	REVISION	STATUS
SCALE 1 : 200	P1	PURPOSE OF ISSUE
ABW architects Ltd. architecture.building.workshop		A1 © 22/07/2024 12:17:13