



EXISTING REAR ELEVATION

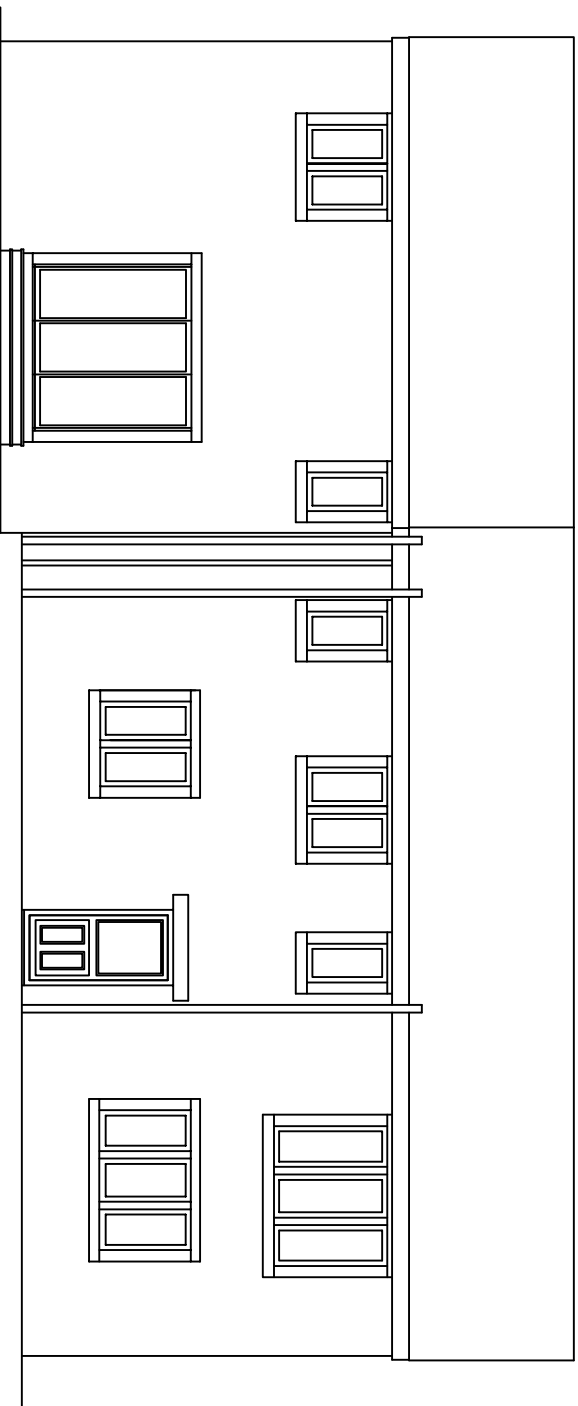


EXISTING SIDE ELEVATION

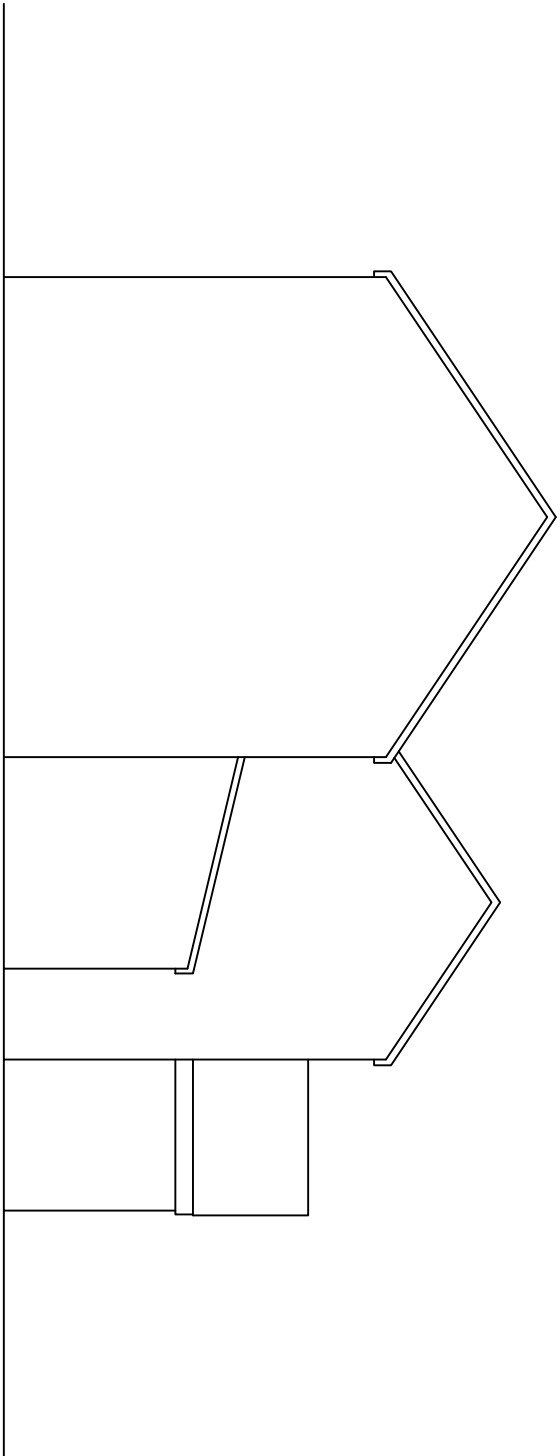


PROPERTY BOUNDARY (NTS)




EXISTING SIDE ELEVATION

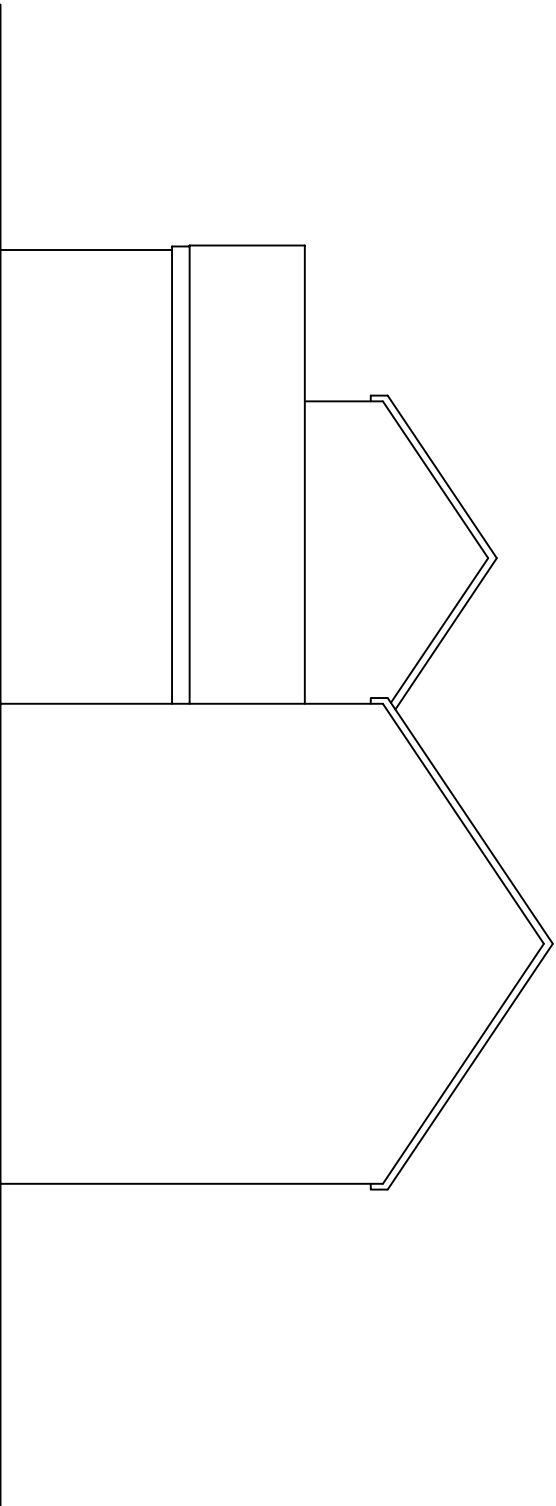

EXISTING GROUND FLOOR PLAN

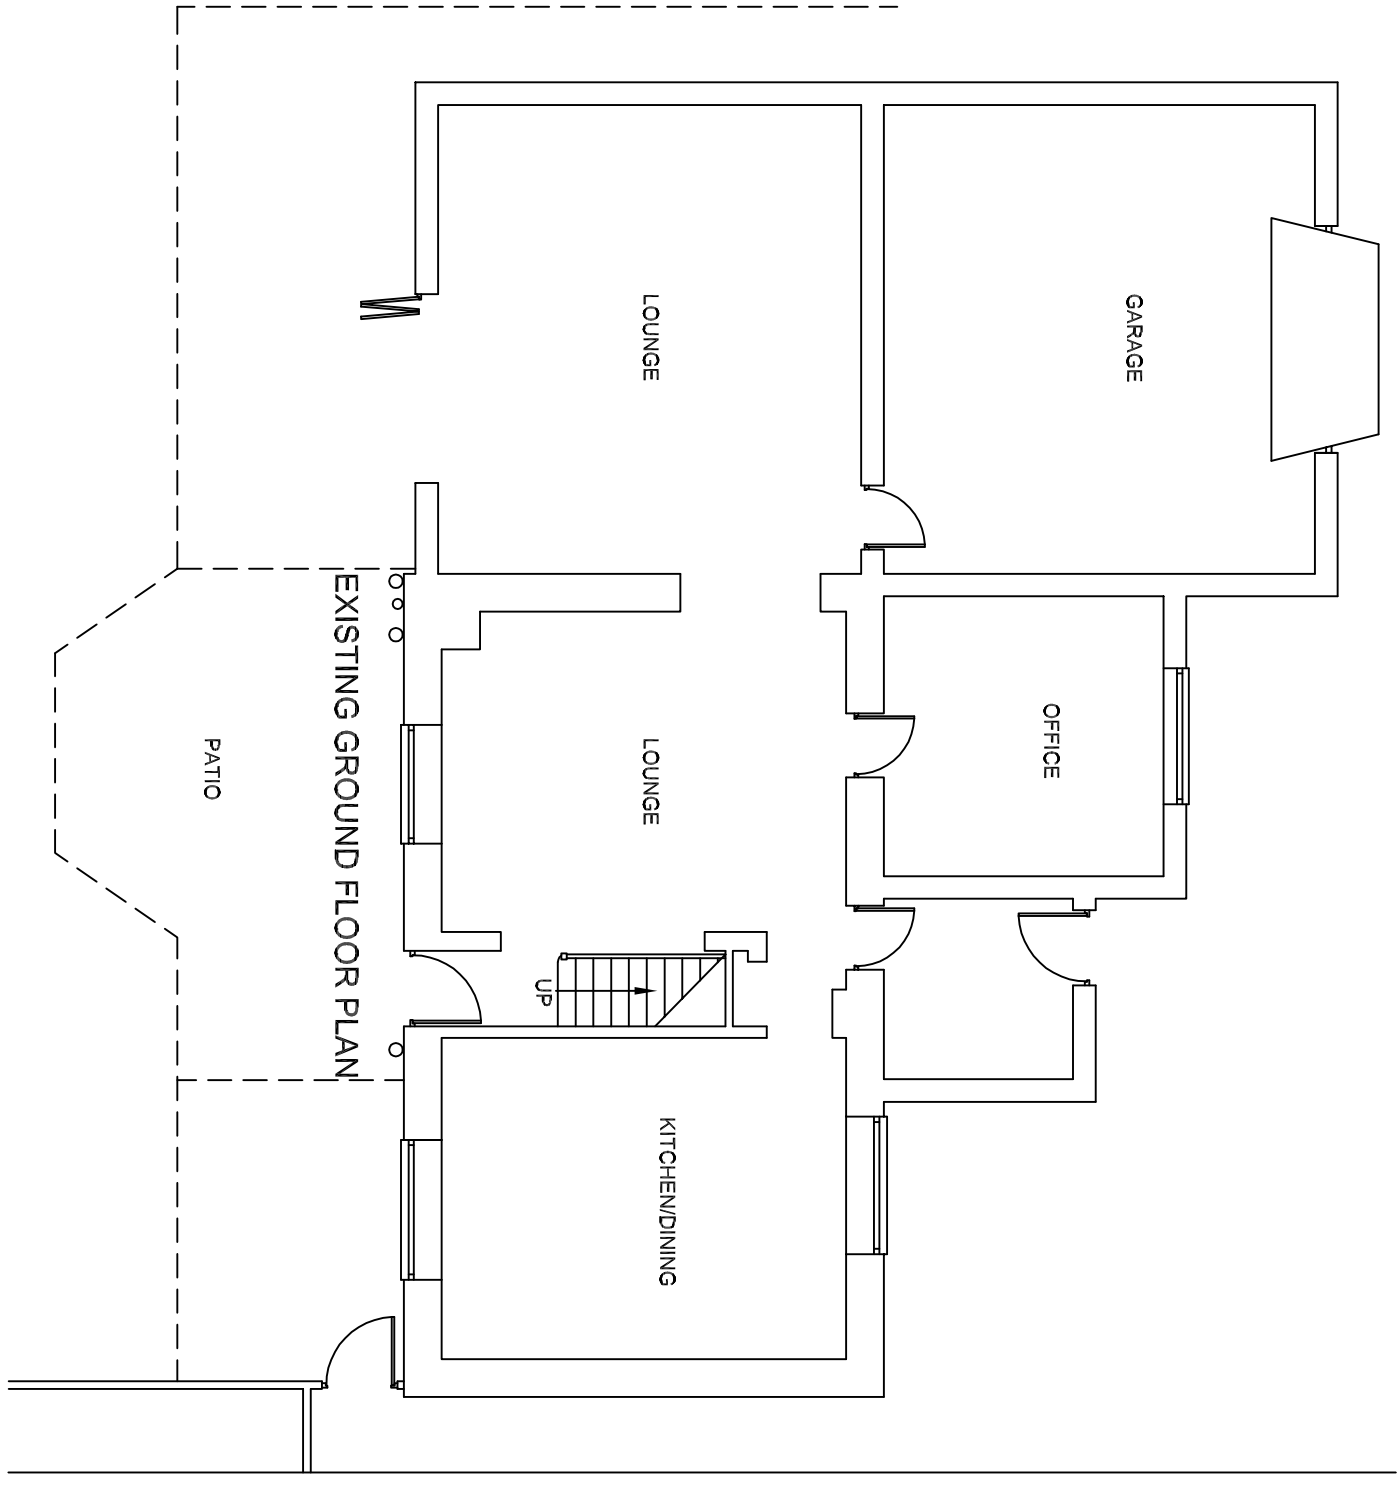

EXISTING ROOF PLAN

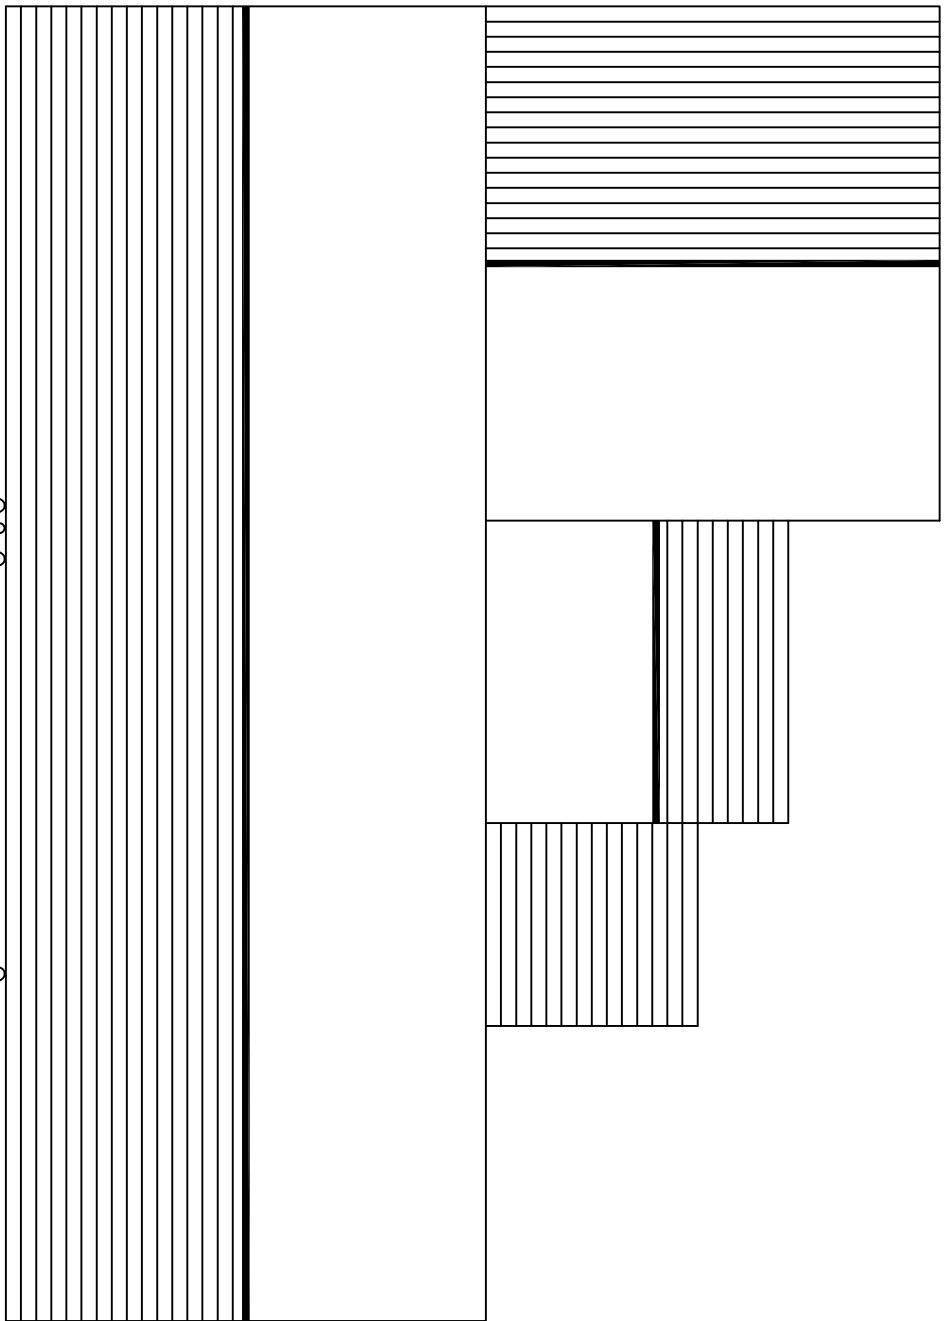

This drawing is supplied for the purpose of obtaining Planning Permission only. Work carried out prior to all necessary Approvals is considered to be at the applicants own risk. The designer is not responsible for any delays or costs incurred by the applicant under or near the site. Notification under the Party Wall Act and the exact boundary location is the responsibility of the client.

SLW DESIGNS

Tel: 0161-678 2035
Mob: 07796-617945
e-mail: info@slwdesigns.co.uk

ADDRESS: TOP O' THE HILL FARM
ROCKDALE
OLD LANE
OLTH SUL

PROJECT: SINGLE STOREY
DRAWING: SUBMITTAL
SCALE: 1:100 @ A2
DATE: 28.02.2023

SCALE BAR:

1M 2M 3M 4M 5M

This drawing is Copyright of SLW Designs and must not be
reproduced or used in any way without the written
consent of SLW Designs. All rights reserved.