





5 Front Elevation
1:100@ A1




6 Side Elevation to Moore Street
1:100@ A1

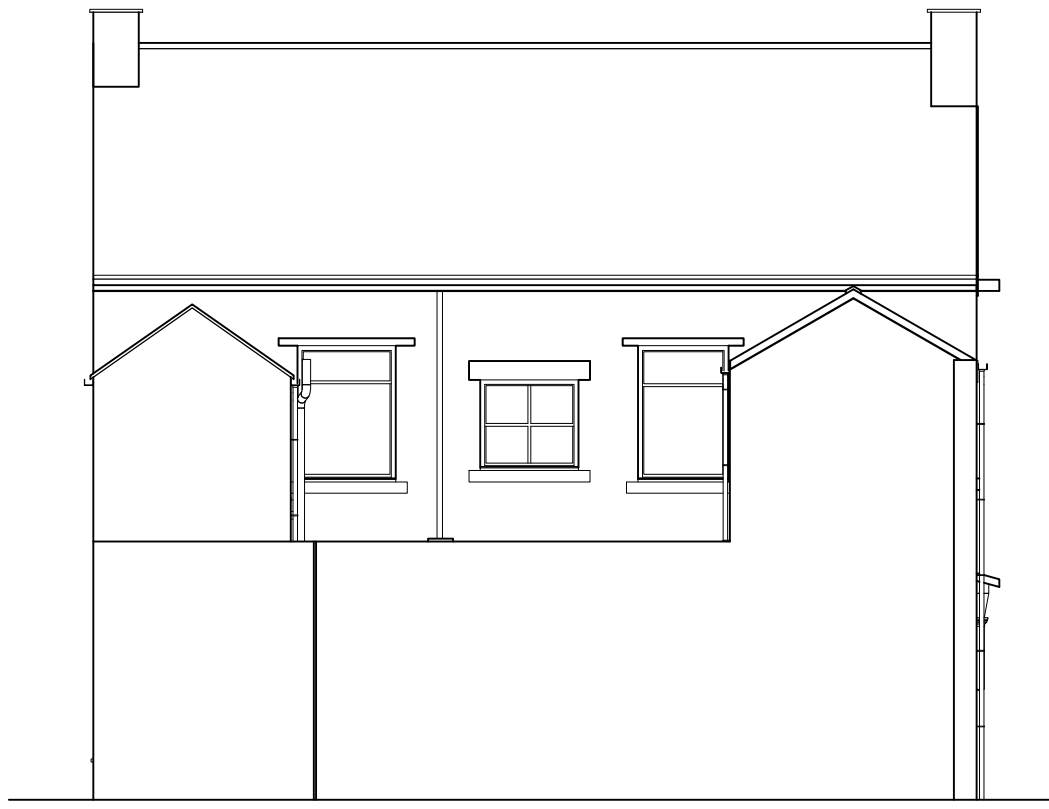


7 Rear Elevation
1:100@ A1

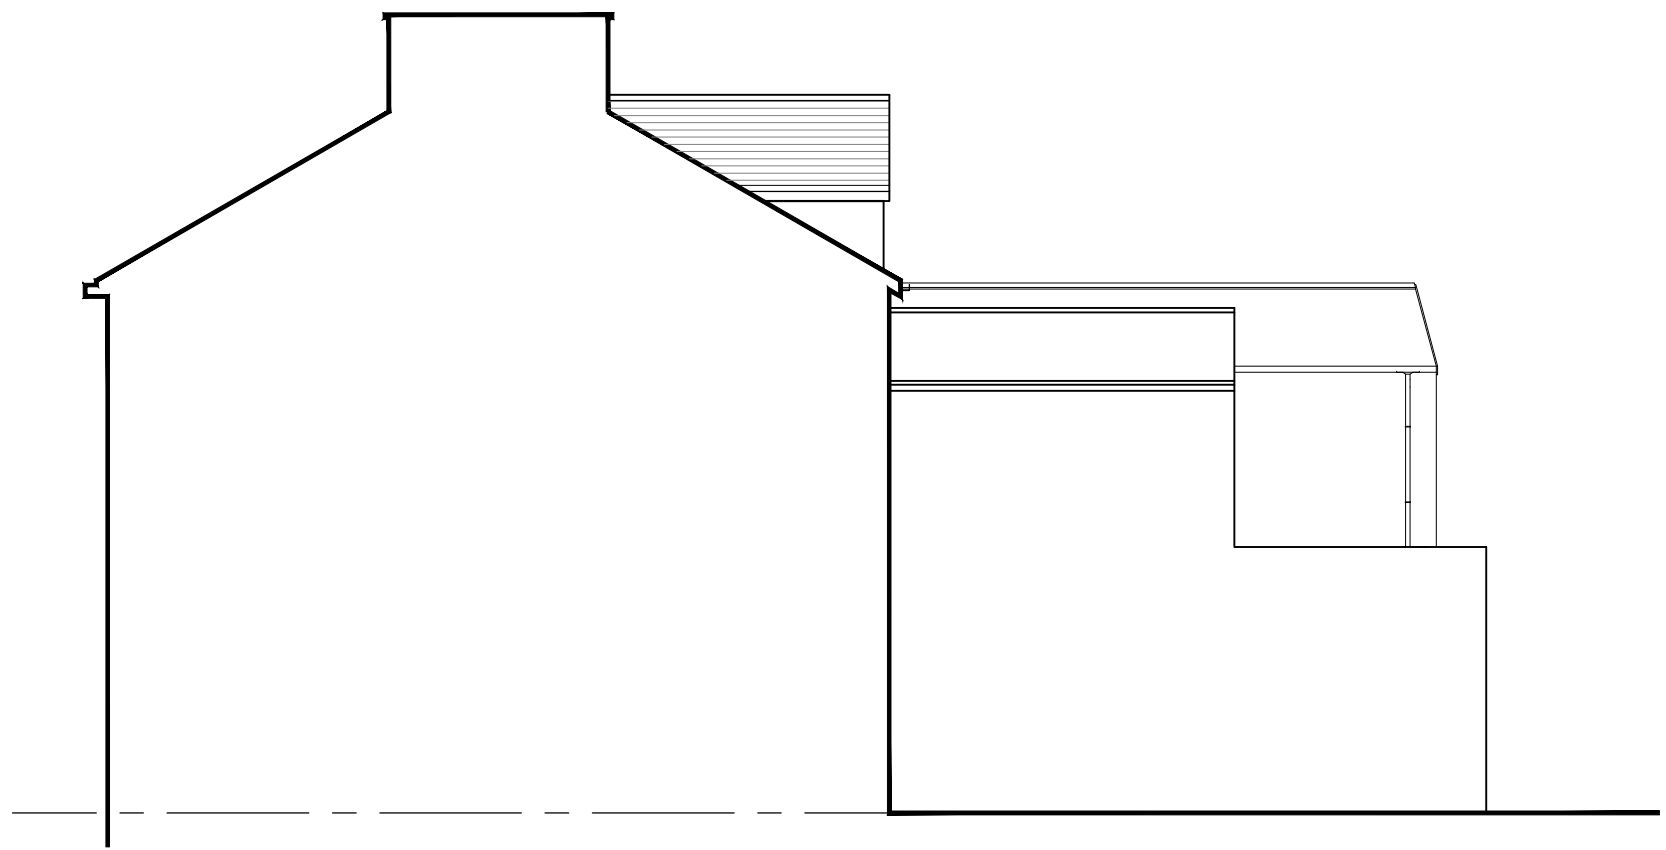

8 Side Elevation
1:100@ A1

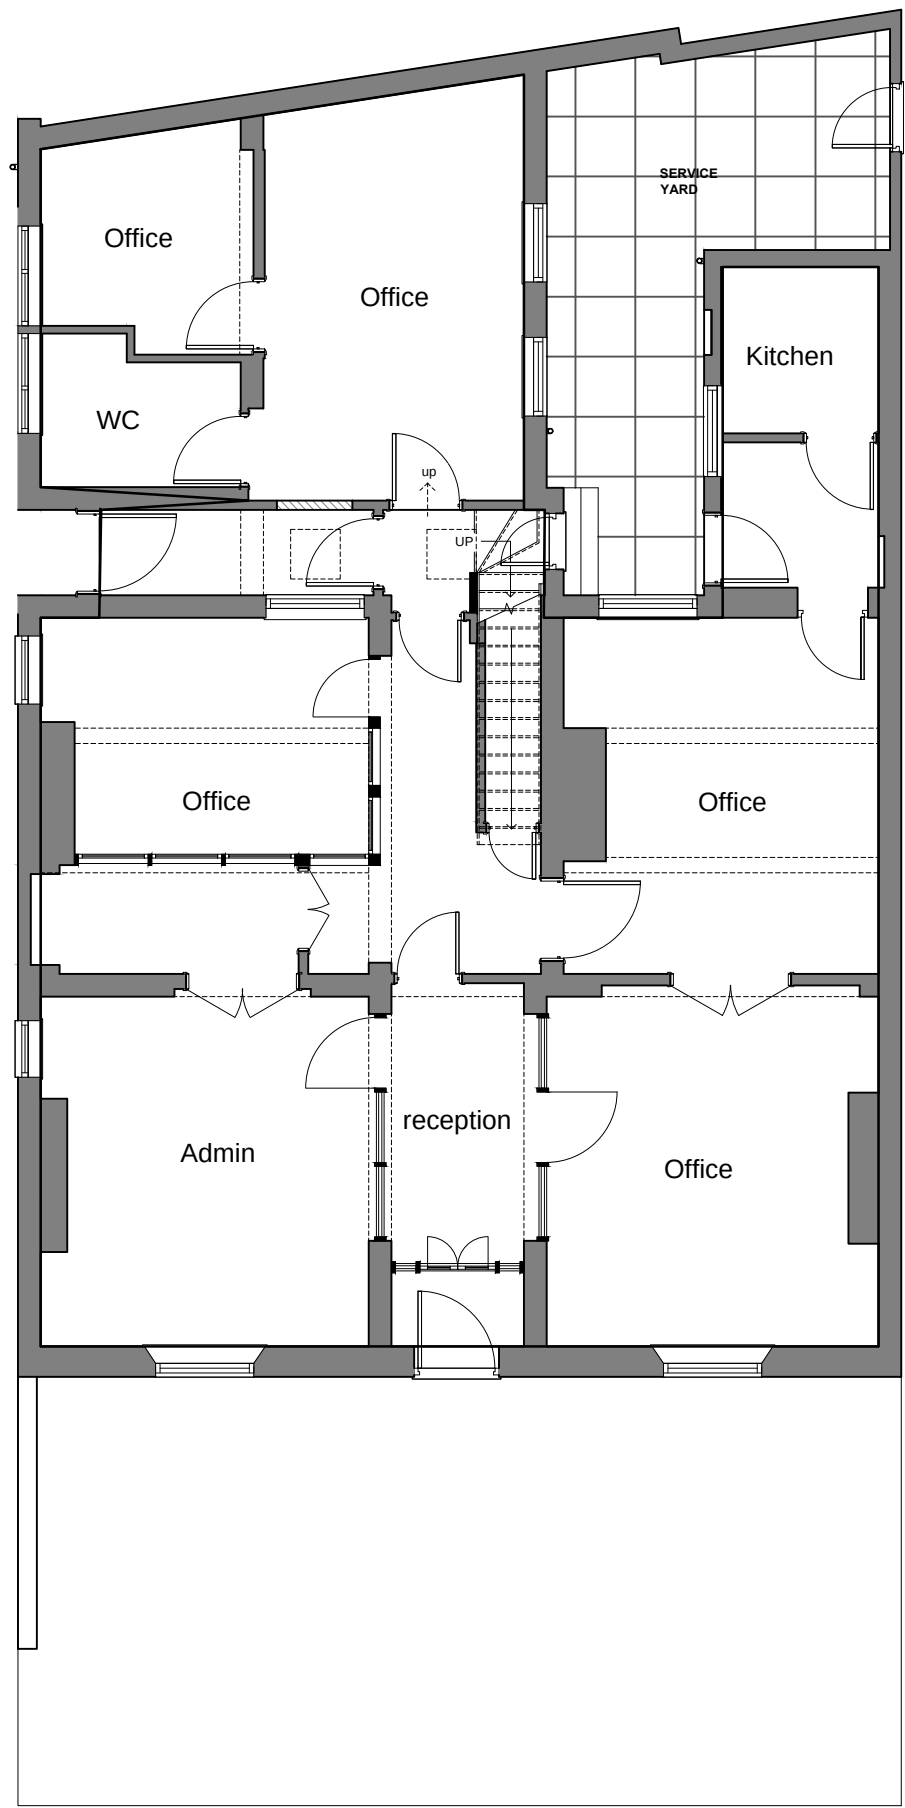

3 Ground Floor Plan
1:100 @ A1

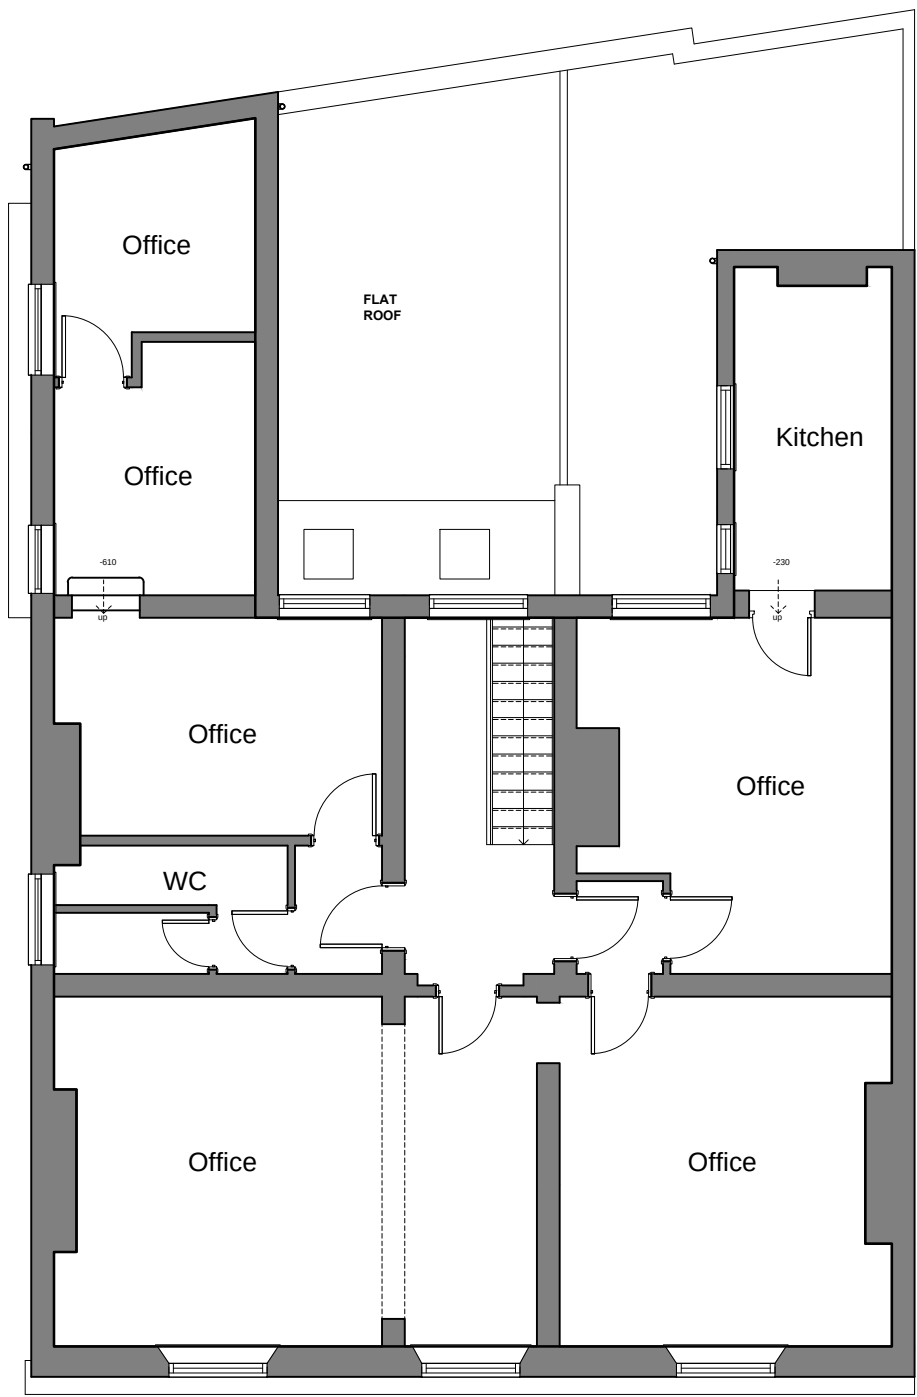

4 First Floor Plan
1:100 @ A1



2 Existing Site / Block Plan
1:200 @ A1



1 Location Plan
1:1250 @ A1

AS EXISTING

Rev.	Date	Description
A		
B		
C		
D		
E		

archirama
Architecture & project management
Archirama Ltd
3 Park Gate Avenue, Withington, Manchester M20 3BZ
Tel: 07976 171 006 email: mail@archirama.co.uk

Client: Optimax

Project / Site: 132 Drake St
Rochdale

Drawing Title: Proposed conversion of existing listed building
into eight flats & one new detached dwelling to rear

Drawn By: FR	Date: 02/09/2021	Stage: Planning
Checked by:		Scale: 1 : 100@A1

Drawing No: PL01	Revision: -
------------------	-------------