




Contractors are to check all levels & dimensions on site prior to site works commencing & report discrepancies to the Designers.

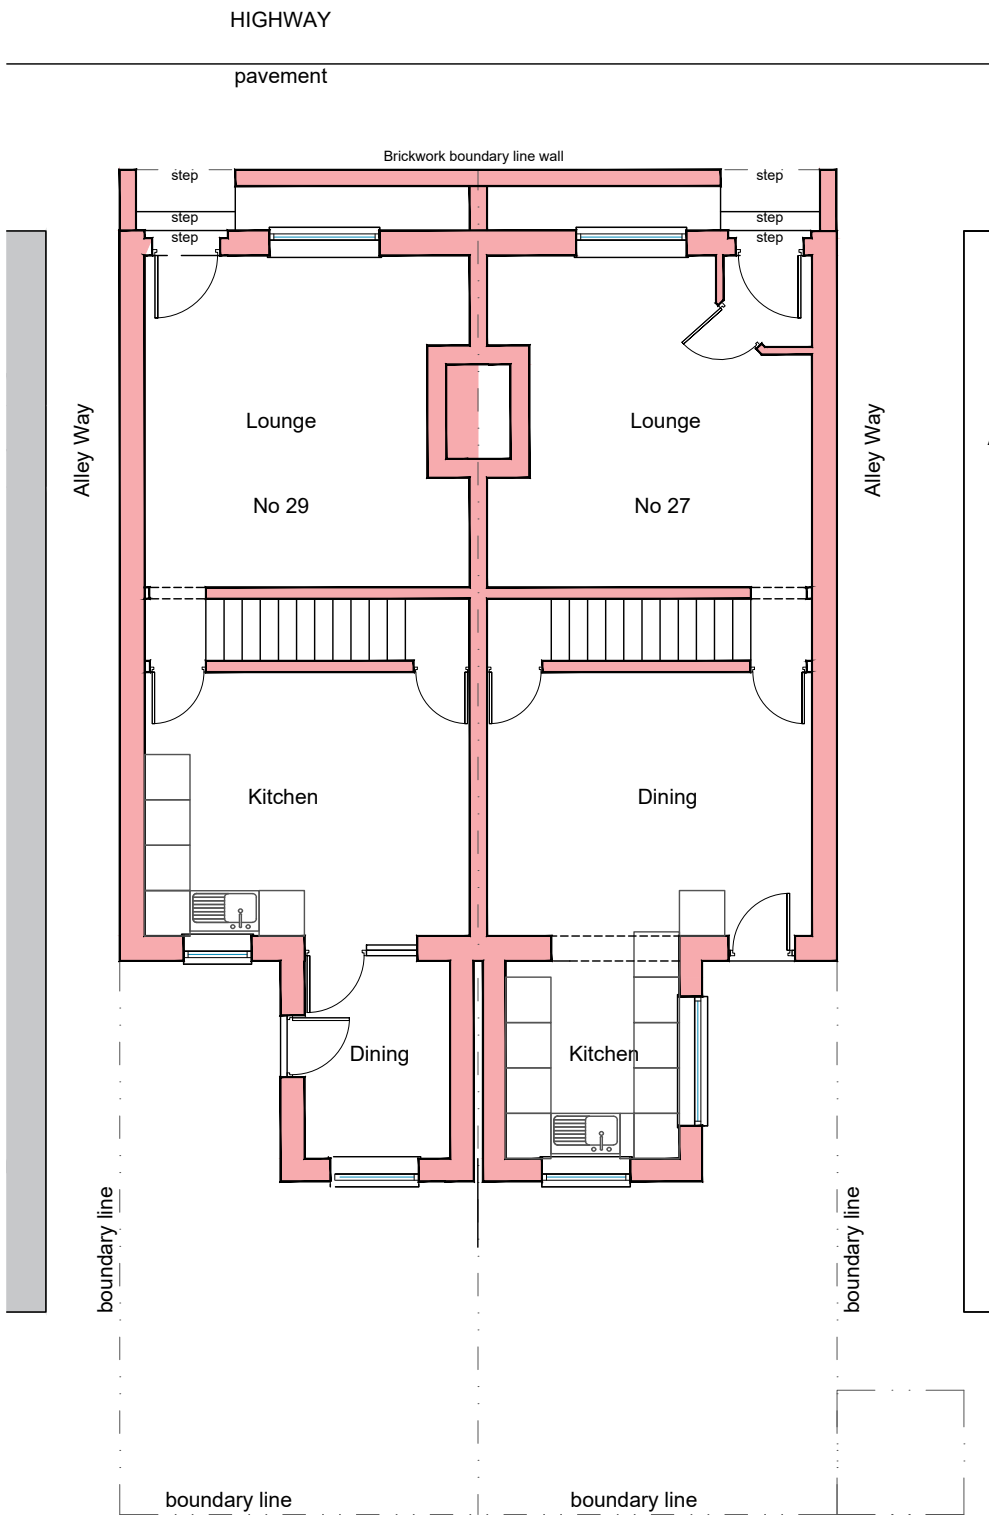

Existing Ground Floor Plan
scale 1:100

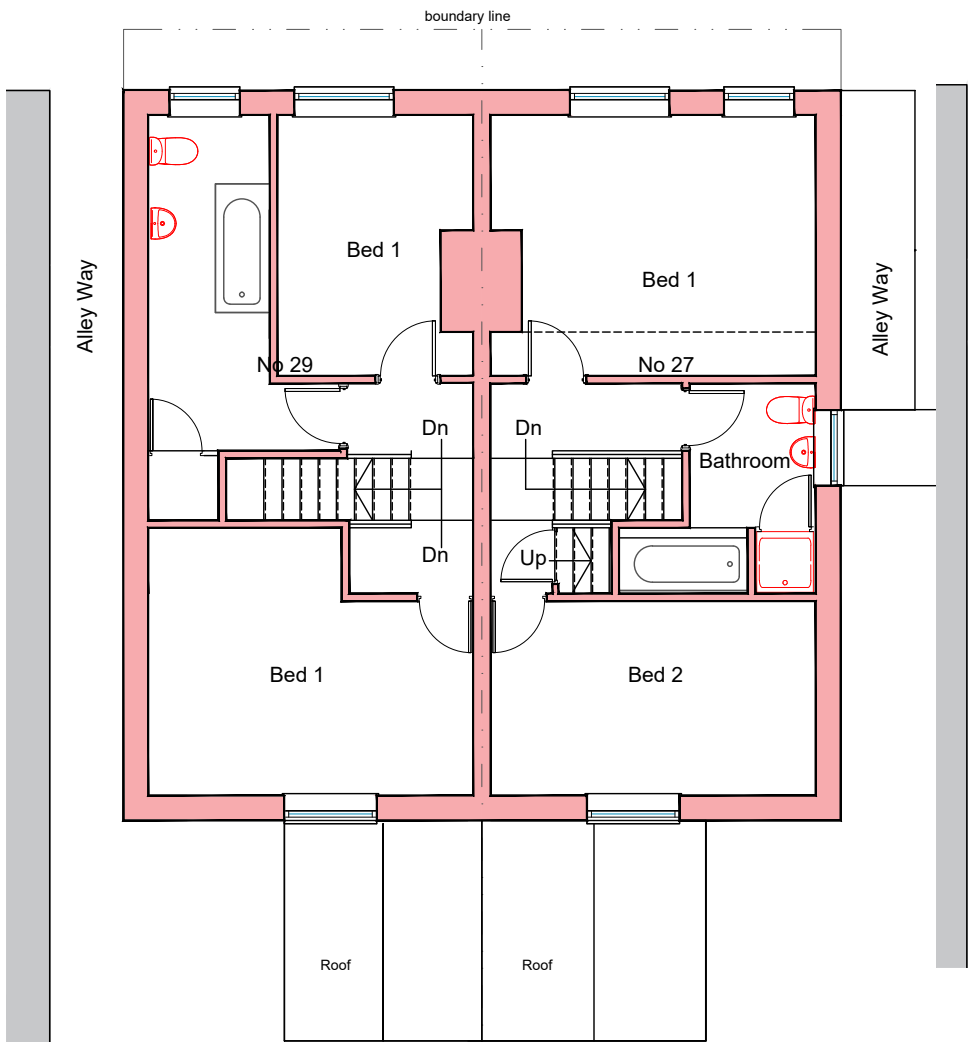

Existing First Floor Plan
scale 1:100

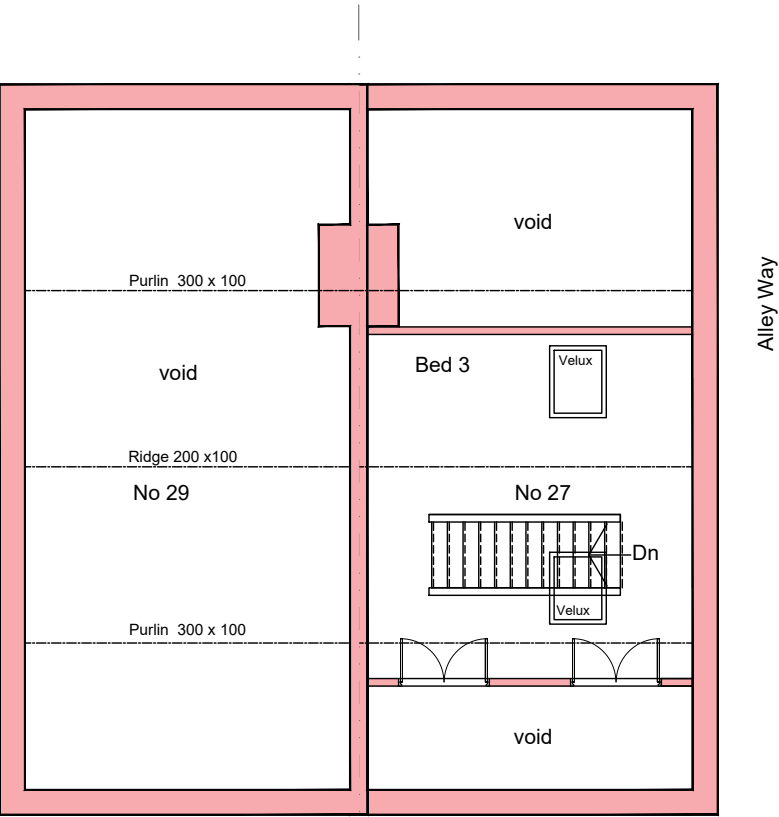

Existing Second Floor Plan
scale 1:100

PLANNING DRAWING

Project:	27 & 29 Lake Bank Road Hollingworth Lake		
Title:	Existing Plans		
Client:	Mr John Howarth		
Drawn By:	WRS	on 15/02/2022	
Original Size:	A3	Project Number:	1026
Drawing Number:	DR-P2 -1026 - 03		



Tel :- 07756 910210
Email :- qualitycreativedesign@gmail.com

ARCHITECTURE INTERIOR DESIGN PROJECT MANAGEMENT BUILDING CONSULTANCY