




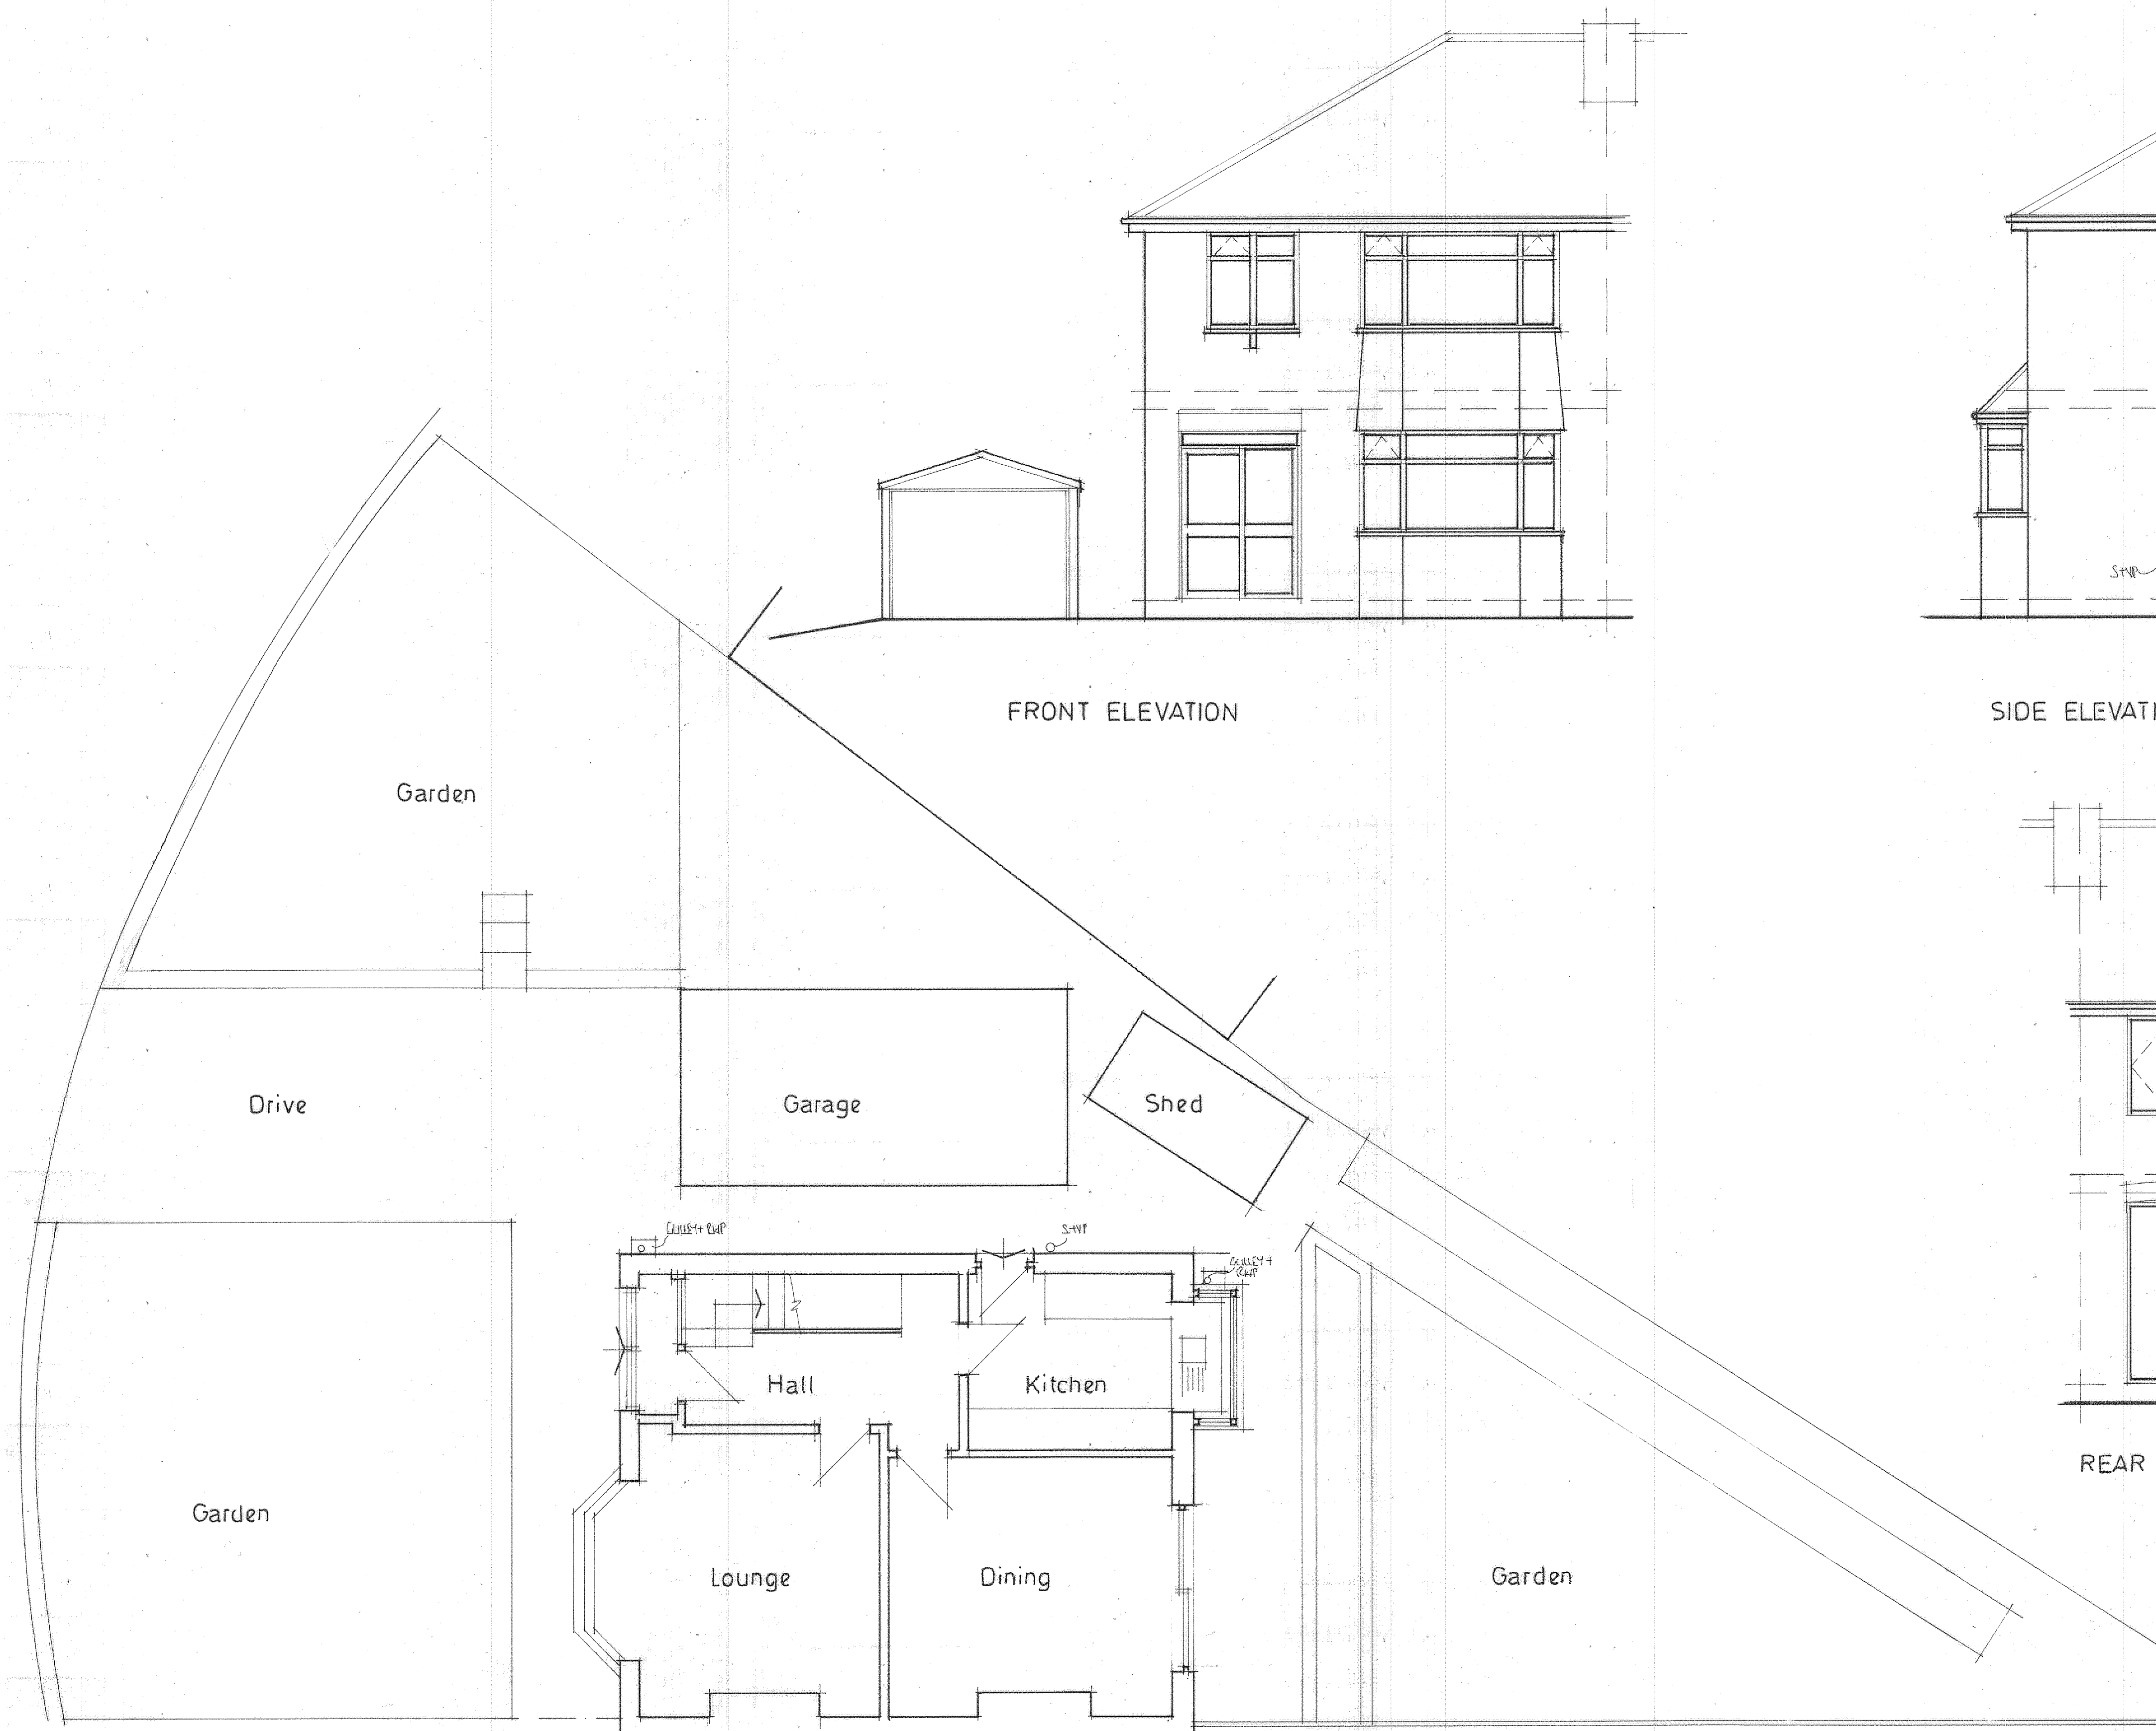

FRONT ELEVATION

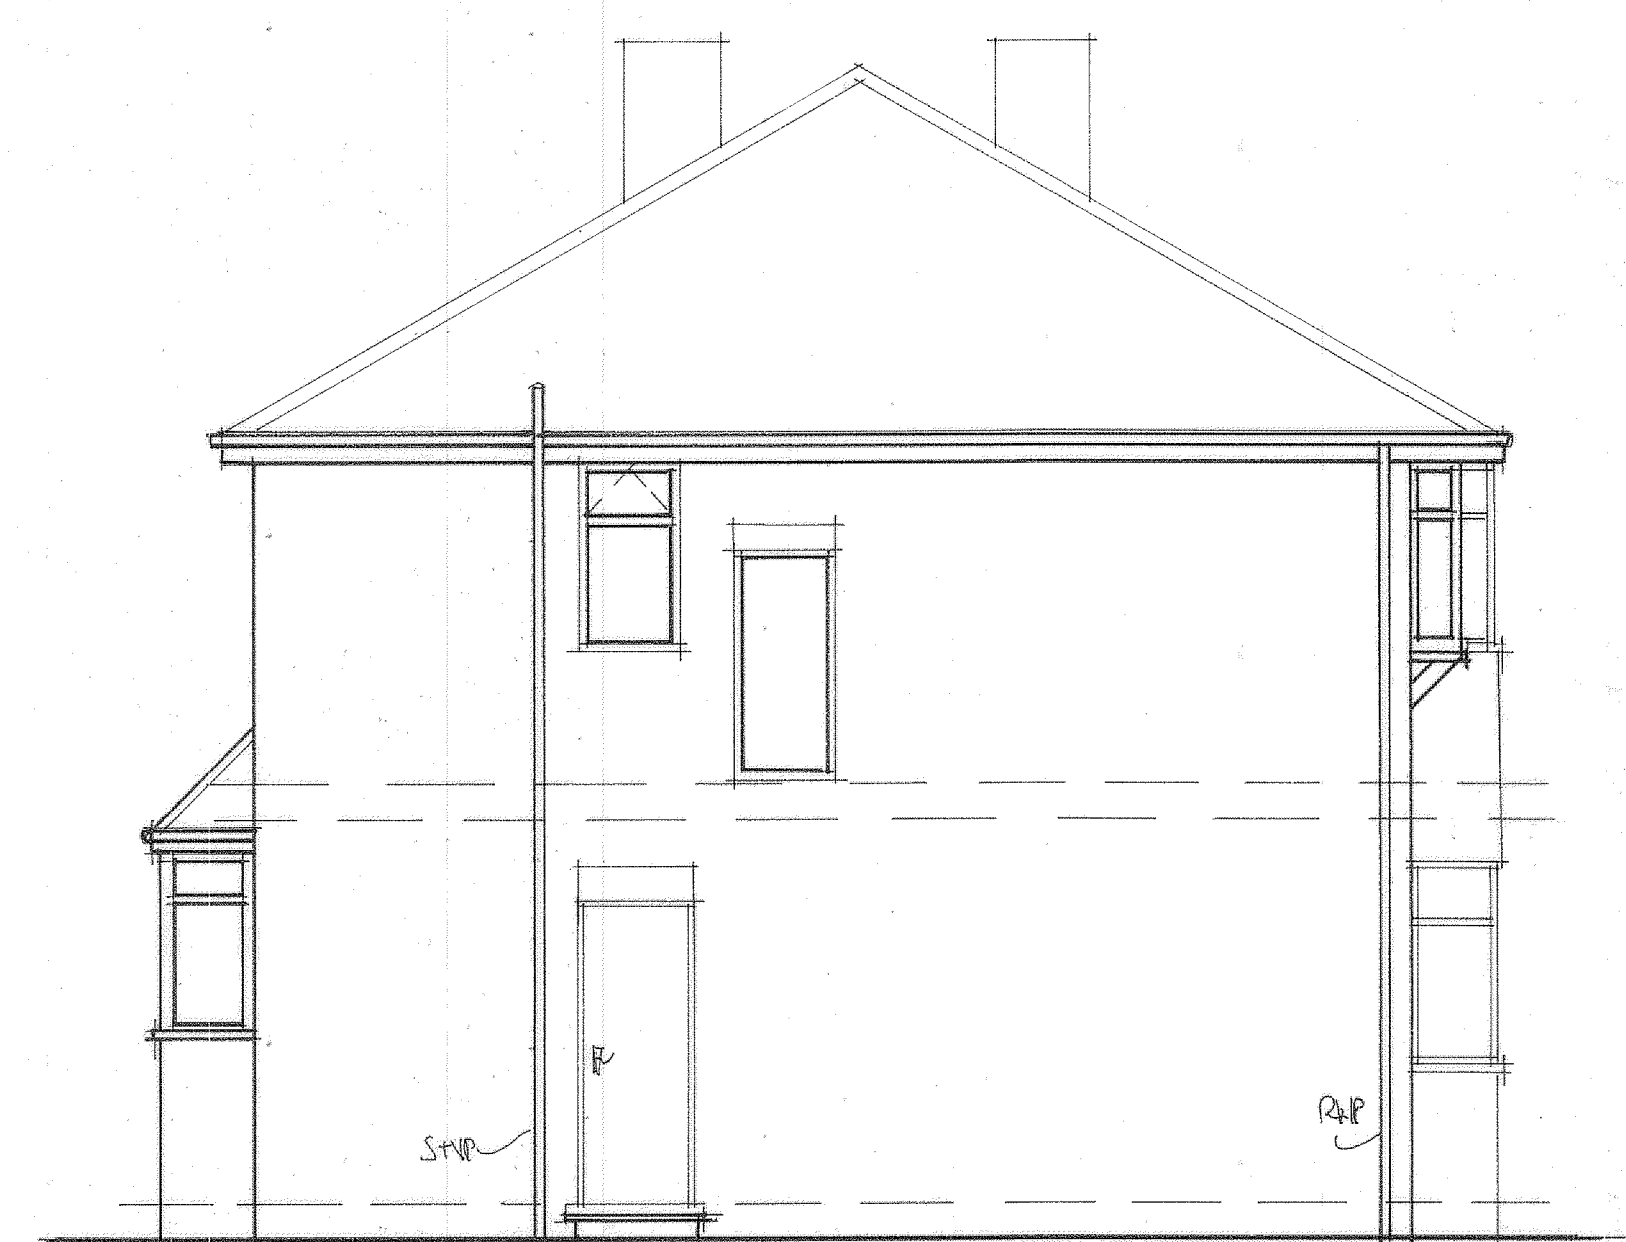

SIDE ELEVATION

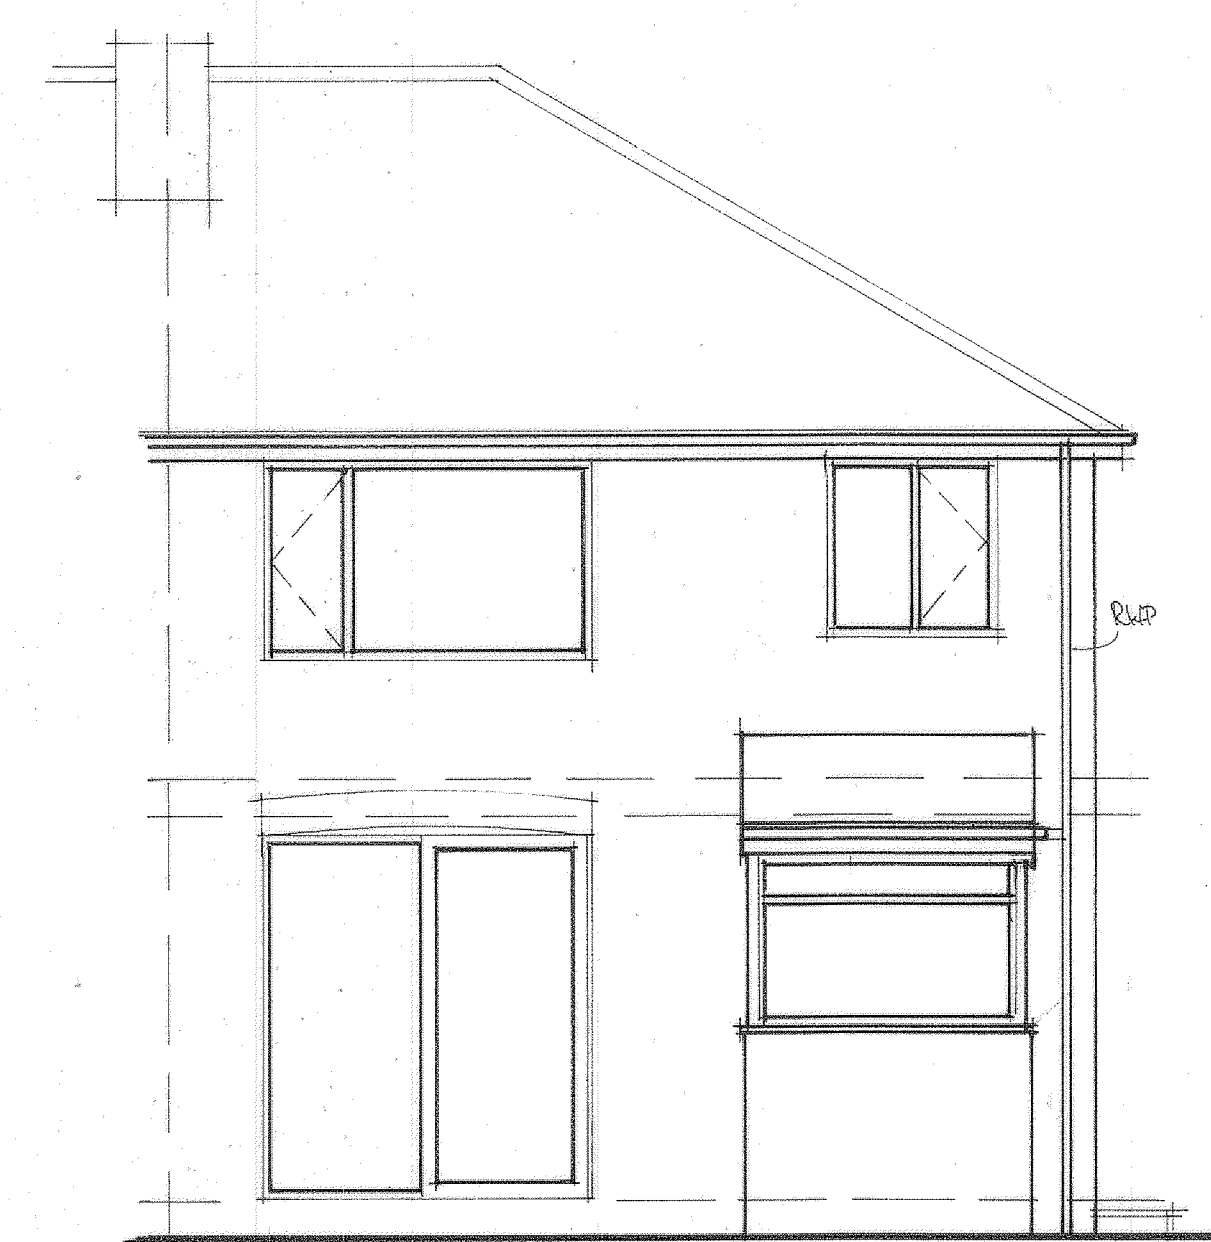

REAR ELEVATION

PROJECT
PROPOSED SINGLE STOREY
SIDE EXTENSION.
DRAWING TITLE
EXISTING LAYOUT
AND ELEVATIONS.
CLIENT
MRS. D. SOUTHERN.
ADDRESS
15, BANBURY ROAD,
ALKRINGTON,
MIDDLETON. M24 1QB.
SCALE
SCALE 1:50@A1
DRAWING No
FO 05235838/1.
DATE
MAY 2023.

