



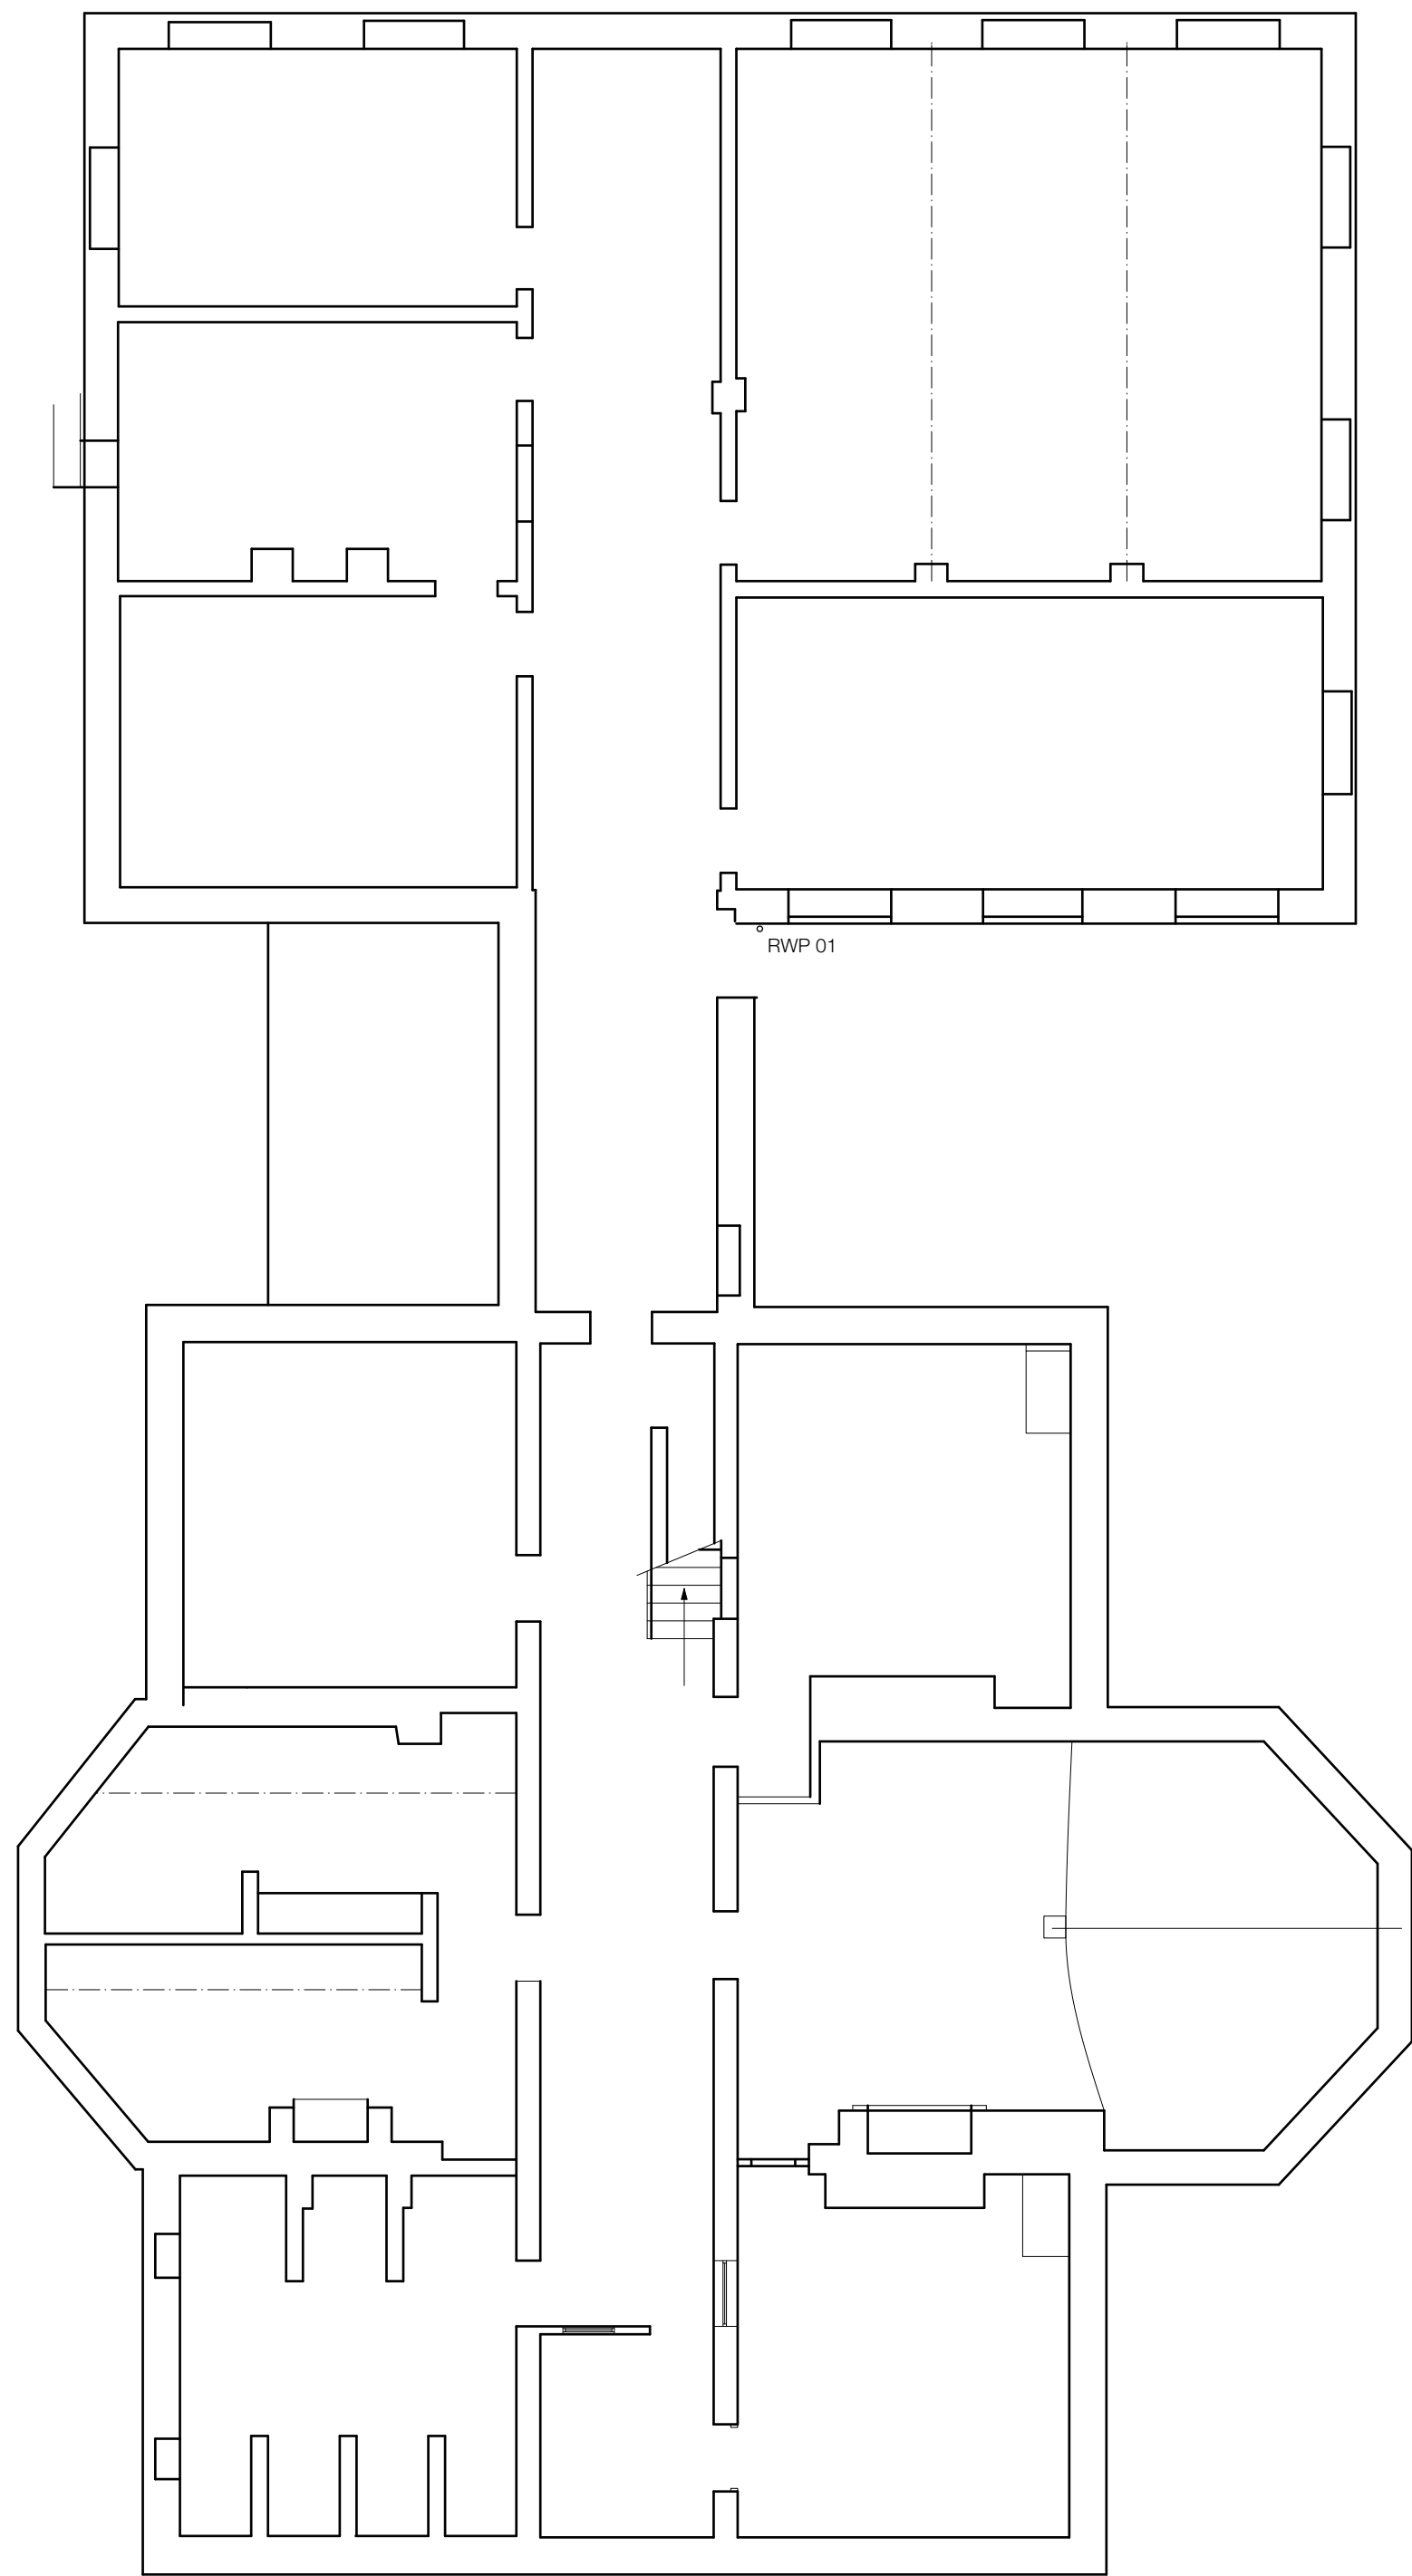

Basement Floor Plan

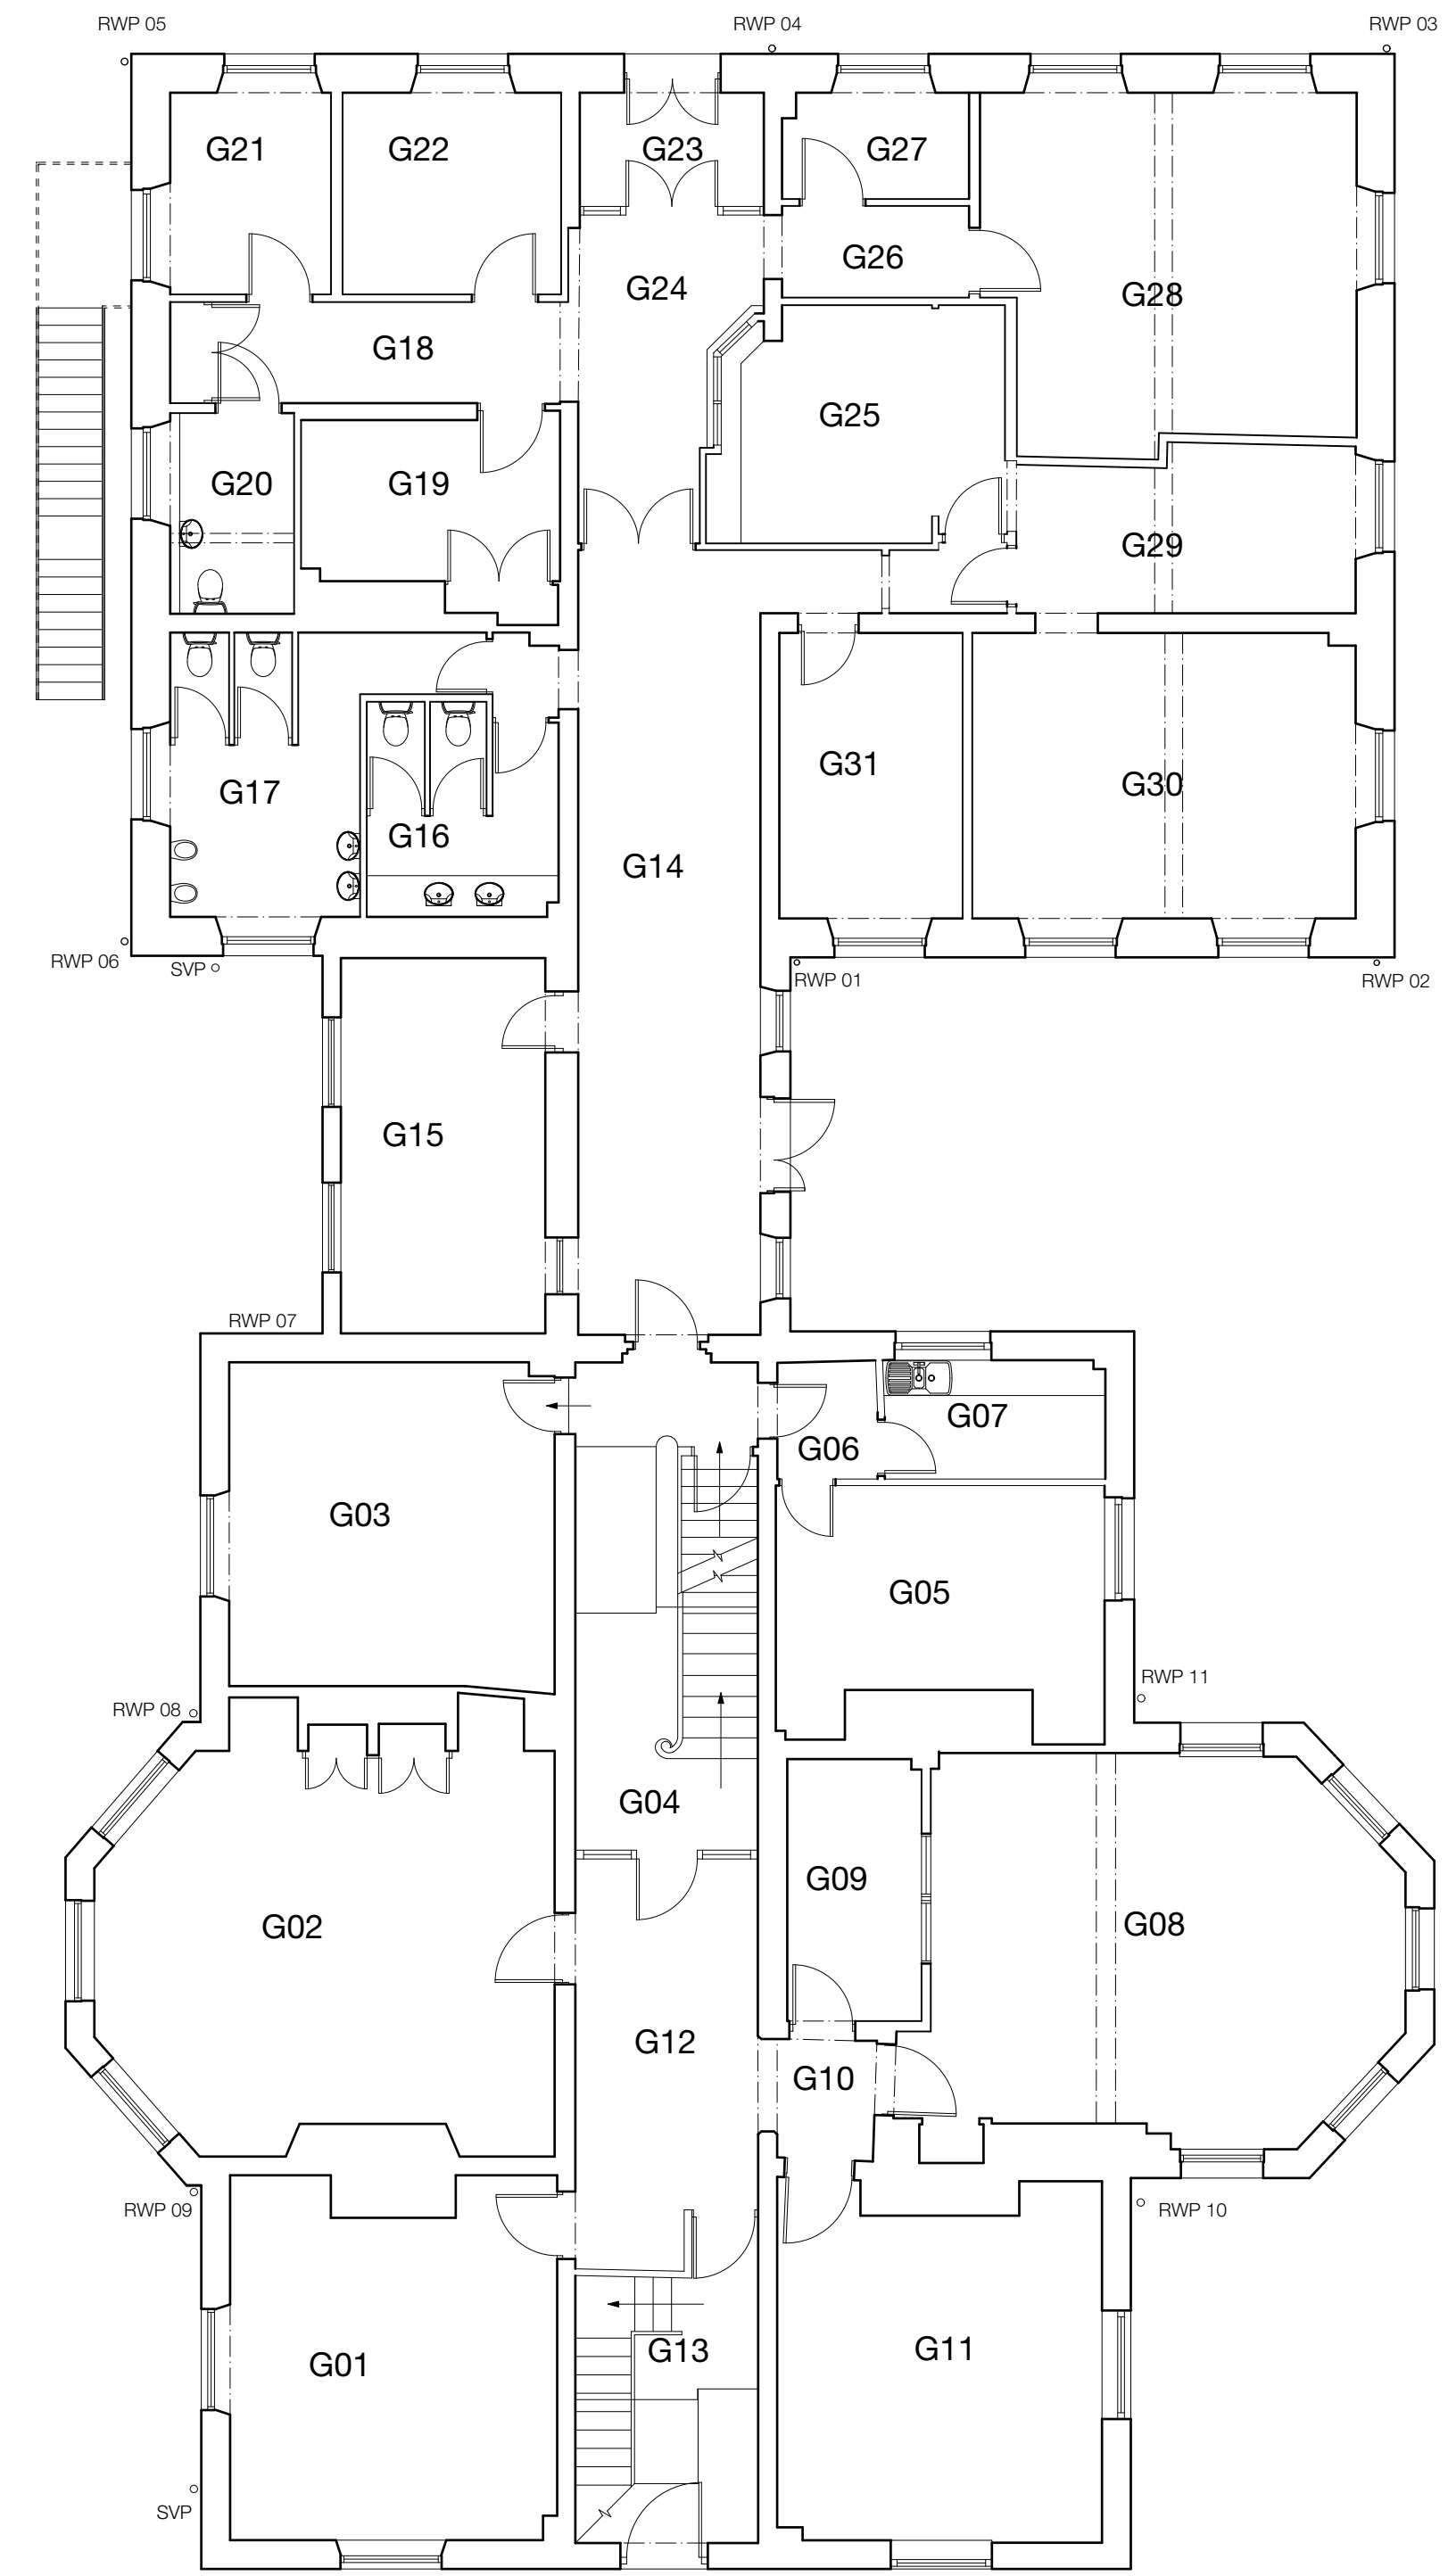

Ground Floor Plan

Not for Construction
Based on drawings provided by A J Cocker Associates

Revision
Project
Proposed Apartments
Address
**Townhead,
Yorkshire Street, Rochdale**
Client
**Raj Property Investments Ltd
(Townhead)**
Drawing
Extg Basement & Ground Floor

storaharchitecture
Chartered Architects
RIBA Chartered Practice
www.storah.com mail@storah.com 01706 813214
Scale Sheet Size Date Drawn
1:100 ISO A1 Nov 2022 RAS
Drawing Number Revision
22-039 - 010
© Storah Architecture Ltd.

