




EXISTING FRONT ELEVATION  
REAR GARDEN




EXISTING SIDE ELEVATION




EXISTING REAR ELEVATION

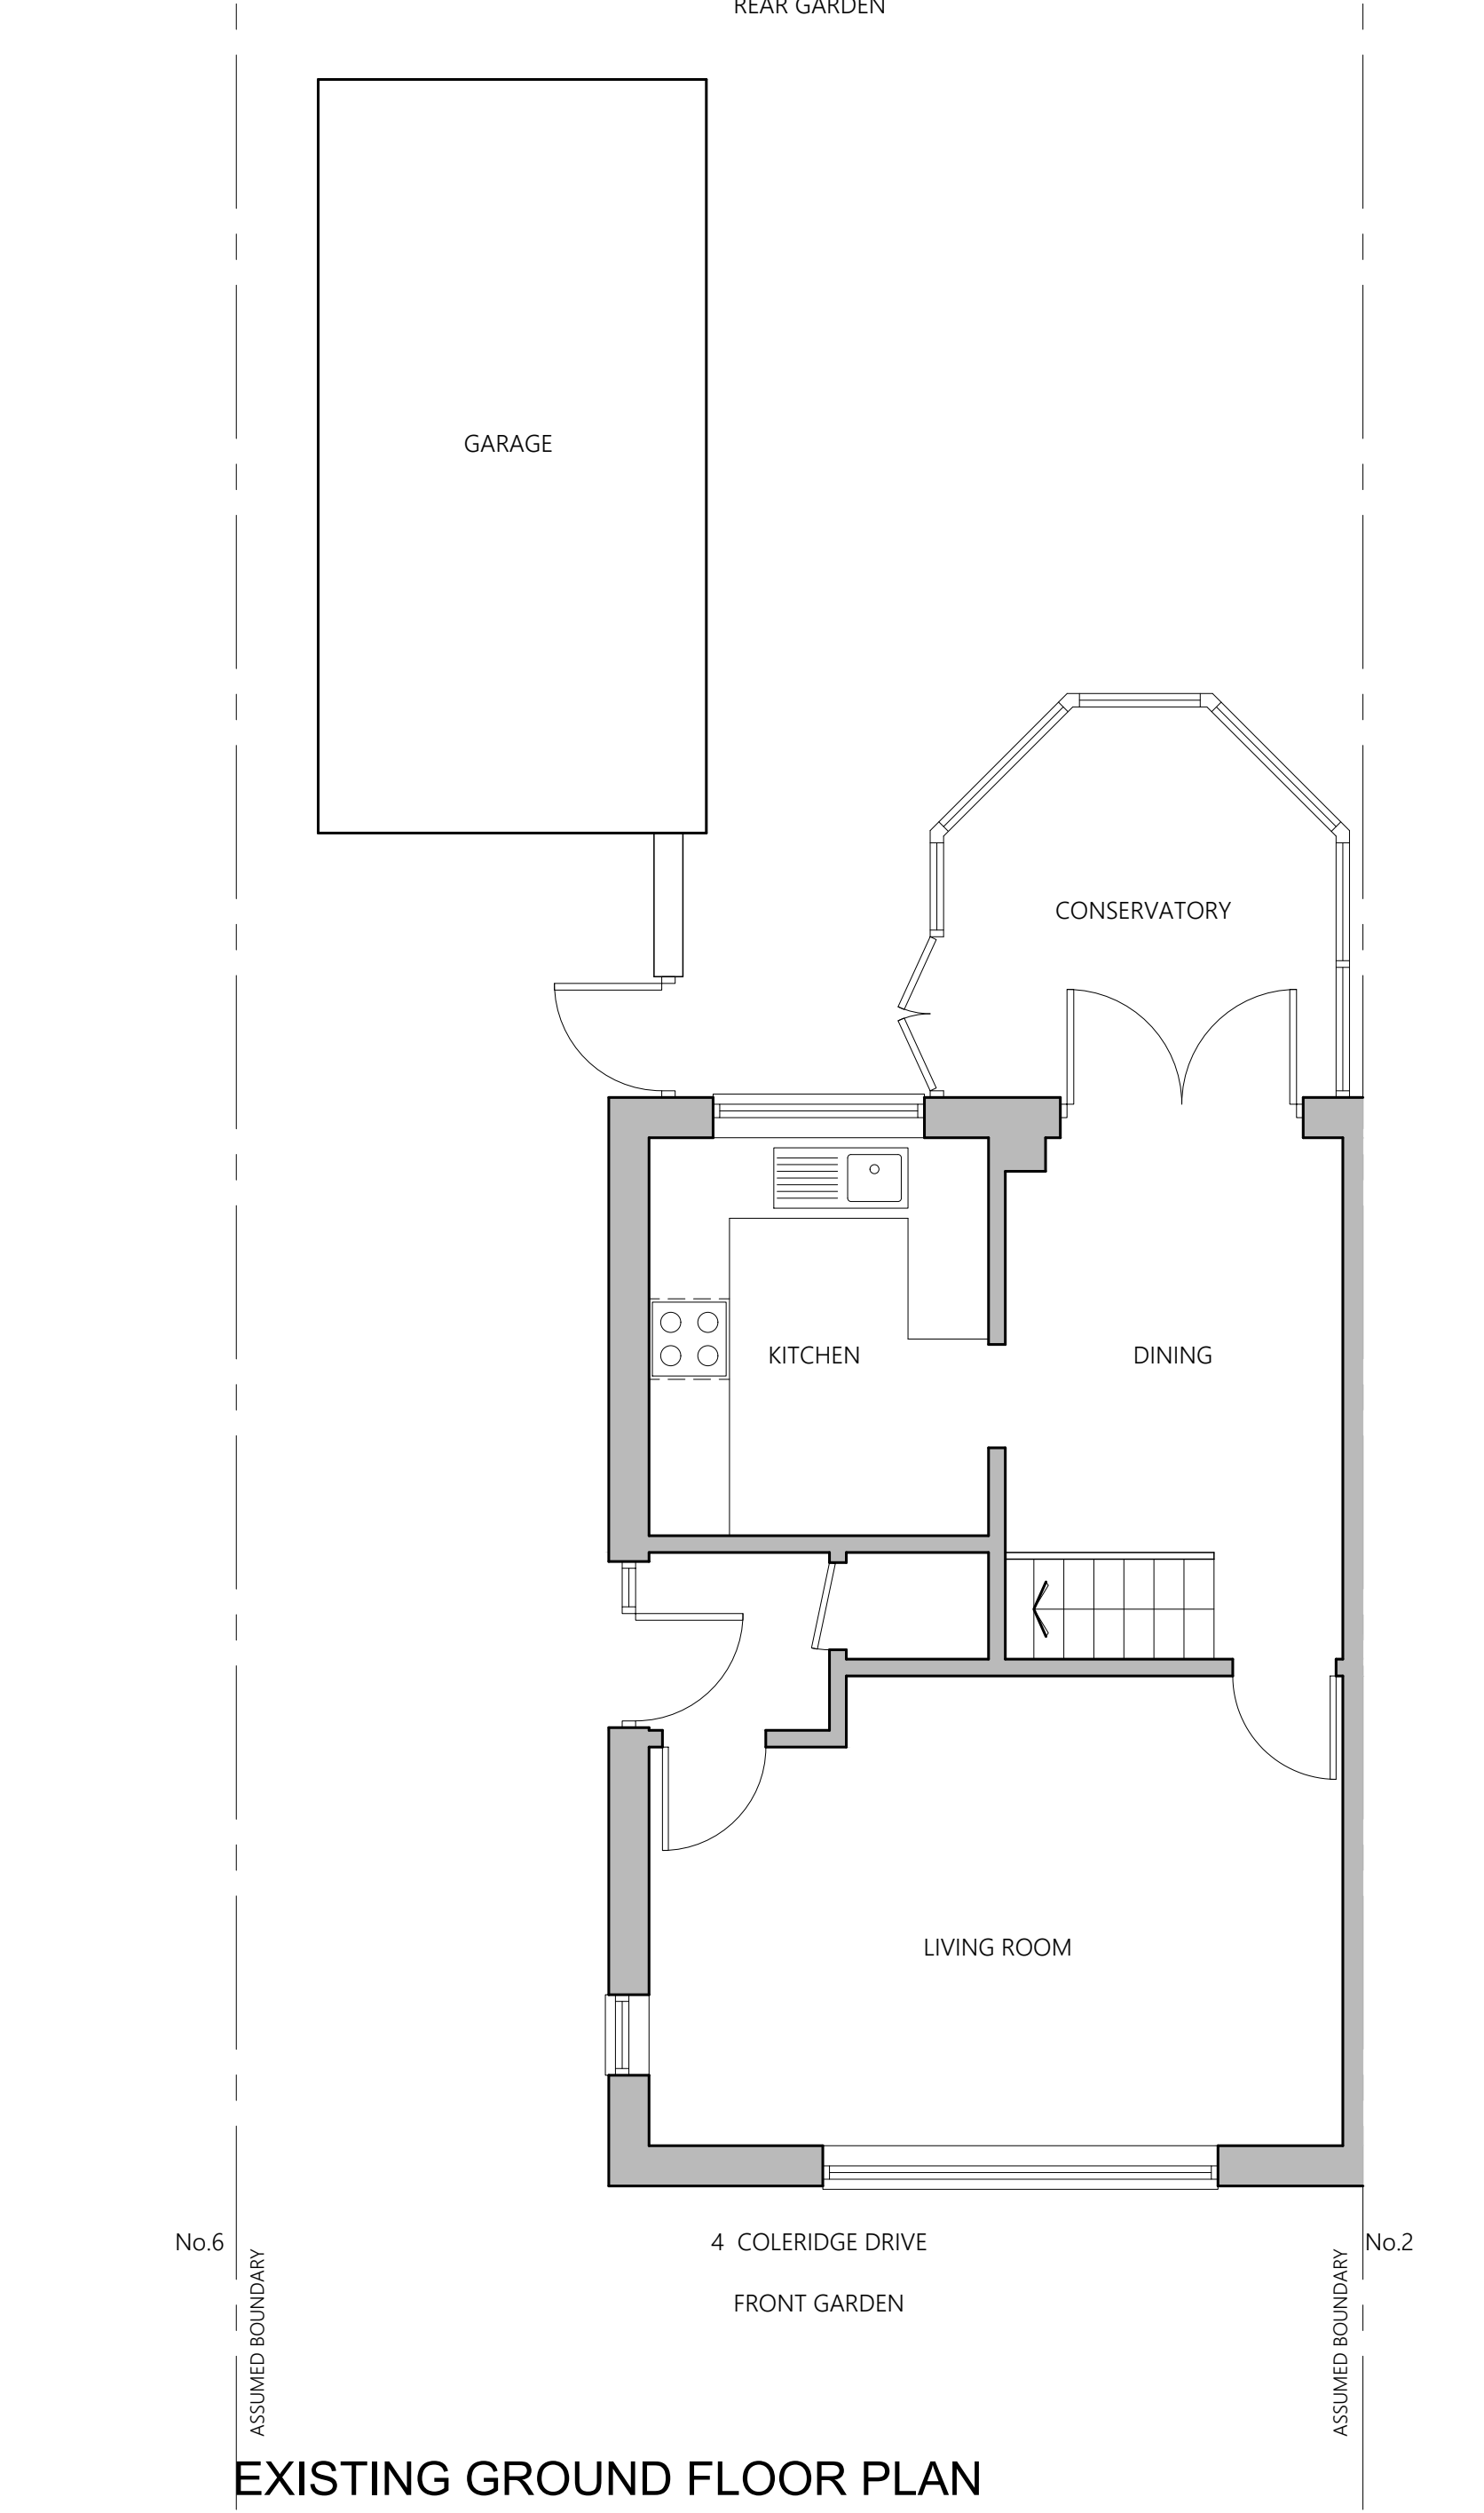


EXISTING GROUND FLOOR PLAN

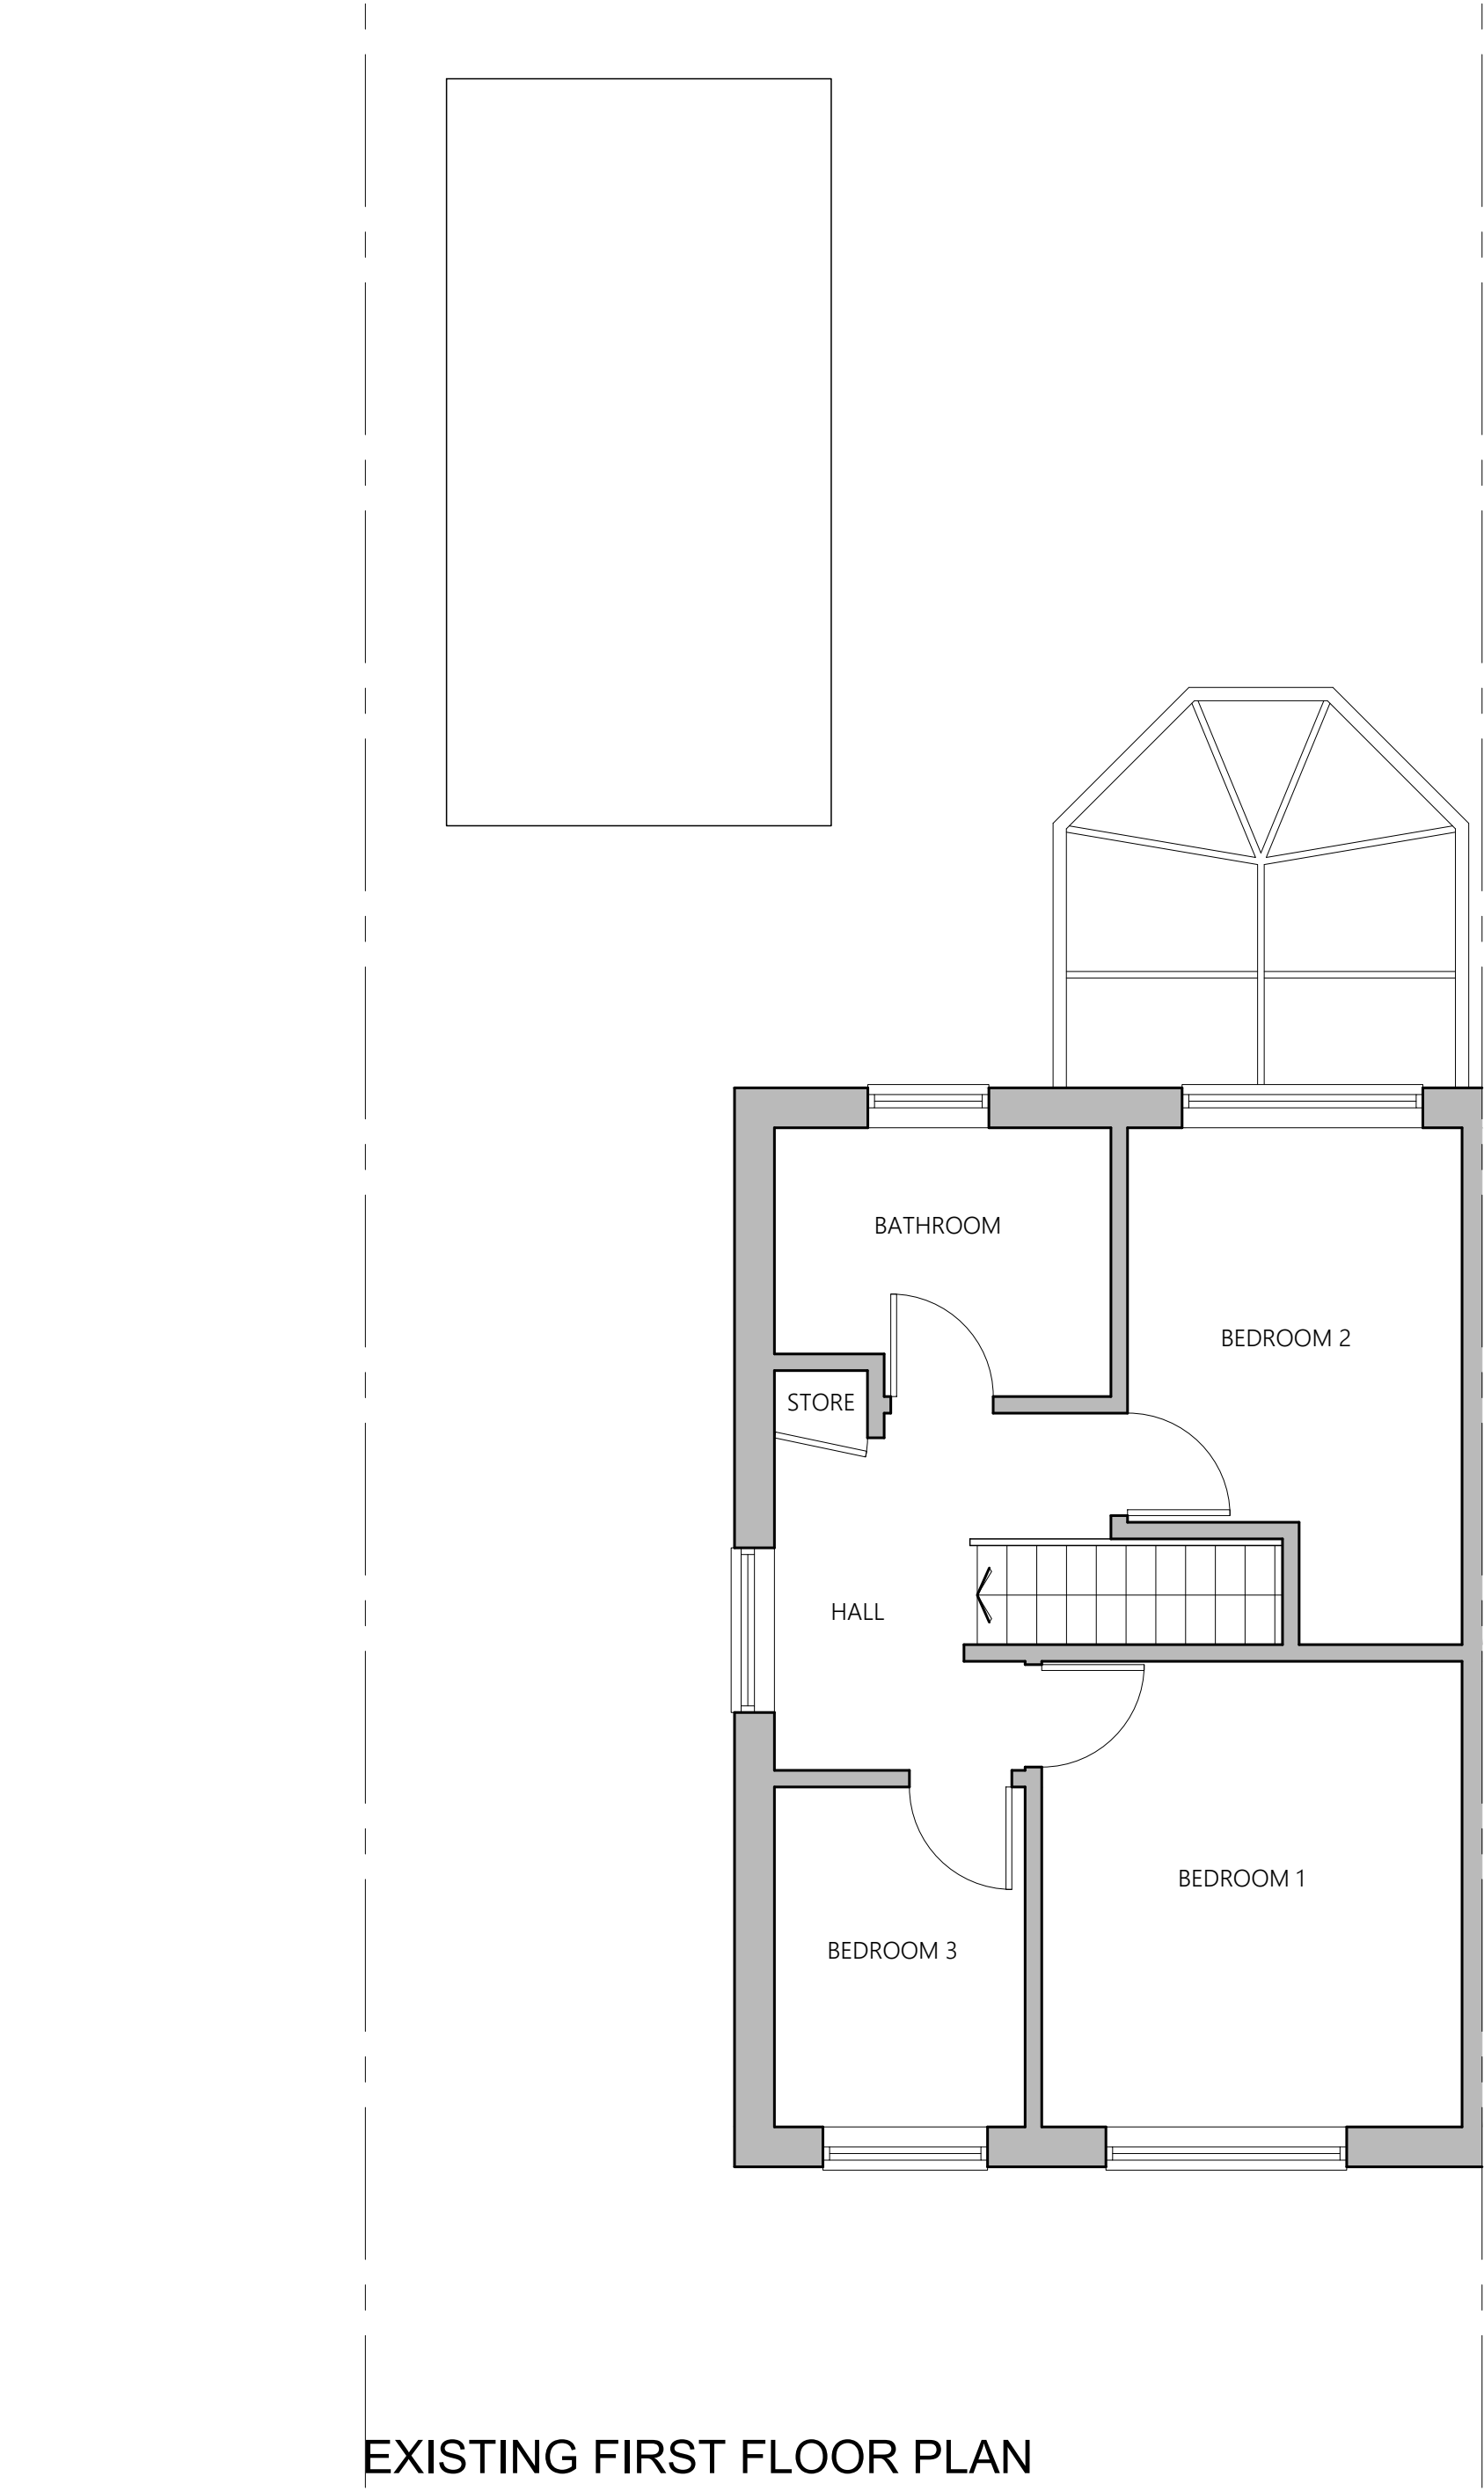

EXISTING FIRST FLOOR PLAN

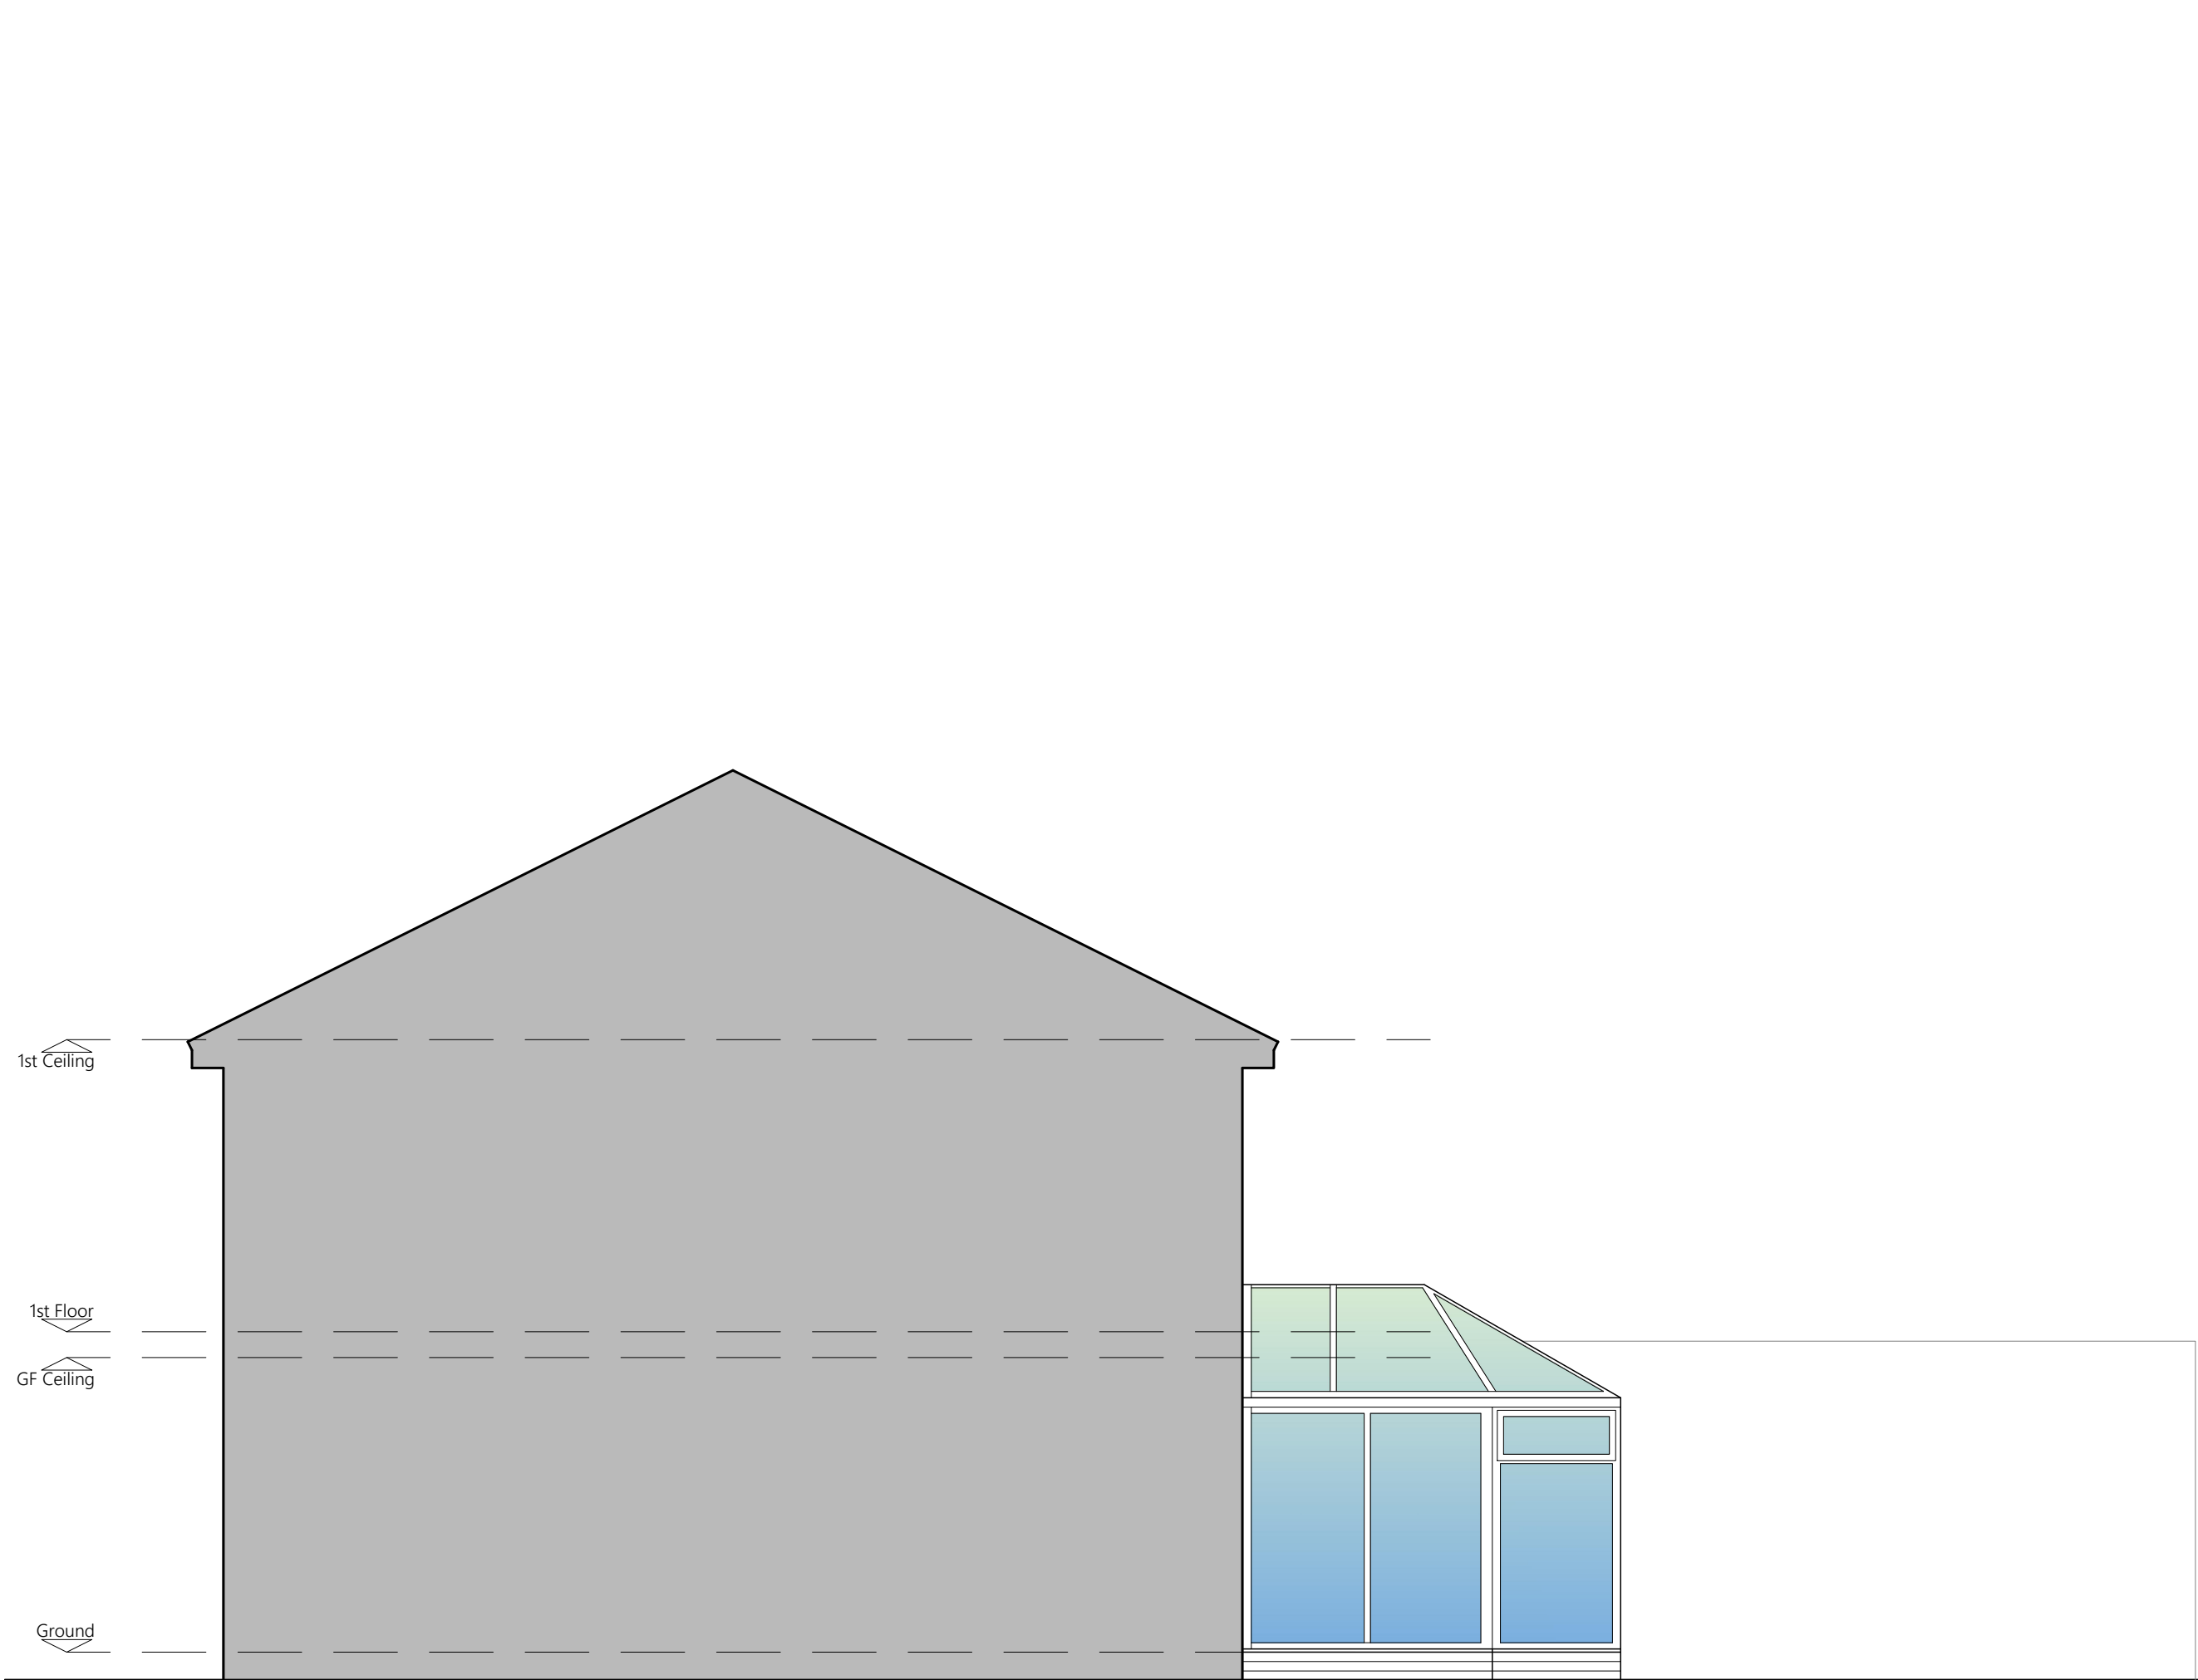

EXISTING SIDE ELEVATION

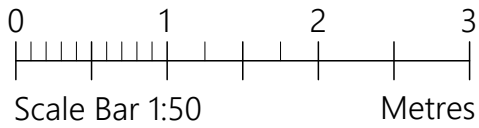

|                                                                                       |                                                |                                                                 |         |
|---------------------------------------------------------------------------------------|------------------------------------------------|-----------------------------------------------------------------|---------|
| PROJECT                                                                               | 4 Coleridge Drive<br>Smithy Bridge<br>OL15 0RA |                                                                 |         |
| CLIENT                                                                                | A Dawson                                       |                                                                 |         |
| STATUS                                                                                | Information                                    |                                                                 |         |
| DRAWING                                                                               | Existing Plans & Elevations                    |                                                                 |         |
| DWG No.                                                                               | 2313-02                                        | REV                                                             |         |
| SCALE                                                                                 | 1:50@A1                                        | DATE                                                            | May '23 |
|  |                                                | website: <a href="http://www.agbcad.co.uk">www.agbcad.co.uk</a> |         |
|                                                                                       |                                                | email: <a href="mailto:info@agbcad.co.uk">info@agbcad.co.uk</a> |         |
|                                                                                       |                                                | telephone: 07912 090 125                                        |         |
|                                                                                       |                                                | DO NOT SCALE FROM THIS DRAWING                                  |         |