




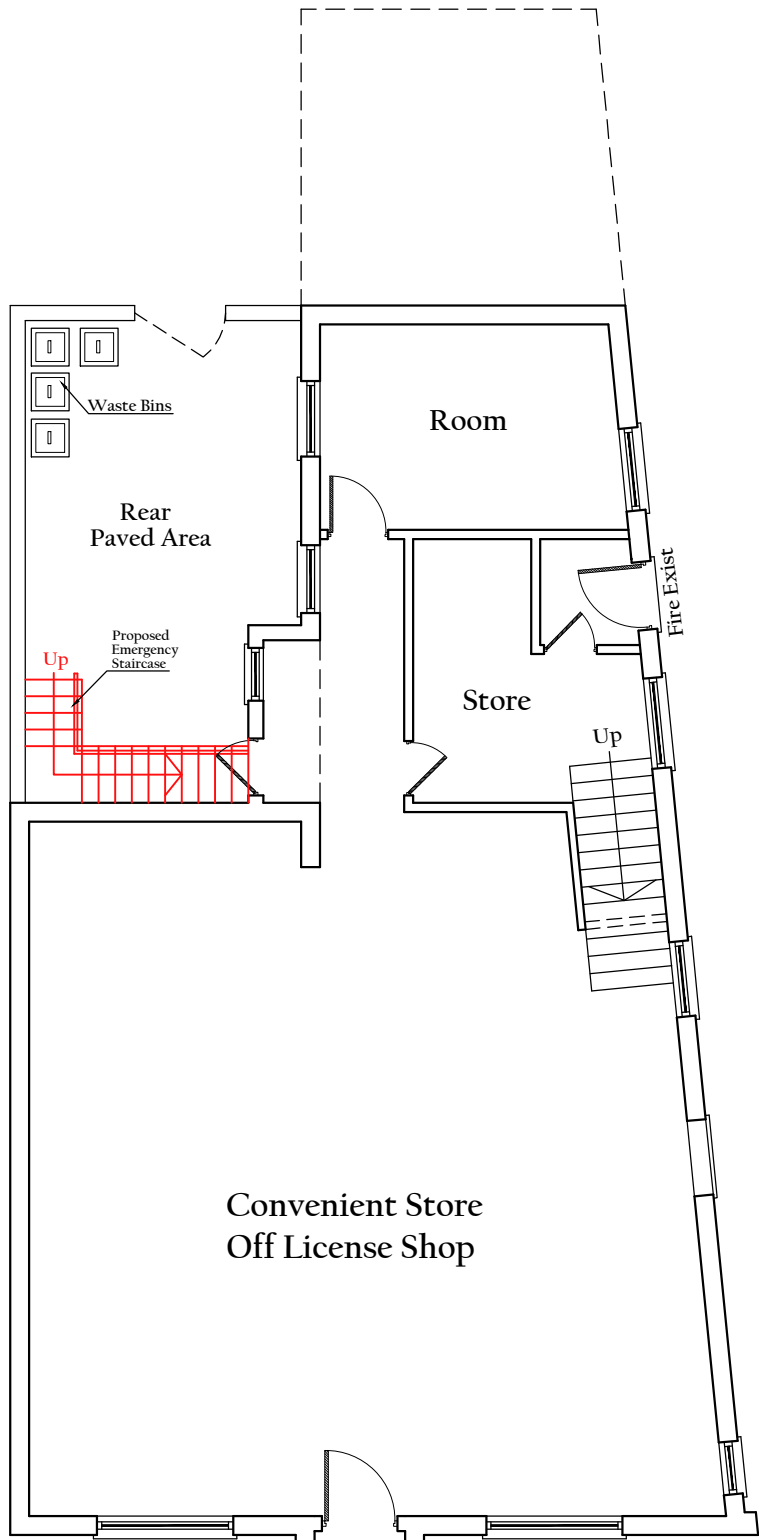

Proposed Ground Floor Plan

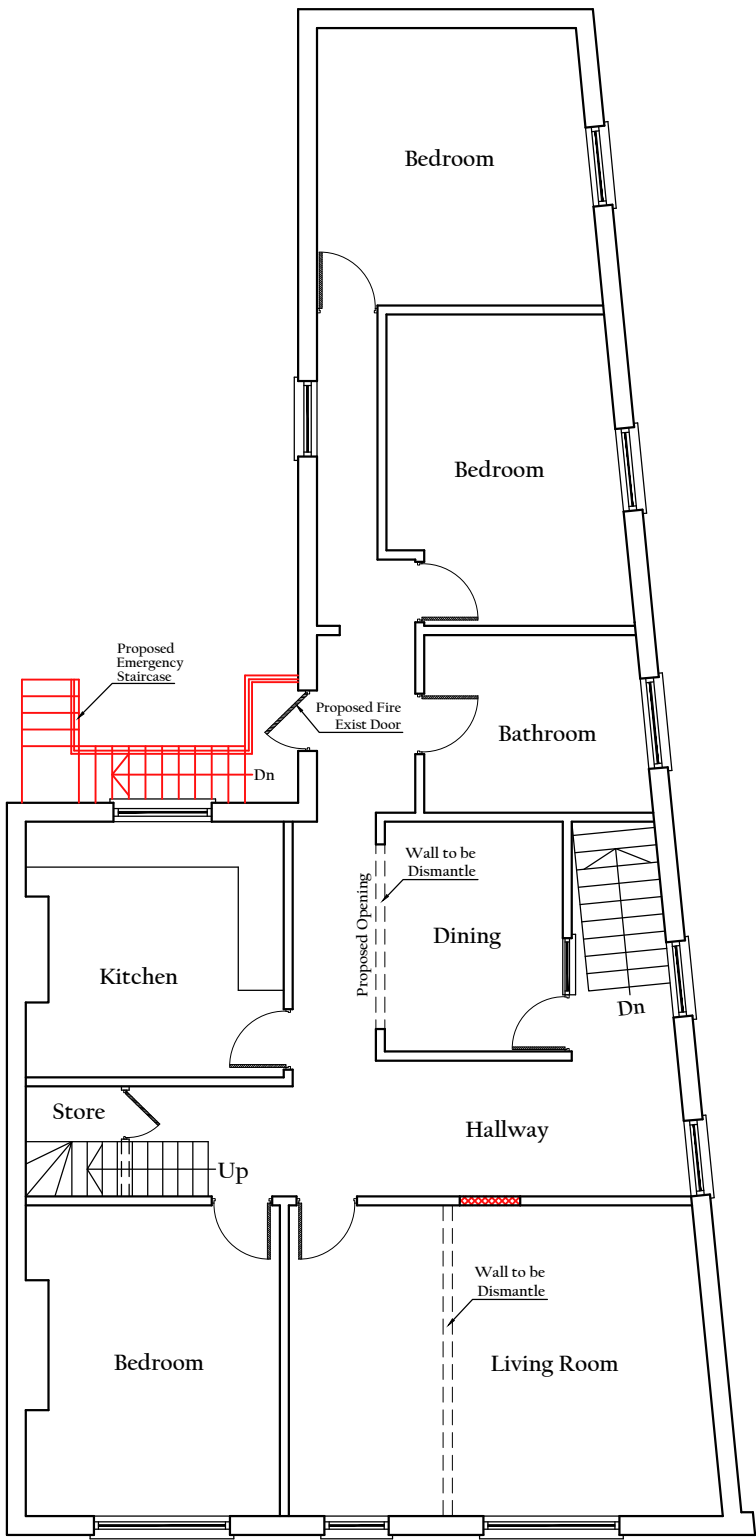

Proposed First Floor Plan

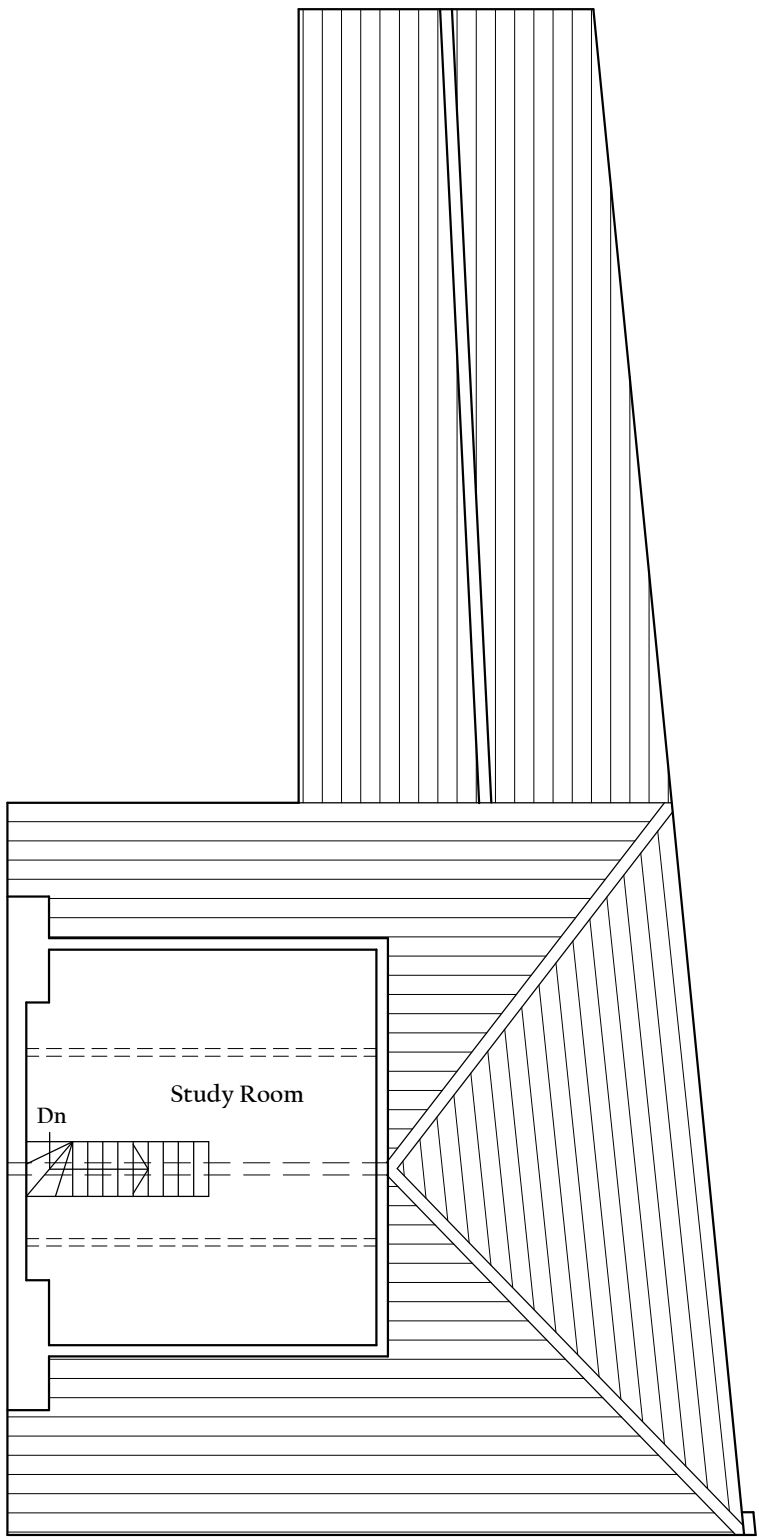

Proposed Loft Plan

SCALE 1:100

