


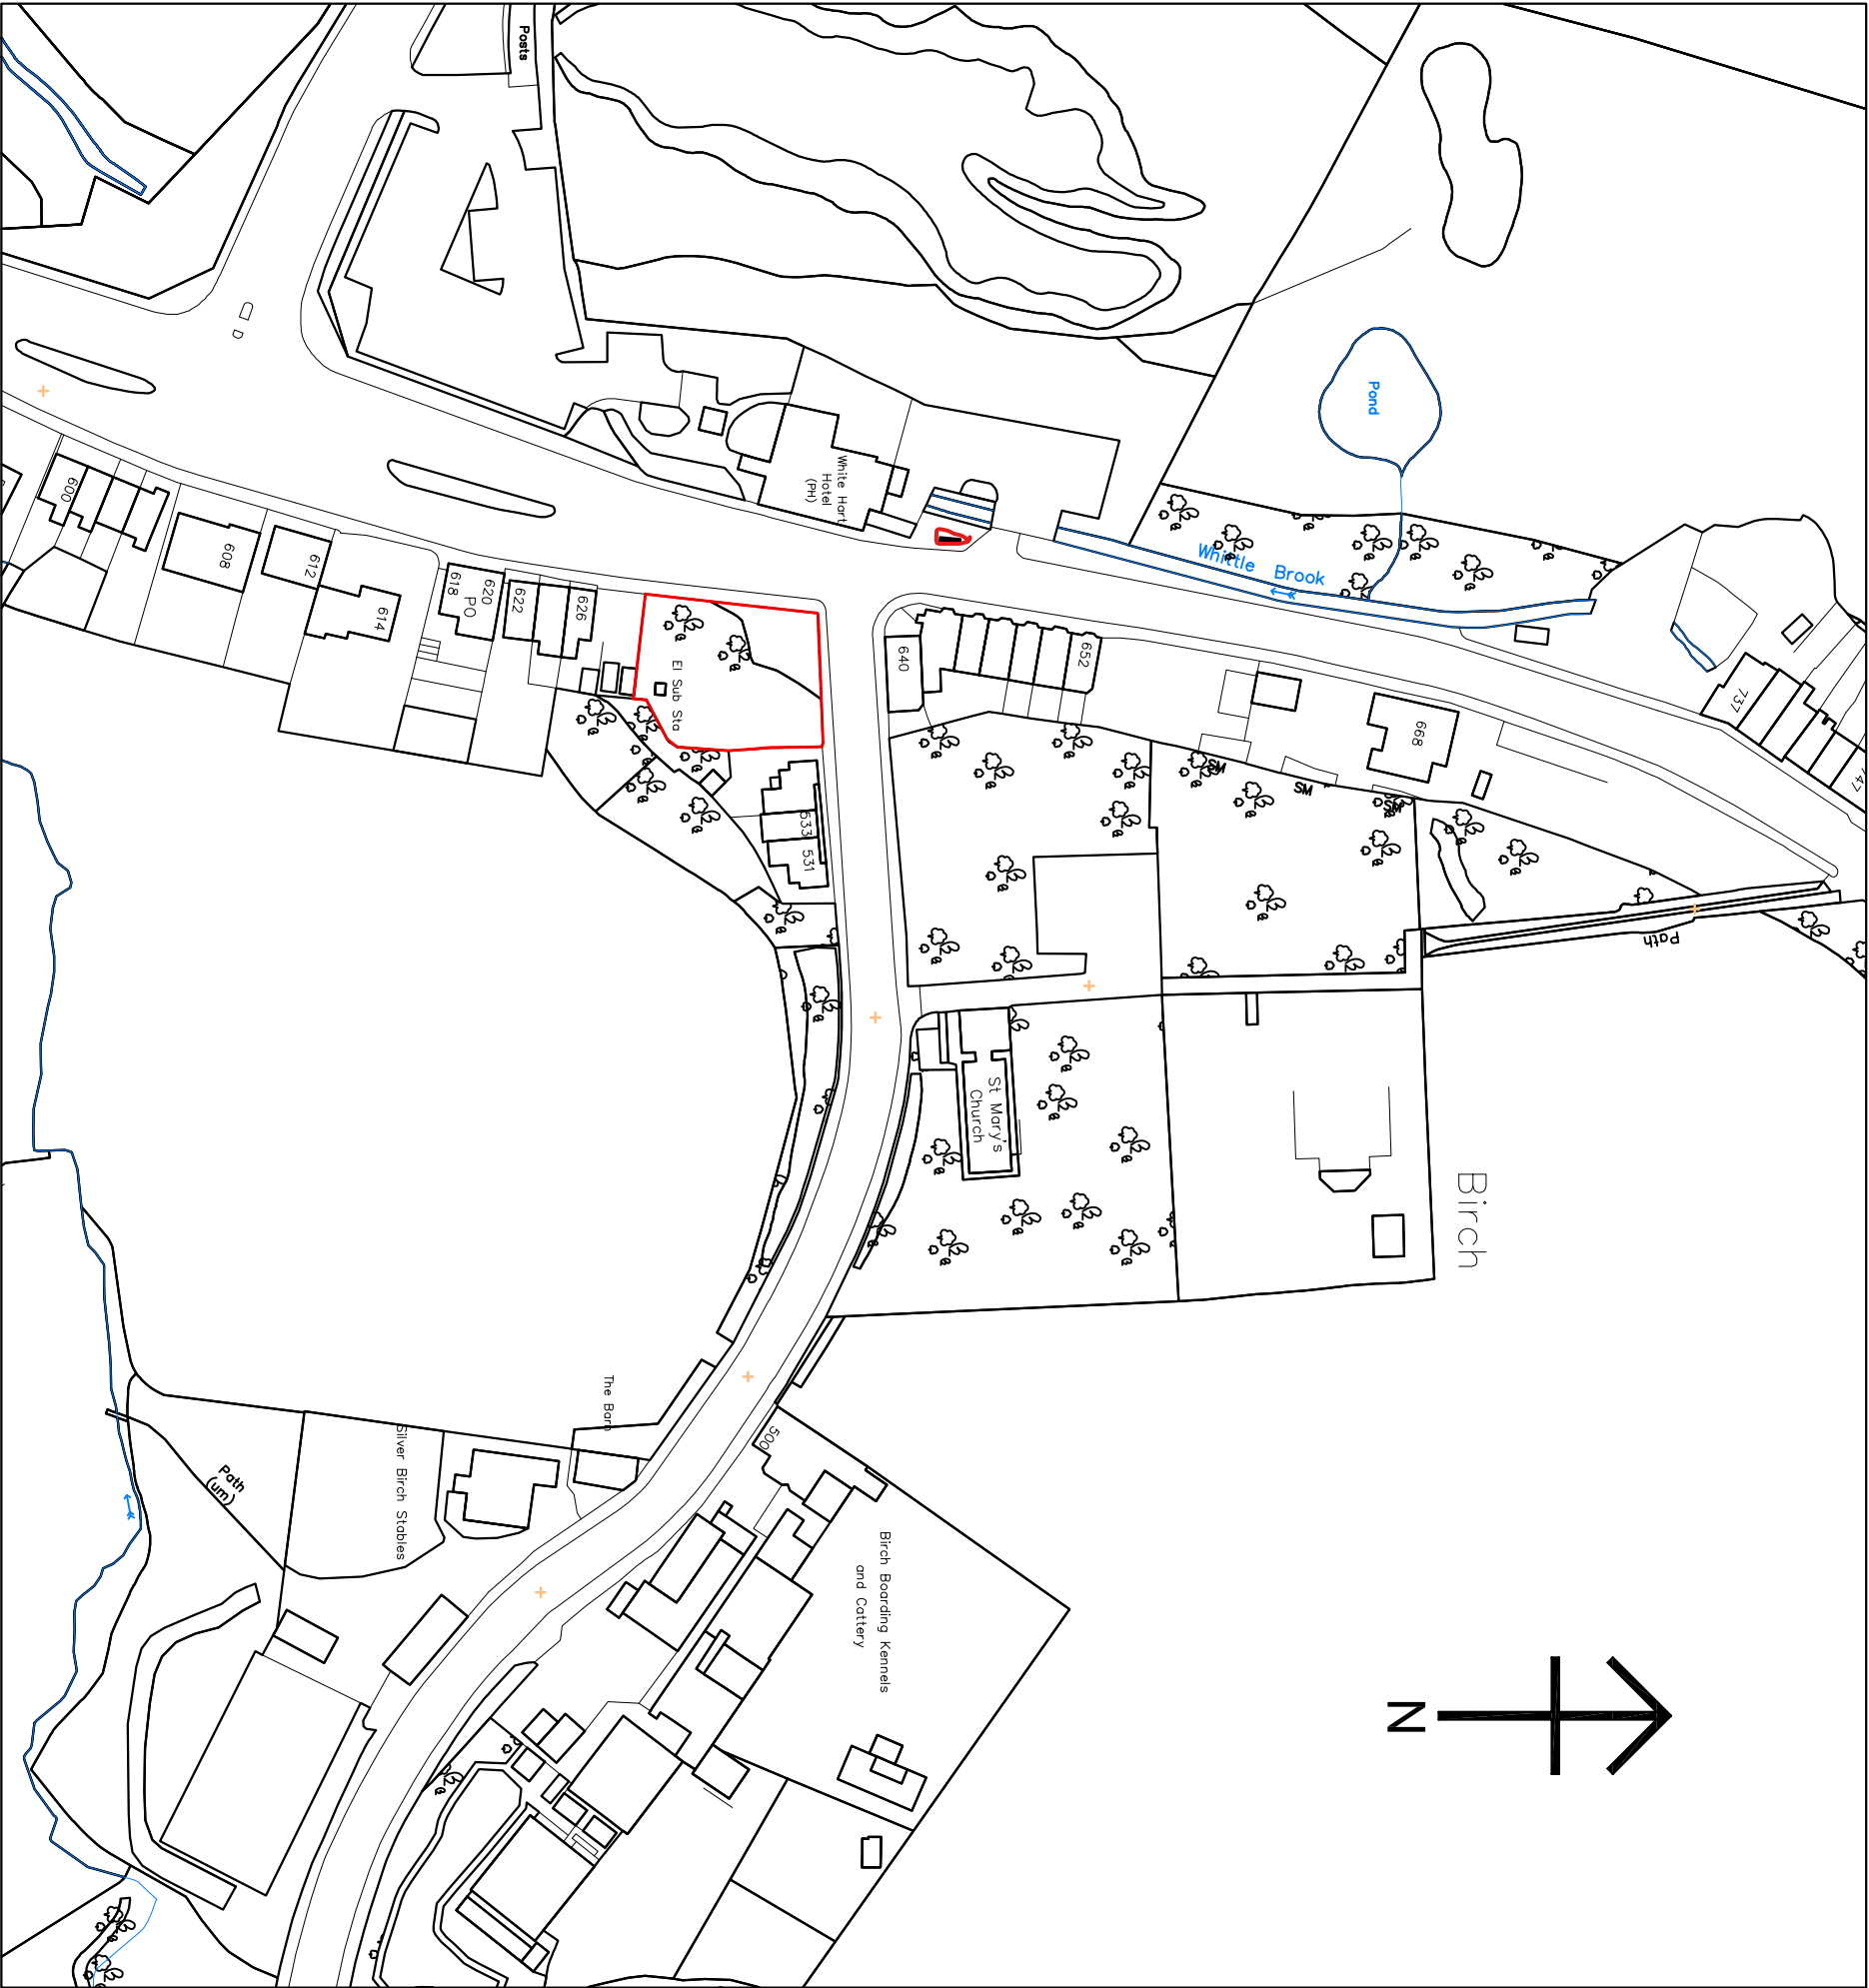

LOCATION PLAN
(1:1250)

A	Horse Trough relocated. Railings repositioned closer to the structure. Site Boundary line increased.	RW		02/08/2022	
Rev.	Revision detail	By	Chk.	Date	
 ROCHDALE BOROUGH COUNCIL					
PROPERTY & HIGHWAY SERVICES No. 1 Riverside, Smith Street, Rochdale, OL16 1XU Tel: (01706) 647474					
Client					
Project Edgar Wood Horse And Dog Trough					
Title Proposed Relocation Of Trough Site Plan					
Drawn by	Date	Purpose of Issue		Scale	
RW	20/07/22	Scheme		1:1250 @ A3	
Checked by	Date	Project No.		2004391	
Approved by	Date	Drawing No.		Location Plan - 04	
				Rev. A	