



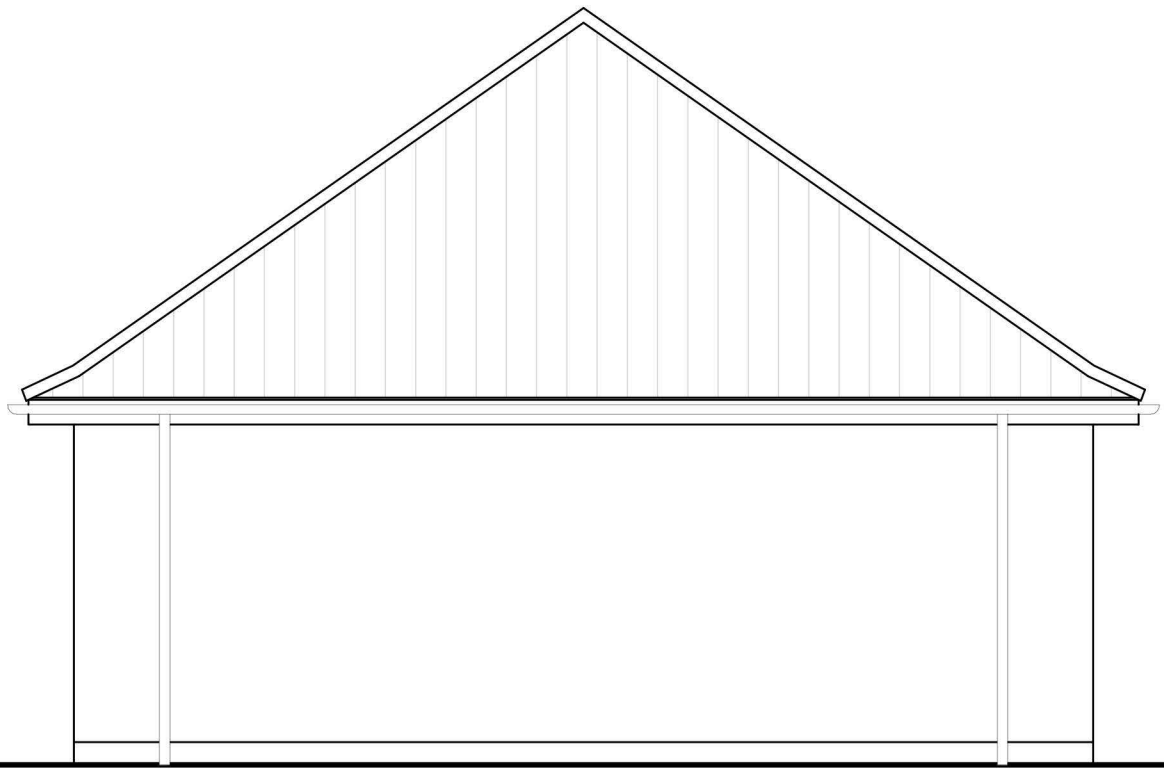


FRONT ELEVATION

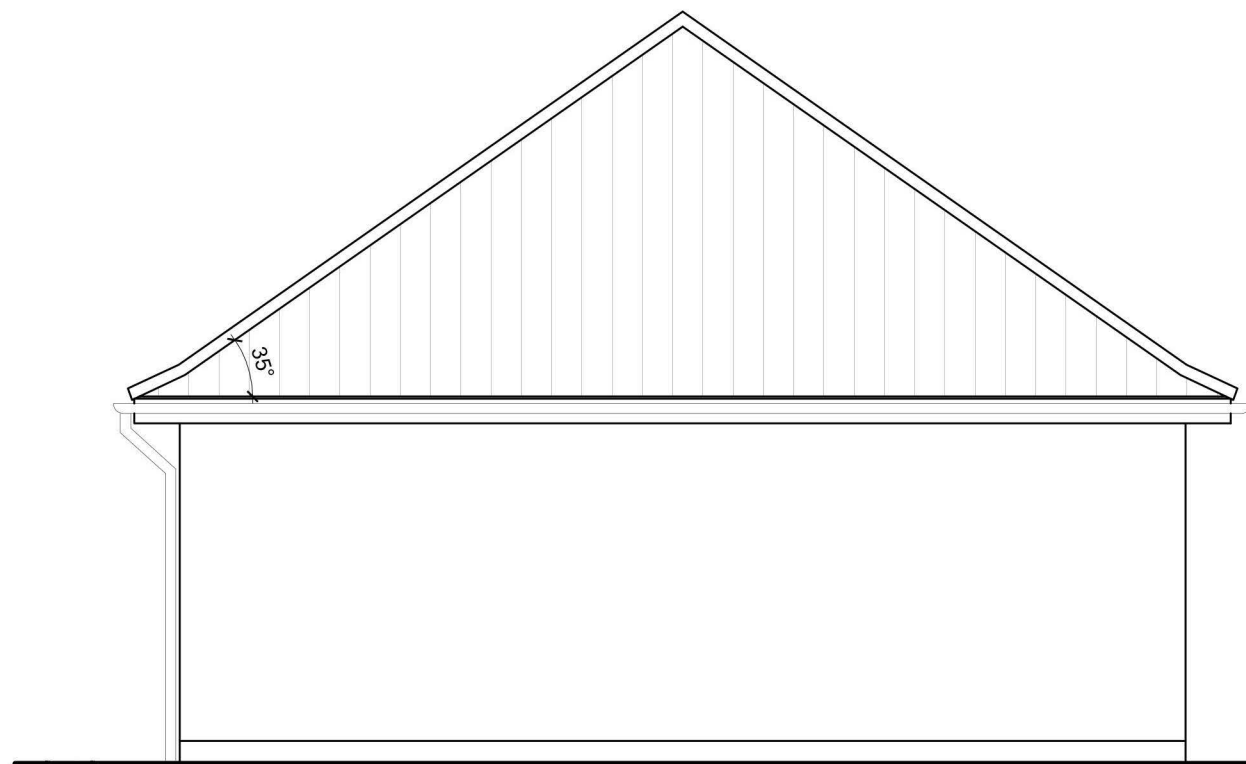

SIDE ELEVATION




REAR ELEVATION

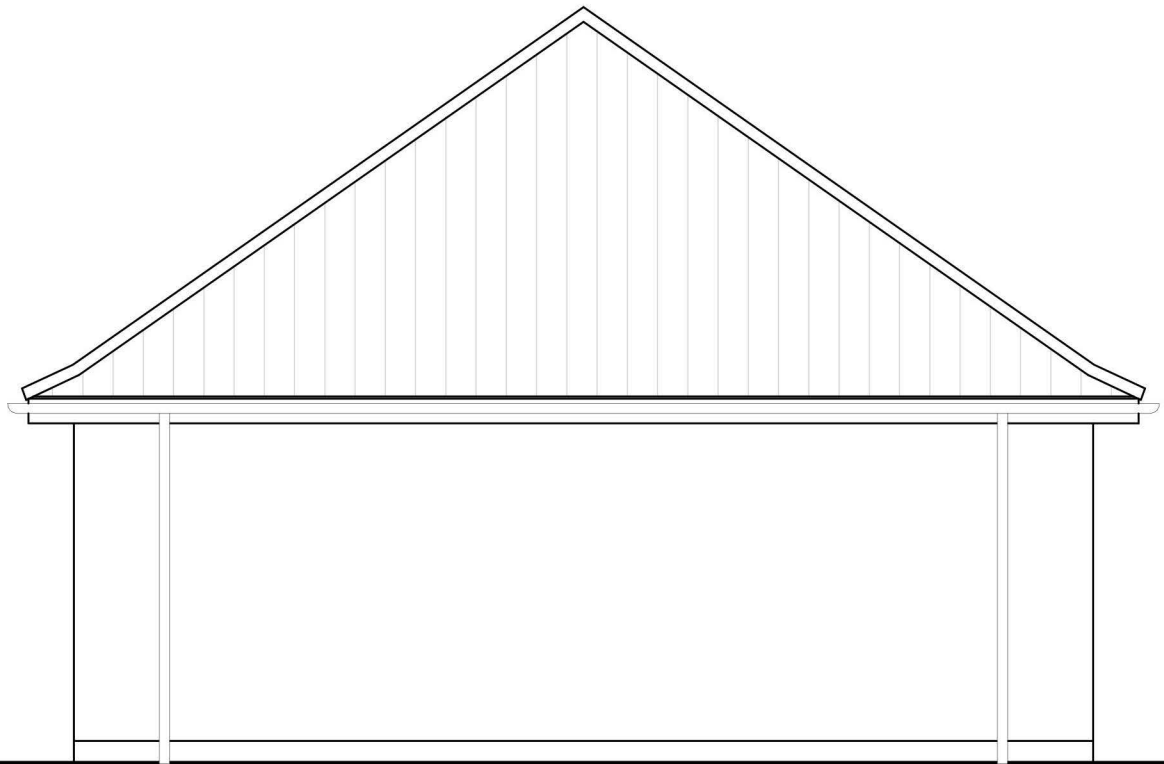

SIDE ELEVATION

Rev:	Description:	Date:

Brand: **BARRATT / DAVID WILSON HOMES**
Range: **DUAL BRANDED GARAGES - 6x3**
Title: **2 X SINGLE - ELEVATIONS**
Detail No: **LDG2H8**
Drawn: GDT Checked: GDT Scale: 1:50 Date: **AUG 18**

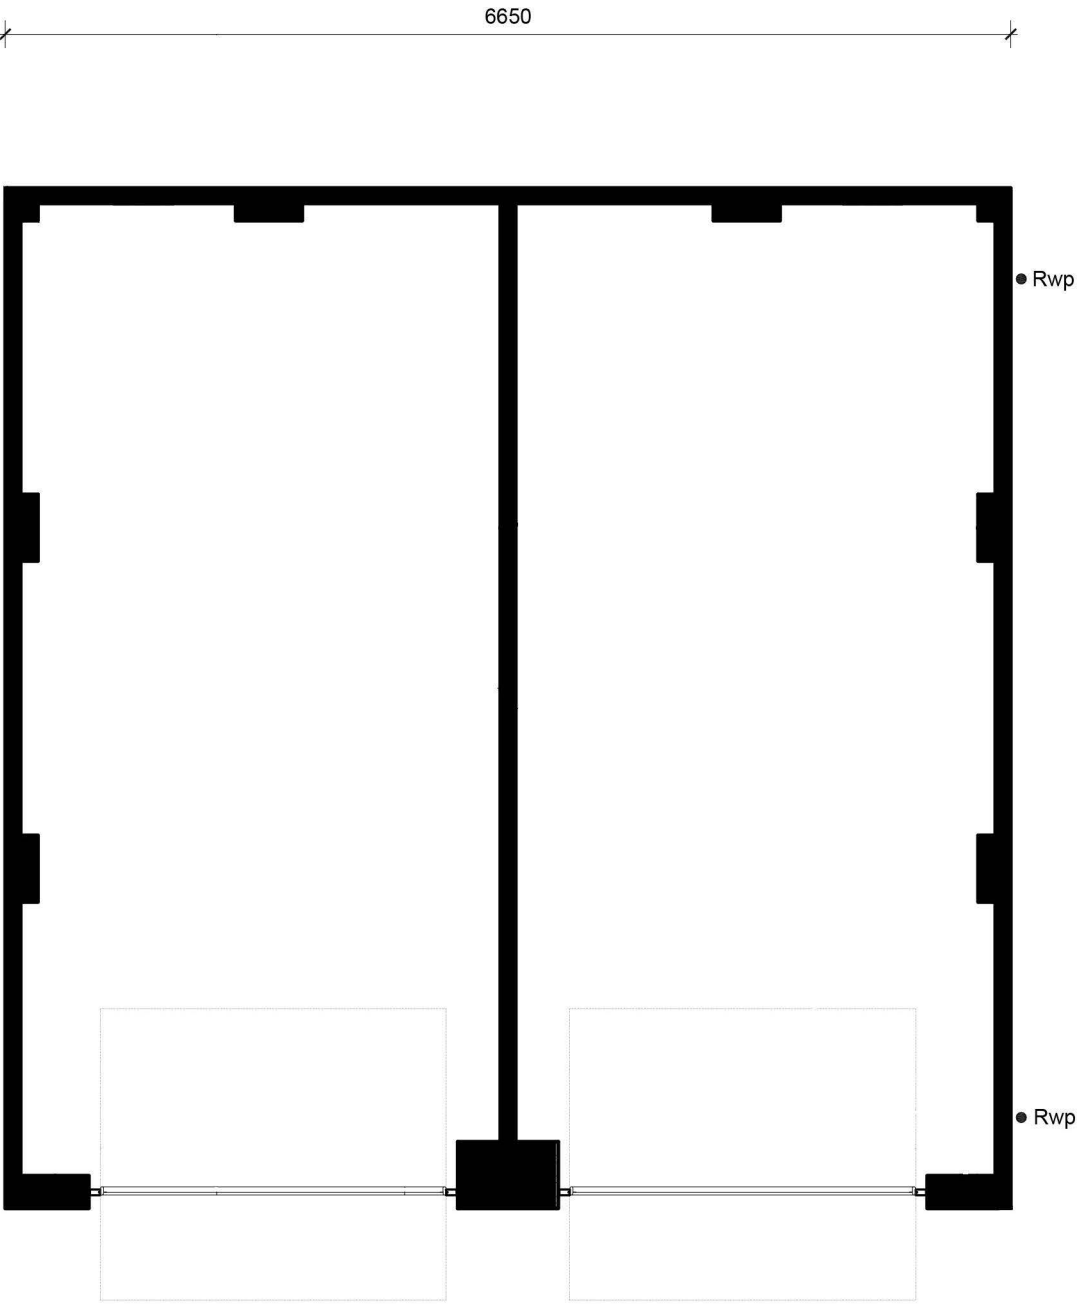

6740

6650

● Rwp

● Rwp

FLOOR PLAN

Brand: **BARRATT / DAVID WILSON HOMES**

Range: **DUAL BRANDED GARAGES - 6x3**

Title: **2 X SINGLE - FLOOR PLAN**

Detail No: **LDG2H8**

Drawn: **GDT** Checked: **GDT** Scale: **1:50** Date: **AUG 18**



BARRATT
DEVELOPMENTS PLC



DAVID WILSON HOMES

Rev:

Description:

Date: