



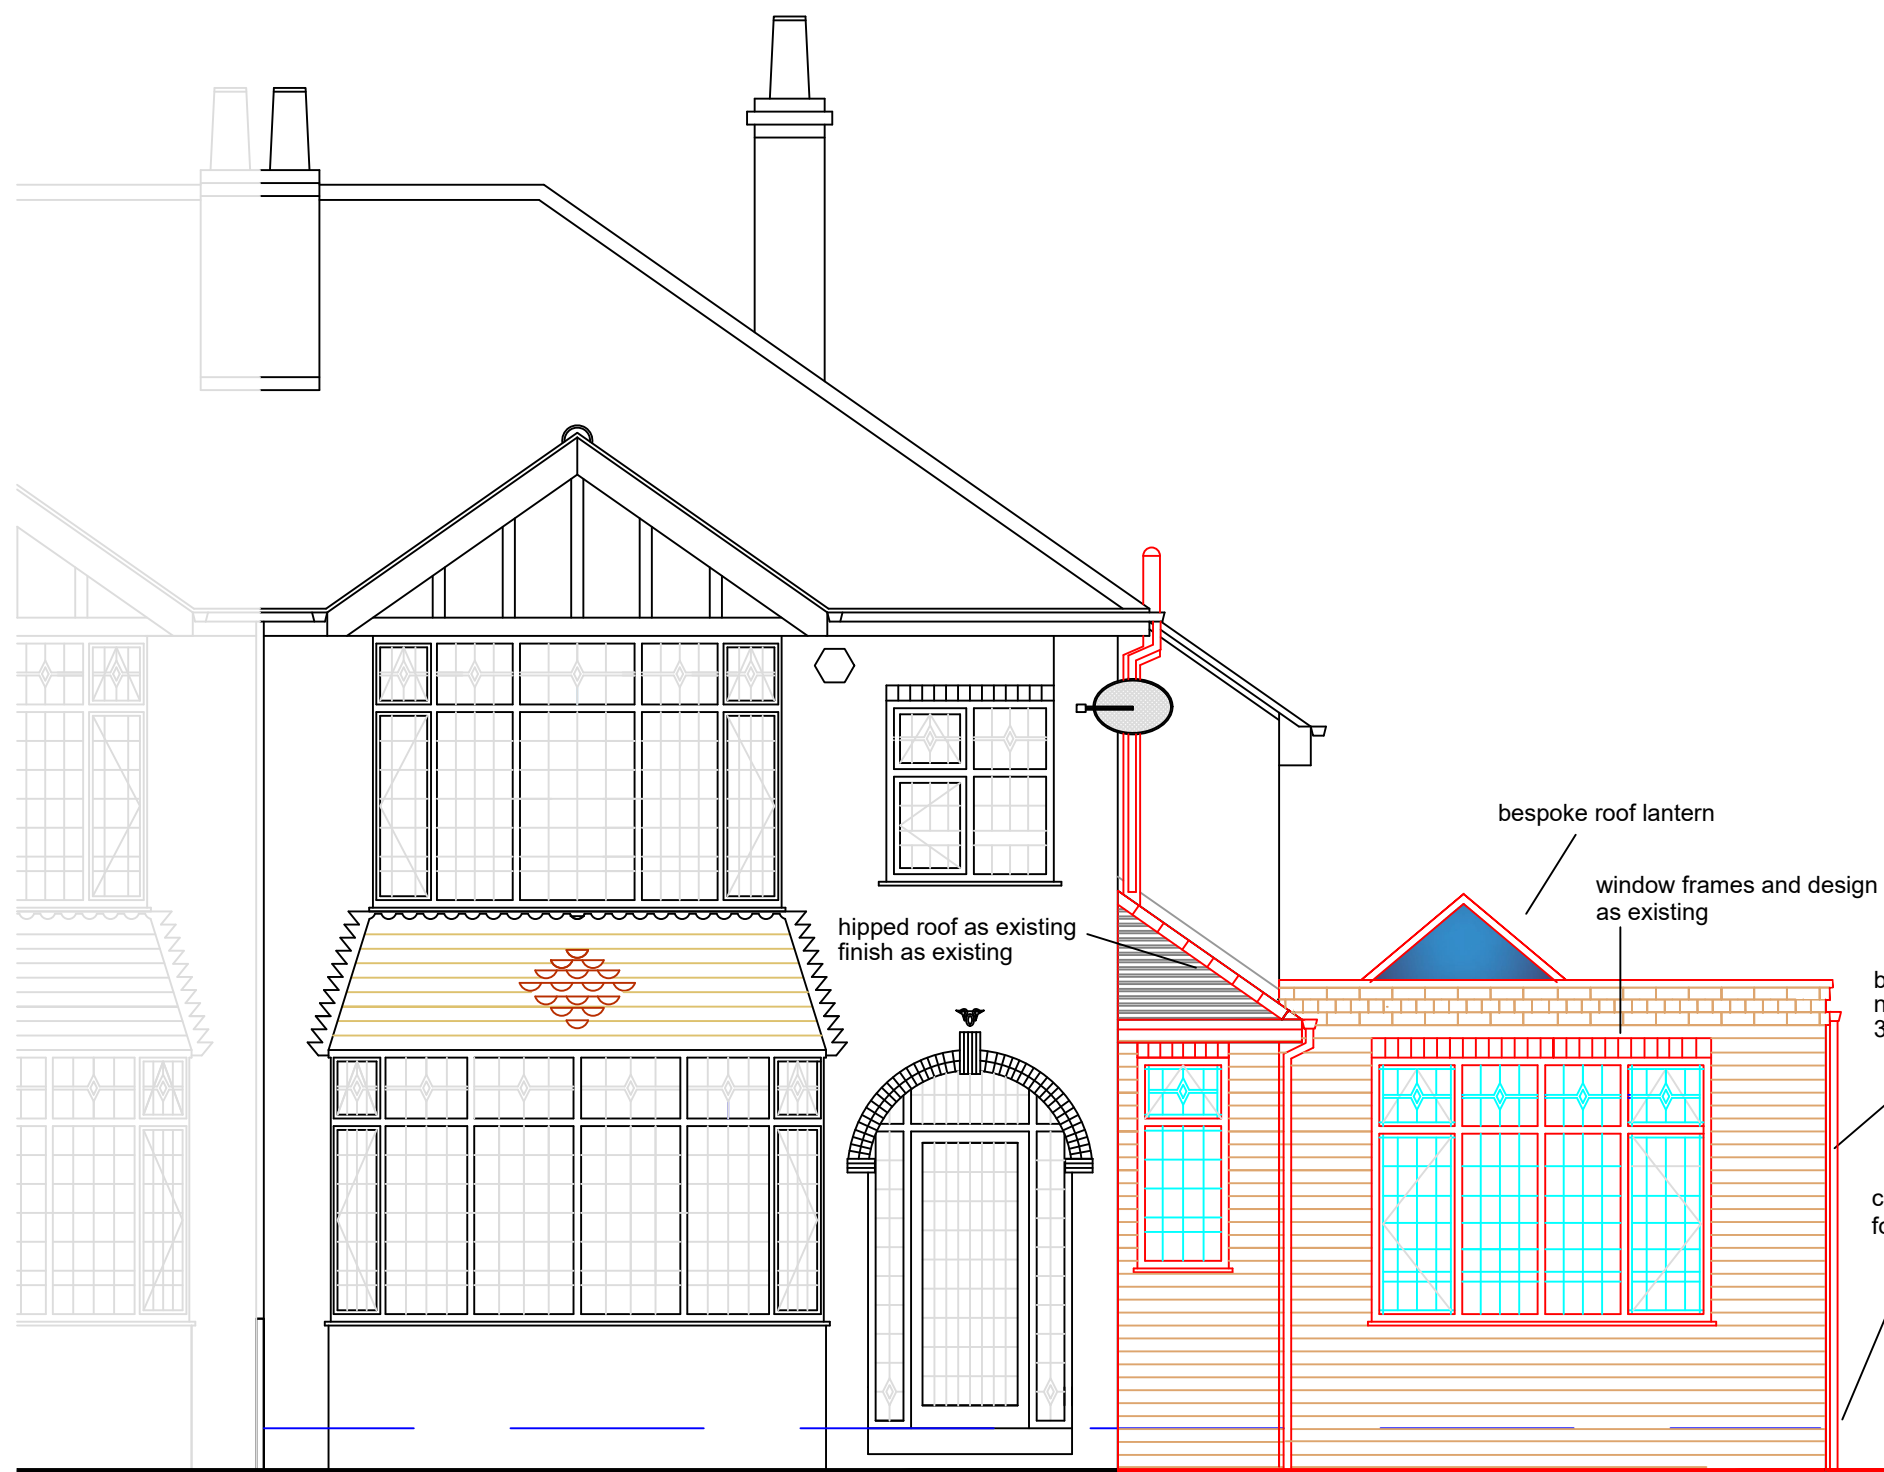


front elevation

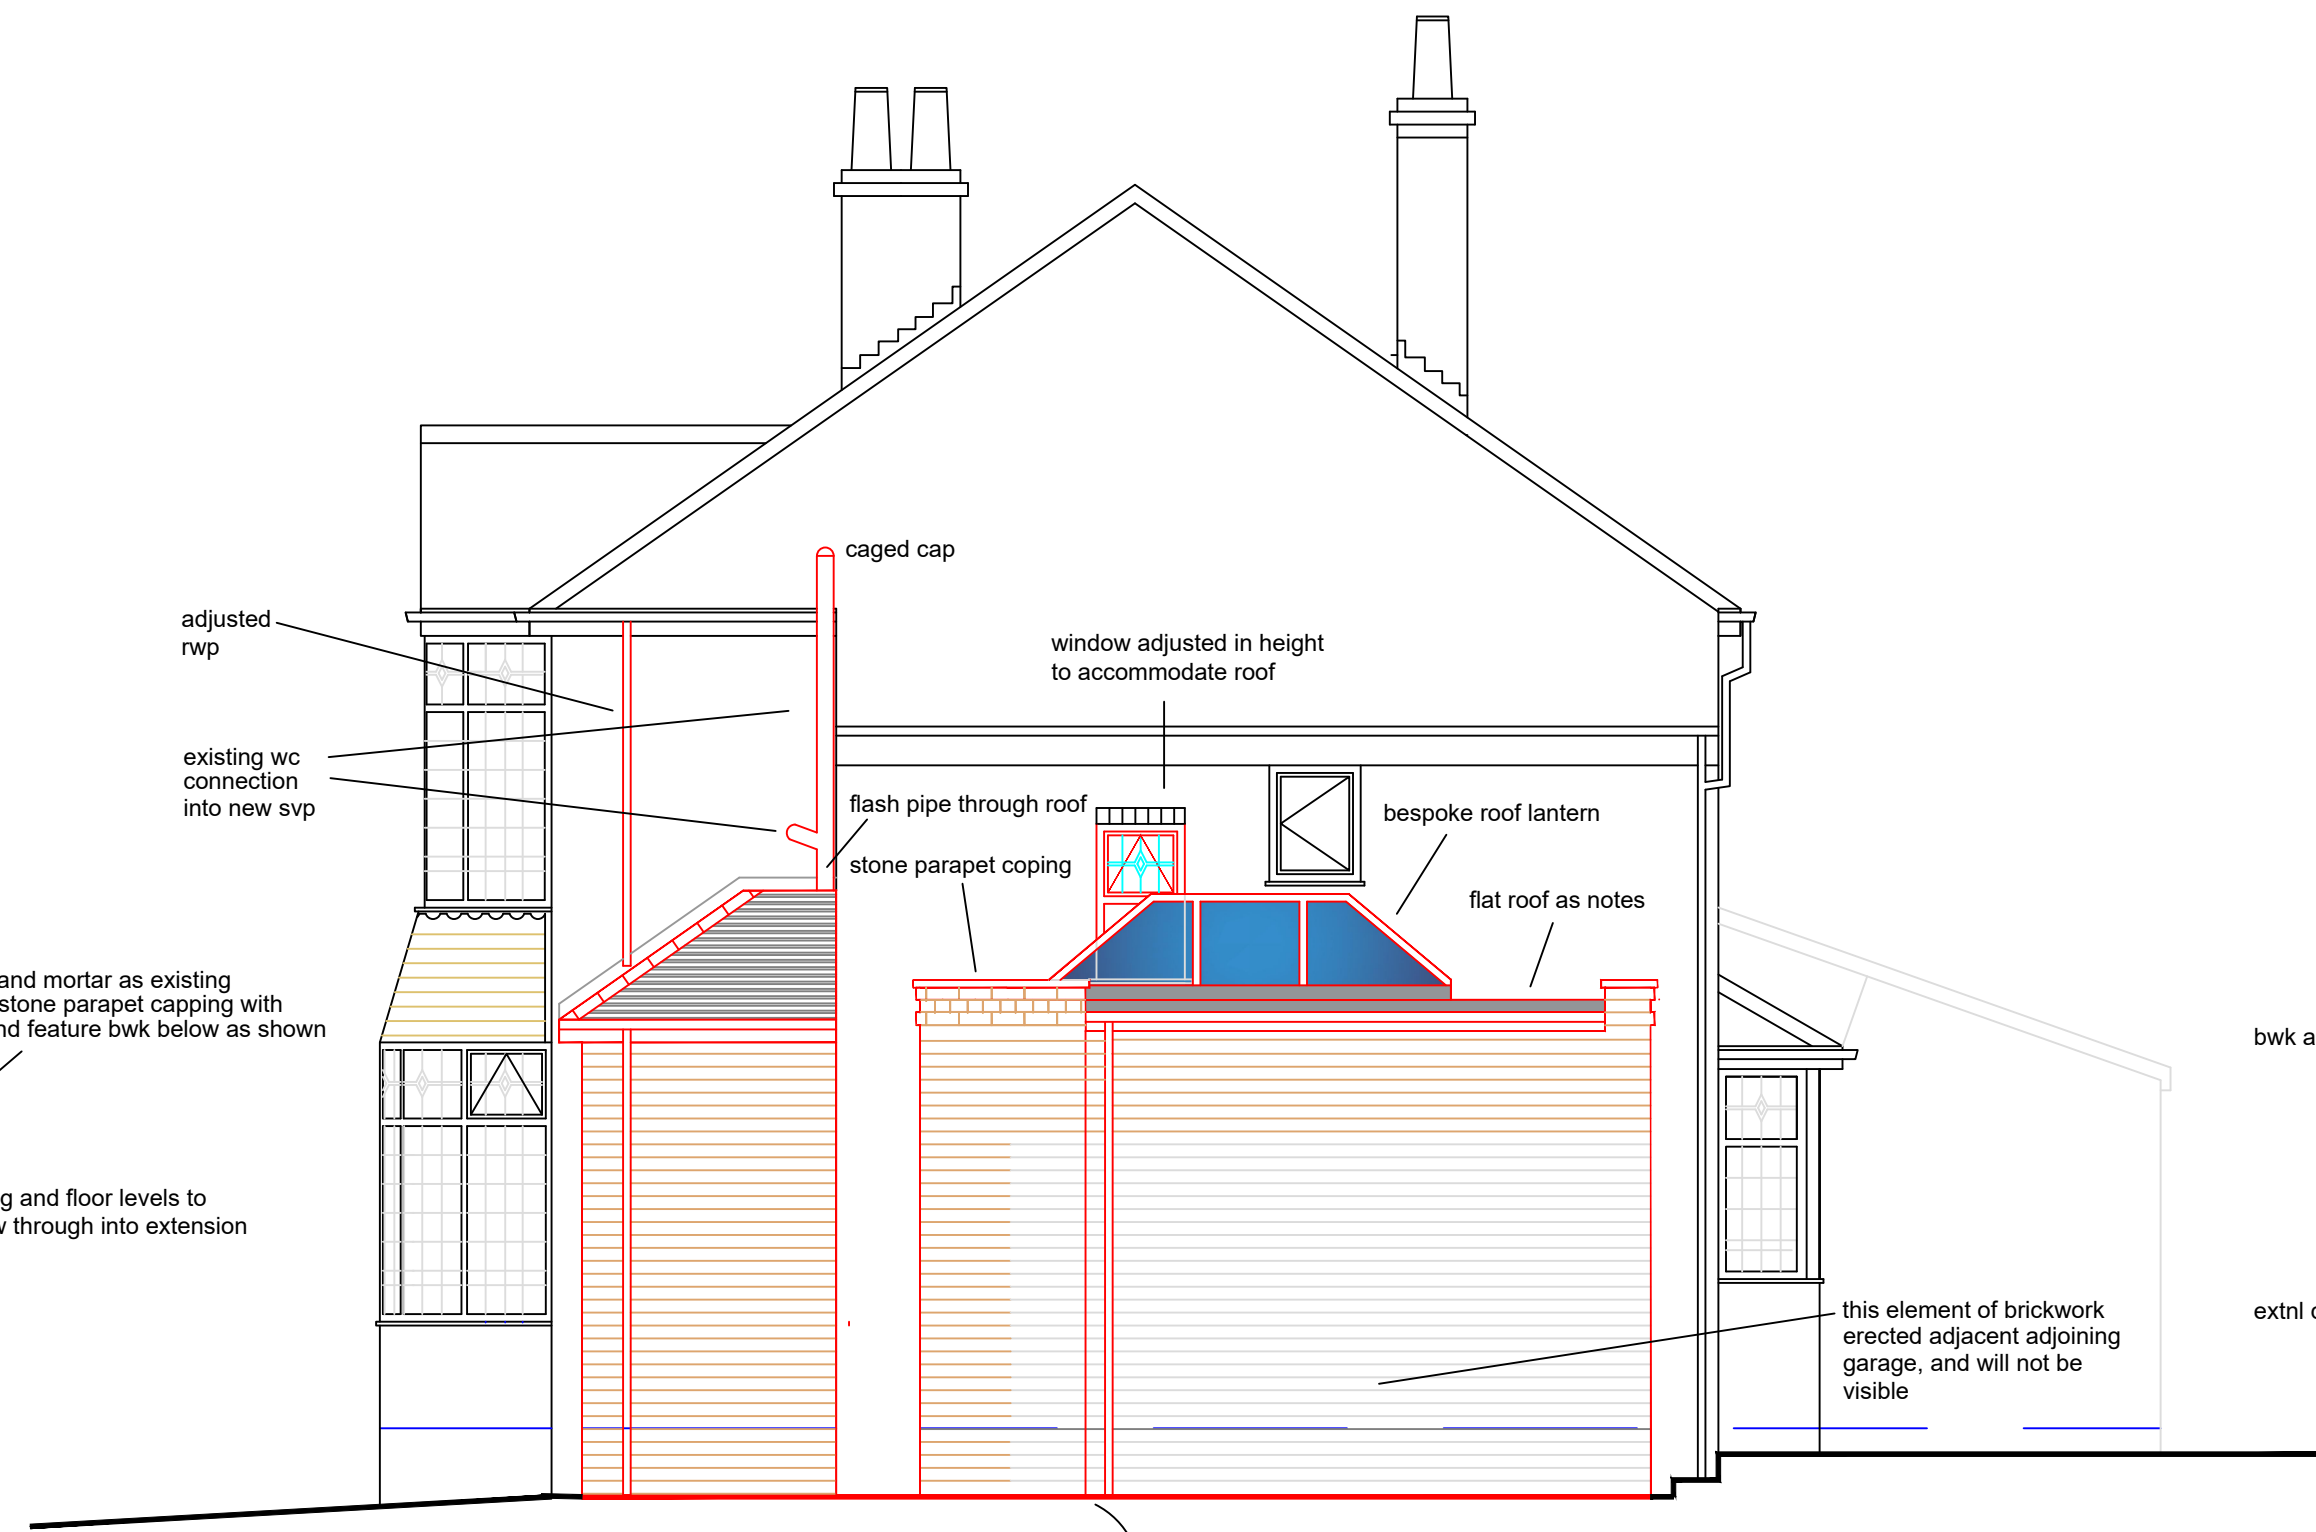


side elevation



rear elevation

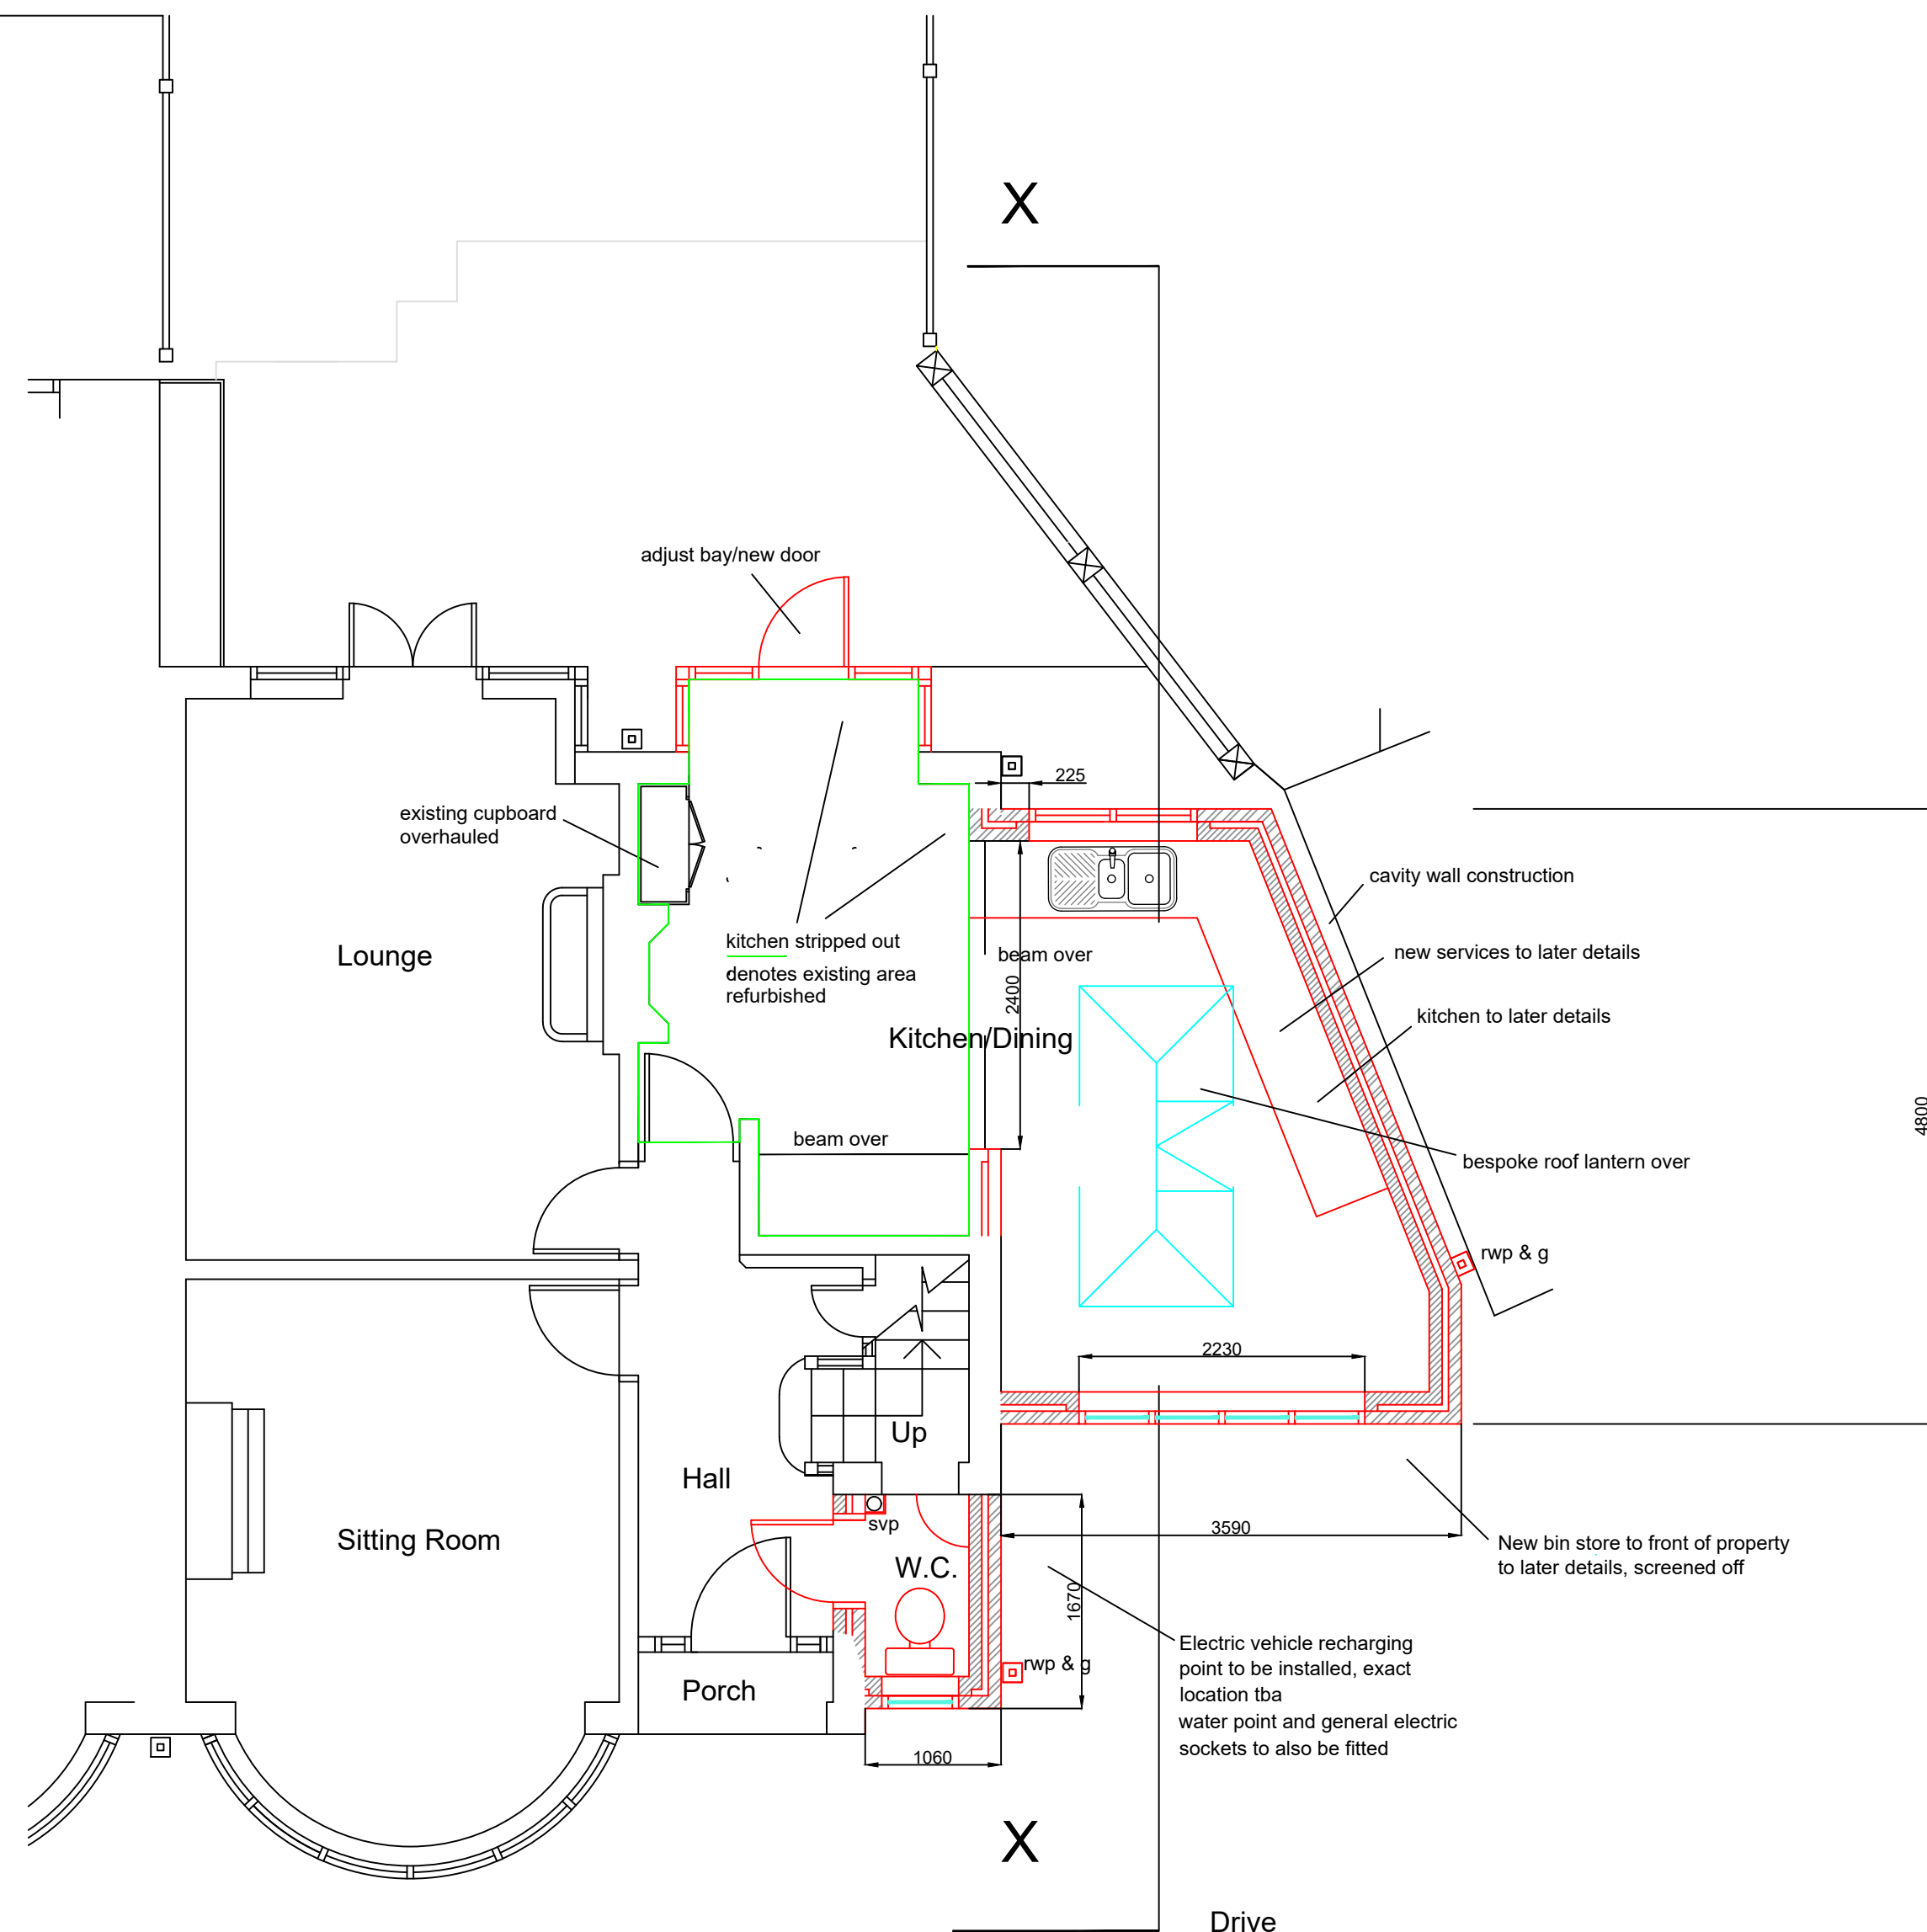

ground floor scheme E

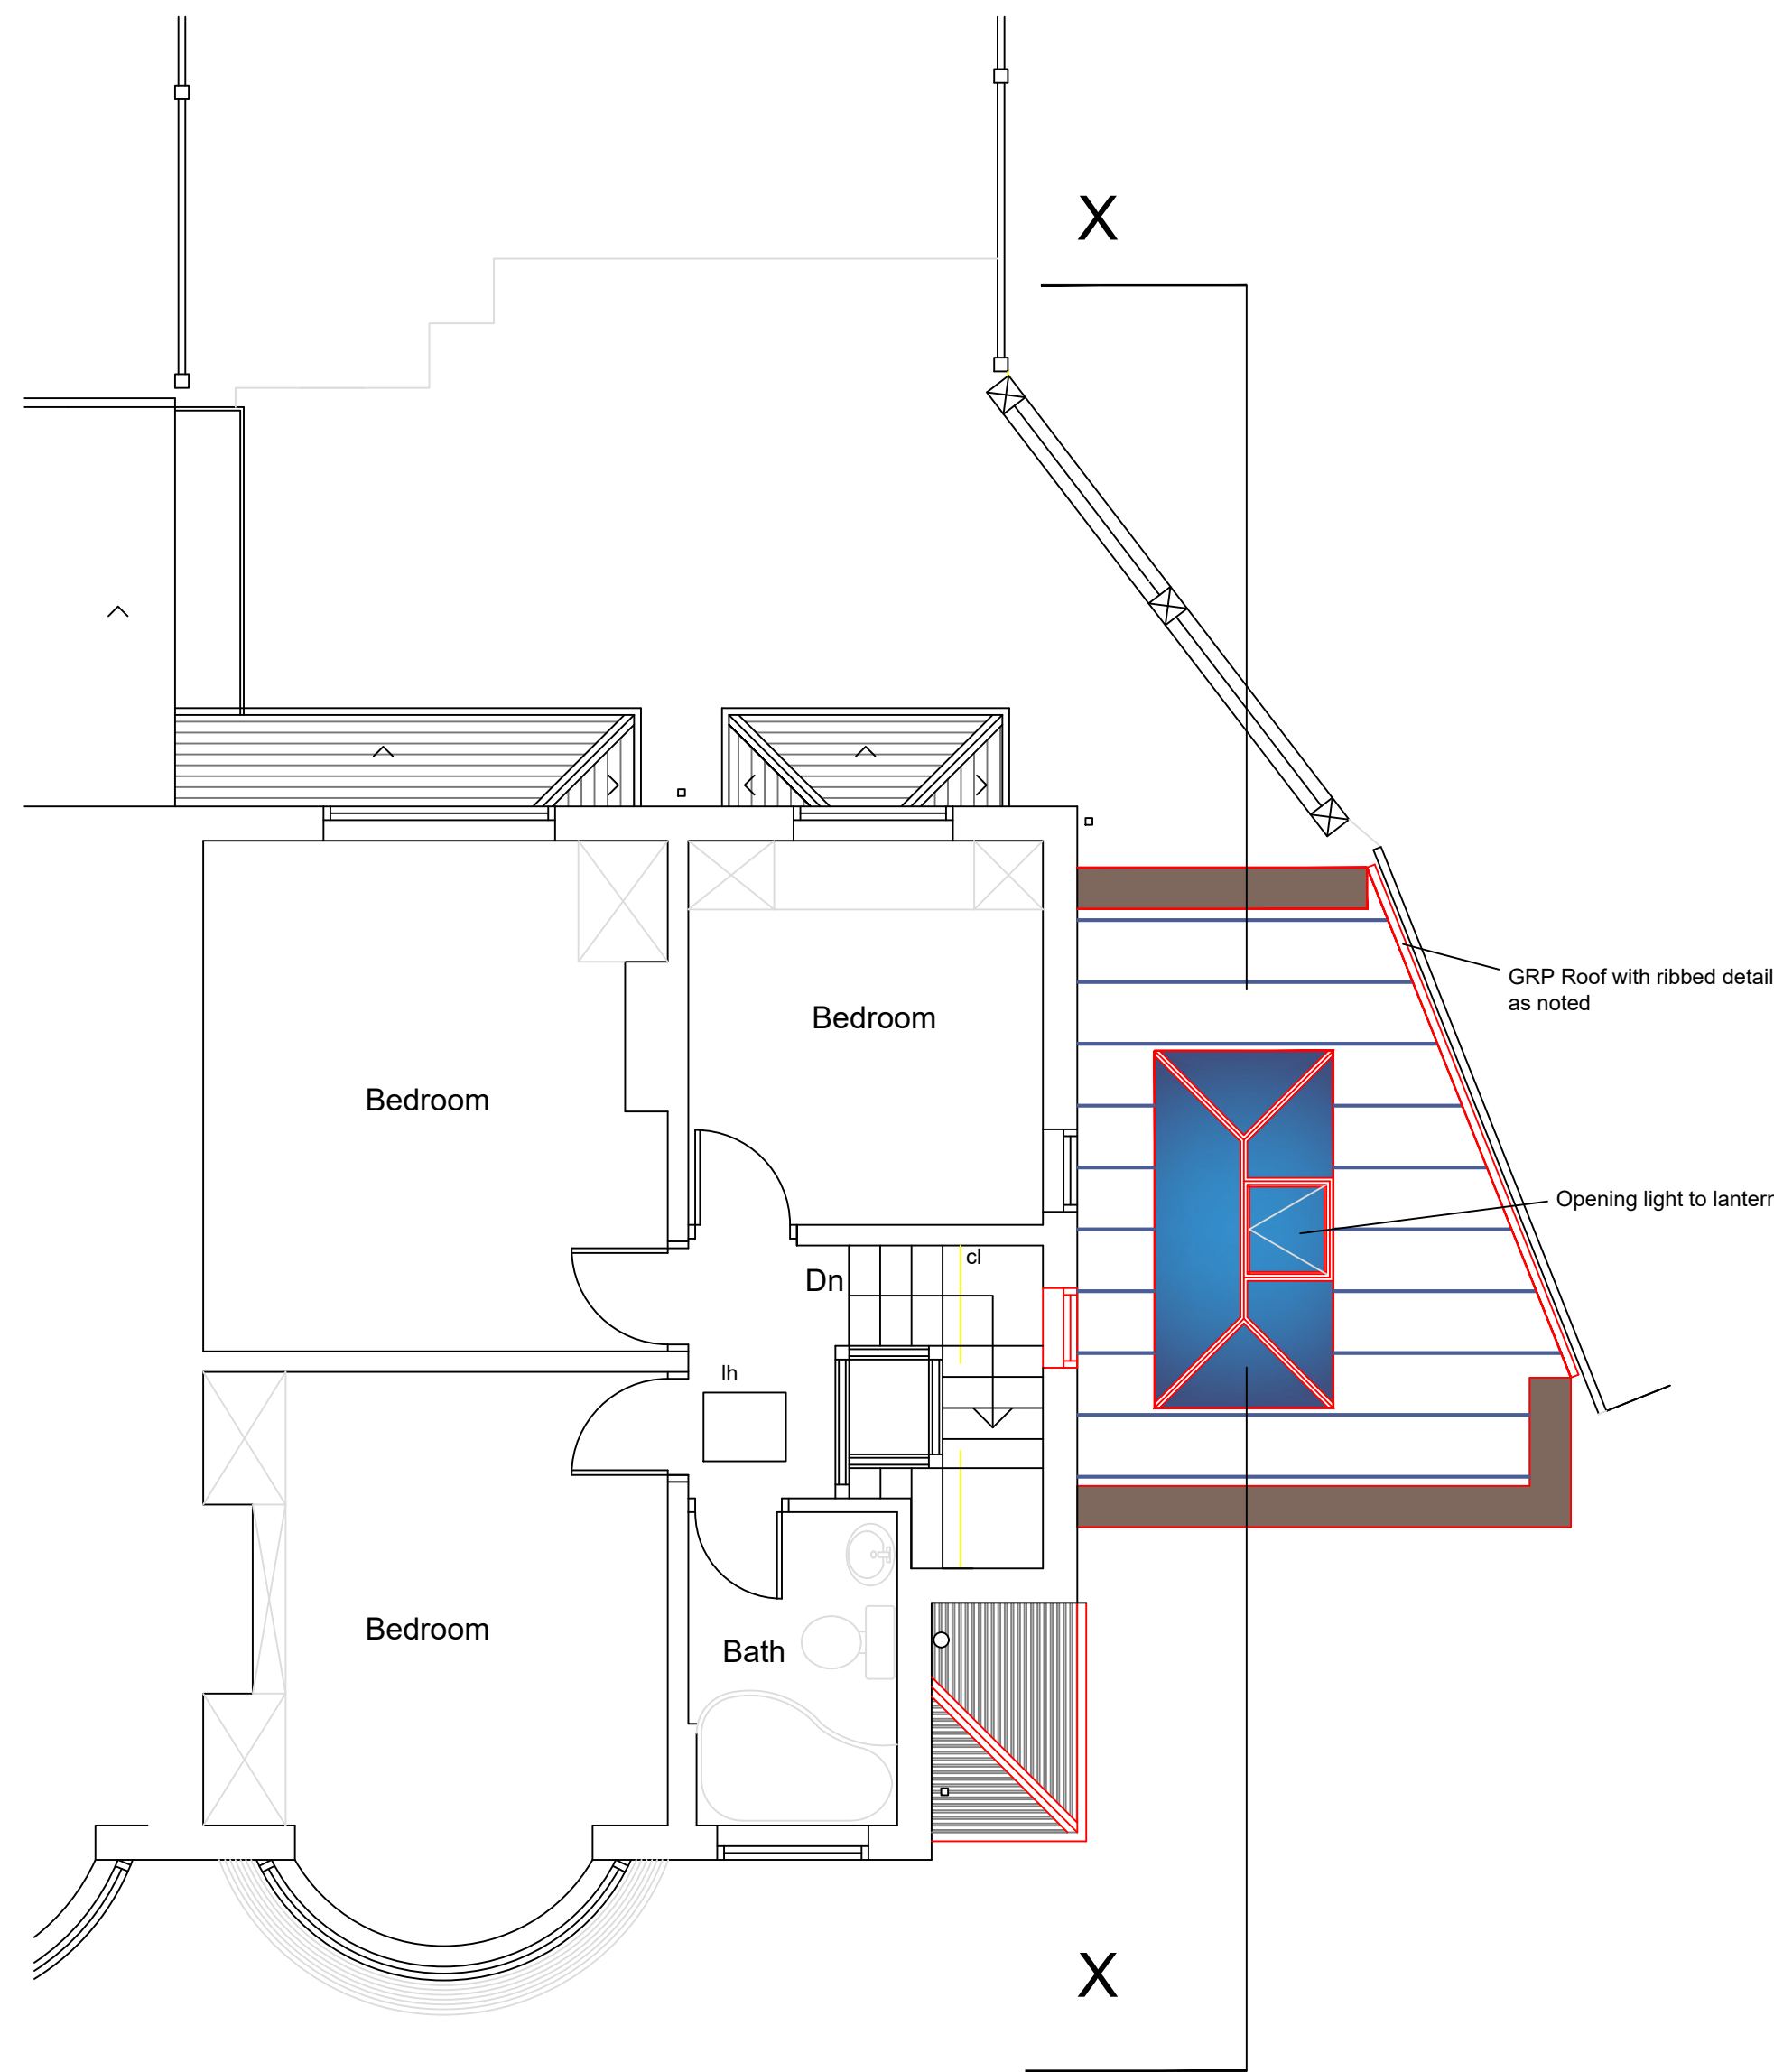

first floor & roof scheme E

DJS Architectural Services

Roselea House
915 Middleton Road
Chadderton
Oldham
Lancashire
OL9 0NG

Mob: 07557 096 232
E-mail: djsarchitecturalservices@gmail.com

Rev.	Details of Revision	Date	Sign
B	Layout amended to front following feedback from Planning	02/23	
A	Layout amended to rear.	07/22	
Client Ms Helen Ullmer			
Project Proposed Extension & Alterations at 184 Manchester New Road Middleton Manchester			
Drawing Proposed Plans & Elevations Planning Sketch Proposals Scheme E			
May 2022			
1:50 @ A1			
DWG No. DJS/HG001/6B			