




SIDE ELEVATION

REAR ELEVATION

SIDE ELEVATION

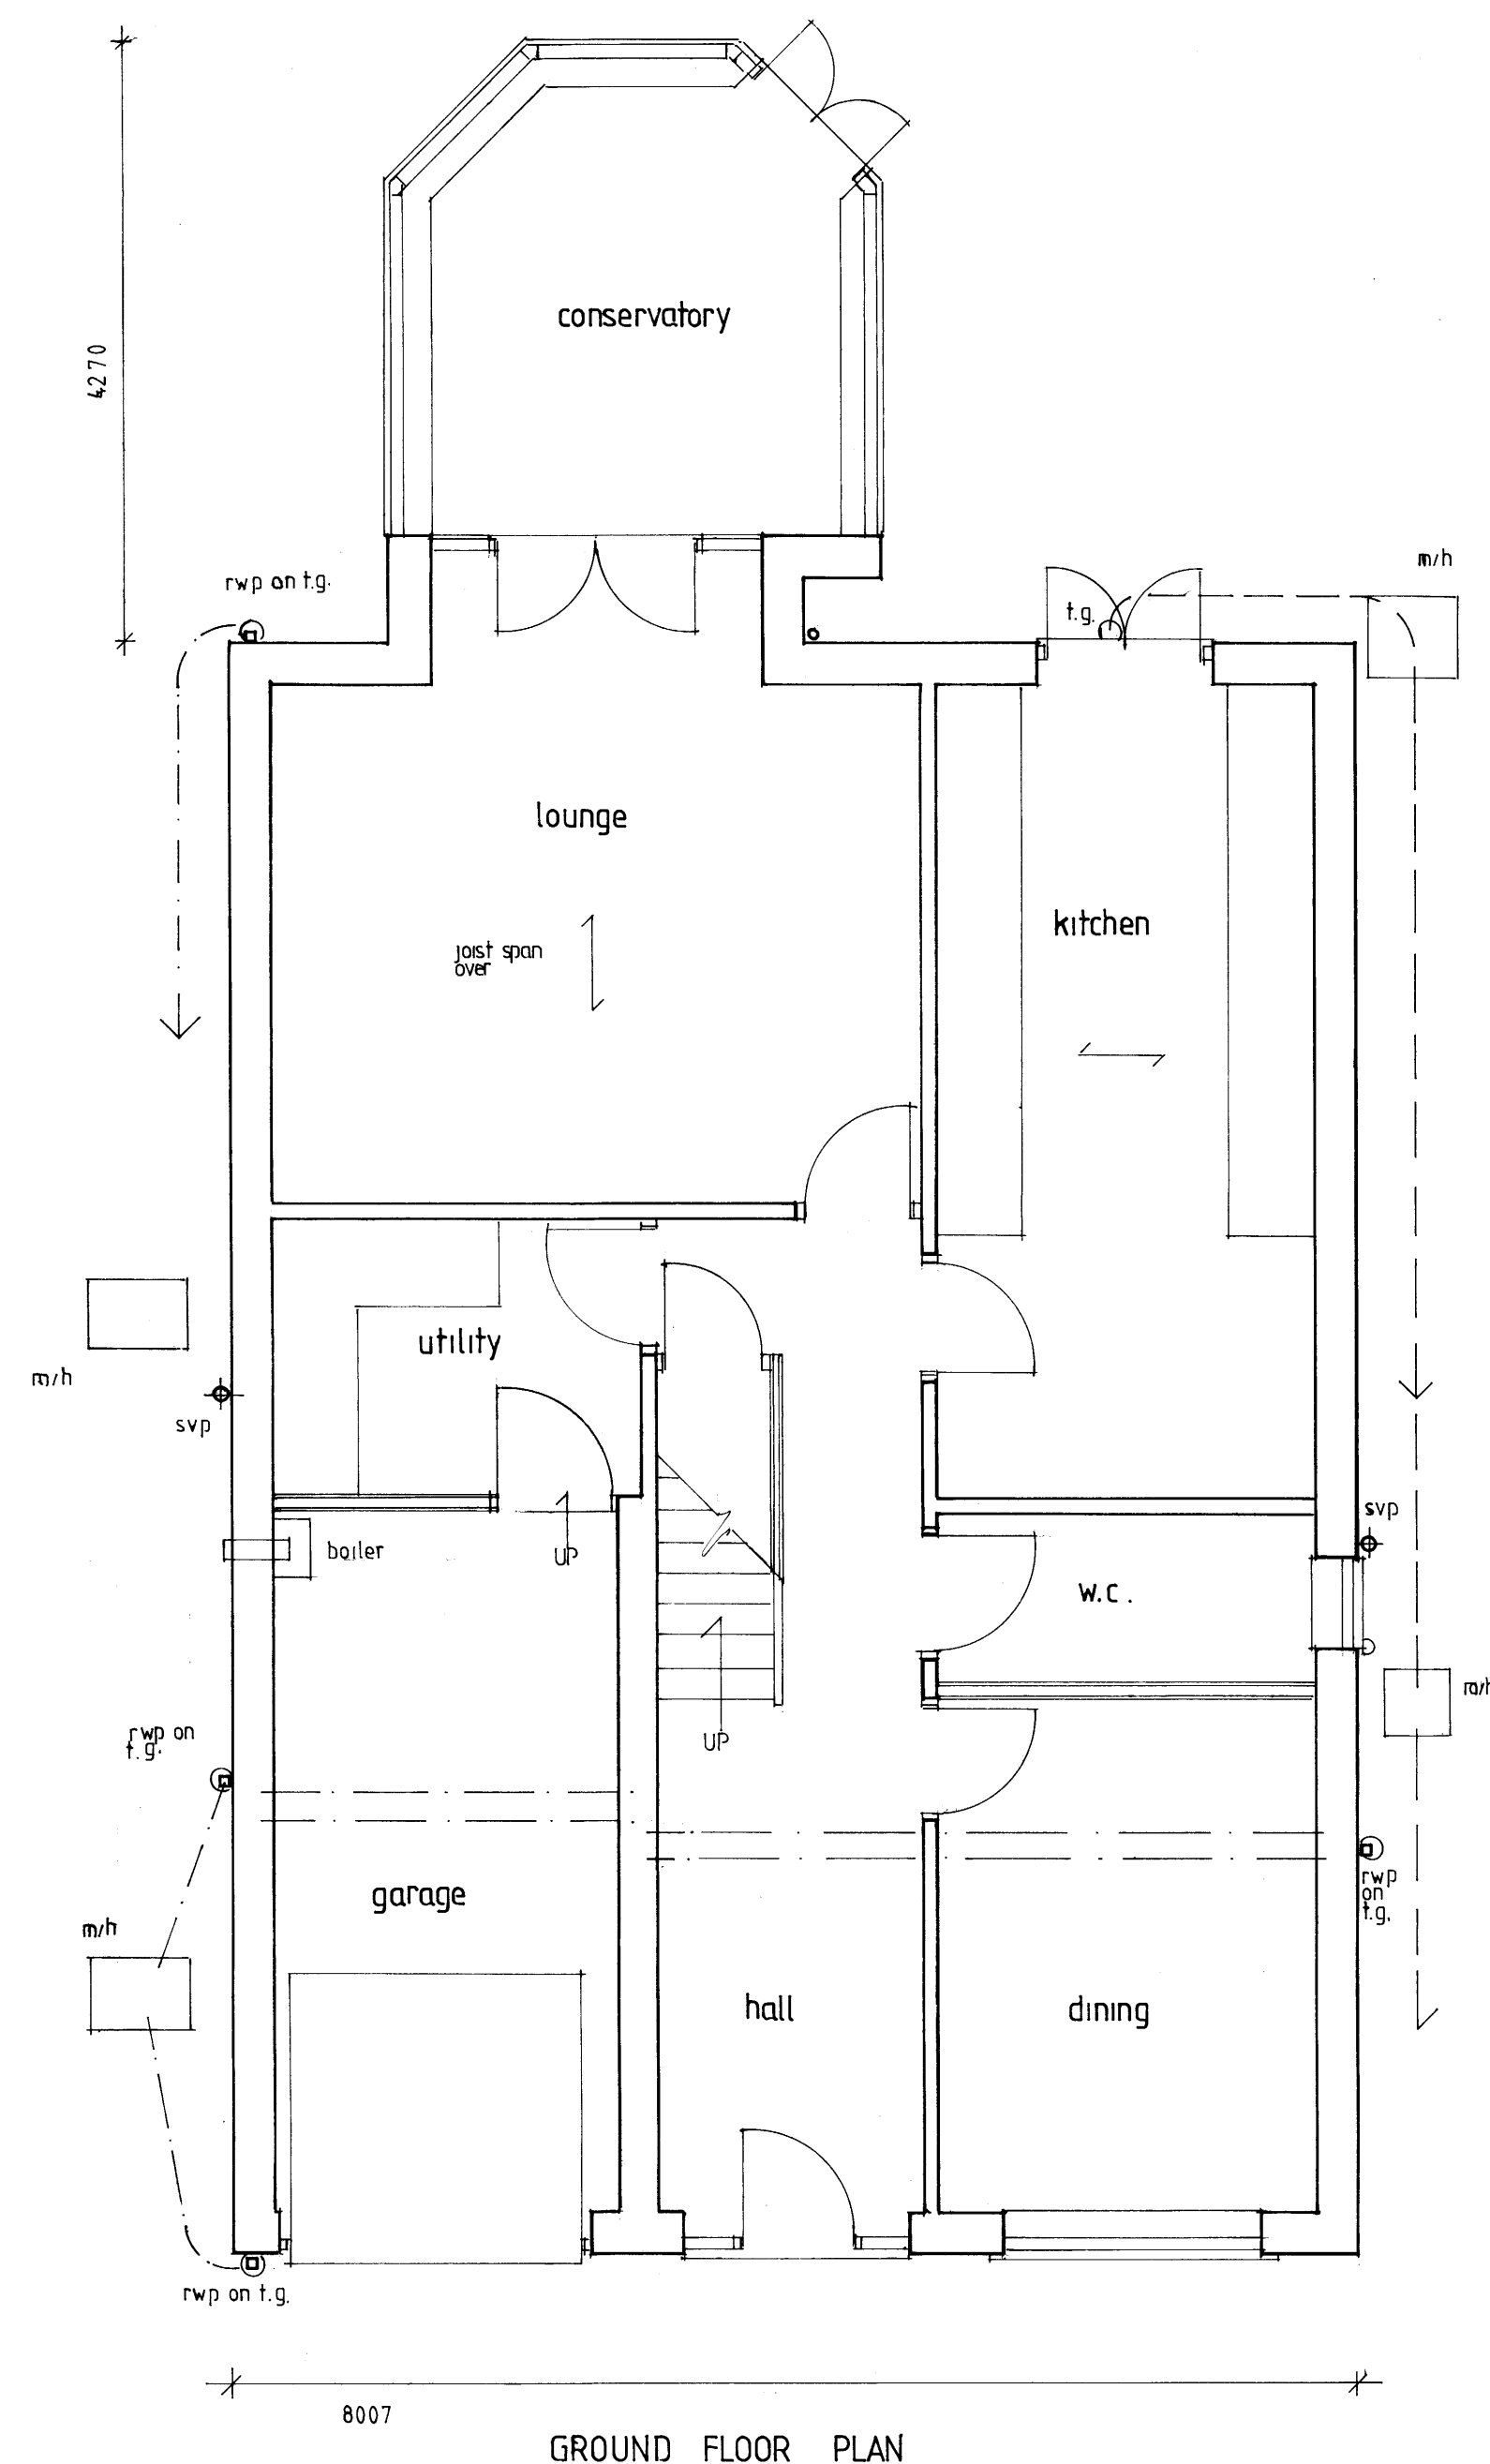

GROUND FLOOR PLAN

EXISTING

WALLS

Buff coloured facing brick throughout.

ROOF

Interlocking concrete tiles closed with upvc dry verge tiles.

White upvc fascia, soffit and barge boards.

DOORS

White upvc frames with 28mm double glazed units.

WINDOWS

White upvc casement frames with 28mm double glazed units.

RAINWATER GOODS

100mm black square section guttering and 75mm square section downspouts.

Client MR & MRS P WRIGLEY

Job REAR EXTENSION AT
35 WRENBURY DRIVE
ROCHDALE

Drawing EXISTING DETAILS

Scale 1:50 / 1:100

Dwg No 1818/1

Date JAN 24

Wildesign Limited

Building Design Services

87 Church Road
Uppernill
Oldham
OL3 6DY

Tel: 07899 942869
email: warren.greenway@sky.com