


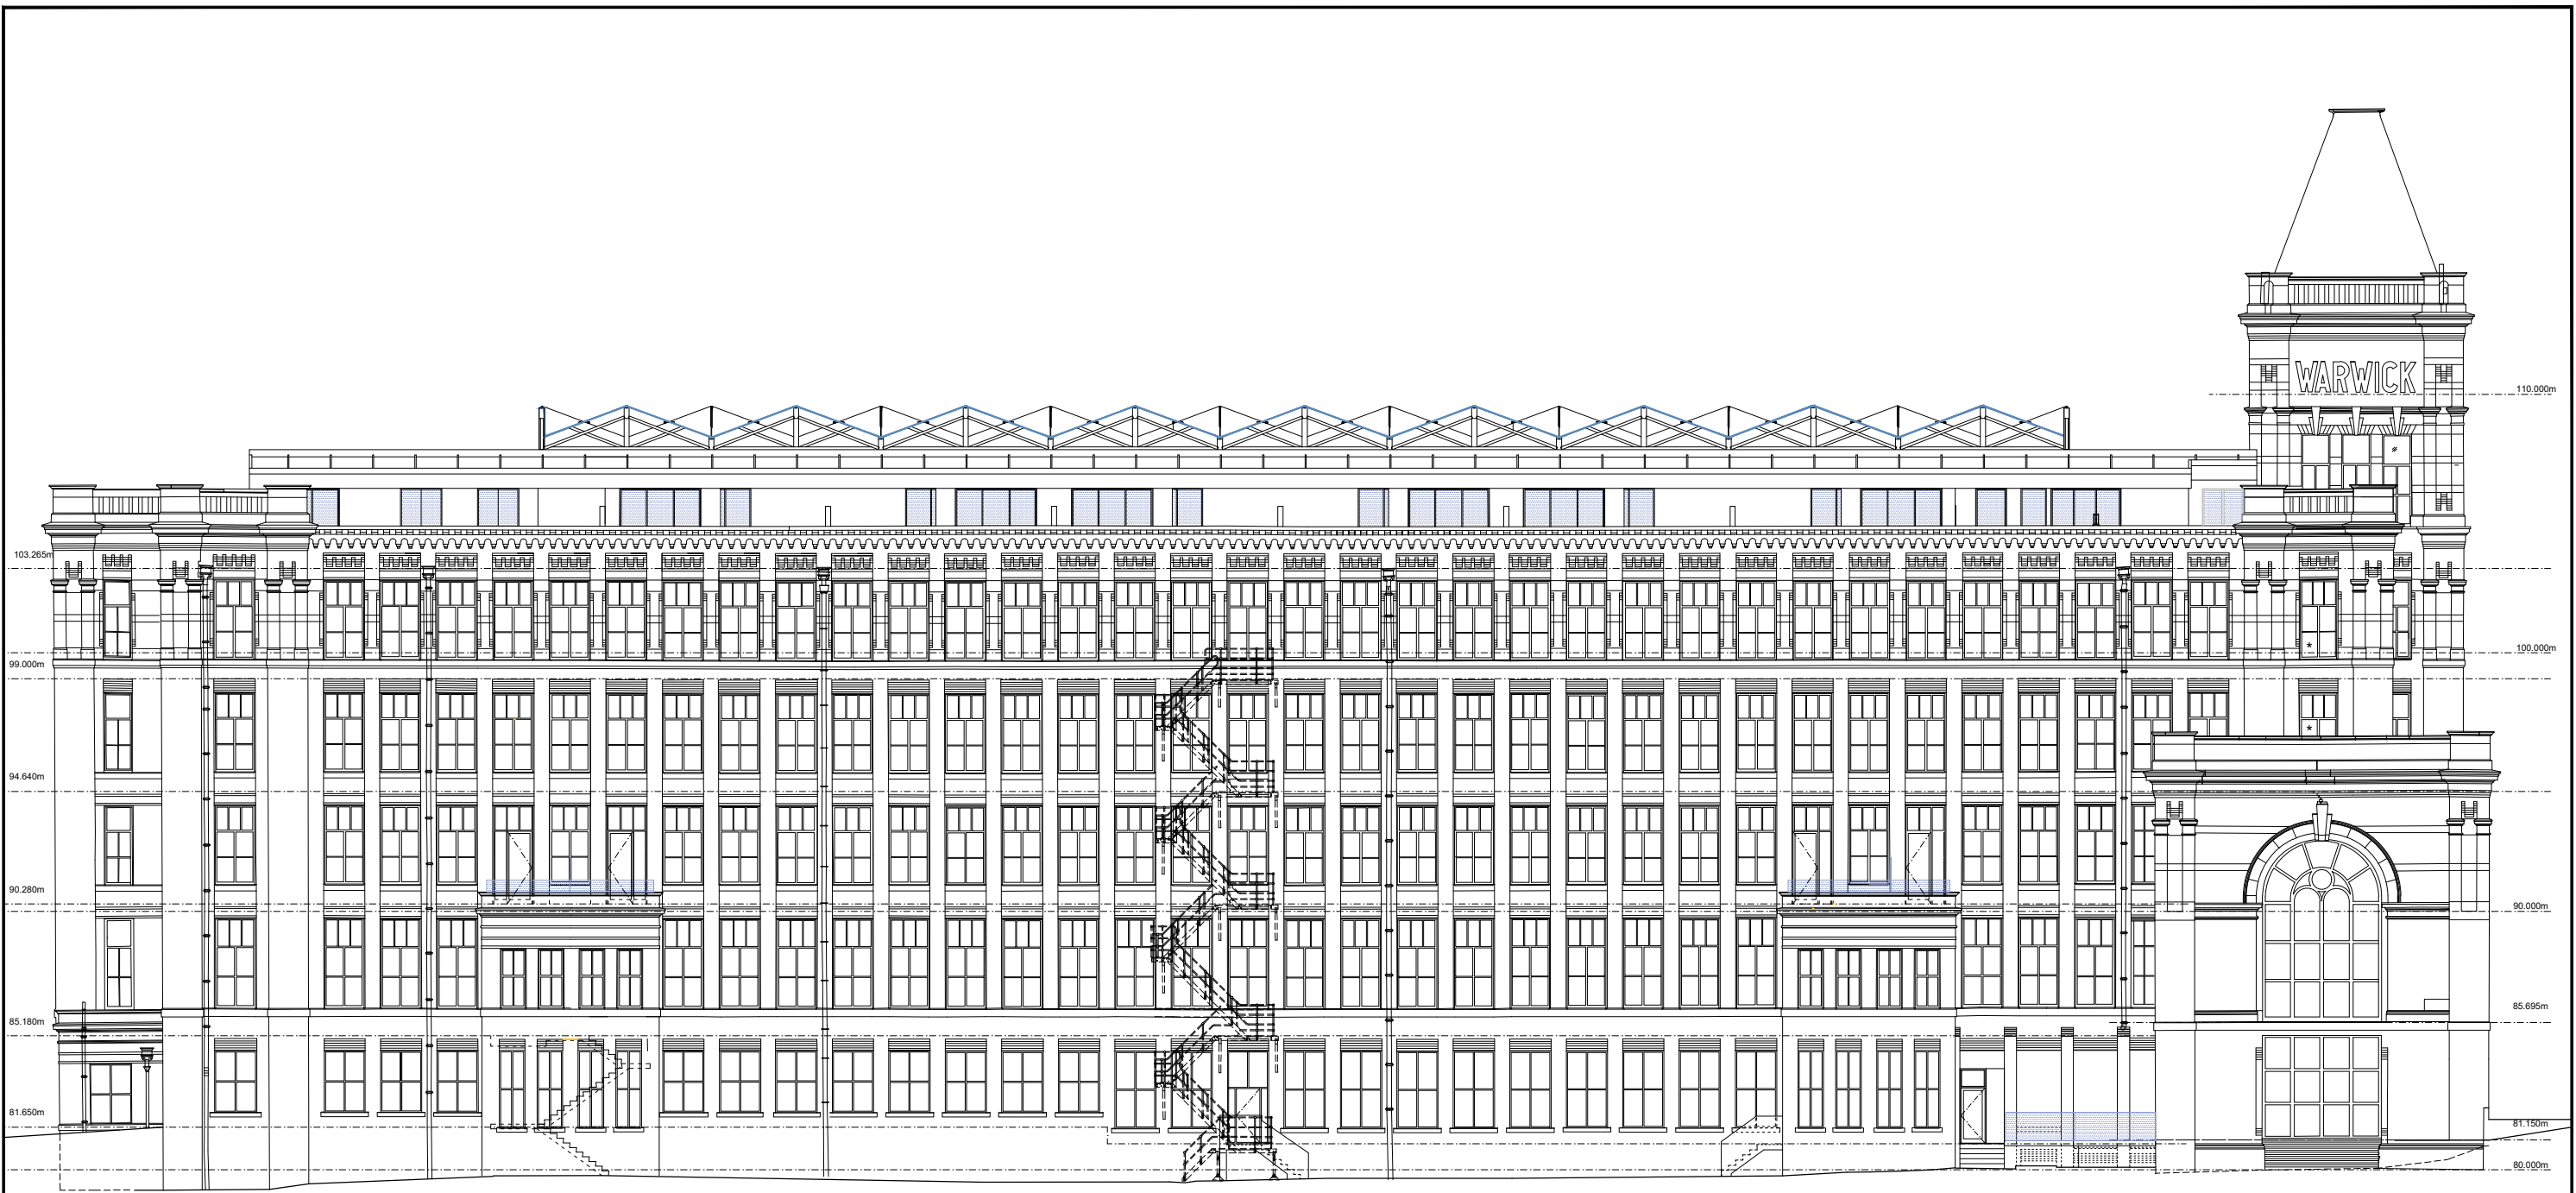

Notes :

- Dimensions are to be checked on site before fabrication and construction
-
- Any discrepancies are to be immediately notified to the architects

■

Structural measurements are to be taken from the structural engineers drawings

■

■

NOTES:

All existing windows to be replaced with replica units to satisfaction of the Local Authority.

Original existing cast iron rainwater paipes, hopper heads etc to be replaced with replica units to satisfaction of the Local Authority.

All existing foul water pipework, wiring, ducting, service boxes, flues, redundant lighting and signage etc currently located on the building facade to be removed and building made good unless specifically requested to be retained by the Local Authority.

The existing facing brickwork and stonework detailing to doors, windows, parapets etc to be cleaned/restored to the satisfaction of the Local Authority.

The existing windows are to be replaced with aluminium windows to match the existing design

	GMA ARCHITECTURE Architects and Designers UK House 82 Heath Road Twickenham TW1 4BA Telephone 020 8891 5959 Fax 020 8607 9933 Email enquiries@gmaarchitecture.co.uk www.gmaarchitecture.co.uk	DRAWING ISSUE STATUS PLANNING	Client KAM LEI FONG LTD	Scale 1:250 @ A3	Date June 23	Drawn MD	Checked IL
		Project WARWICK MILL Middleton, Manchester M24 1AZ	Drawing Proposed SOUTH ELEVATION	Type 01	Client 277-01	Drawing No WM PA-302	Revision
REV	DESCRIPTION	DATE					