



EXISTING ELEVATIONS, 2-20 CEDAR AVENUE

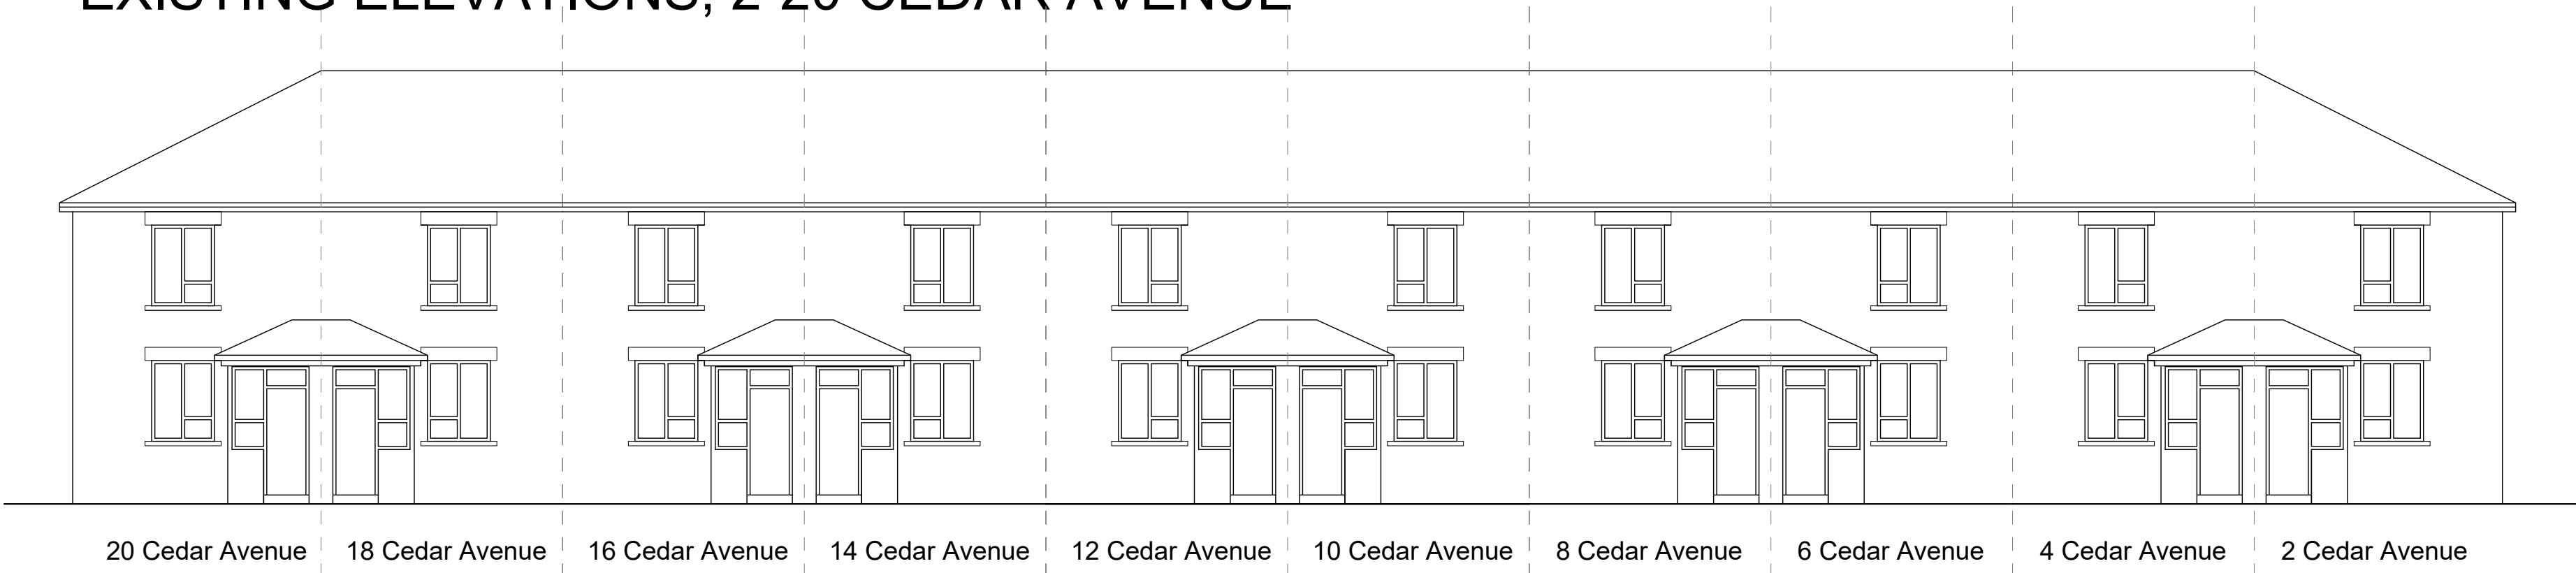


PROPOSED ELEVATIONS, 2-20 CEDAR AVENUE

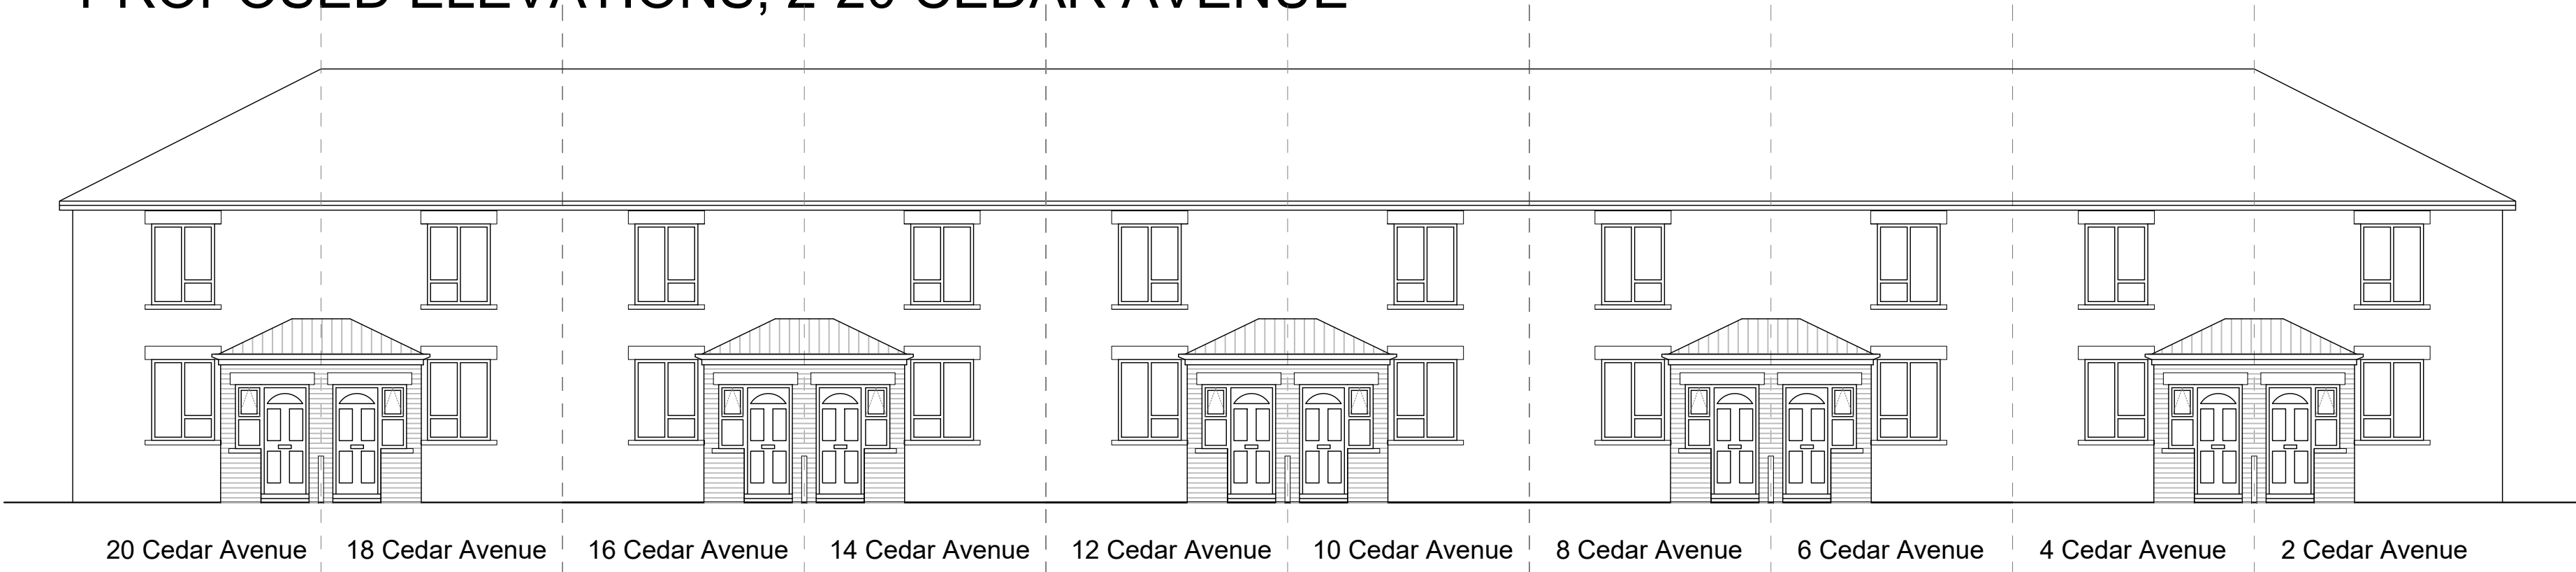


01 Existing and Proposed Elevations - No. 2-36
02 Scale 1:100 @ A1


EXISTING ELEVATIONS, 22-36 CEDAR AVENUE

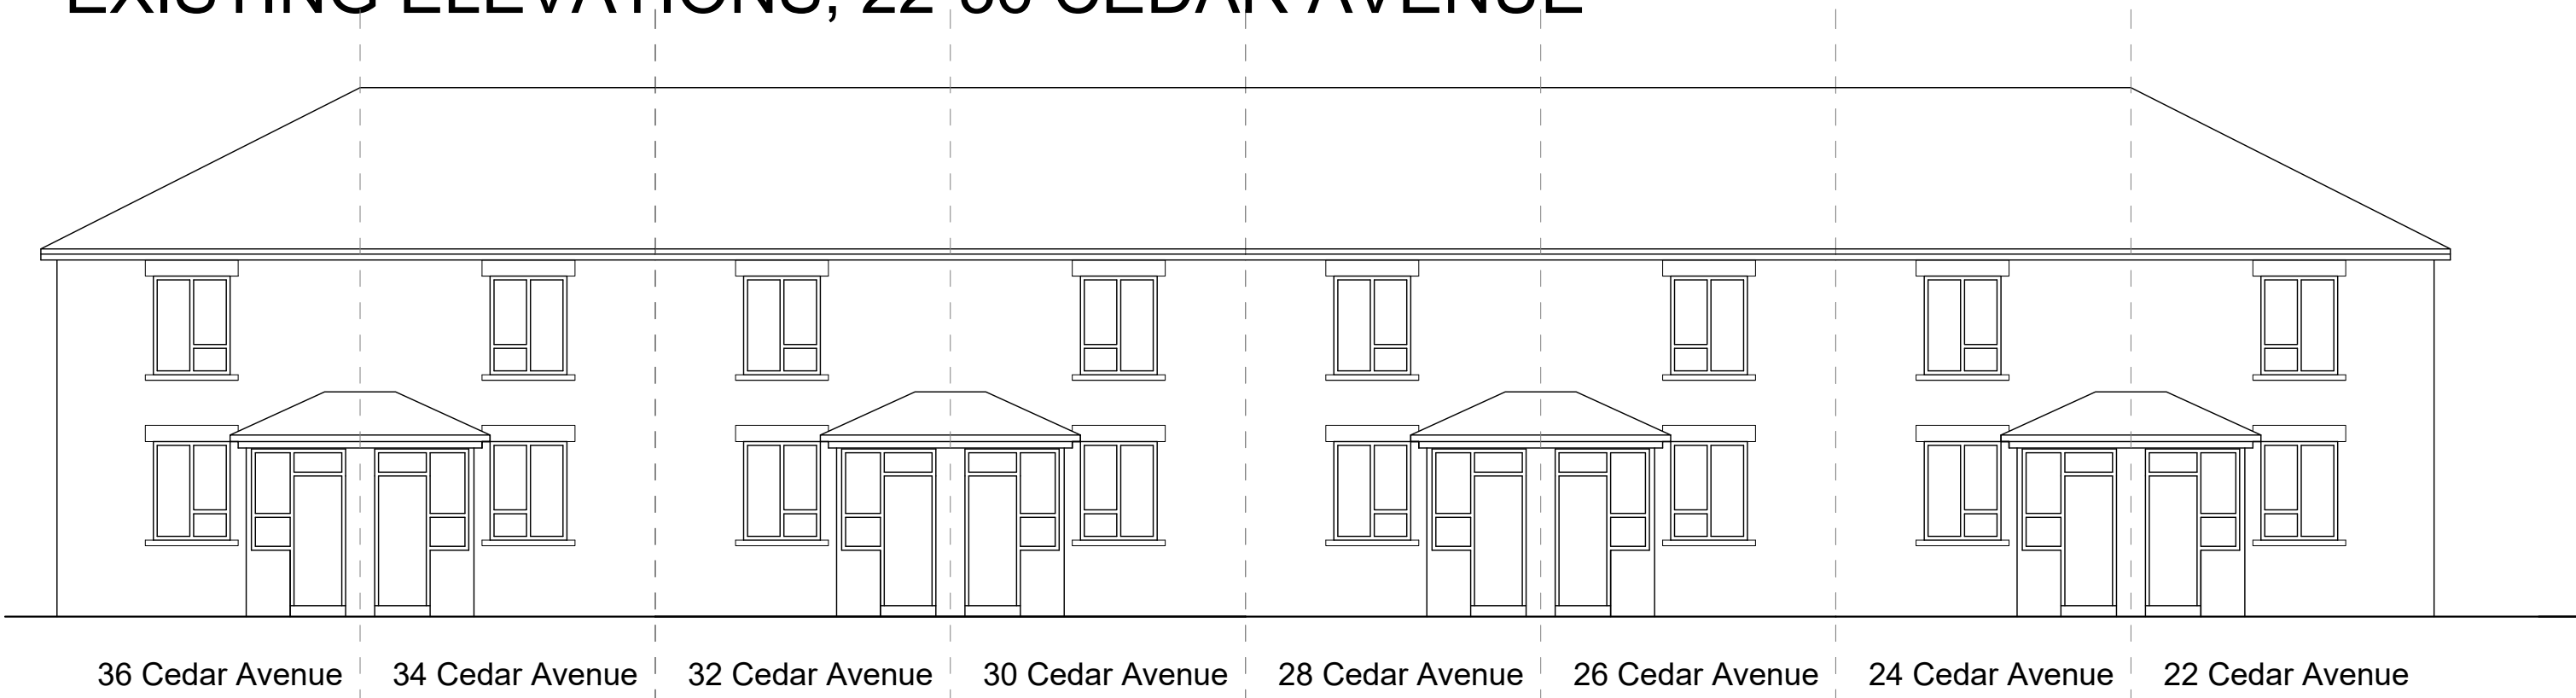

PROPOSED ELEVATIONS, 22-36 CEDAR AVENUE

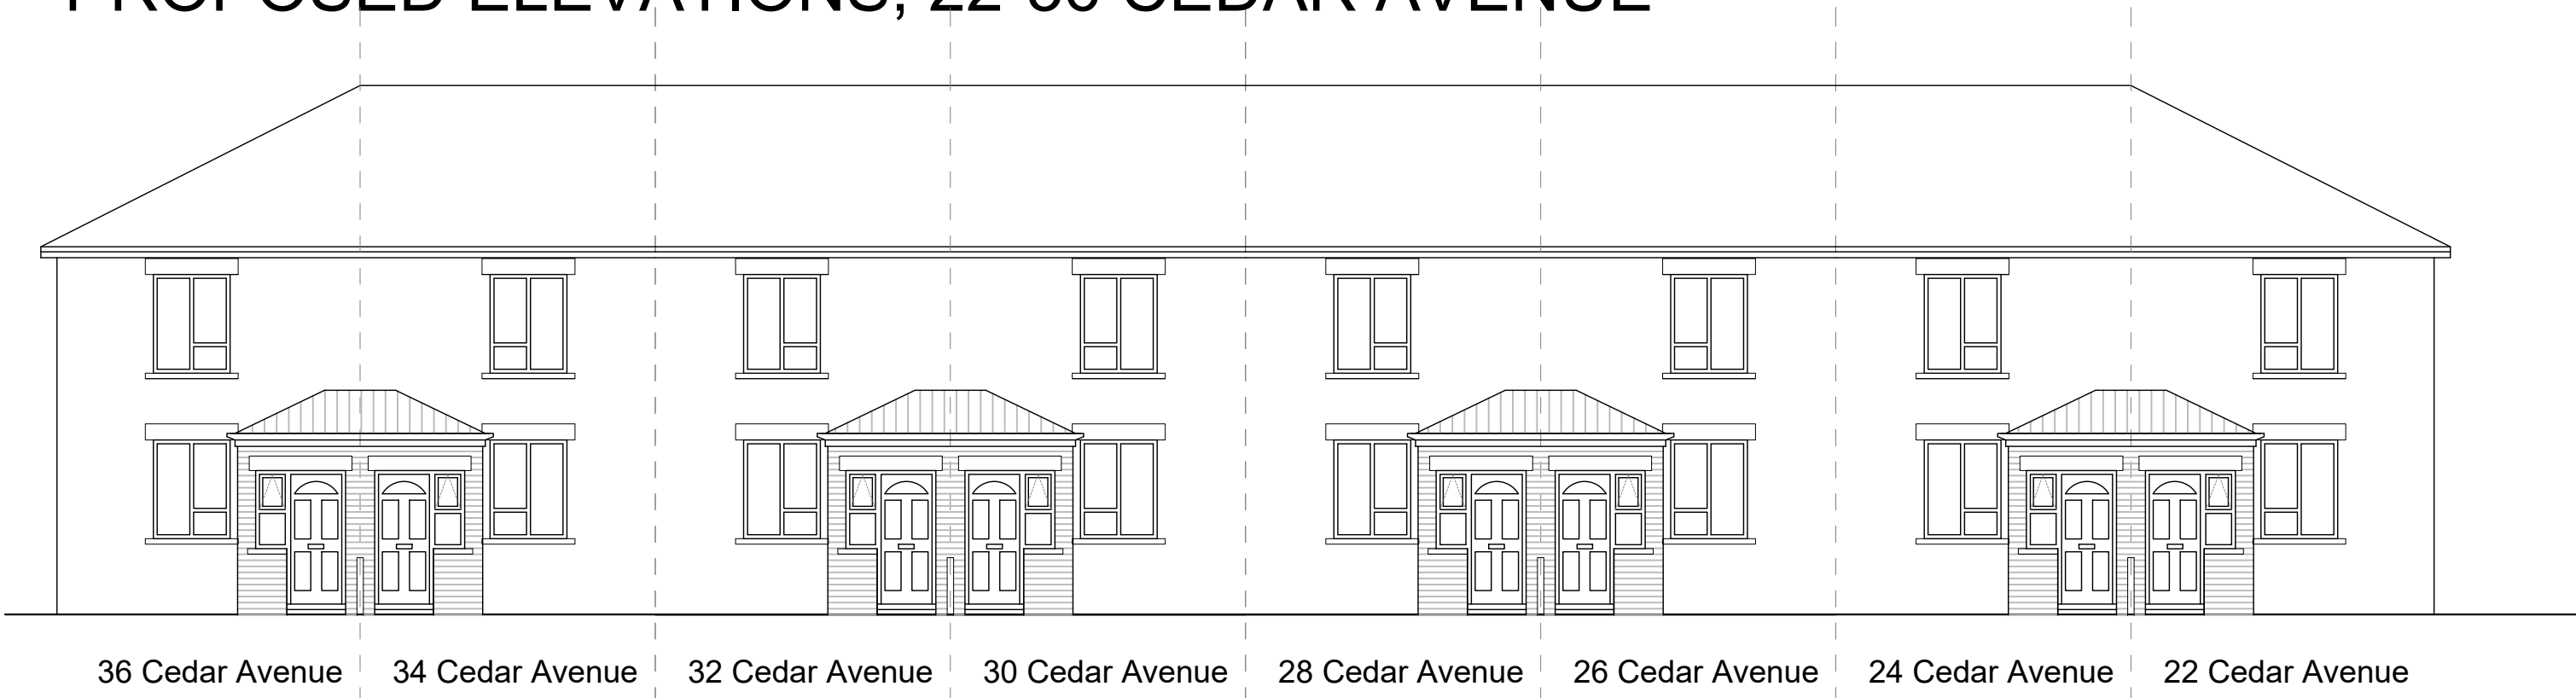

02 Site Plan
02 Scale 1:500 @ A1

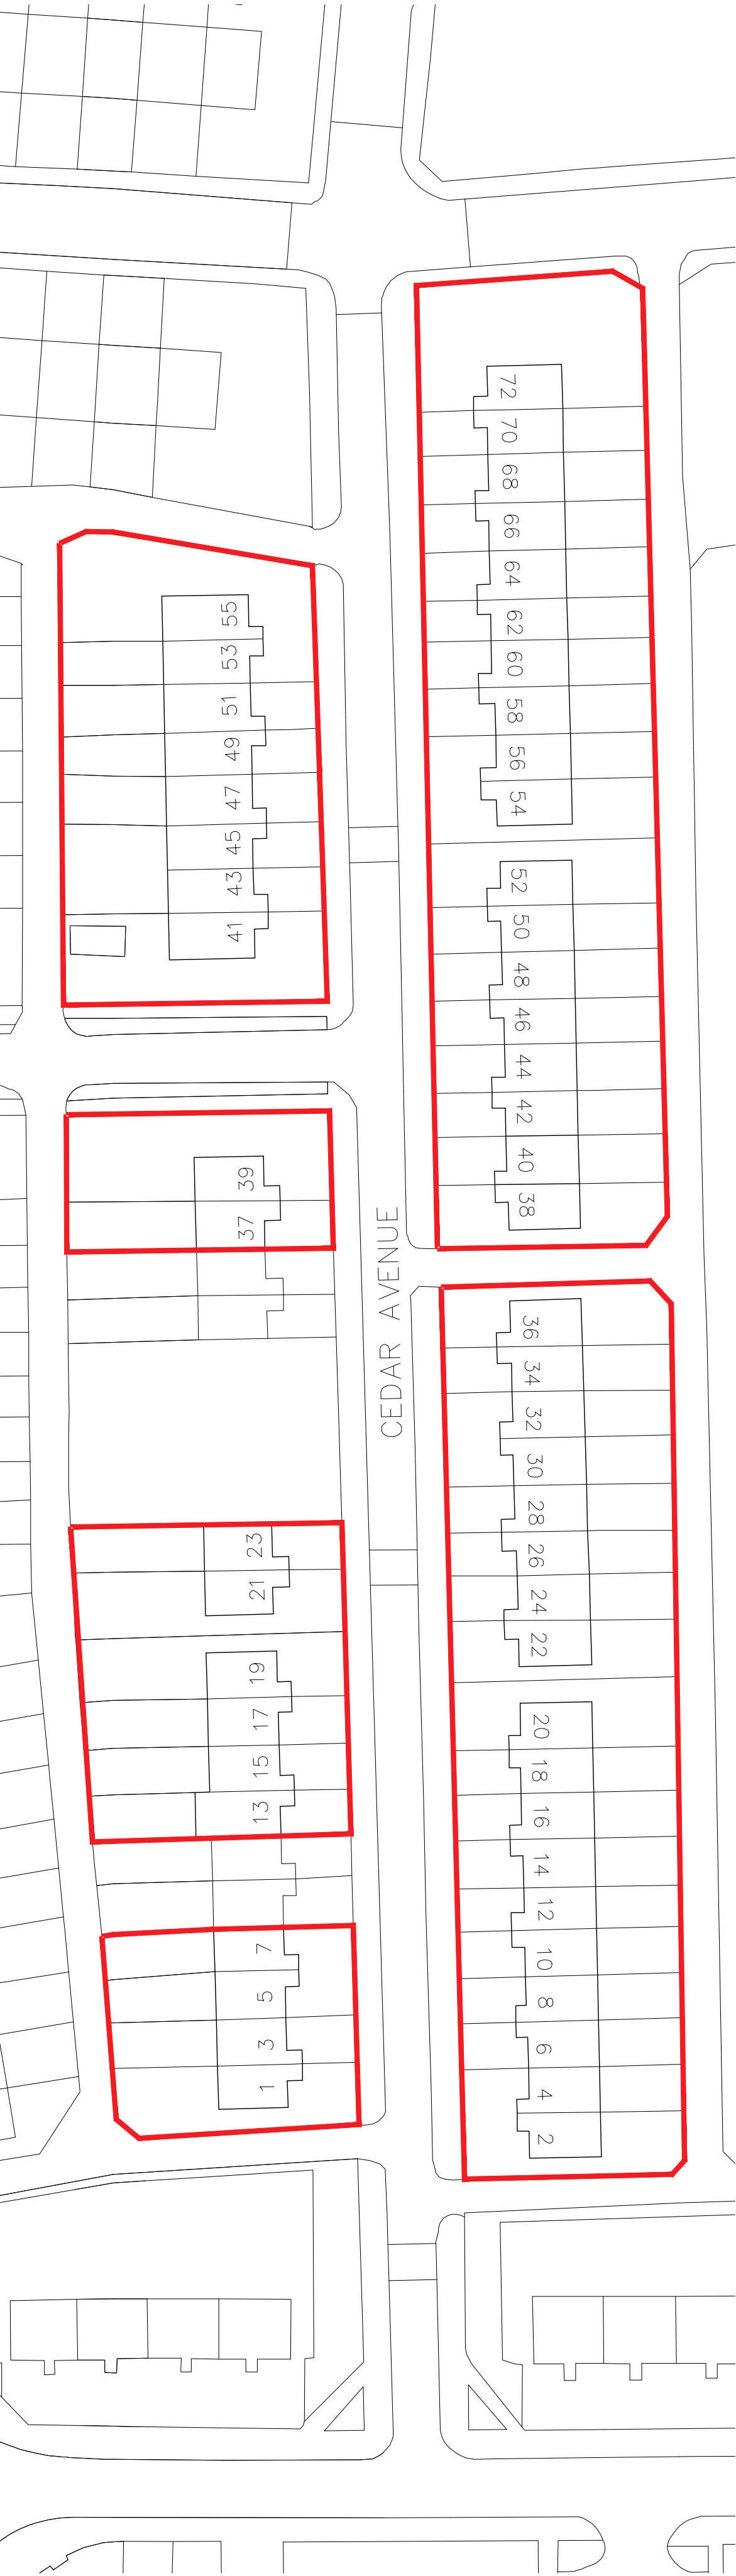

General Notes
01: Dimensions must not be scaled from this drawing. If in doubt, please ask.
02: All dimensions are in millimetres unless noted otherwise.
03: All dimensions should be verified on site before proceeding with the work.
04: TADW Architects shall be notified in writing of any discrepancies.
05: © TADW Limited (UK) 2015

Legend

P3	Additional properties added	11.12.23	MH	BB
P2	Plots 22 and 24 reinstated	1.12.23	MH	BB
P1	Issued for comment	1.11.23	MH	BB
Issue	Description	Date	Drawn	Checked
Drawing Status P - Planning T - Tender C - Construction R - As Record				
For Approval				
tadw architects				
Six St. Petersgate Stockport Cheshire SK1 1HD Ph 0161 477 6158 Fx 0161 480 8342 mail@tadw.co.uk www.tadw.co.uk				
Client	Rochdale Boroughwide Housing			
Job	Cedar Avenue Porch Renewal Heywood			
Title	Existing and Proposed Elevations Sheet 2 of 3			
Scale	1:100 @ A1			
Note - Prints from PDF files may not be to scale, check accuracy against scale				
5 10m 1:100				
Job Number	Drawing Number	Issue		
231336	02	P3		