




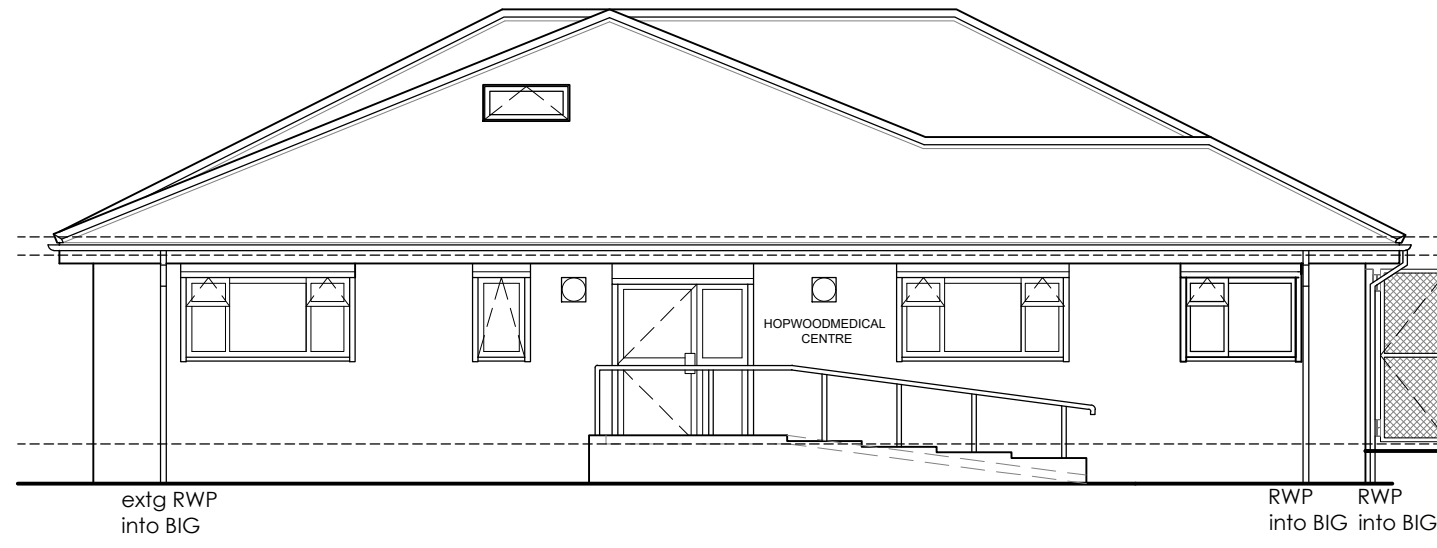


Front Elevation
Scale: 1:100

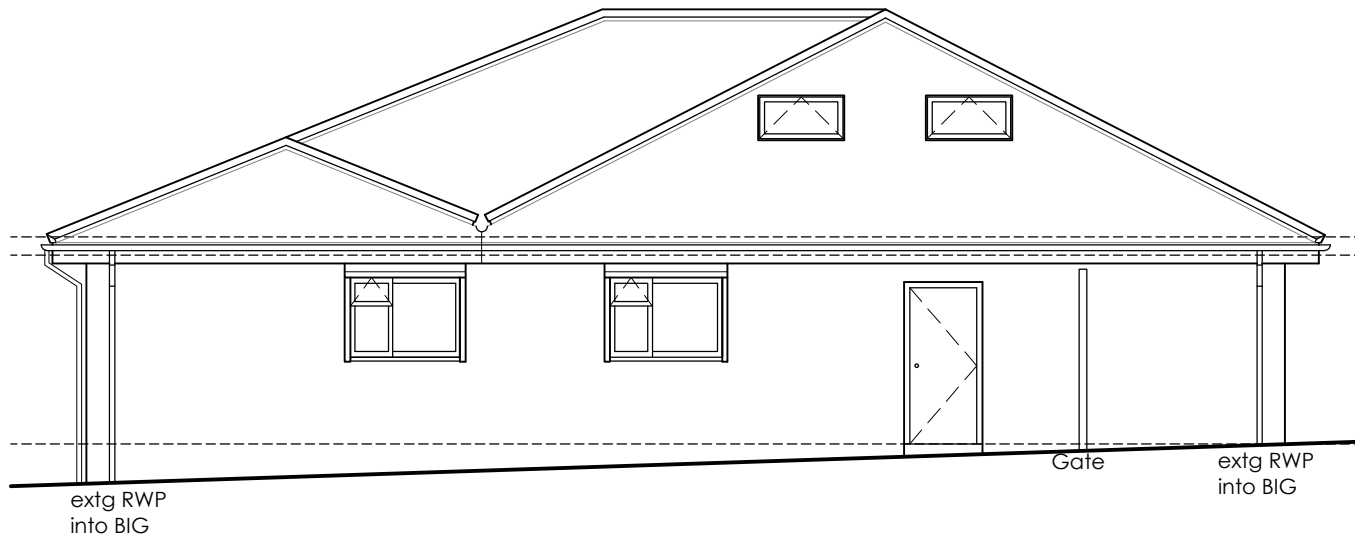


Right Hand Side Elevation
Scale: 1:100

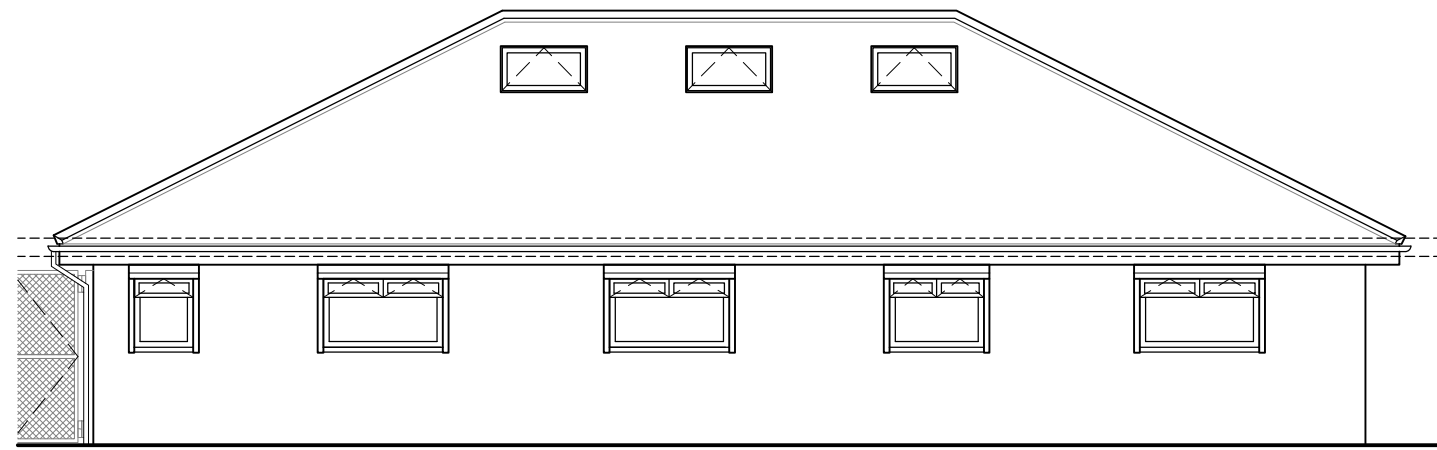

Rear Elevation
Scale: 1:100

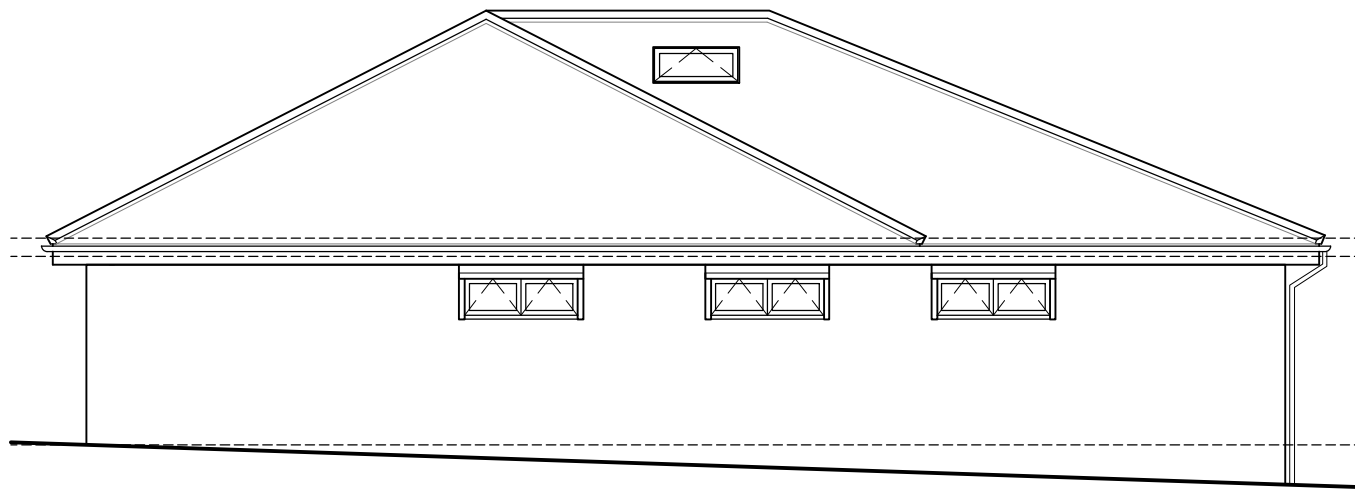


Left Hand Side Elevation
Scale: 1:100

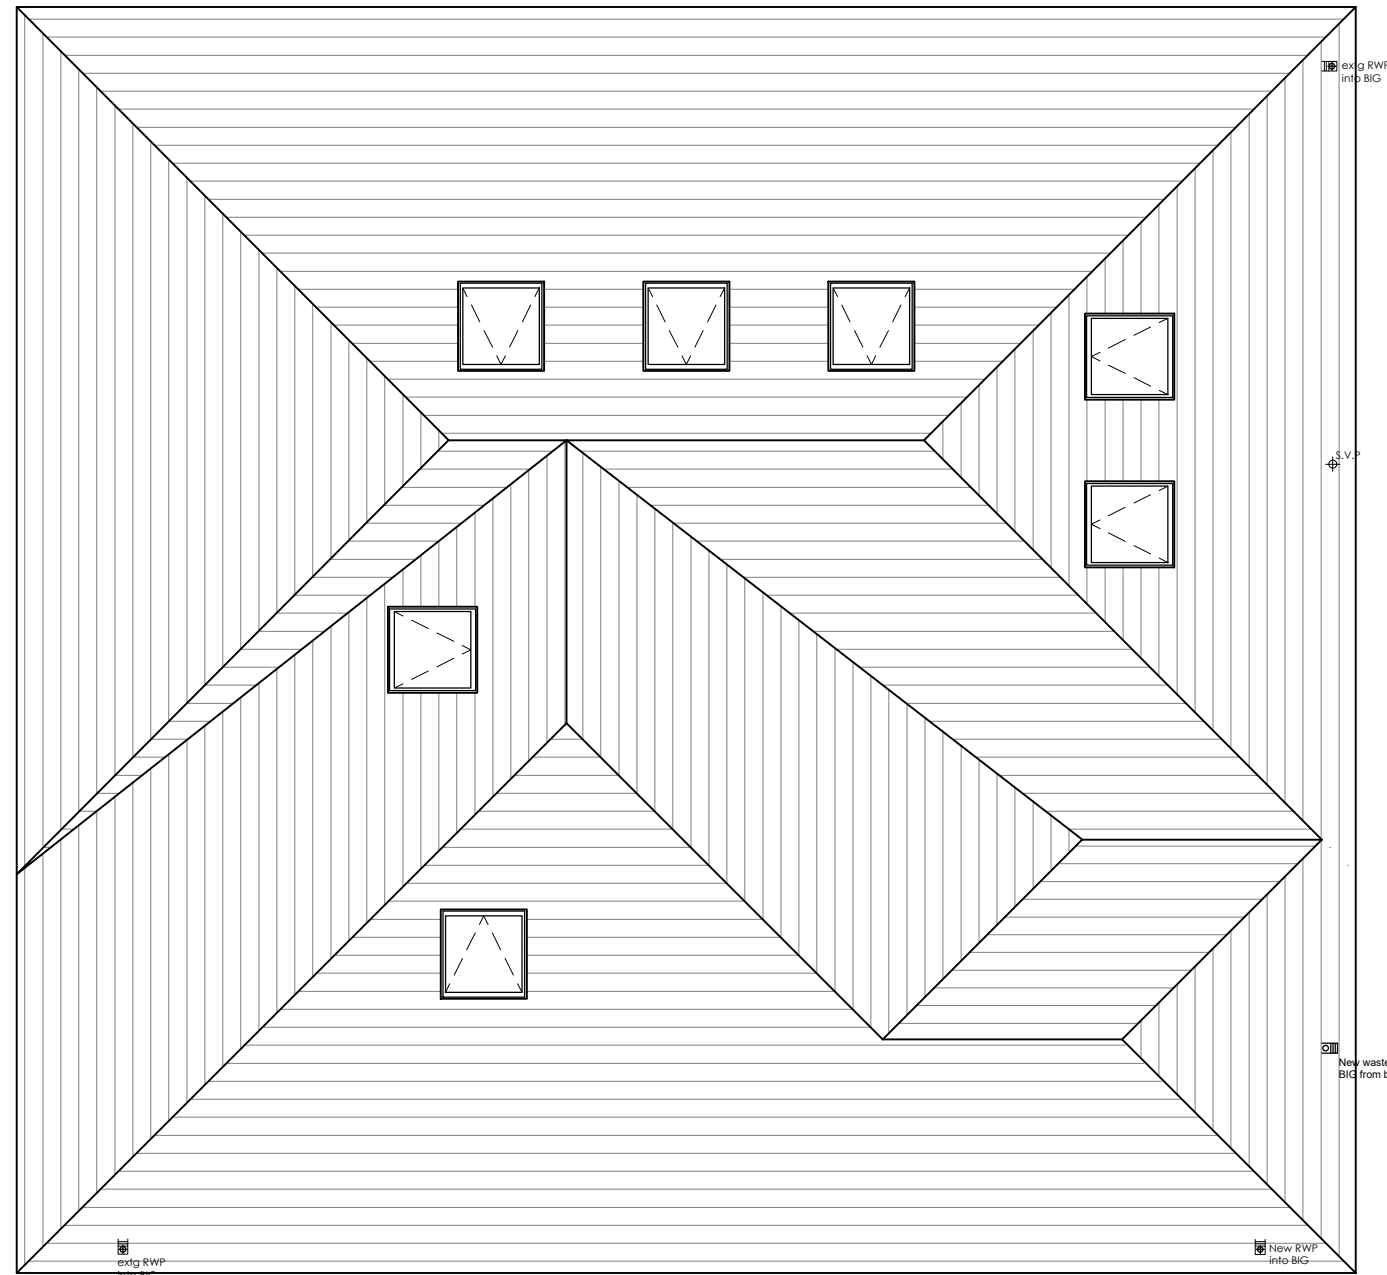

Roof Plan
Scale: 1:50



Ground Floor Plan
Scale: 1:50

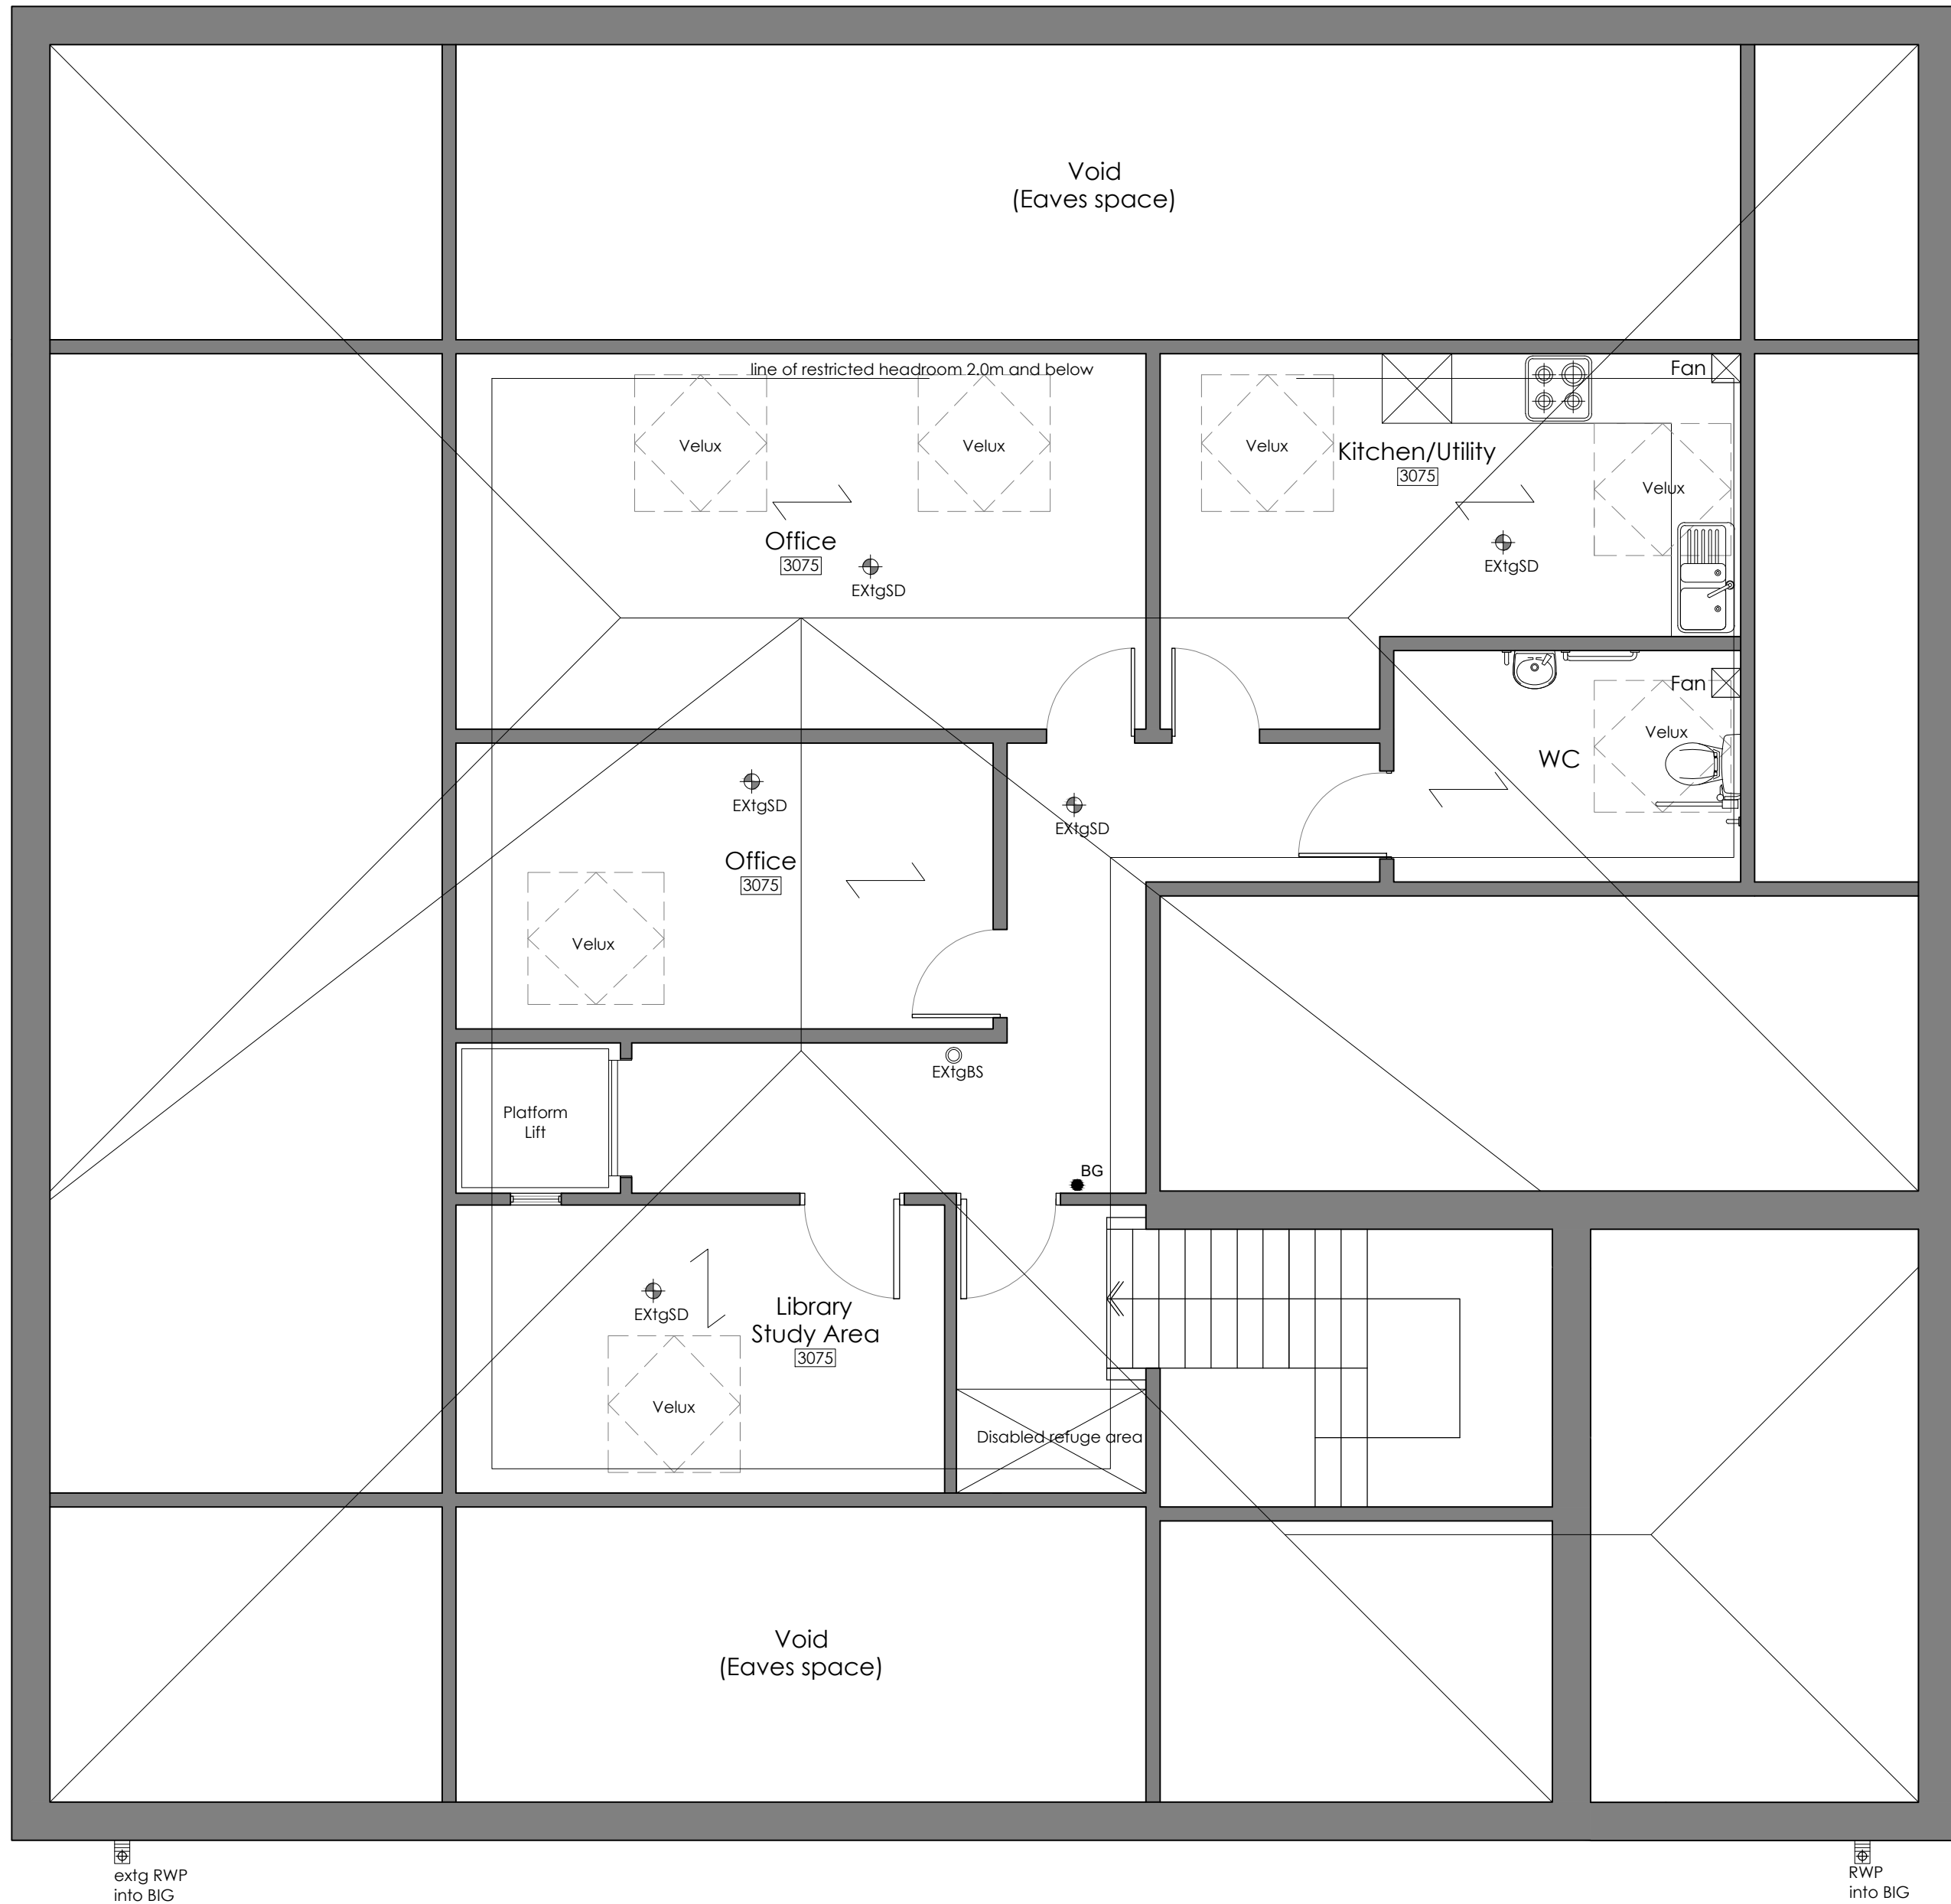

First Floor Plan
Scale: 1:50

This drawing is the property of WhiteleyEaves Ltd, and the copyright is reserved. Therefore this drawing is not to be copied or disclosed by any unauthorised persons without the prior consent of WhiteleyEaves Ltd

WHITELEYEAVES
PROPERTY & CONSTRUCTION CONSULTANTS

Hollinwood Business Centre, Albert Street, Oldham, OL8 3QL
T 0161 393 8417
E info@whiteleyeaves.co.uk
W www.whiteleyeaves.co.uk

CLIENT HOPWOOD MEDICAL CENTRE

JOB NUMBER 220 DATE 27/01/2020

DRAWING NAME EXISTING PLANS & ELEVATIONS

SCALE DRAWN: 1:50 PAGE SIZE A1

REVISION DRAWING NUMBER 002

ADDRESS HOPWOOD MEDICAL CENTRE,
1-3 WALTON ST,
HEYWOOD,
OL10 2BS

NOTES

DRAWN BY: SMH CHECKED BY: