



Do not scale from the drawings. Use figured dimensions only. The contractor is requested to check all dimensions on site prior to work beginning. Any discrepancies within the drawings should be reported prior to commencement of works. It is assumed that all works on this drawing will be carried out by a competent contractor, working where appropriate to an approved method statement.

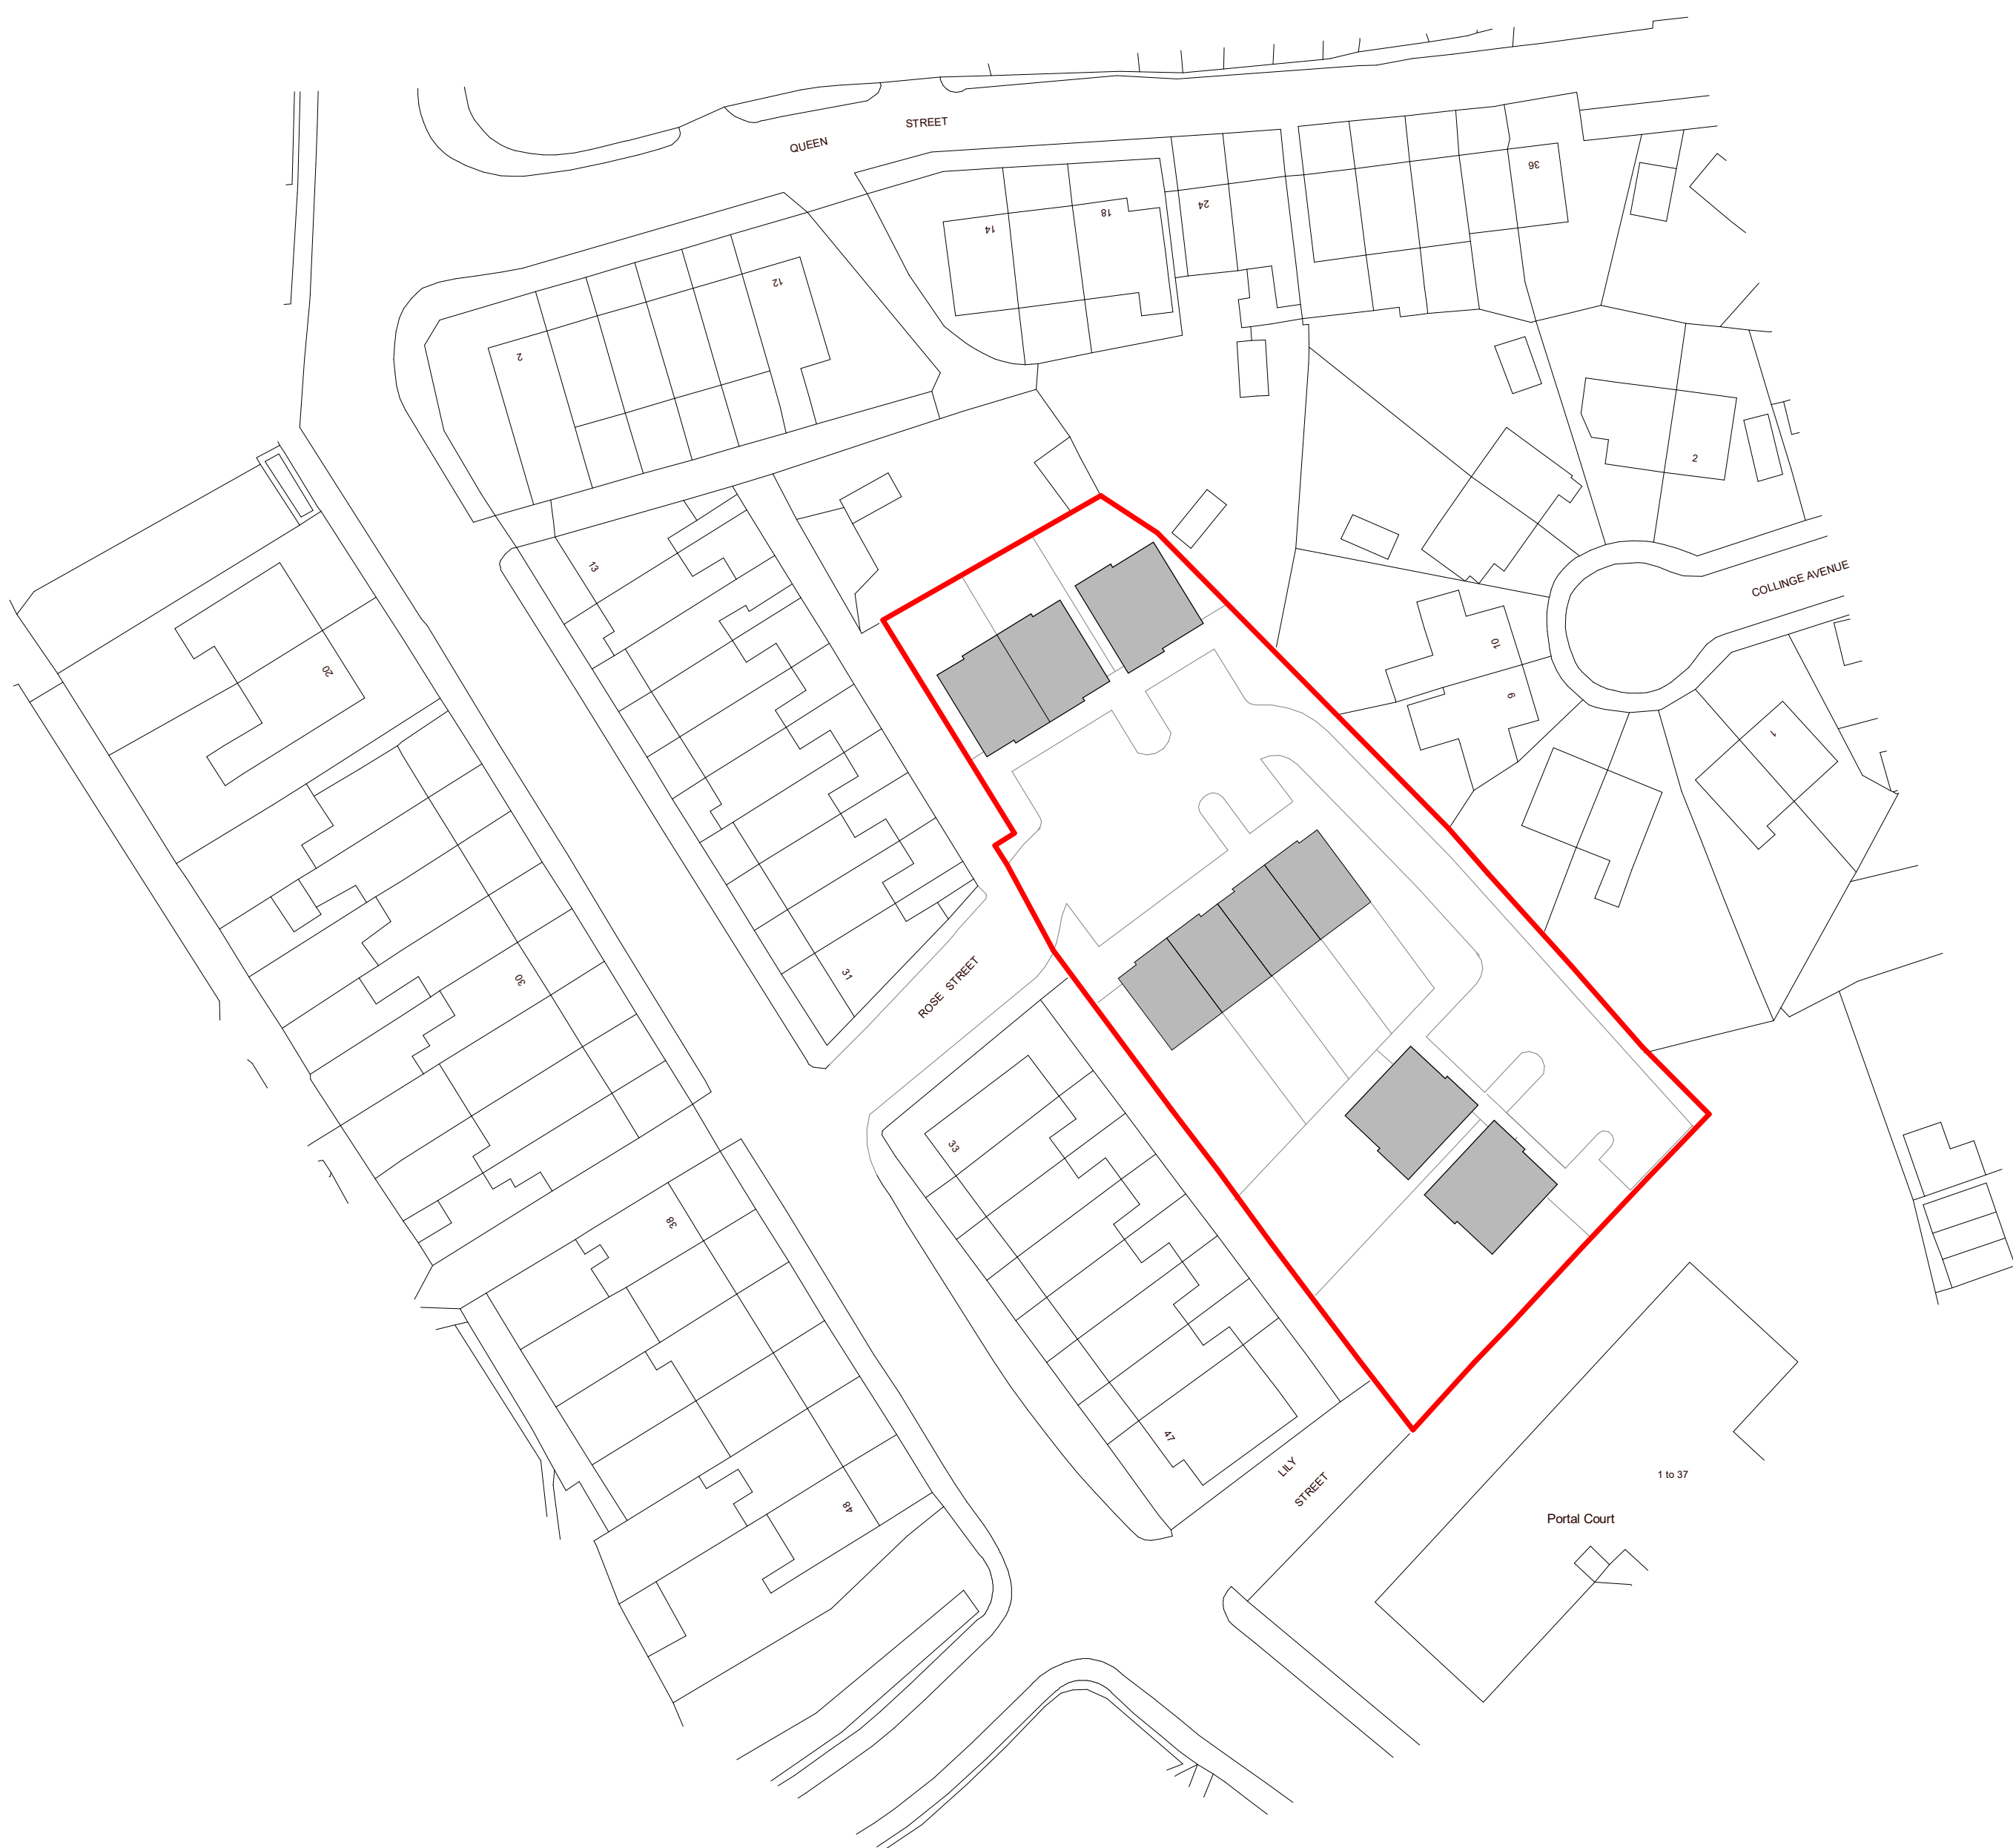
This drawing is copyright and owned by Whitebox Architecture and is for use on this site only, unless contractually stated otherwise.



Ordnance Survey, (c) Crown Copyright 2022. All rights reserved. Licence number 100022432

Site Location Plan

1 : 1250



Ordnance Survey, (c) Crown Copyright 2022. All rights reserved. Licence number 100022432

Proposed Block Plan

1 : 500

1 : 500

A	Planning Revision	01.11.22	JC IS

RIBA Architects & Interior Designers

studio@whiteboxarchitecture.com//www.whiteboxarchitecture.com

8 Church Hill,
Knutsford,
WA16 6DH

t: +44 1565 754 500

project

Middleton

Site Plans

scale	date	drawn	checked
As indicated@A1	09/05/22	JC	IS
job number	drawing number	revision	

2693

01

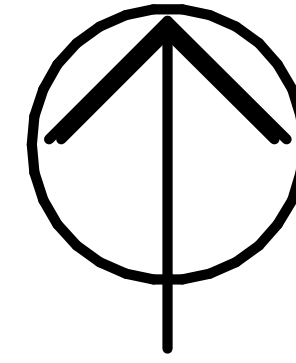
A

③ whitebox architecture

PLANNING

Do not scale from the drawings. Use figured dimensions only. The contractor is requested to check all dimensions on site prior to work beginning. Any discrepancies within the drawings should be reported prior to commencement of works. It is assumed that all works on this drawing will be carried out by a competent contractor, working where appropriate to an approved method statement.

This drawing is copyright and owned by Whitebox Architecture and is for use on this site only, unless contractually stated otherwise.



Key

-  - Bin Store Location
-  - Bin Collection Location
-  - EV Charging point

 **Proposed Landscaping Plan**
1 : 200

BIN STORE PRECEDENT

A	Planning Revision	01.11.22	JC	JS

WhiteBox Architecture

RIBA Architects & Interior Designers

studio@whiteboxarchitecture.com//www.whiteboxarchitecture.com

8 Church Hill,
Knutsford,
WA16 6DH

t: +44 1565 754 500

project

Middleton

drawing title

Proposed Landscaping Plan

scale	date	drawn	checked
-------	------	-------	---------

As indicated@A1 07/15/22 JC IS

job number	drawing number	revision
------------	----------------	----------

2693

03

A

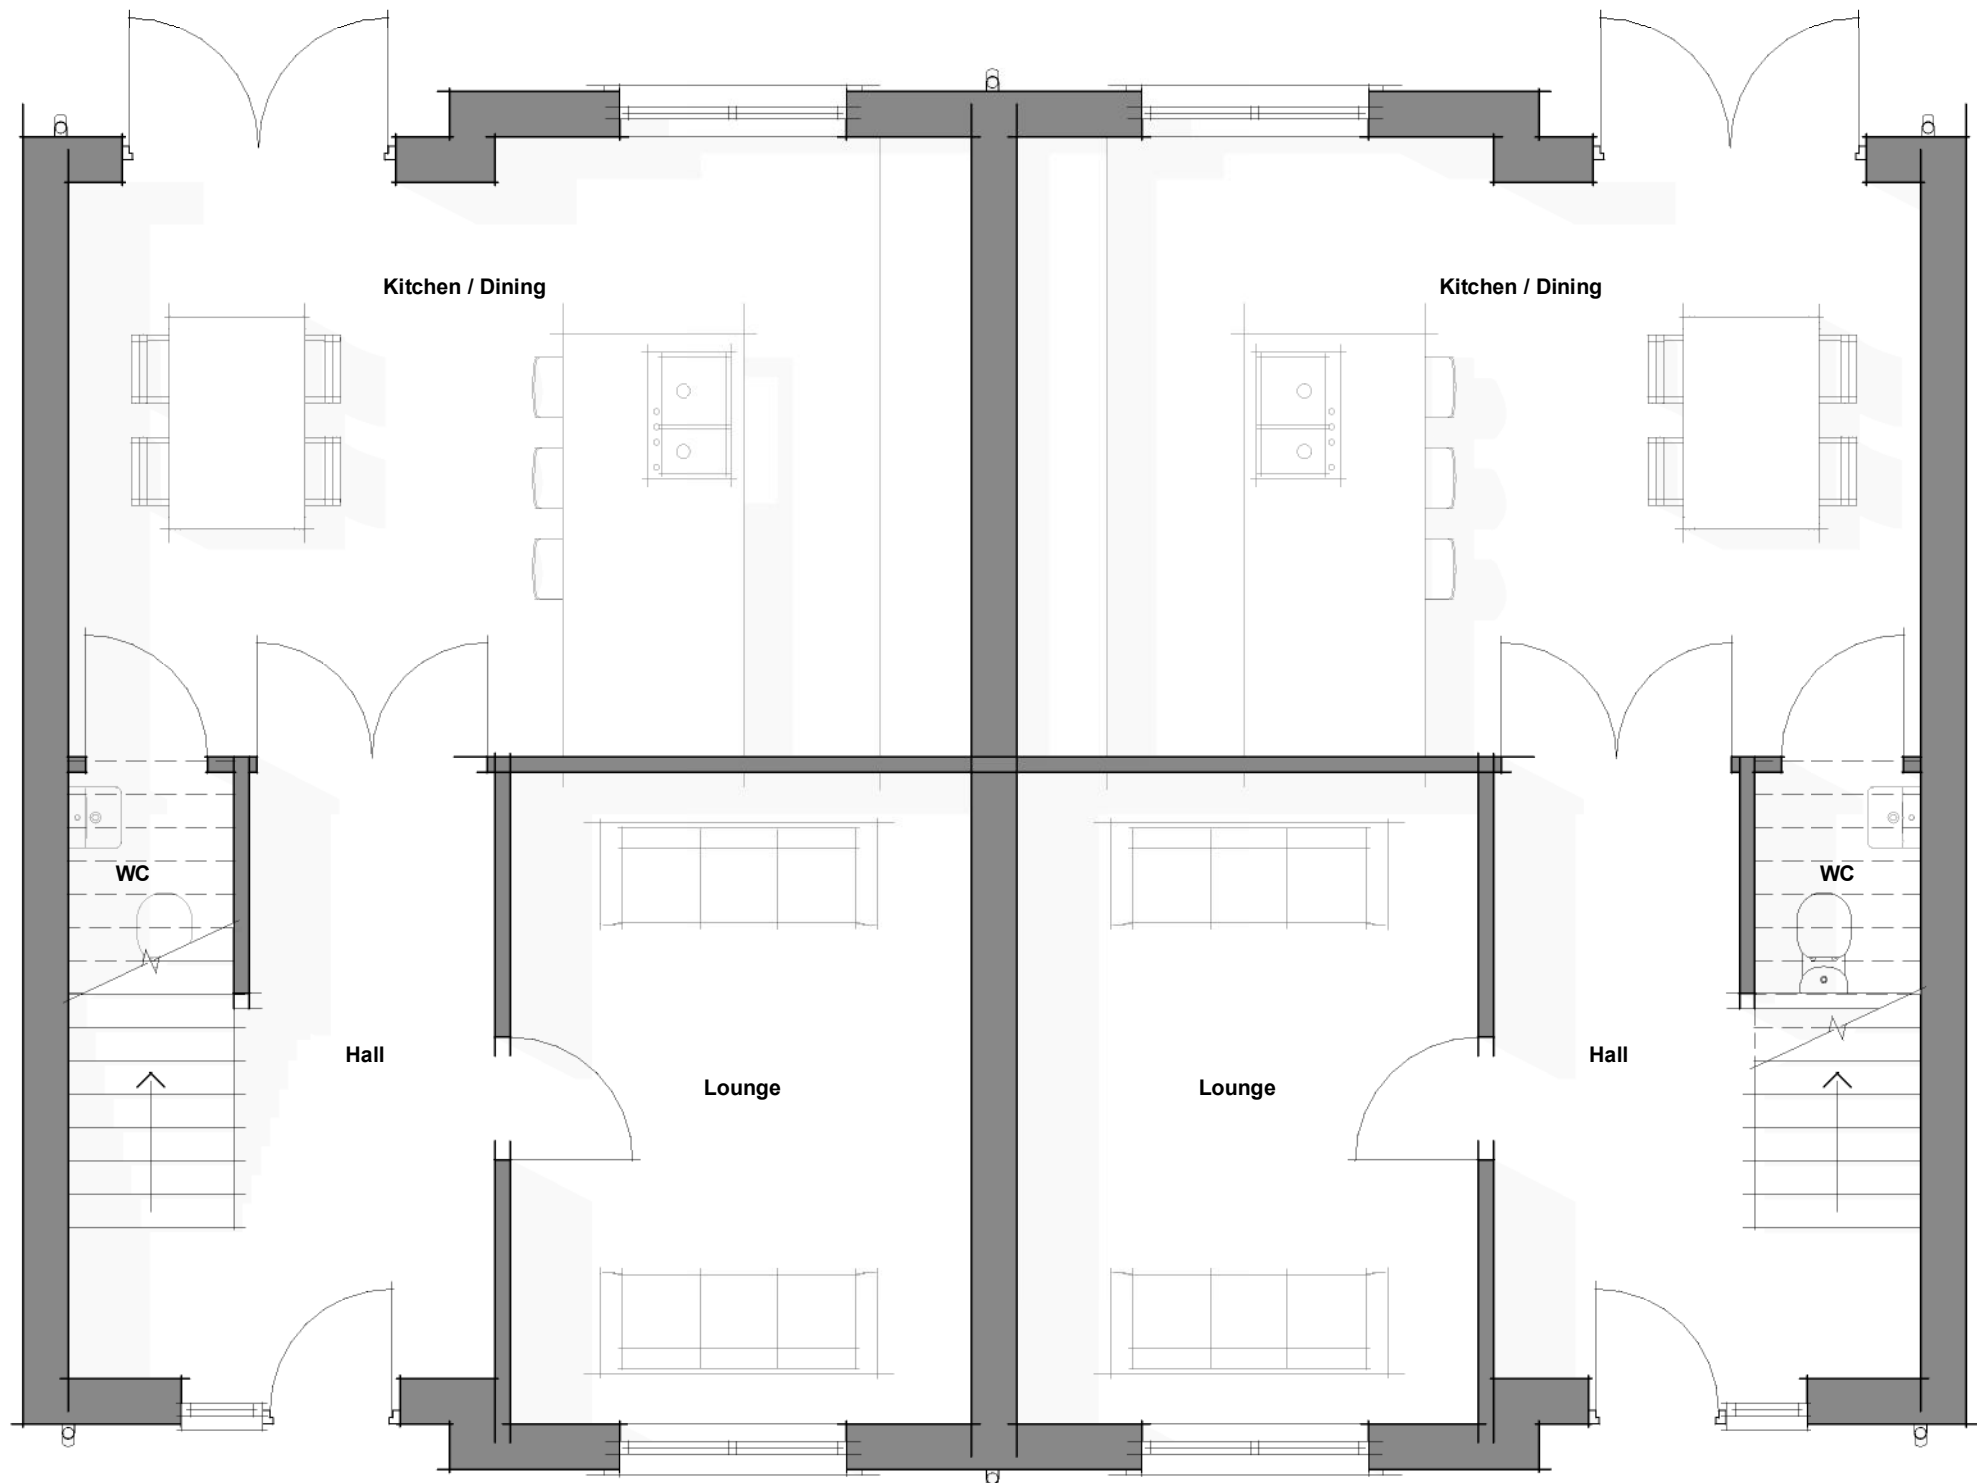
SEMI-DETACHED DWELLINGS WILL MIRROR EACH OTHER AS SHOWN ON DRAWINGS 03 + 12

Do not scale from this drawing


PLANNING

Do not scale from the drawings. Use figured dimensions only. The contractor is requested to check all dimensions on site prior to work beginning. Any discrepancies within the drawings should be reported prior to commencement of works. It is assumed that all works on this drawing will be carried out by a competent contractor, working where appropriate to an approved method statement.

This drawing is copyright and owned by Whitebox Architecture and is for use on this site only, unless contractually stated otherwise.



 Plots 1,2 Ground Floor Plan
1 : 50

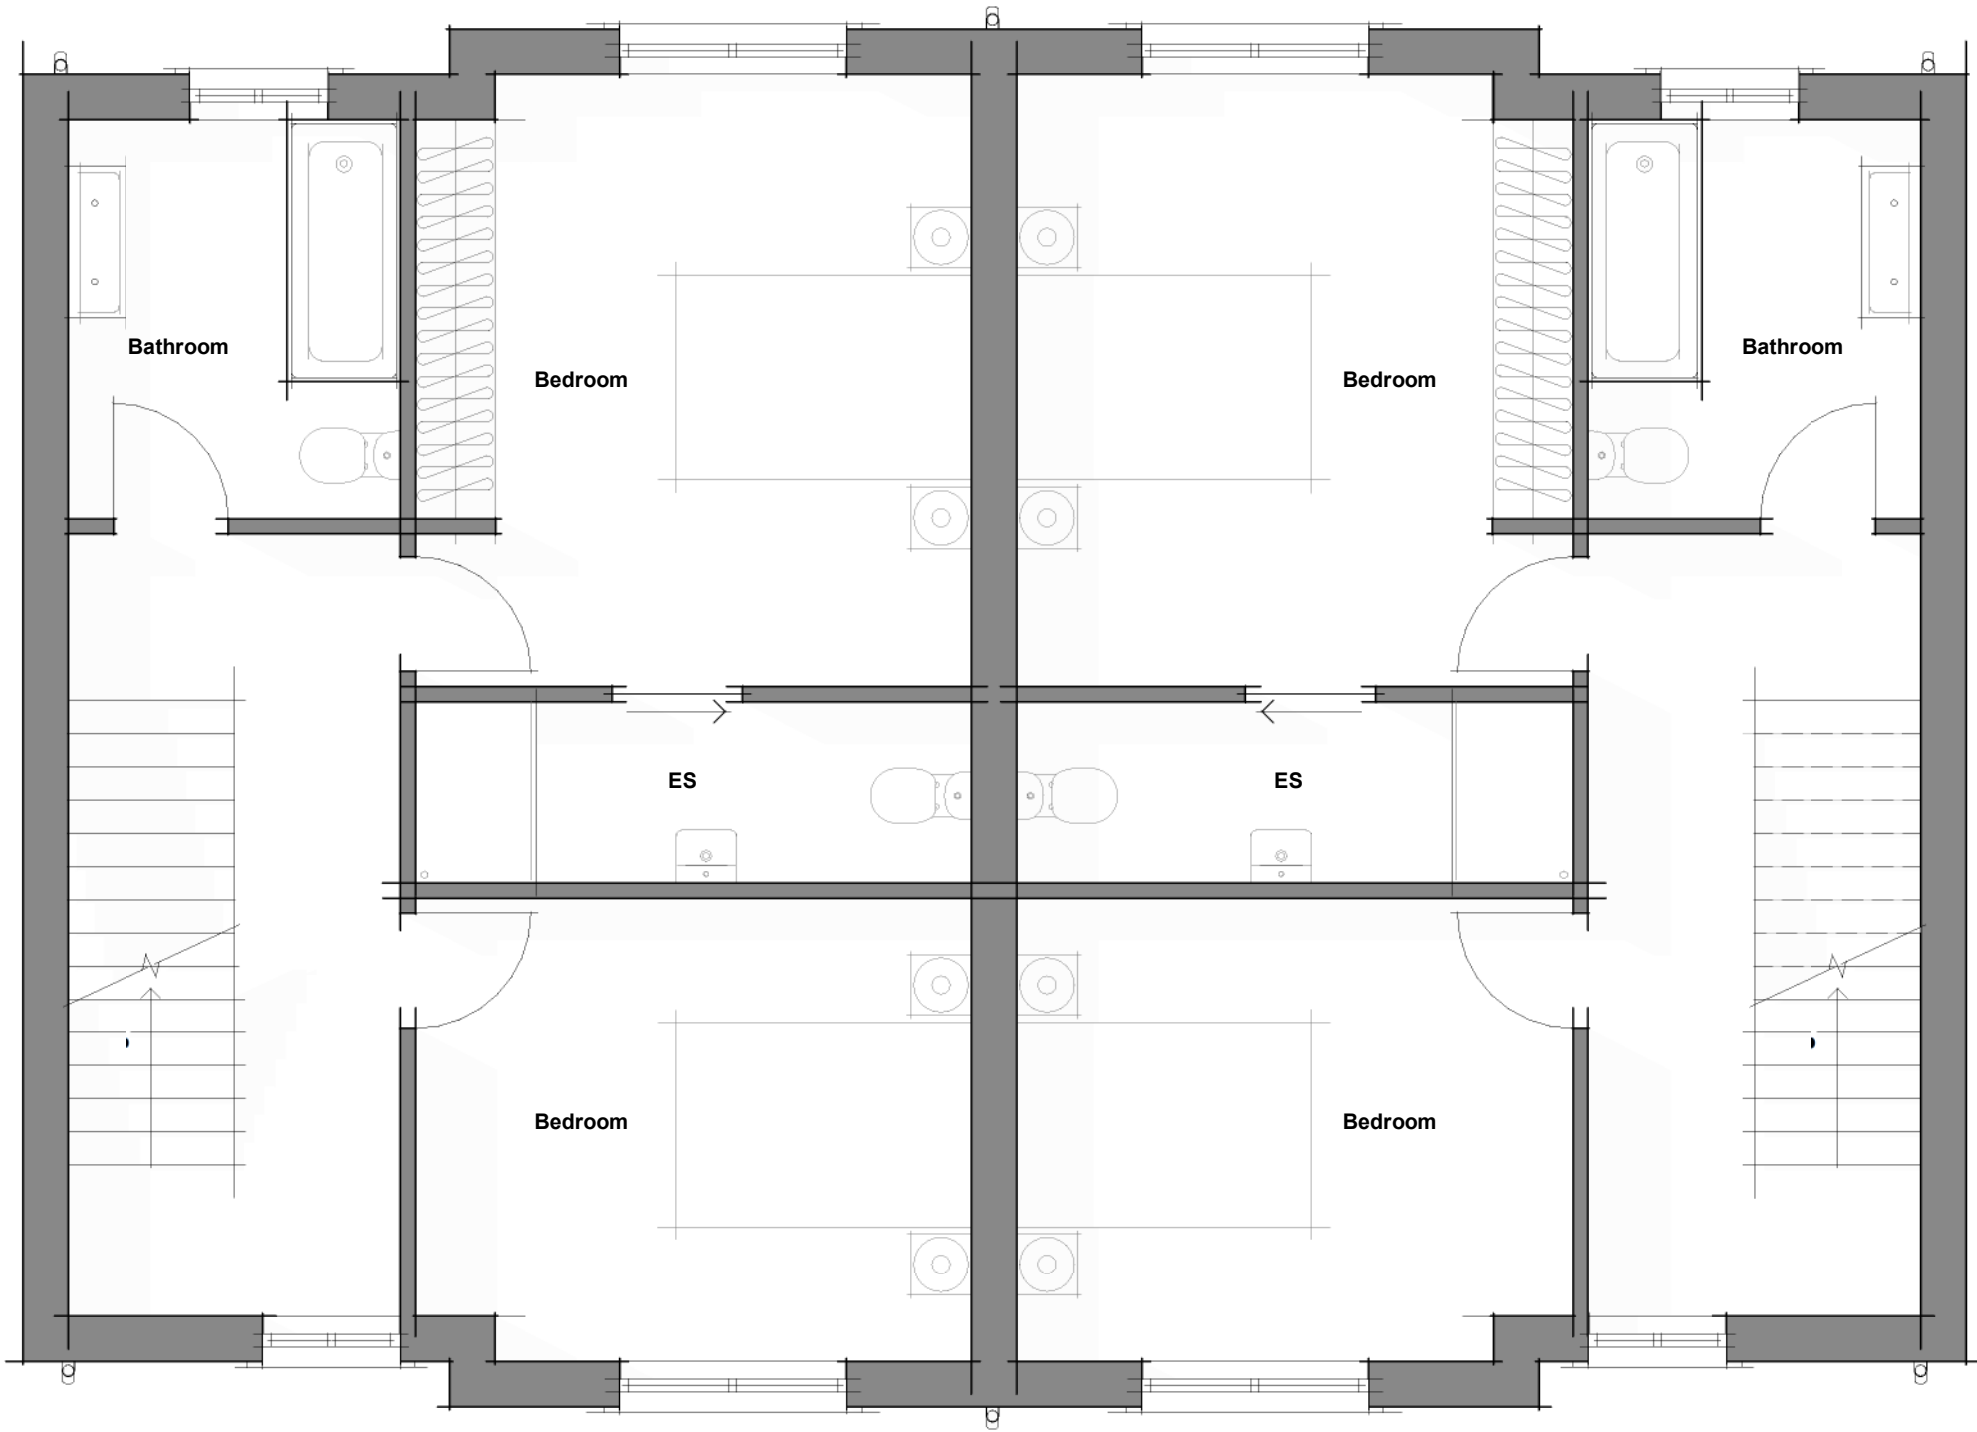

 **Plots 1,2 First Floor Plan**
1 : 50



 Plots 1,2 Second Floor Plan
1 : 50

A	Planning Revision	01.11.22	JC	IS

WhiteBox Architecture

RIBA Architects & Interior Designers

studio@whiteboxarchitecture.com // www.whiteboxarchitecture.com

8 Church Hill
Knutsford,
WA16 6DH

t: +44 1565 754 500

project

Middleton

scale	date	drawn	checked
1 : 50@A1	10/26/22	JC	IS
job number	drawing number	revision	

2693

04

A

NOTE: DRAWINGS BELOW ARE REPRESENTATIVE OF DWELLINGS 1 AND 2.
SEMI-DETACHED DWELLINGS WILL MIRROR EACH OTHER AS SHOWN ON DRAWINGS 03 + 12

Do not scale from this drawing

PLANNING

Do not scale from the drawings. Use figured dimensions only. The contractor is requested to check all dimensions on site prior to work beginning. Any discrepancies within the drawings should be reported prior to commencement of works. It is assumed that all works on this drawing will be carried out by a competent contractor, working where appropriate to an approved method statement.

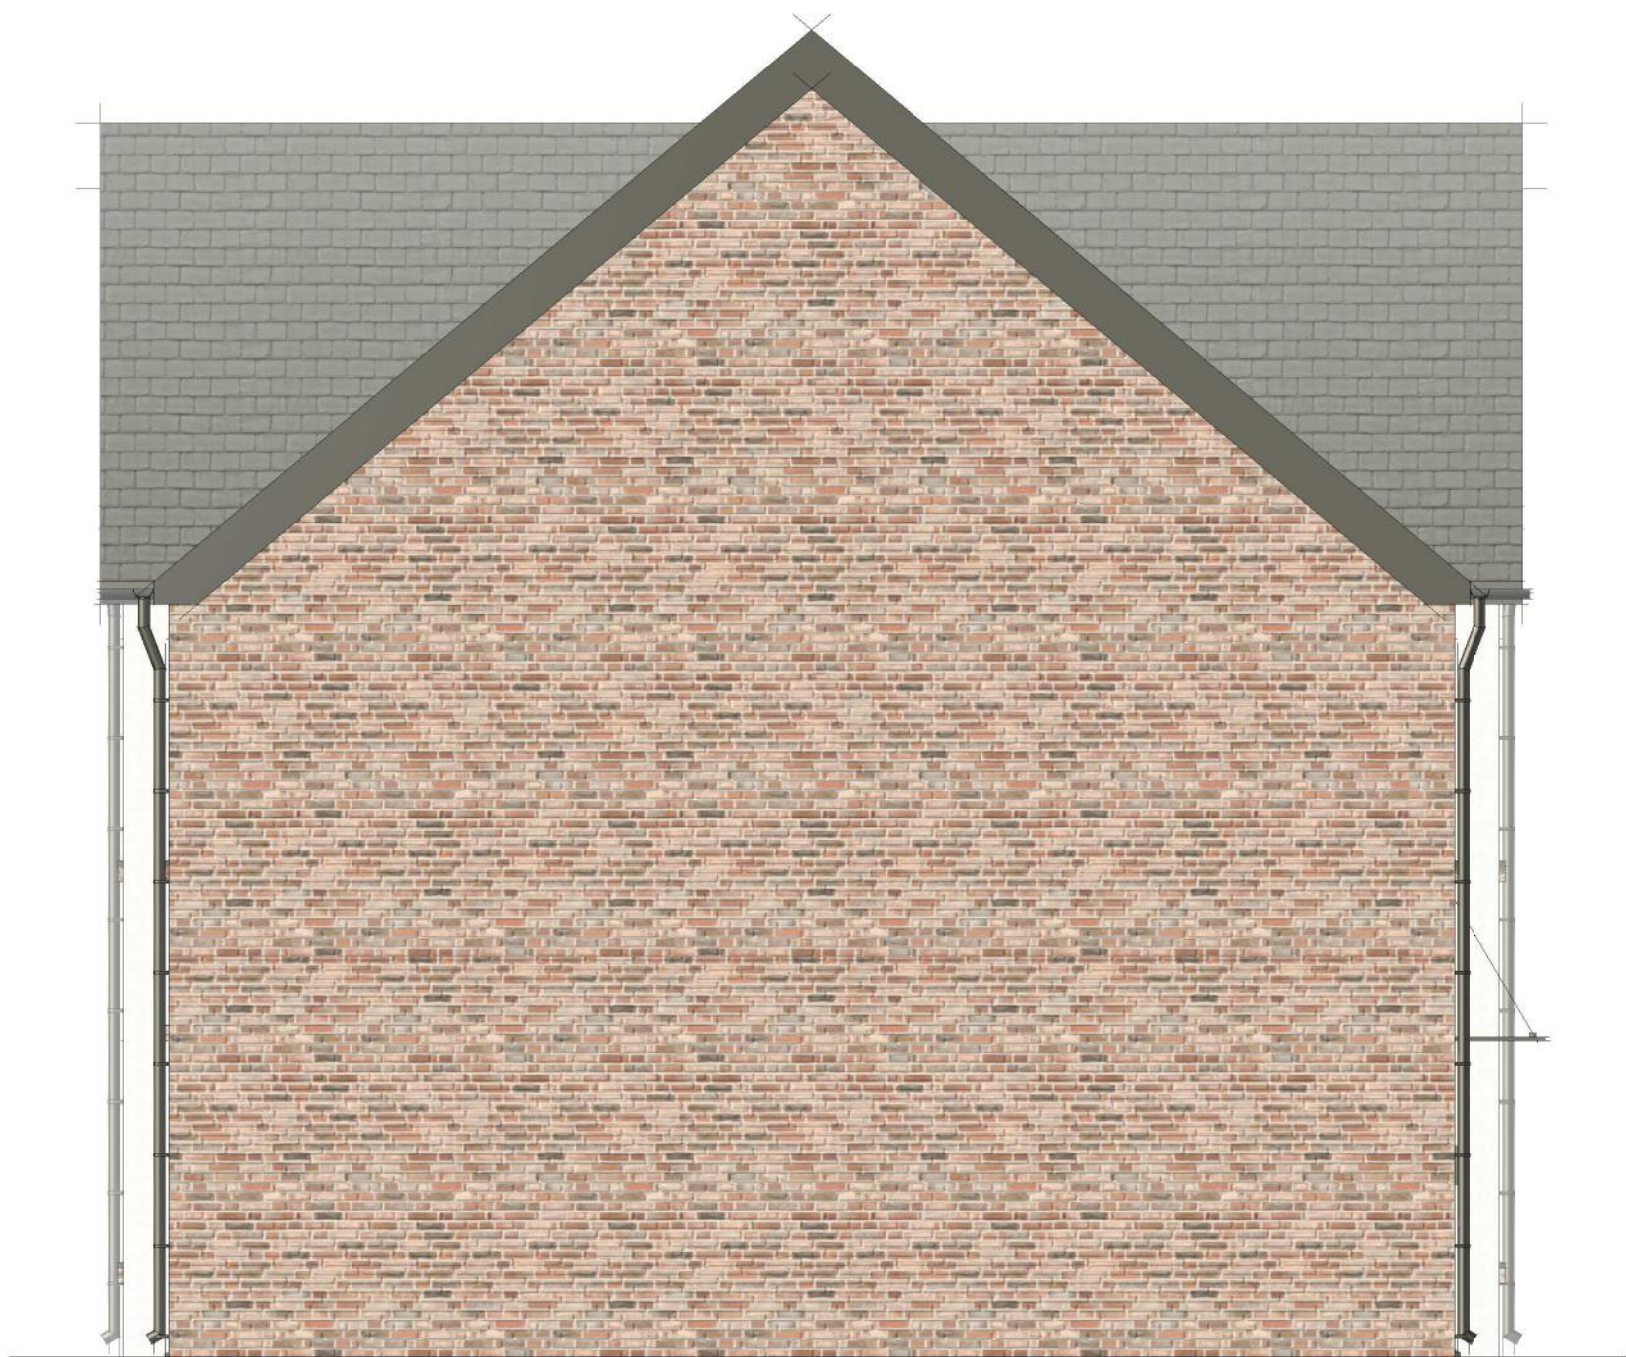
This drawing is copyright and owned by Whitebox Architecture and is for use on this site only, unless contractually stated otherwise.




Plots 1,2 Front Elevation
1 : 50



Plots 1,2 Rear Elevation
1 : 50



Plots 1,2 Side Elevation
1 : 50

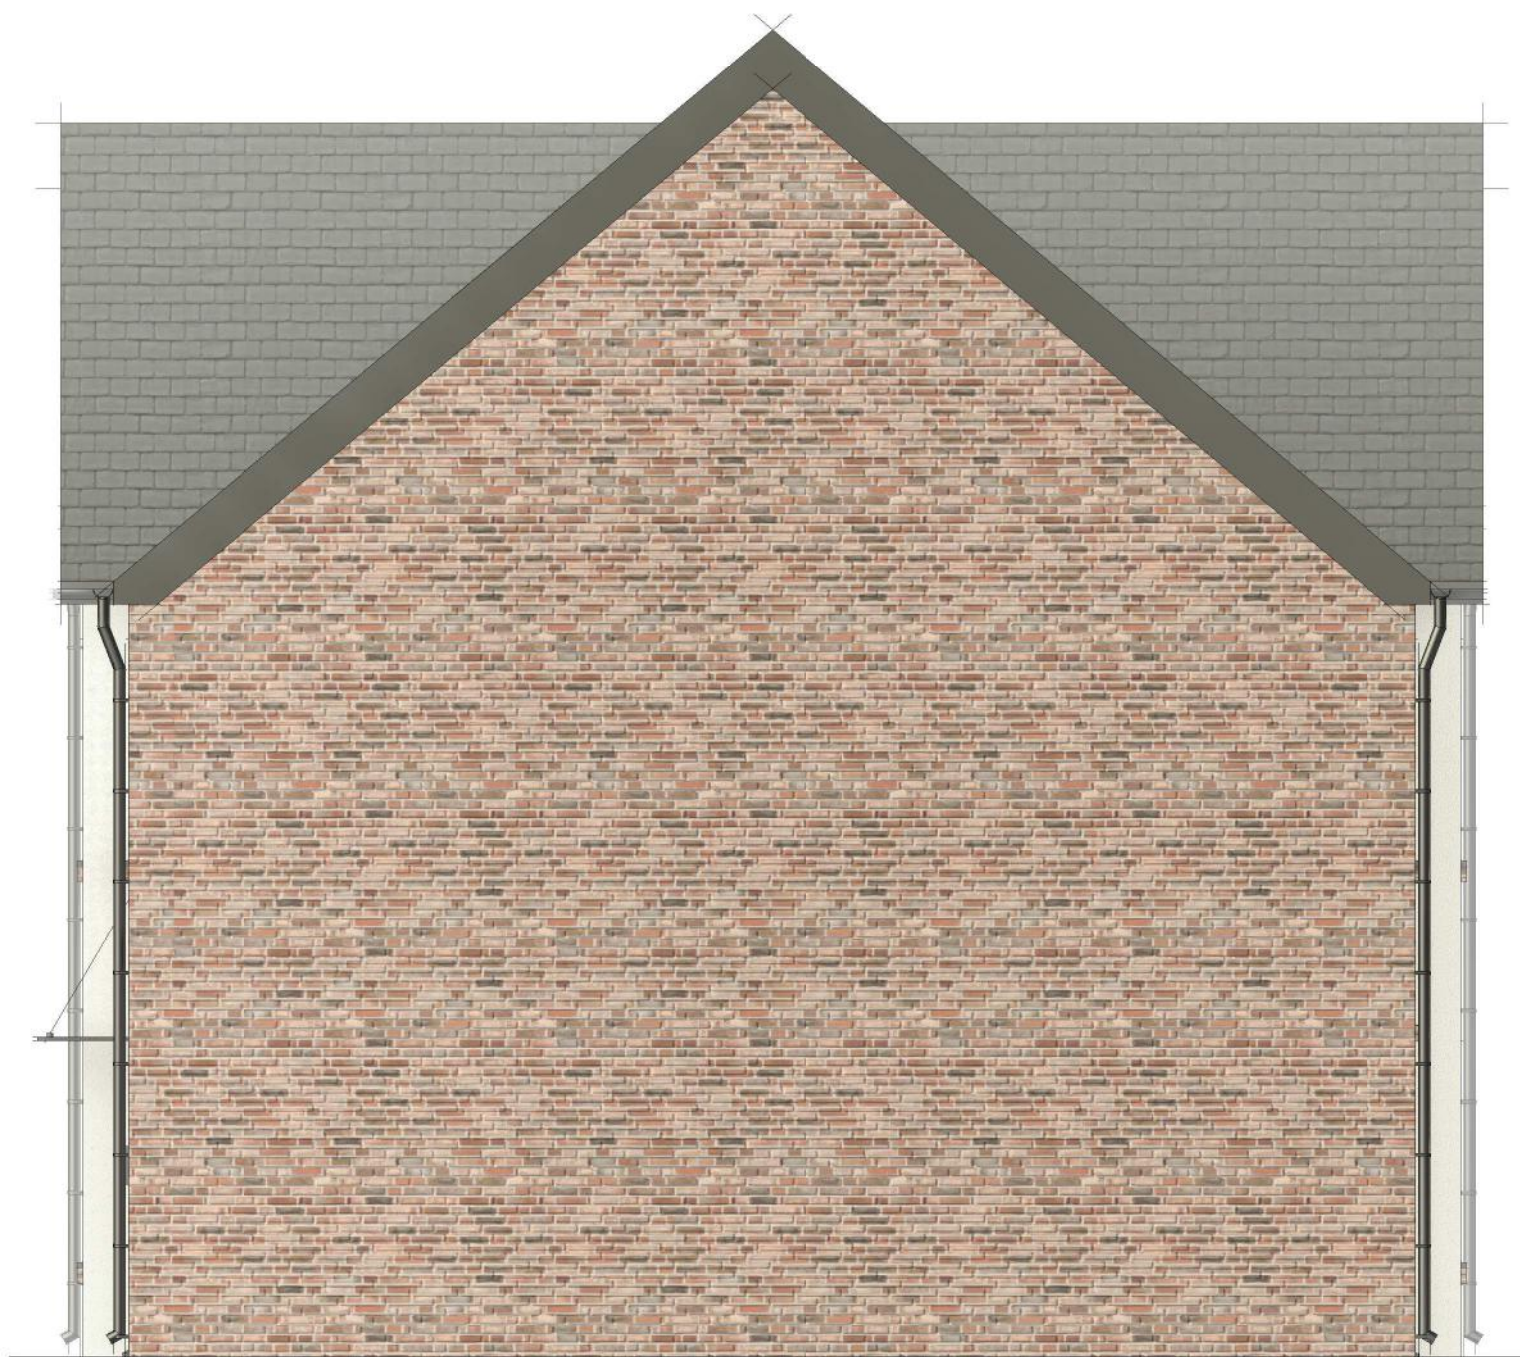

Plots 1,2 Side_Elevation
1 : 50

A	Planning Revision	01.11.22	JC	IS	

WhiteBox Architecture

RIBA Architects & Interior Designers

studio@whiteboxarchitecture.com/www.whiteboxarchitecture.com

8 Church Hill,
Knutsford,
WA16 6DH

t: +44 1565 754 500

project

Middleton

drawing title

Plots 1,2 Elevations

scale	date	drawn	checked
1 : 50@A1	10/27/22	JC	IS
job number	drawing number	revision	

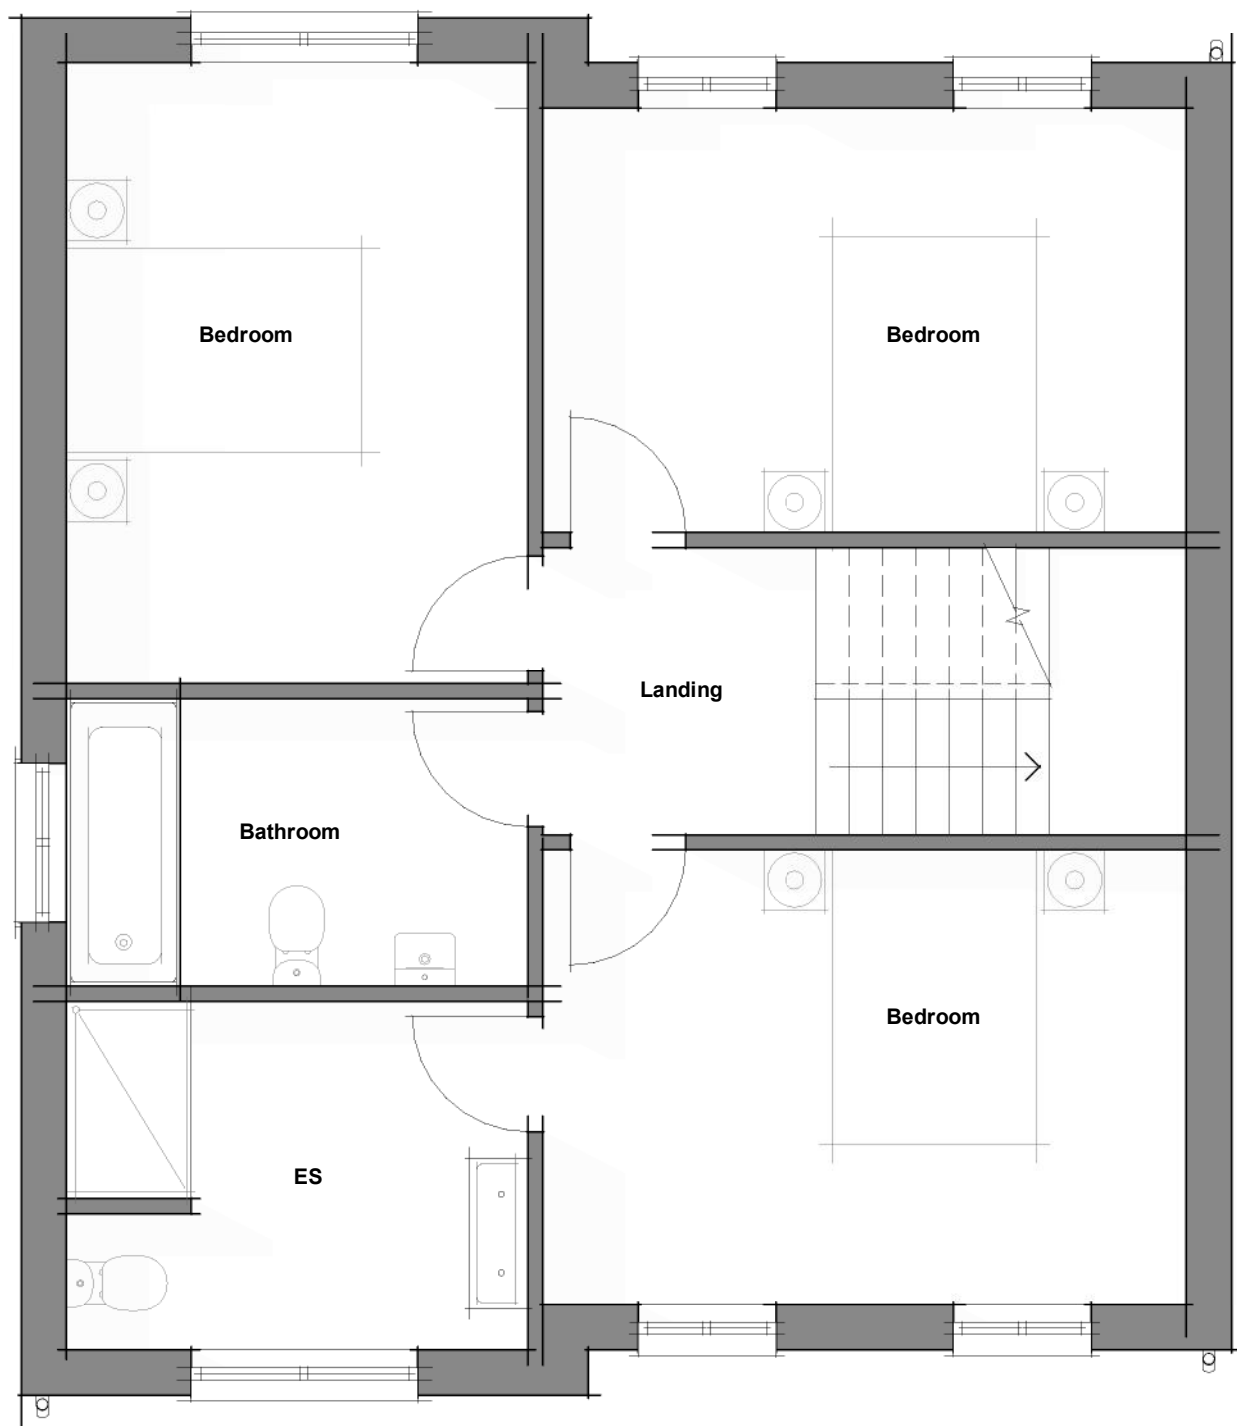
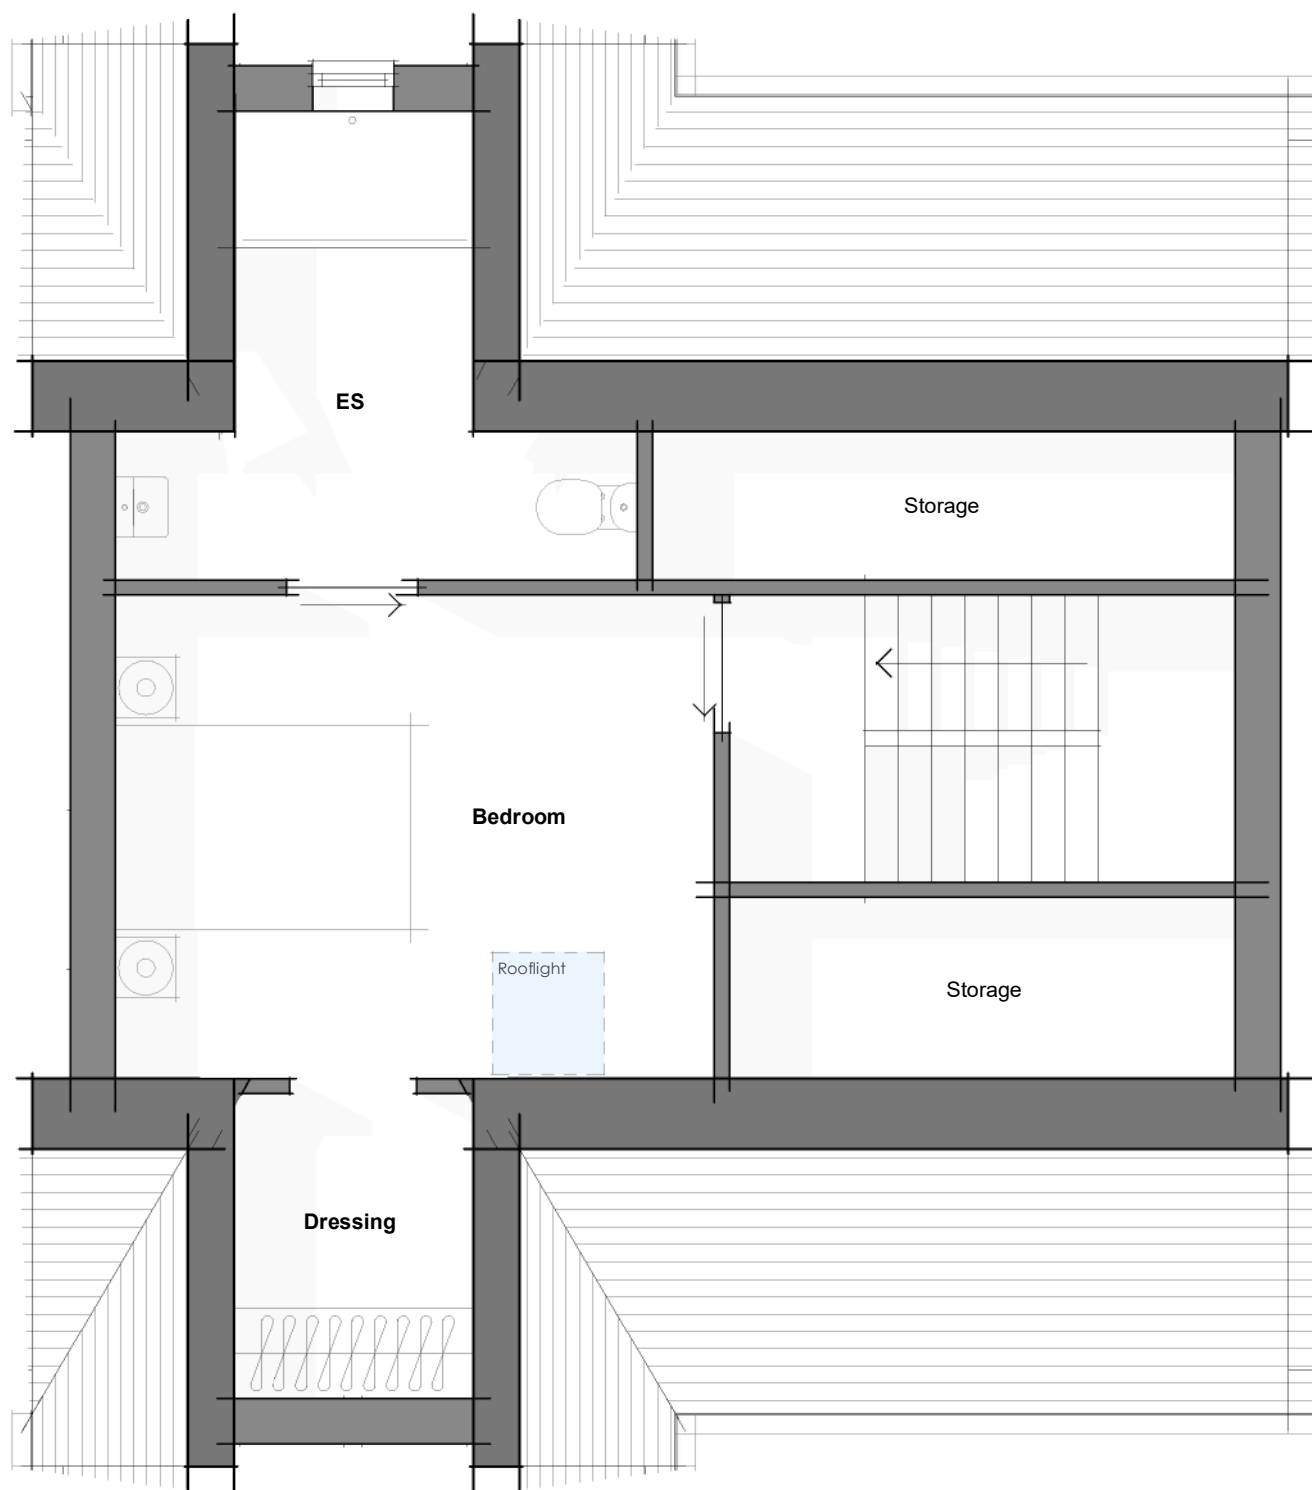
2693

05

A

PLANNING

This floor plan shows a 2-bedroom apartment. The layout includes a Kitchen with a sink, stove, and refrigerator; a Lounge with a sofa and coffee table; a Dining area with a table and chairs; a Utility / Cloaks area; a WC (Toilet); and a main Entrance. The plan also features a staircase labeled 'UP' and a balcony area. The overall design is modern and functional, with clear demarcations between the different living spaces.

Plot
 1 : 50 **Plot**
1 : 50

A	Planning Revision	01.11.22	JC	IS

2693 06 A

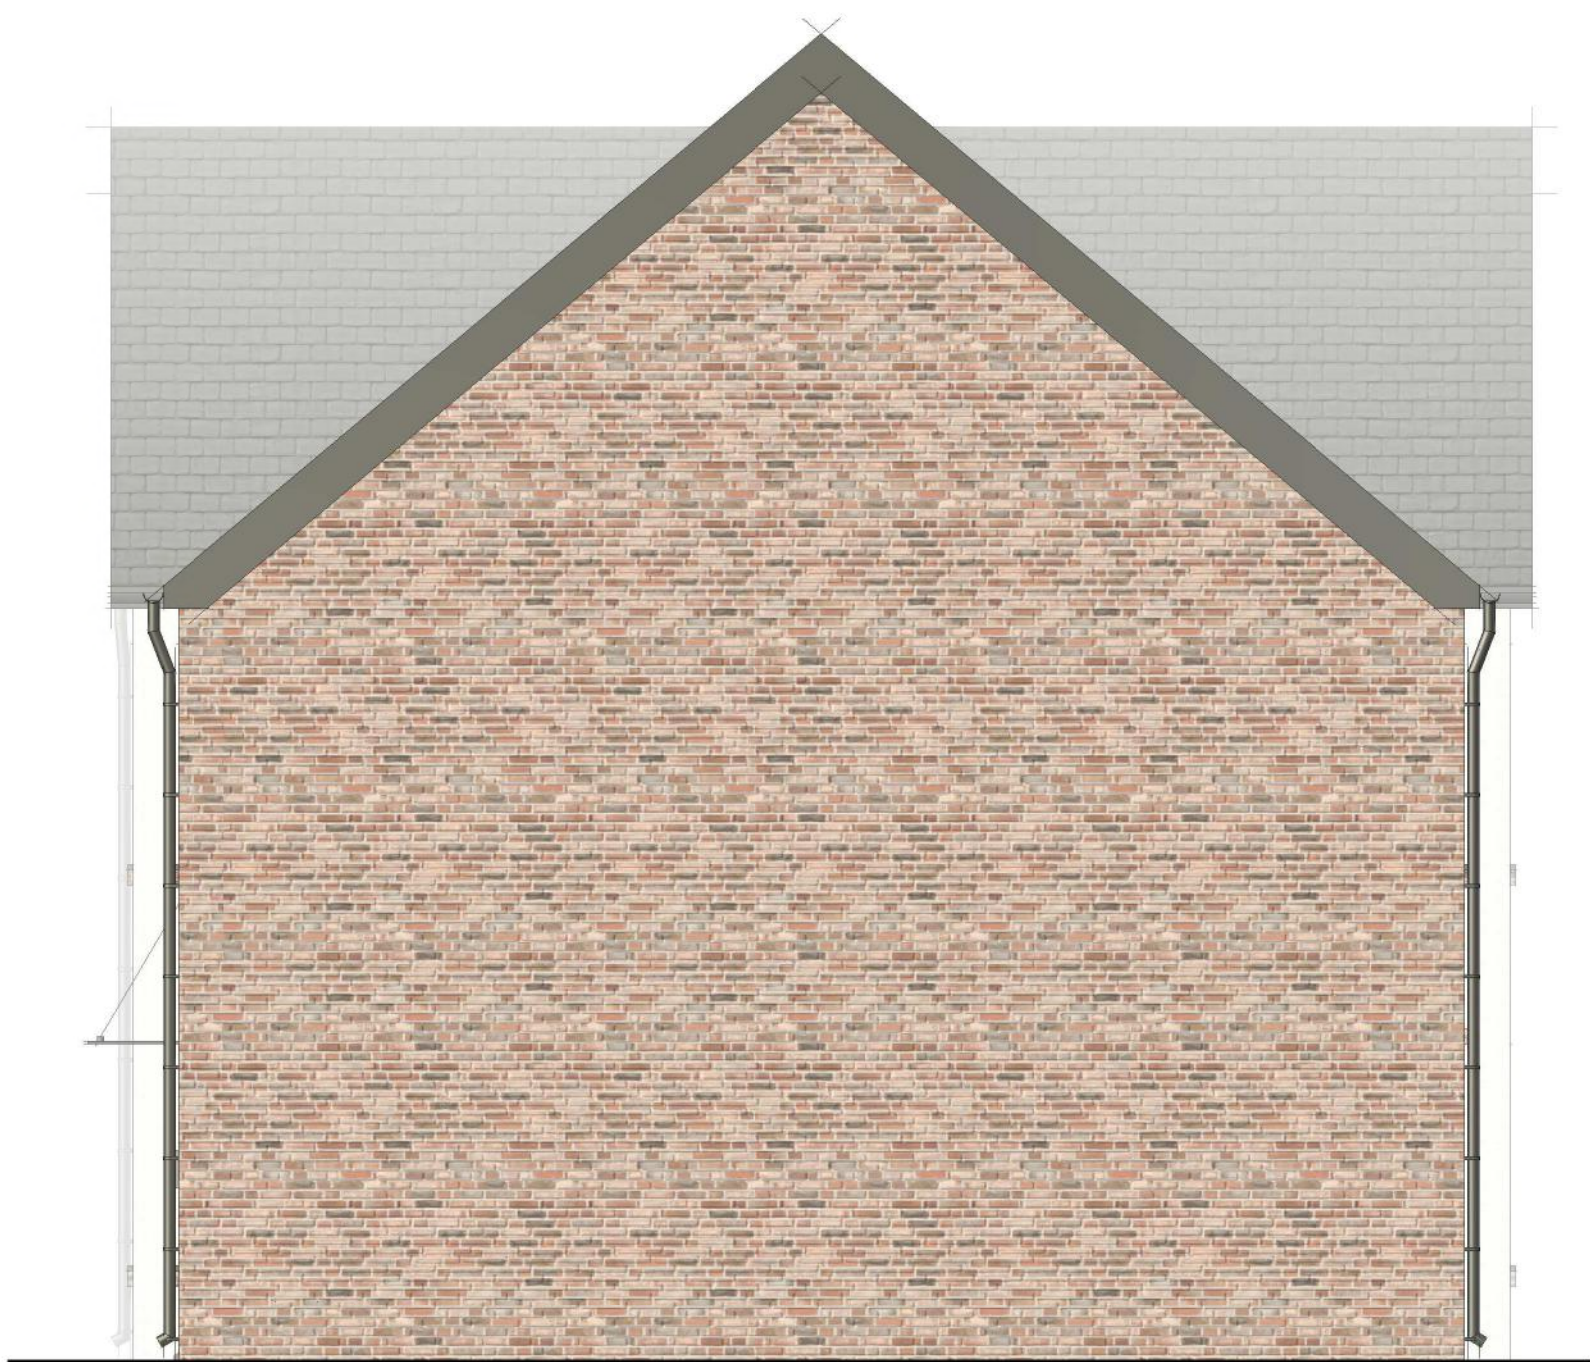
THESE DWELLINGS ARE DETACHED AS SHOWN ON DRAWINGS 03 + 12

Do not scale from this drawing

PLANNING

Do not scale from the drawings. Use figured dimensions only. The contractor is requested to check all dimensions on site prior to work beginning. Any discrepancies within the drawings should be reported prior to commencement of works. It is assumed that all works on this drawing will be carried out by a competent contractor, working where appropriate to an approved method statement.

This drawing is copyright and owned by Whitebox Architecture and is for use on this site only, unless contractually stated otherwise.

 **Plots 3,8,9 Front Elevation**
1 : 50 **Plots 3,8,9 Rear Elevation**
1 : 50 **Plots 3,8,9 Side_Elevation**
1 : 50 **Plots 3,8,9 Side Elevation**
1 : 50

A	Planning Revision	01.11.22	JC	IS

WhiteBox Architecture

RIBA Architects & Interior Designers

studio@whiteboxarchitecture.com // www.whiteboxarchitecture.com

8 Church Hill
Knutsford,
WA16 6DH

t: +44 1565 754 500

Middleton

Plots 3,8,9 Elevations

scale	date	drawn	checked
1 : 50@A1	10/25/22	JC	IS
job number	drawing number	revision	

2693

07

A

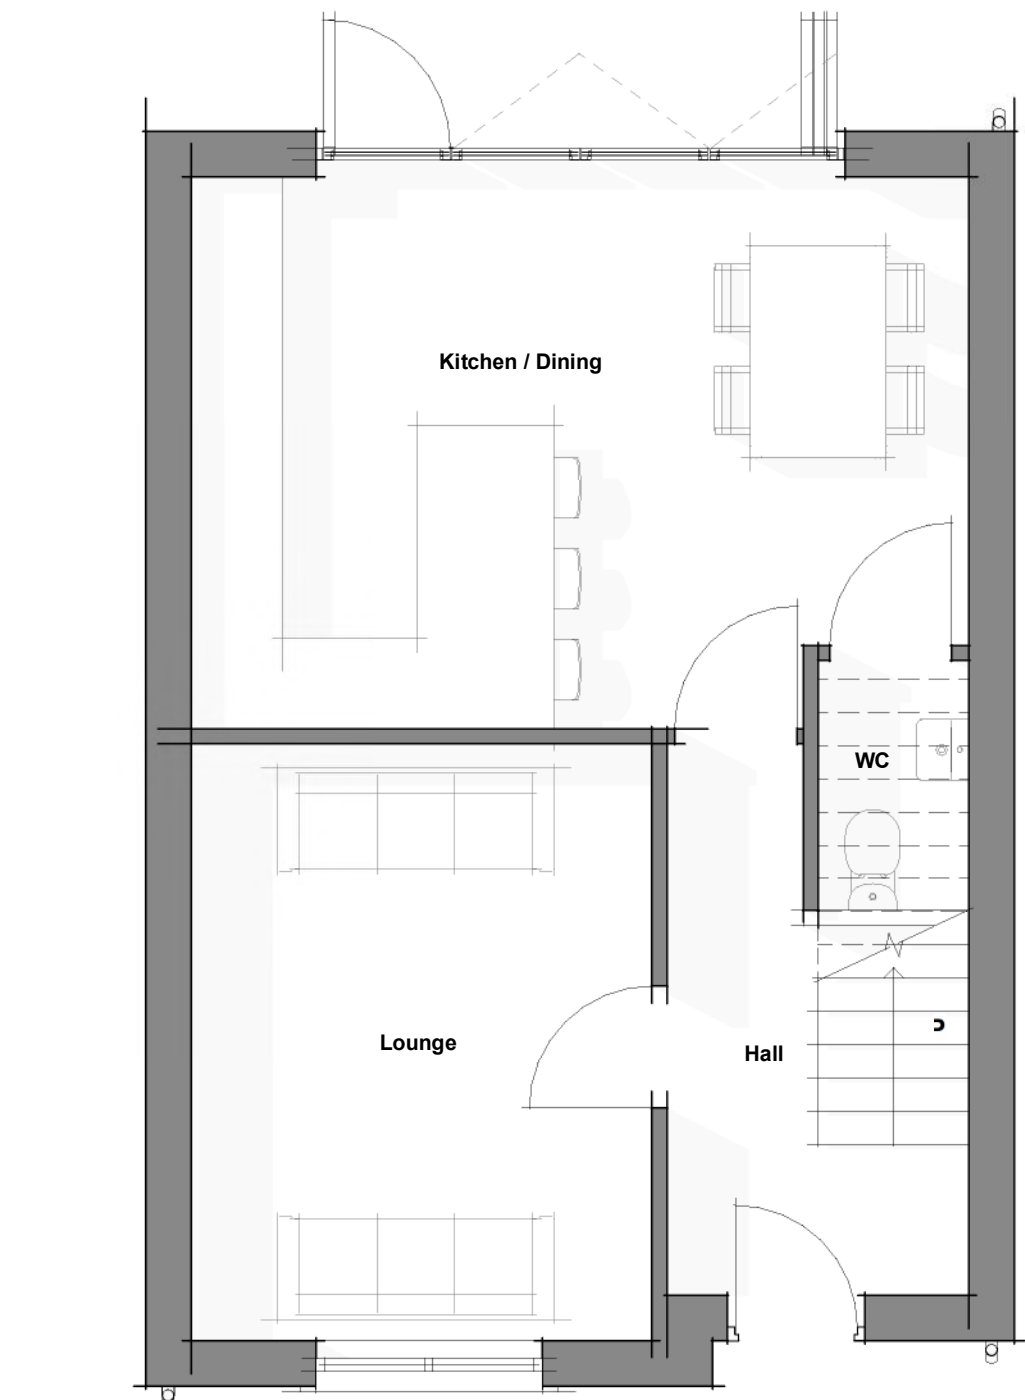
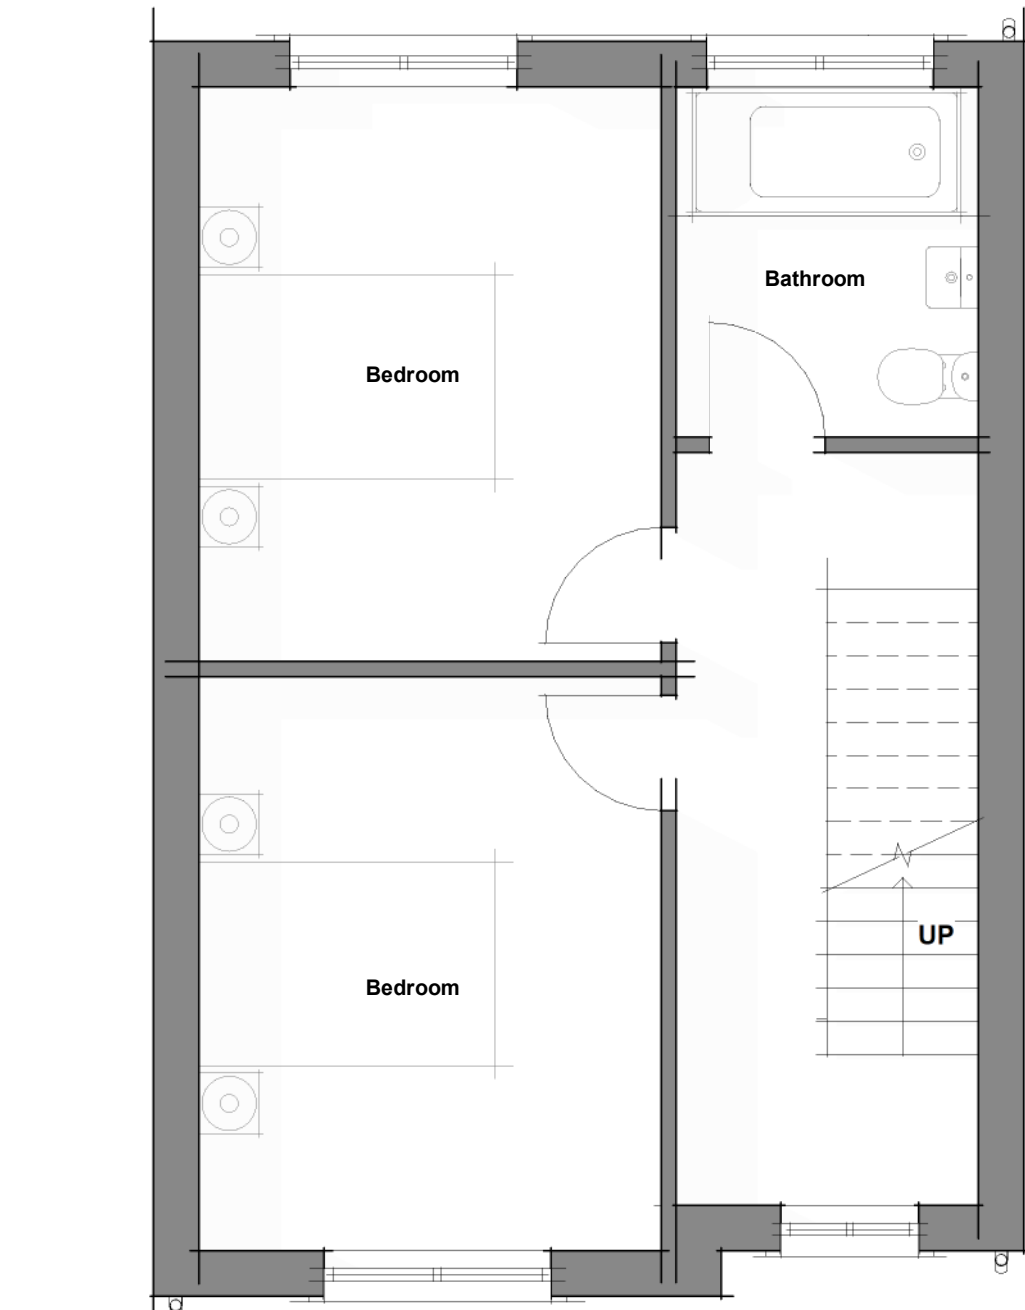
TERRACED / SEMI-DETACHED DWELLINGS WILL MIRROR EACH OTHER AS SHOWN ON DRAWINGS 03 + 12

Do not scale from this drawing





PLANNING

Do not scale from the drawings. Use figured dimensions only. The contractor is requested to check all dimensions on site prior to work beginning. Any discrepancies within the drawings should be reported prior to commencement of works. It is assumed that all works on this drawing will be carried out by a competent contractor, working where

This drawing is copyright and owned by Whitebox Architecture and is for use on this site only, unless contractually stated otherwise.

 **Plots 4-7 Ground Floor Plan**
1 : 50

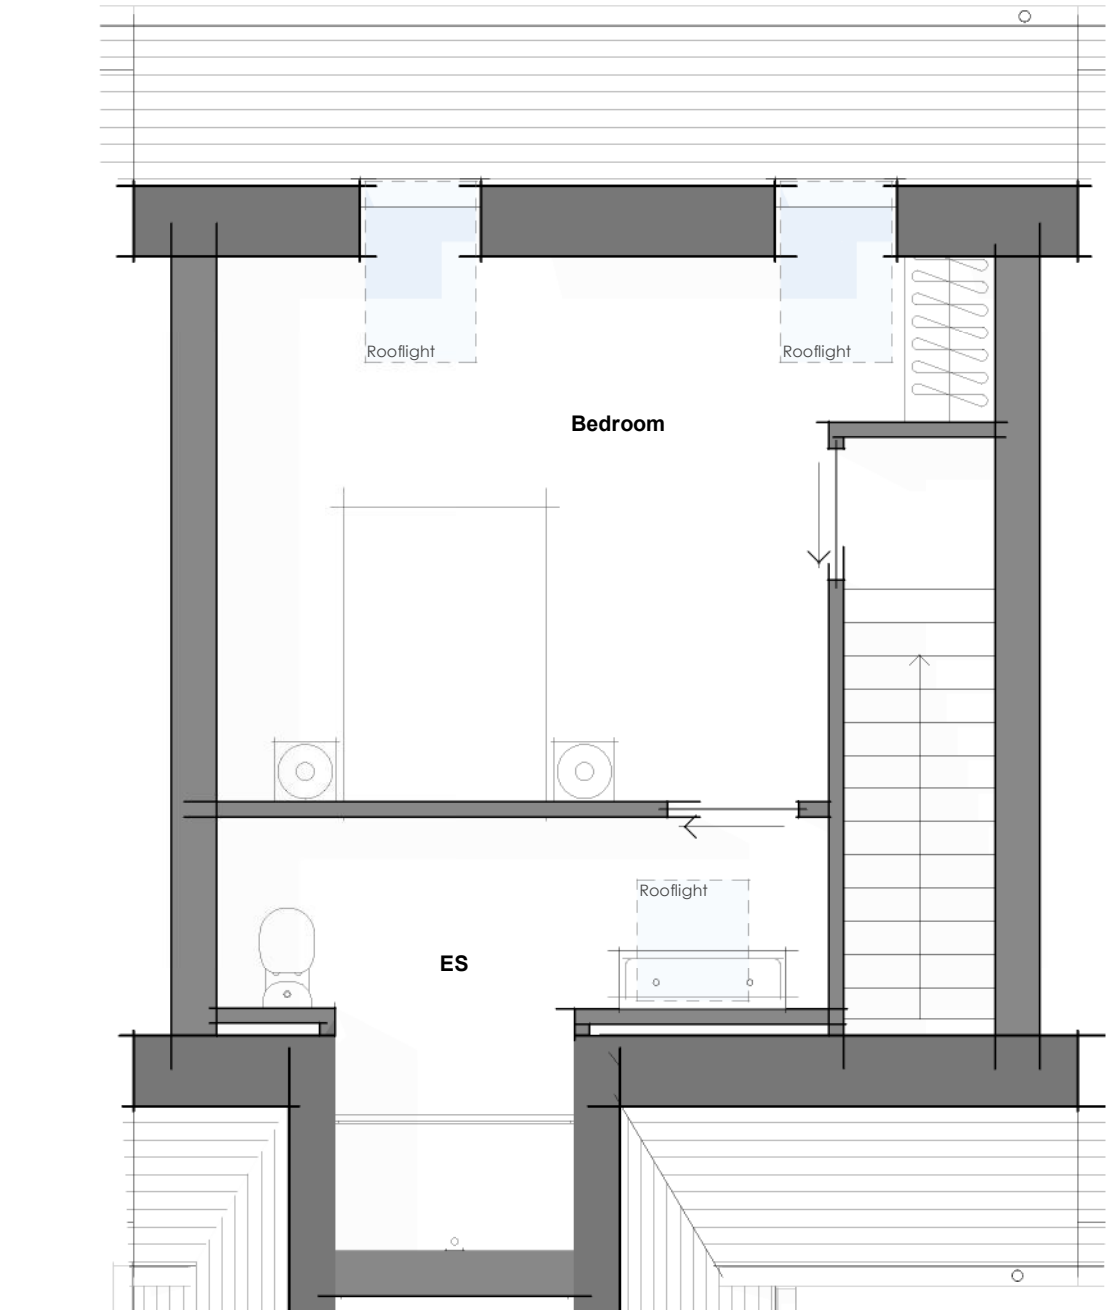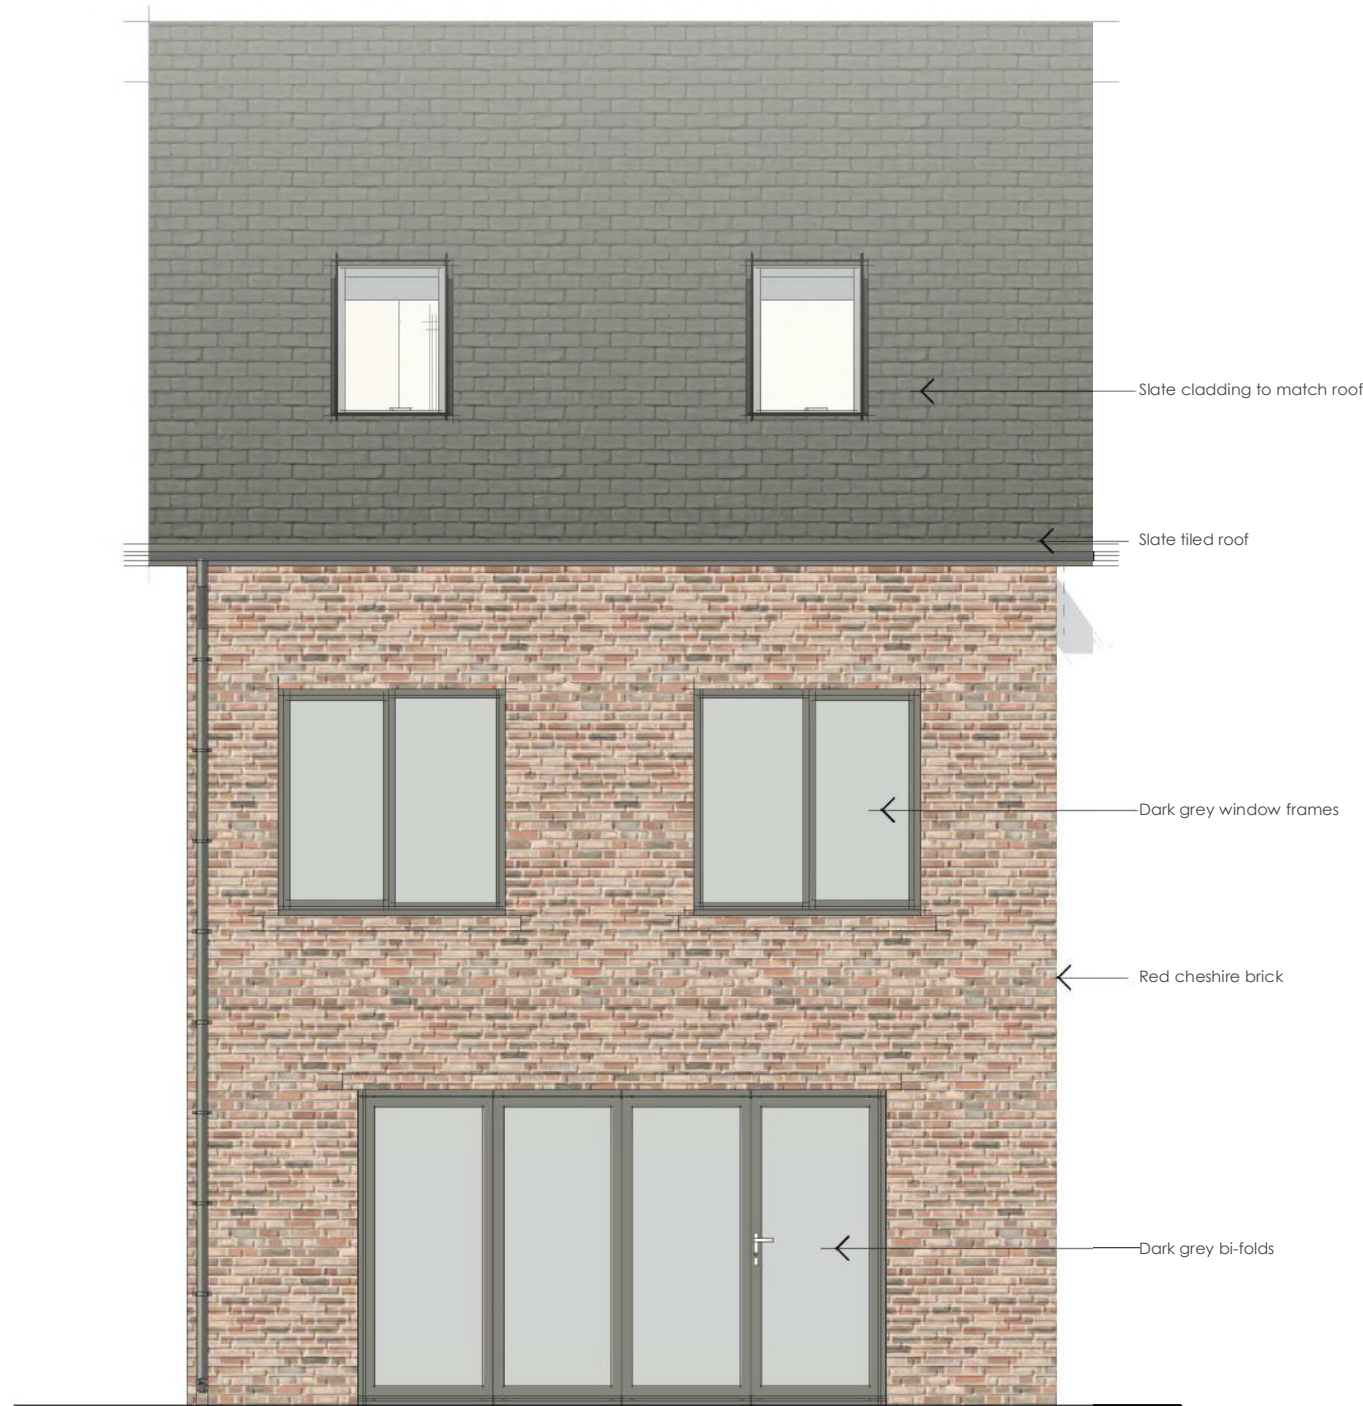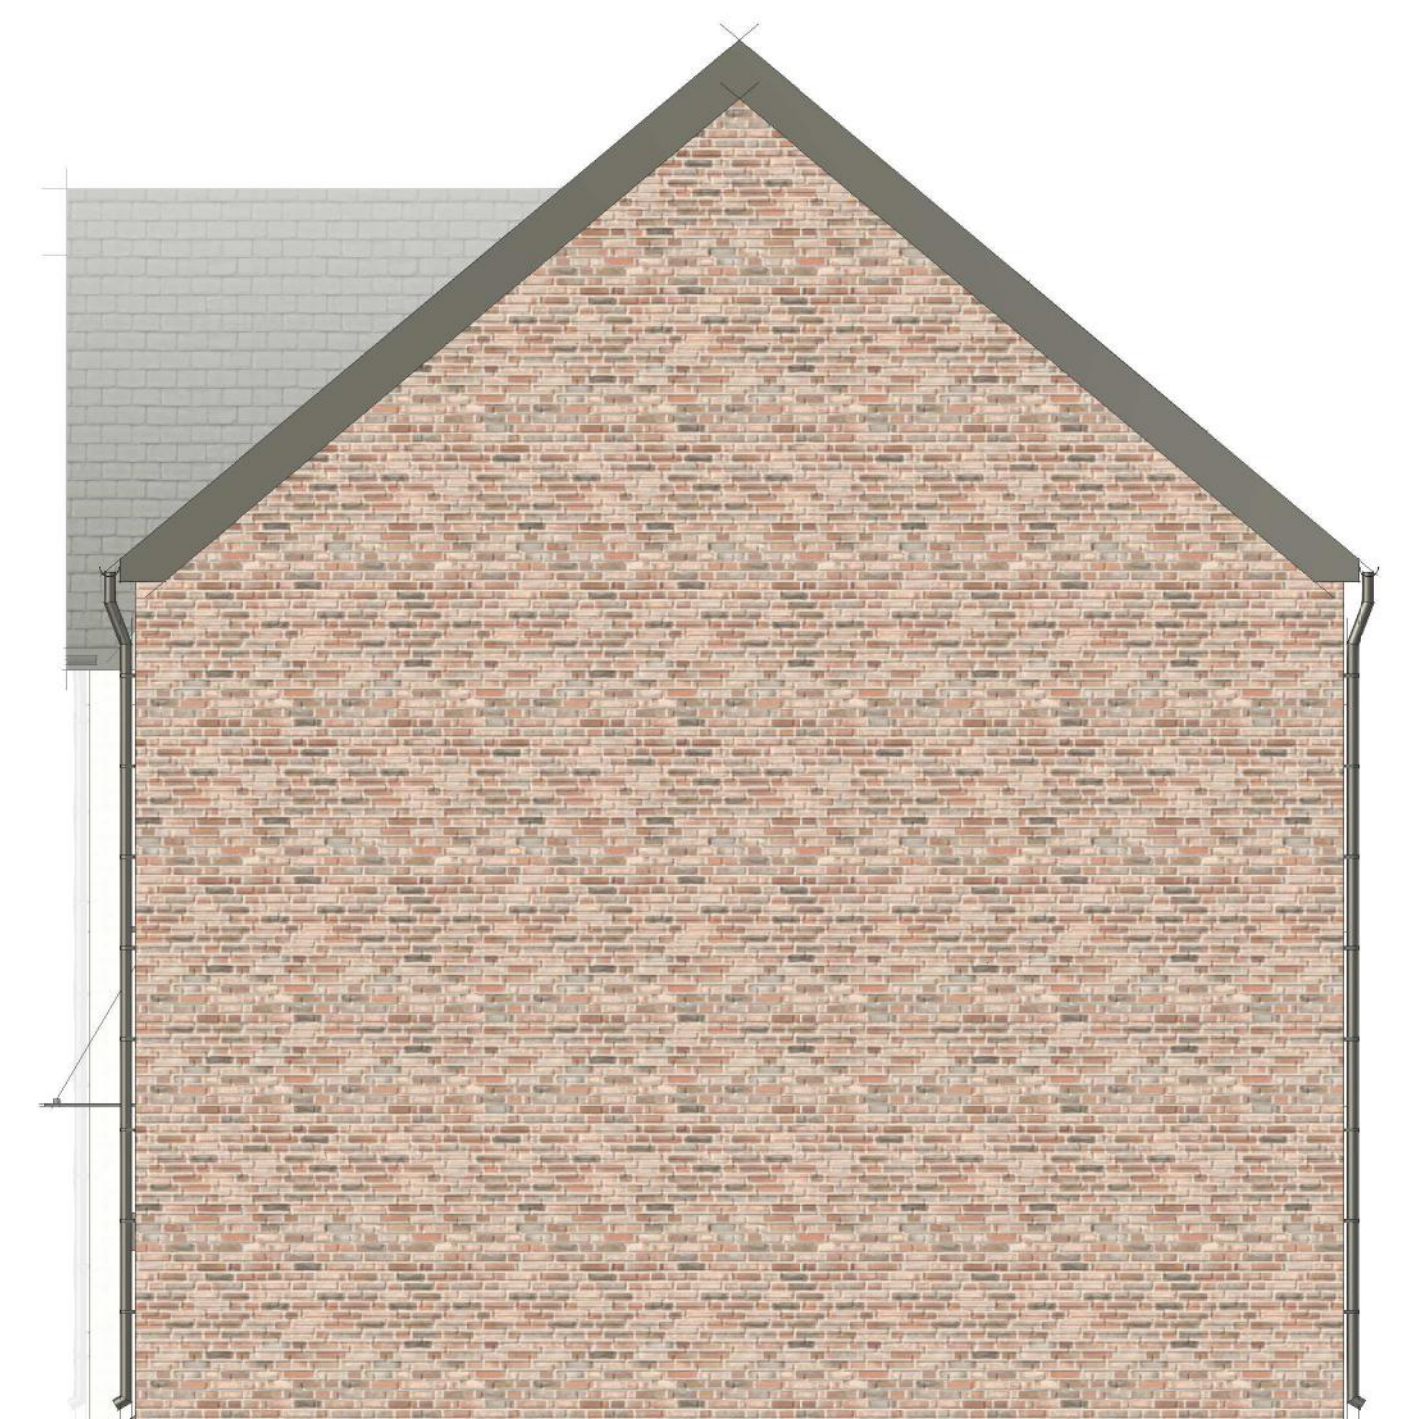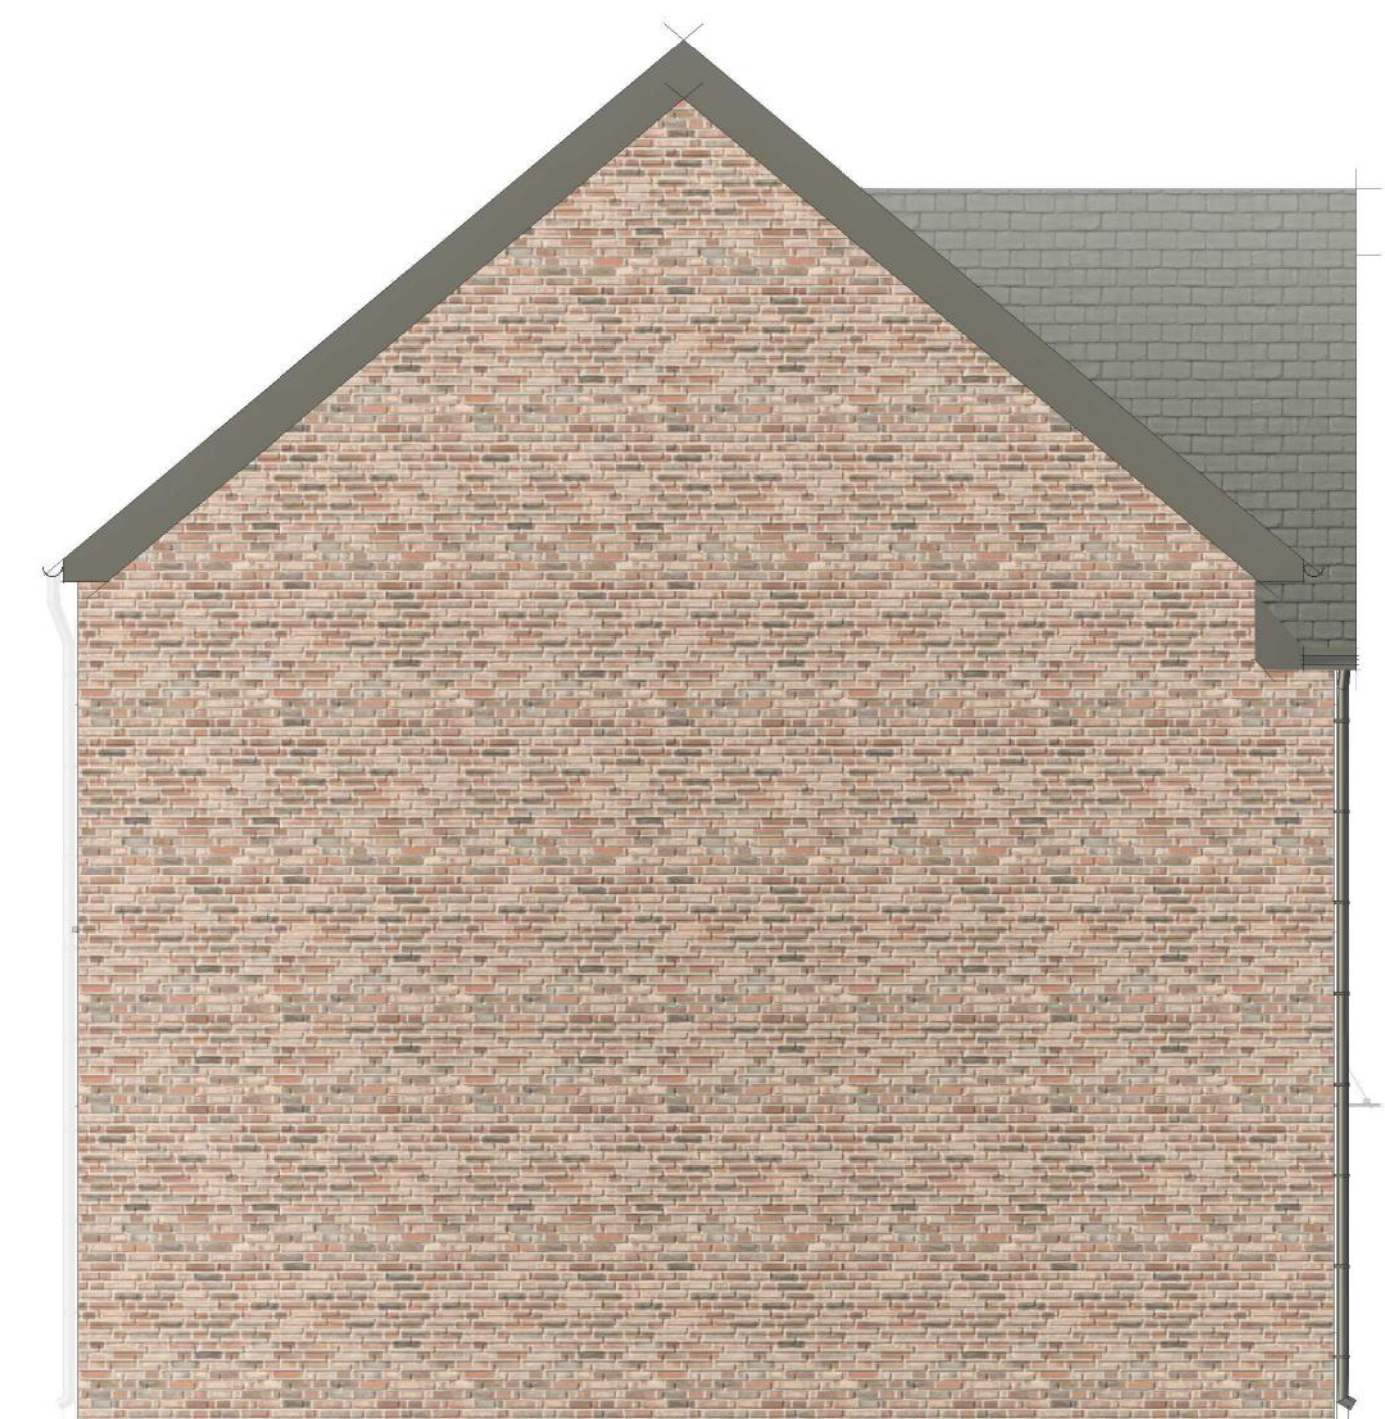 Plots 4-7 First Floor Plan
1 : 50

 **Plots 4-7 Second Floor Plan**
1 : 50 **Plots 4-7 Front Elevation**
1 : 50 **Plots 4-7 Rear Elevation**
1 : 50 **Plots 4-7 Side Elevation**
1 : 50 **Plots 4-7 Side_Elevation**
1 : 50

A	Planning Revision	01.11.22	JC	IS

WhiteBox Architecture

RIBA Architects & Interior Designers

studio@whiteboxarchitecture.com // www.whiteboxarchitecture.com

8 Church Hill
Knutsford,
WA16 6DH

t: +44 1565 754 500

project
Middleton

Plots 4-7 Plans & Elevations

scale	date	drawn	checked
1 : 50@A1	09/02/22	JC	IS
job number	drawing number	revision	

2693

08

A

PLANNING

Do not scale from the drawings. Use figured dimensions only. The contractor is requested to check all dimensions on site prior to work beginning. Any discrepancies within the drawings should be reported prior to commencement of works. It is assumed that all works on this drawing will be carried out by a competent contractor, working where appropriate to an approved method statement.

This drawing is copyright and owned by Whitebox Architecture and is for use on this site only, unless contractually stated otherwise.



A	Planning Revision					01.11.22	JC	IS	

WhiteBox Architecture

RIBA Architects & Interior Designers

studio@whiteboxarchitecture.com//www.whiteboxarchitecture.com

8 Church Hill,
Knutsford,
WA16 6DH

project
Middleton

drawing title

Street Scape Elevations

scale	date	drawn	checked
1 : 100@A1	09/07/22	JC	IS
job number	drawing number	revision	

2693

12

A