



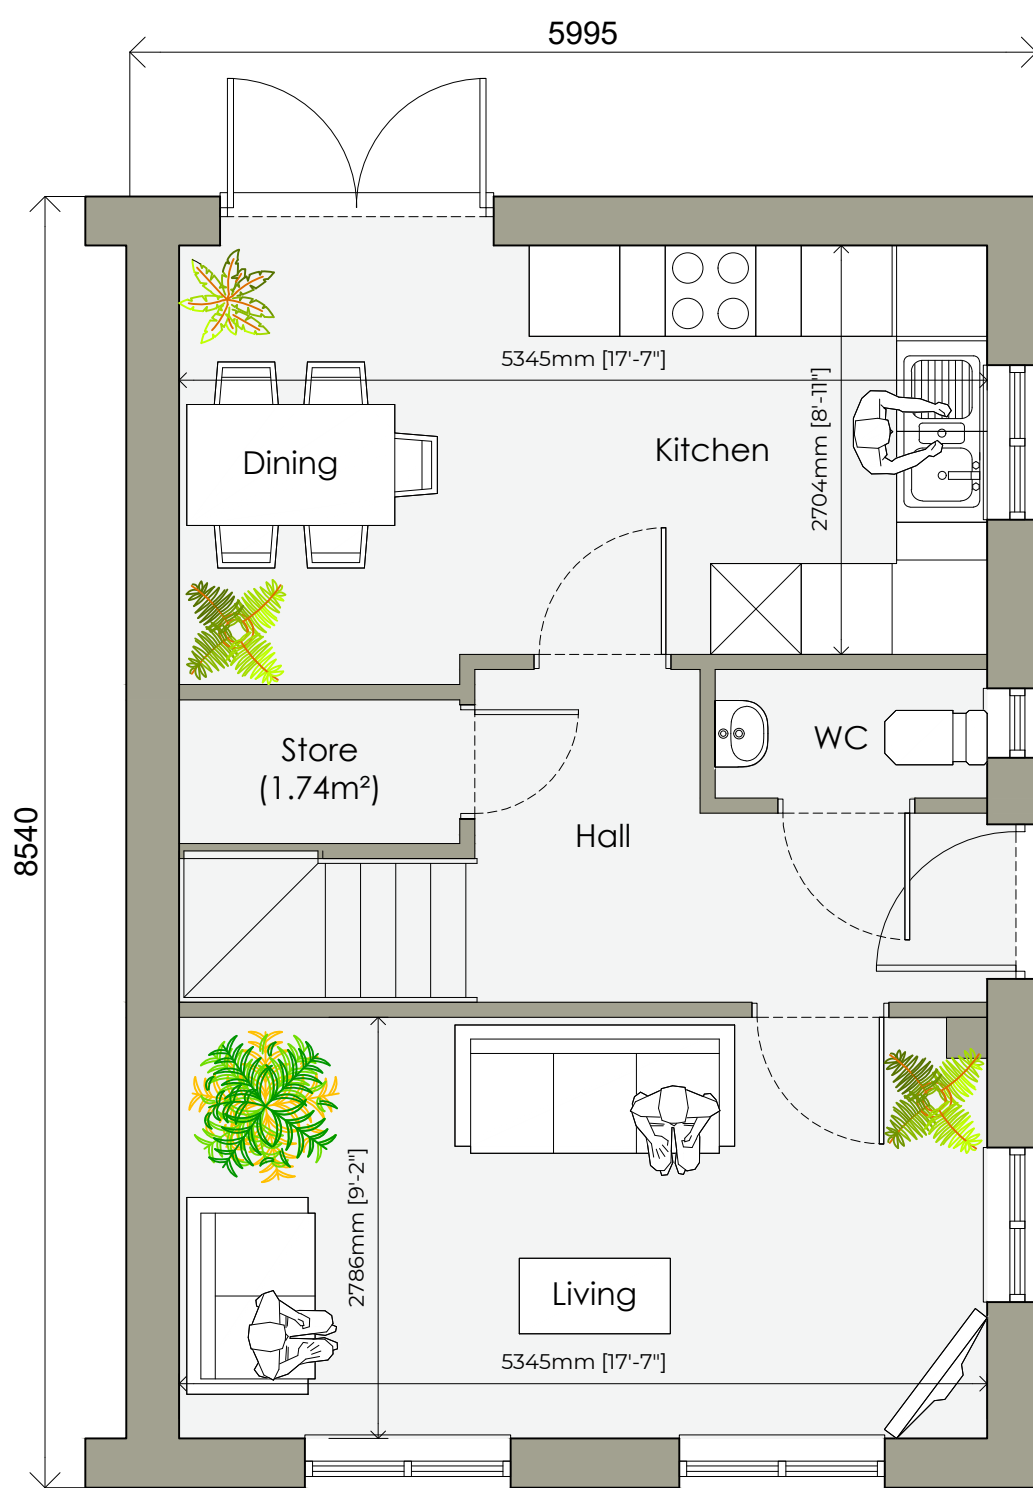


Ground Floor (1:50)

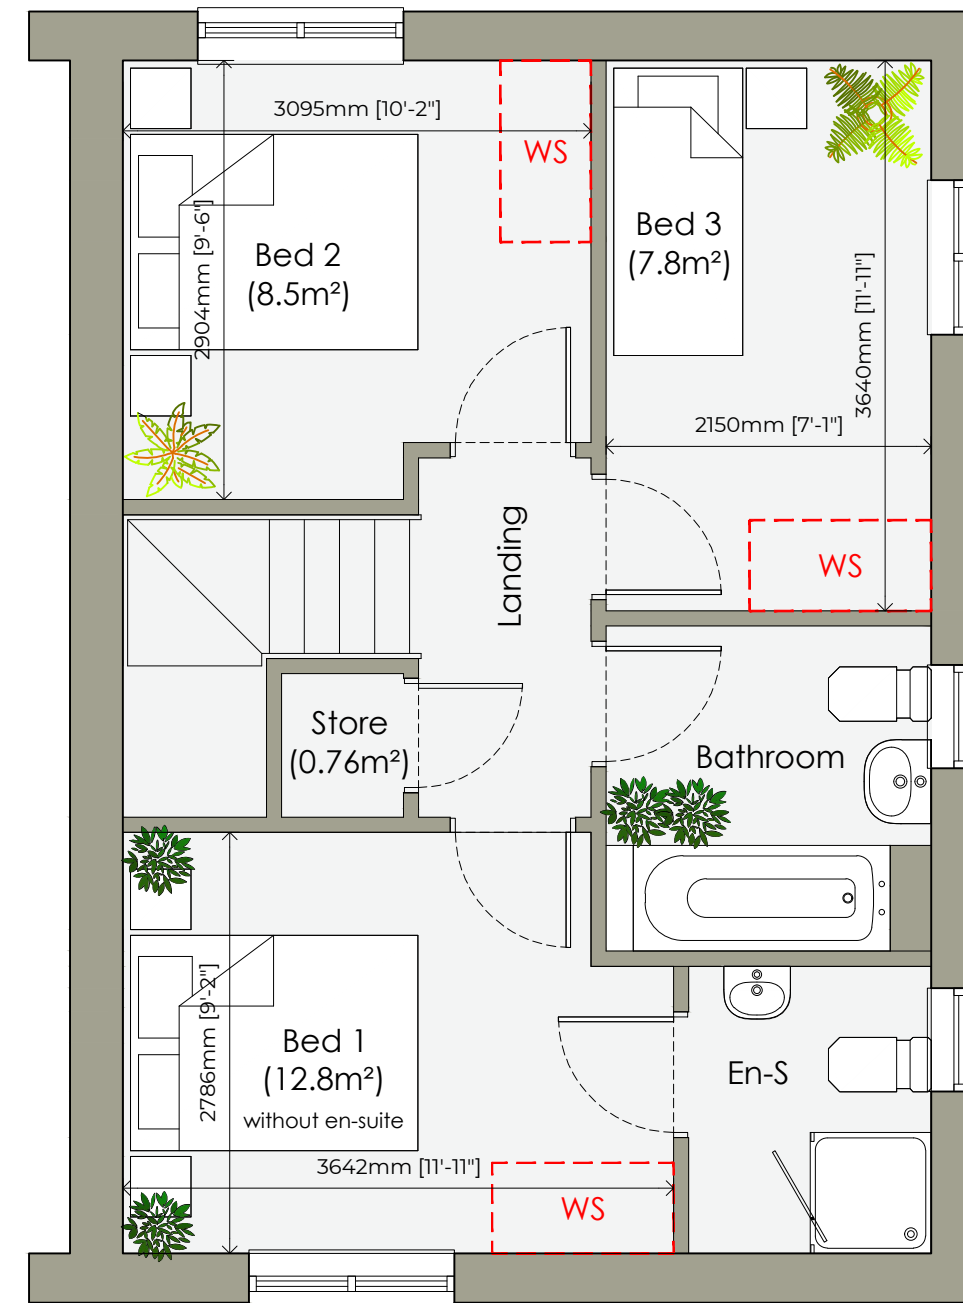


First Floor (1:50)



Rear Elevation
(Det) (1:100)

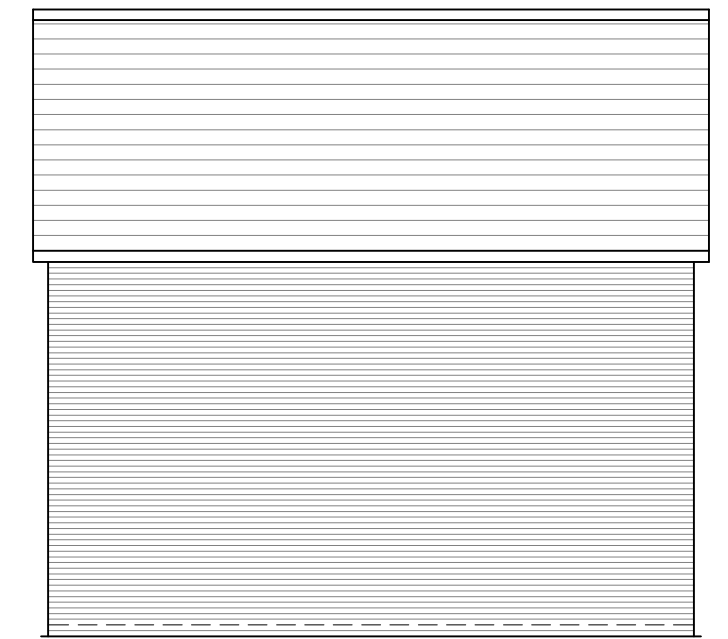


Side Elevation
(1:100)

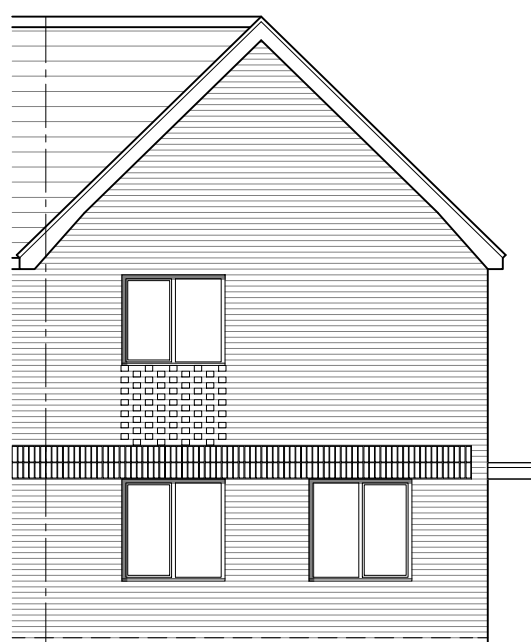

Front Elevation
(Semi Det)



Front Elevation
(Det) (1:100)


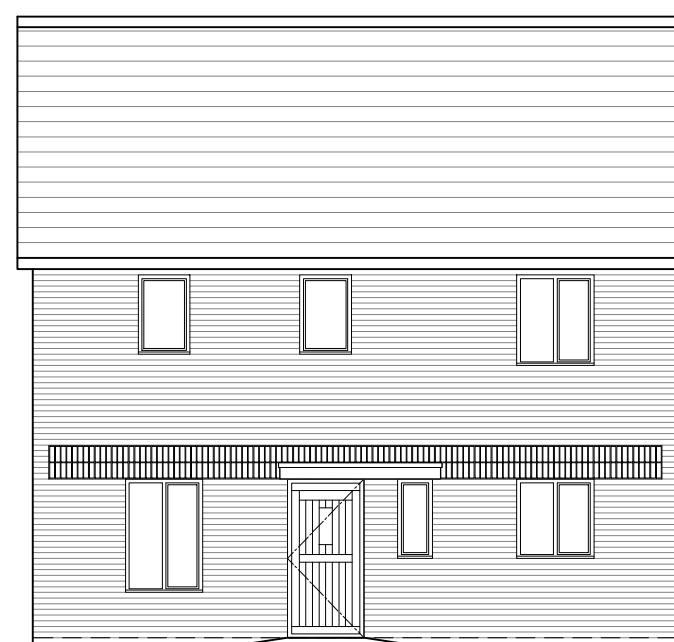


Side Elevation
(Side Access) (1:100)



Rear Elevation
(Semi Det) (1:100)

Oak

  

Stonebond.

Stonebond Properties (Manchester)Ltd
Registered Office:
Suite 5, Egerton House
Towers Business Park
Wilmslow Rd
Didsbury, M20 2DX

site:	Stonebond (Manchester) Partnership Range Edenfield Rd, Norden		
title:	OAK 3 Bed (914sqft) NDSS - 3B 4P (without ensuite)		
scale: @A2	1:50/1:100	drawn by:	SMc
date:	Jun 2023	checked:	
drawing no:	SMB-HtPR-OAK		
sheet no:	Sheet 1 of 1		revision: