



05/07/2023 16:39:58 P:\DDGN\1100011200-11299\1125411-Sheets\11254-P-203 PR ROOF PLAN-Scheme 2.dgn Unit H, Sandbrook Park carmen.flood

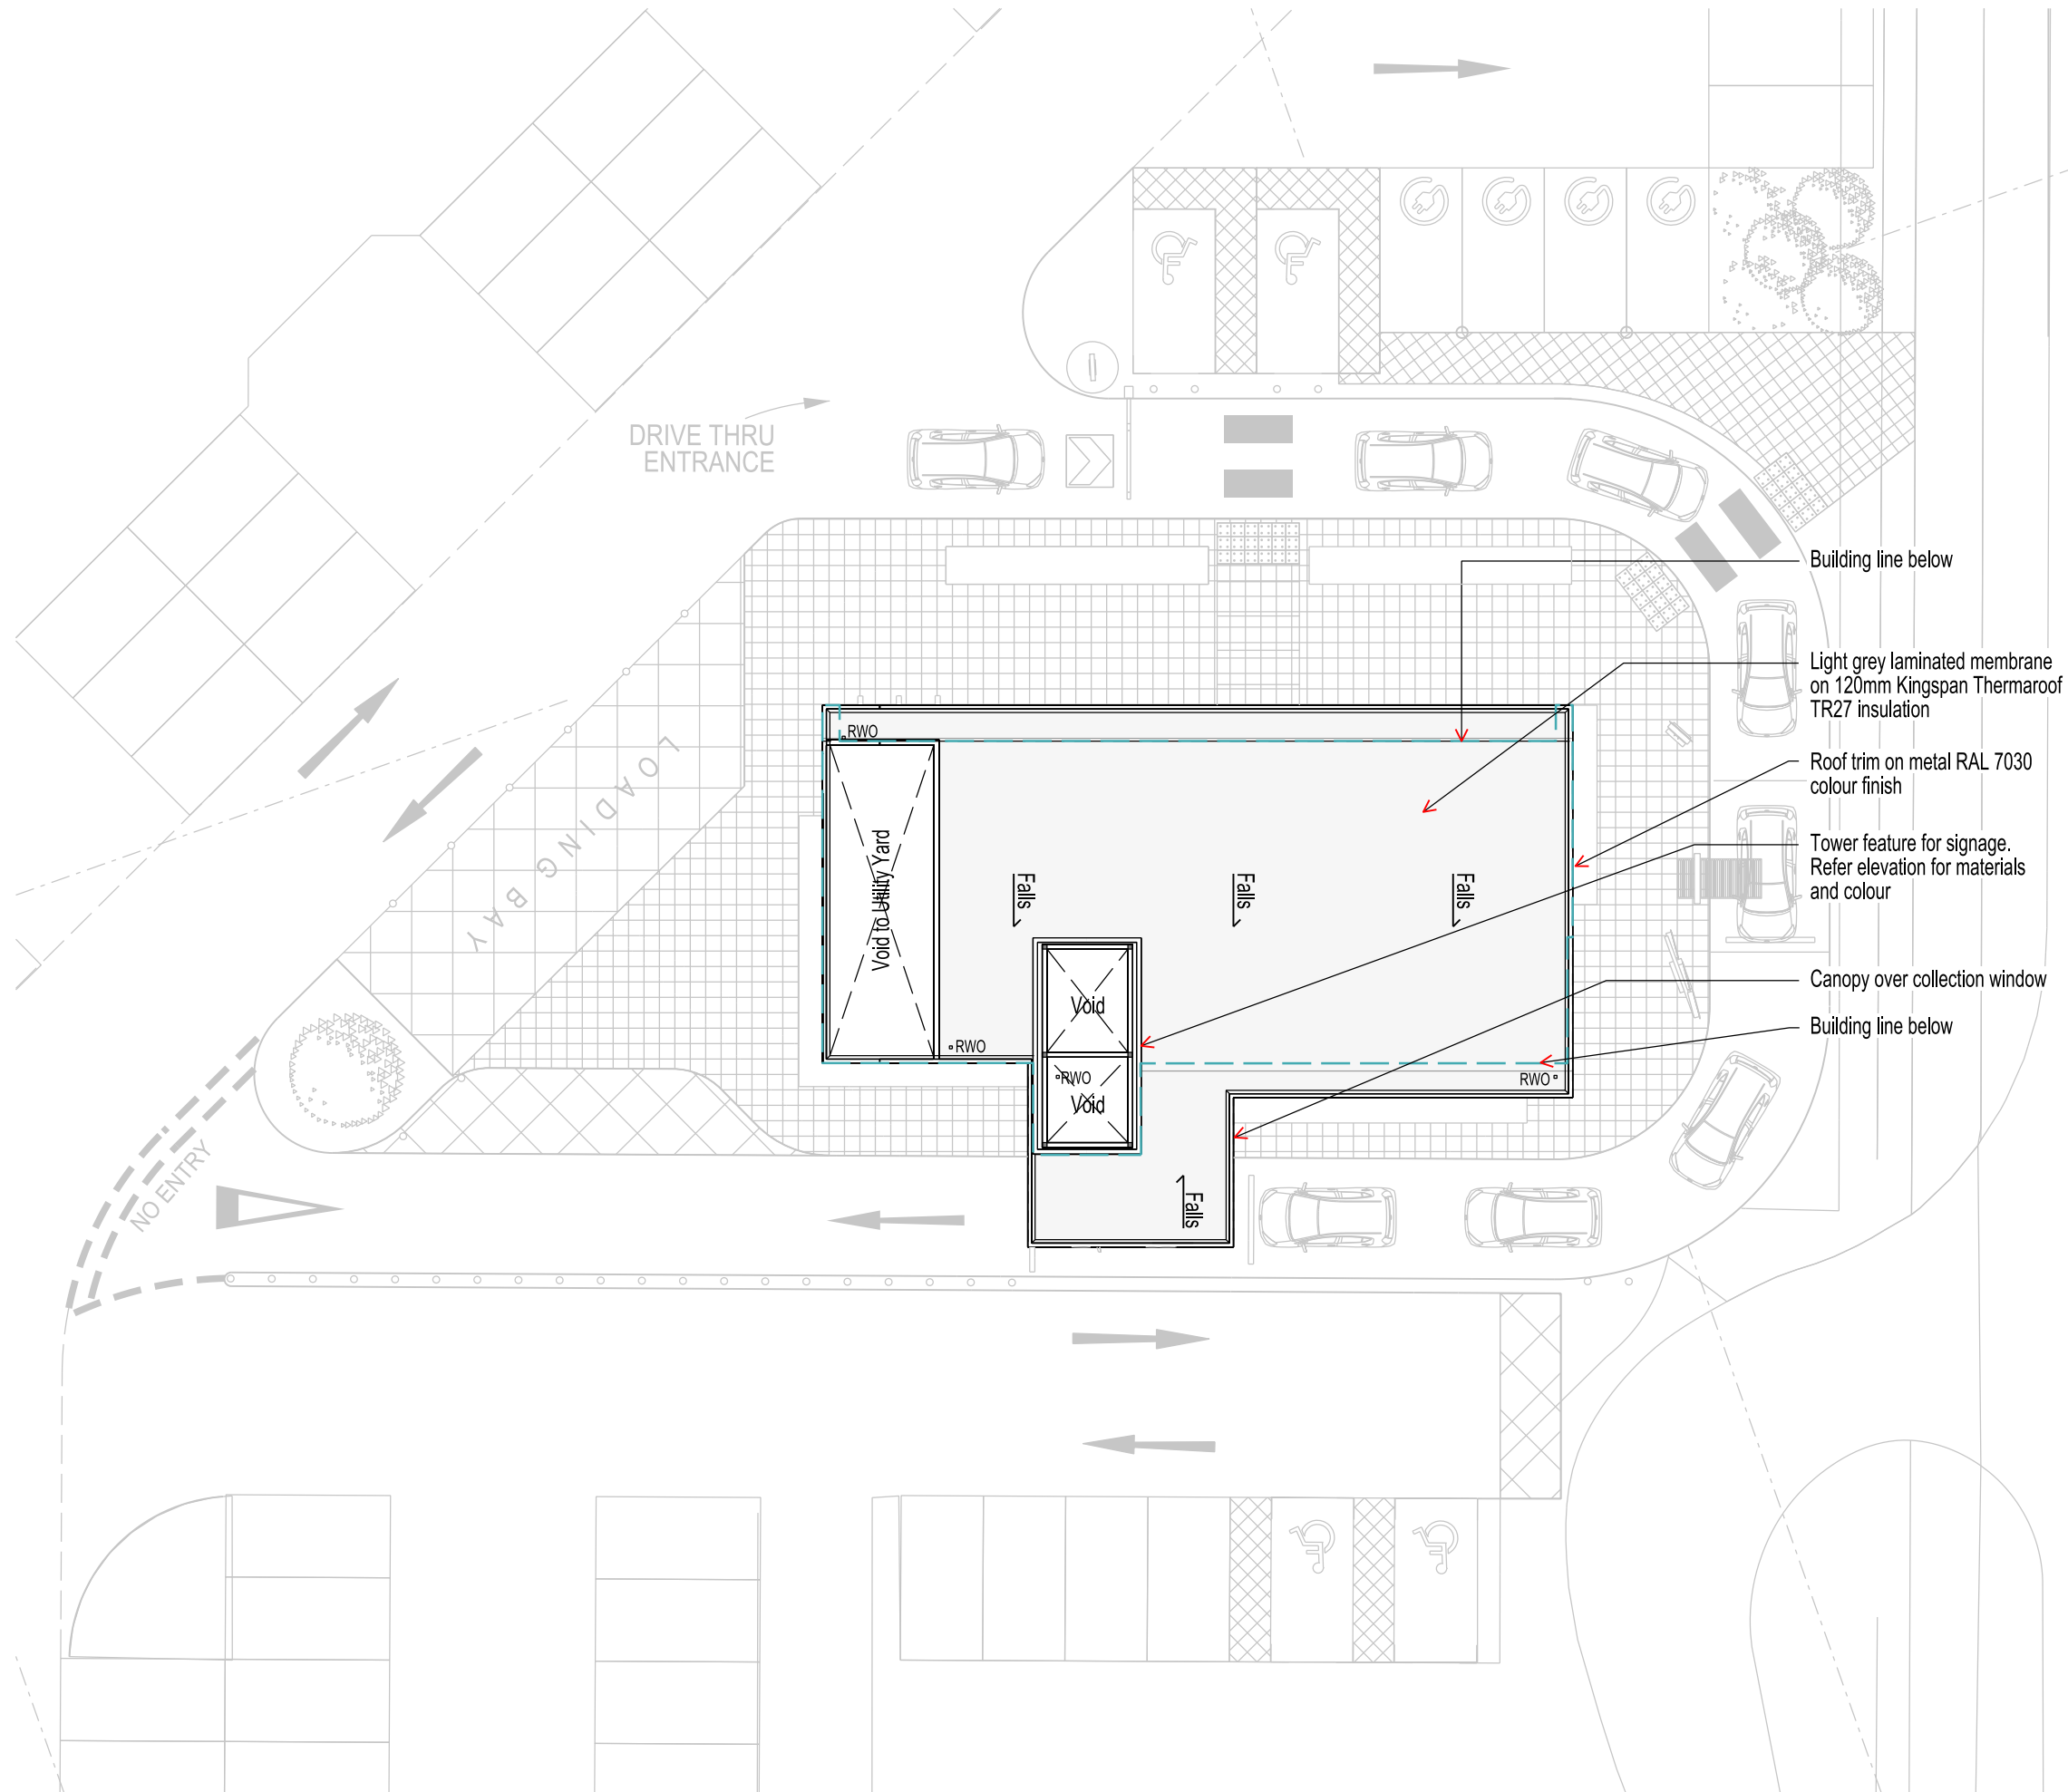

THIS DRAWING IS PROTECTED BY COPYRIGHT AND MUST NOT BE COPIED OR REPRODUCED WITHOUT THE WRITTEN CONSENT OF R G PARTNERSHIP LIMITED.

 

E	05.07.23	ANNOTATION AMENDED	CF
D	05.07.23	5no. DROP DOWN BOLLARDS AND WHITE MARKING ADDED TO DELIVERY BAY	CF
C	09.03.23	DRAWING SCALE AMENDED	CF
B	17.08.22	KERB LINE TO DELIVERY BAY REVISED	CF
A	13.07.22	PLANNING ISSUE	CF
REV.	DATE	NOTES	INIT.

CLIENT / PROJECT		
AIG HOLDINGS LTD		
SANDBROOK PARK, ROCHDALE		
OL11 1RY		
DRAWING TITLE		
UNIT H		
PROPOSED ROOF PLAN		
SCHEME 2		
STATUS		
PLANNING		

DATE	DRAWN		SCALE @ A3	
07.07.2022	CF		1:200	
PROJECT NUMBER	UNIT / BLOCK	CI / SFB CODE	TYPE & NUMBER	REVISION LETTER
DRAWING NO.				
11254	P	203	E	
Site Location Plans	L	GA Plans	P	Elevations
Sections	S	Details	D	Prefix Colour

THE RATCLIFFE GROVES PARTNERSHIP
LONDON
19 BEDFORD ROW
LONDON WC1R 4EB
T. 020 7600 6666 E. london@rgp.uk.com
www.rgp.uk.com

MANCHESTER
105 MANCHESTER ROAD
BURY LANCASHIRE BL9 0TD
T. 0161 797 6000 E. manchester@rgp.uk.com

