



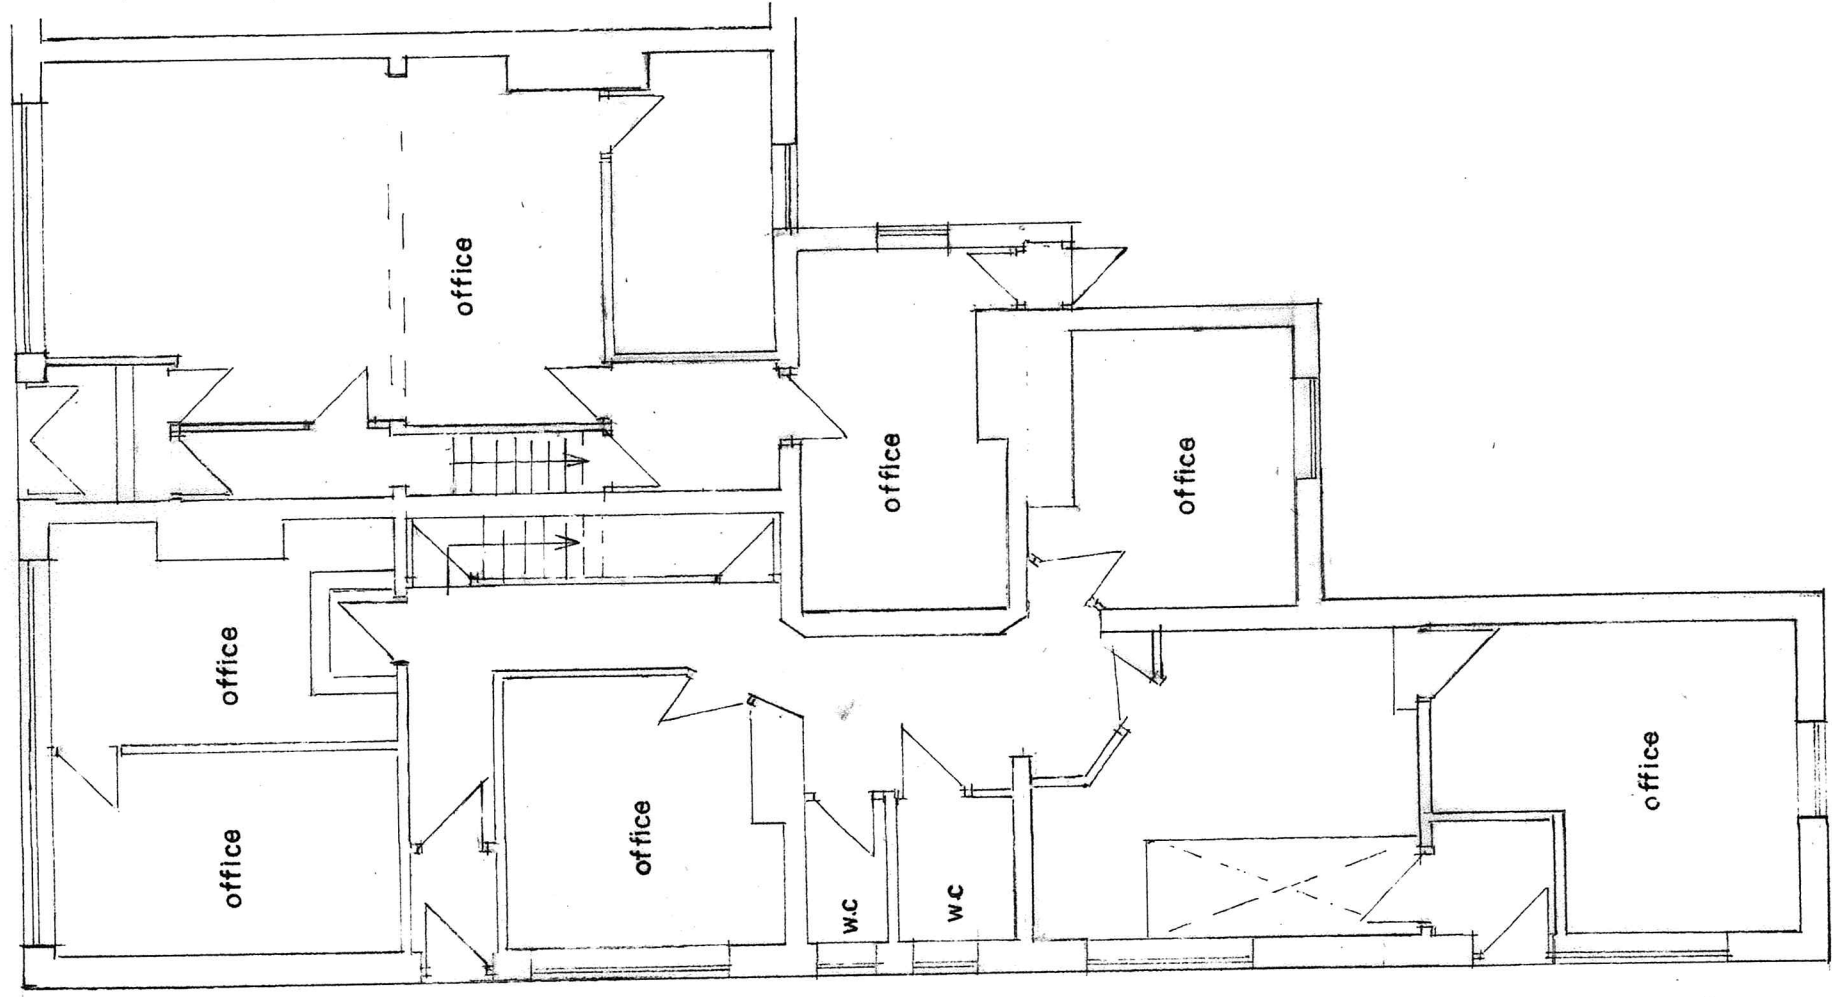


GROUND FLOOR PLAN  
(EXISTING)

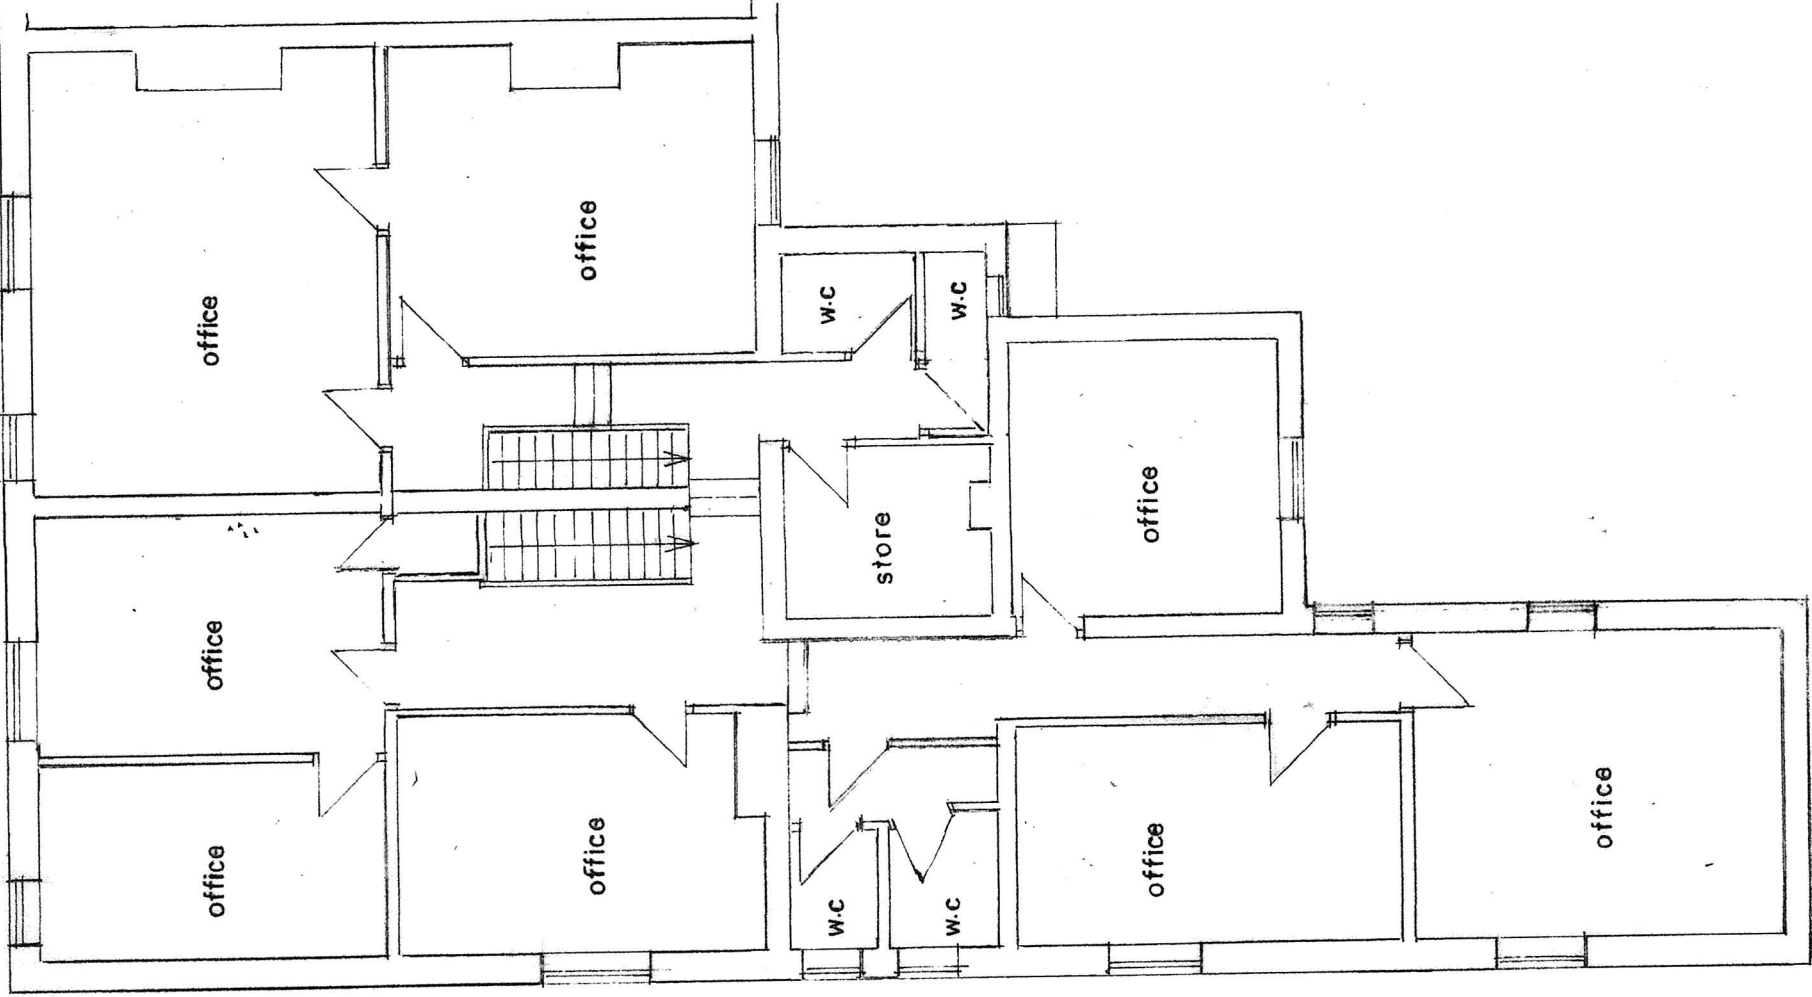

FIRST FLOOR PLAN  
(EXISTING)

PRAKE STREET

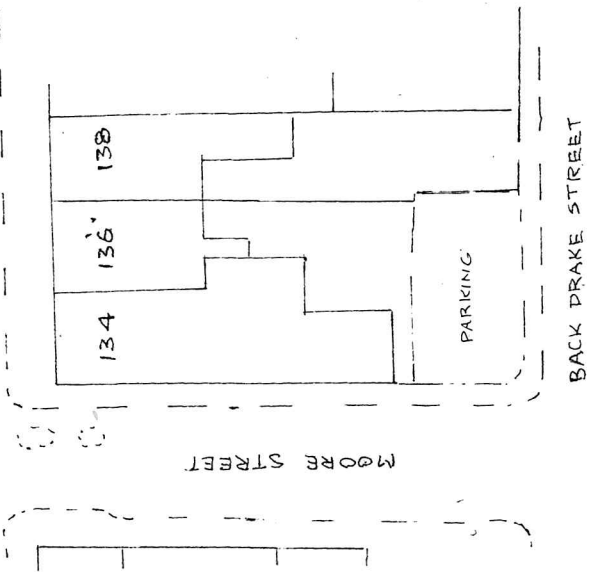

SITE PLAN SCALE 1:500  
(EXISTING)

BUILDING DESIGN SERVICES

M. FAROOQ

6 Stock Close, Shawclough, Rochdale OL12 6BB

Tel: 01706 712231 Mob: 07967605763

**PROPOSED CHANGE OF USE AT FIRST FLOOR  
FROM OFFICE SPACE INTO THREE SELF  
CONTAINED FLATS AND SINGLE STOREY  
REAR EXTENSION AT  
134-136 DRAKE STREET ROCHDALE OL16 1PS**

**For: Mr NASER ALI**

Plan

Scale 1:100

1962 /1