


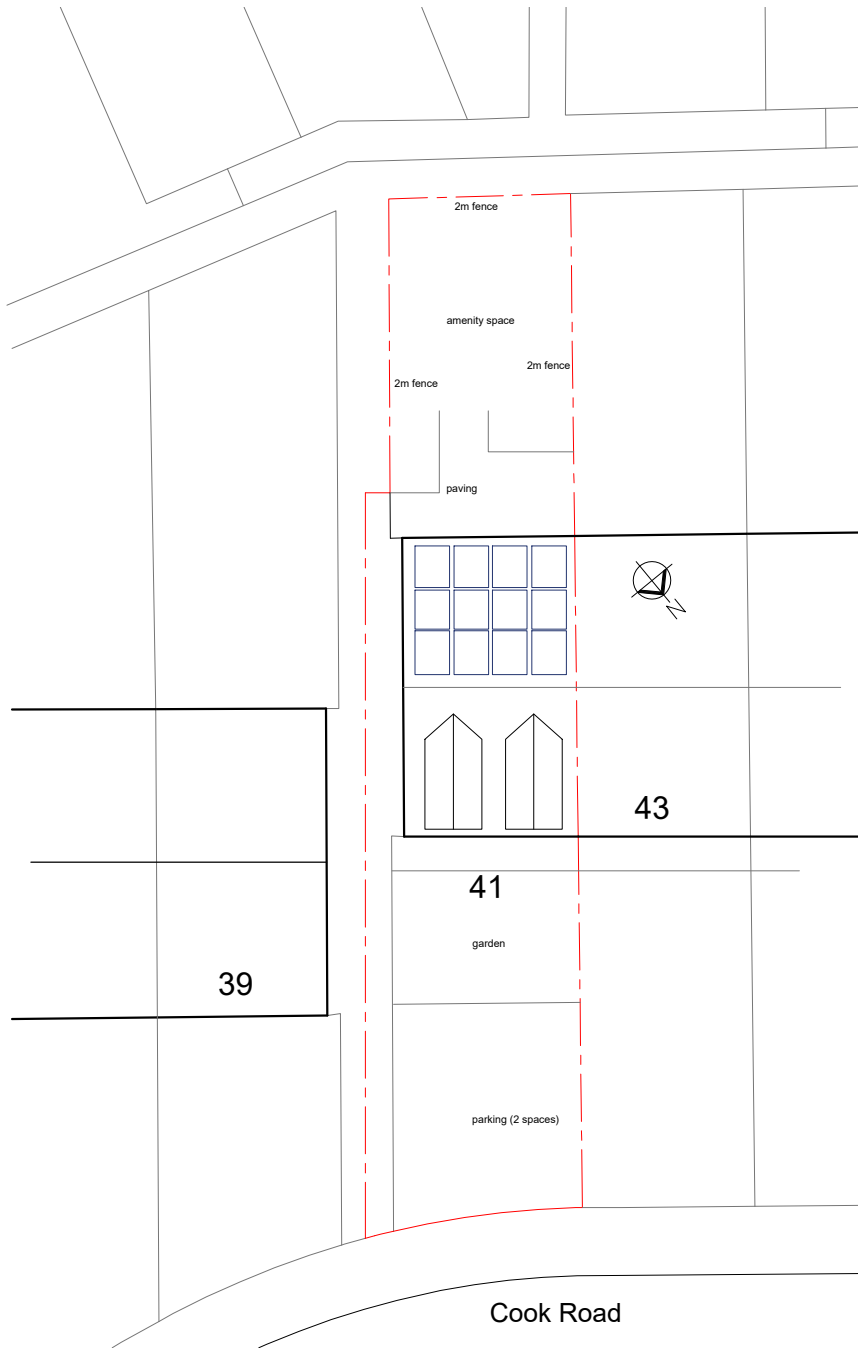

	Project: 41 Cook Road, Rochdale 0L16 4AQ	Title: Loft Conversion Proposed Site Plan	Drg No: CR04.#	Scale: 1:200	Date: Mar 2023	Status: Planning	
--	---	--	-------------------	-----------------	-------------------	---------------------	---