


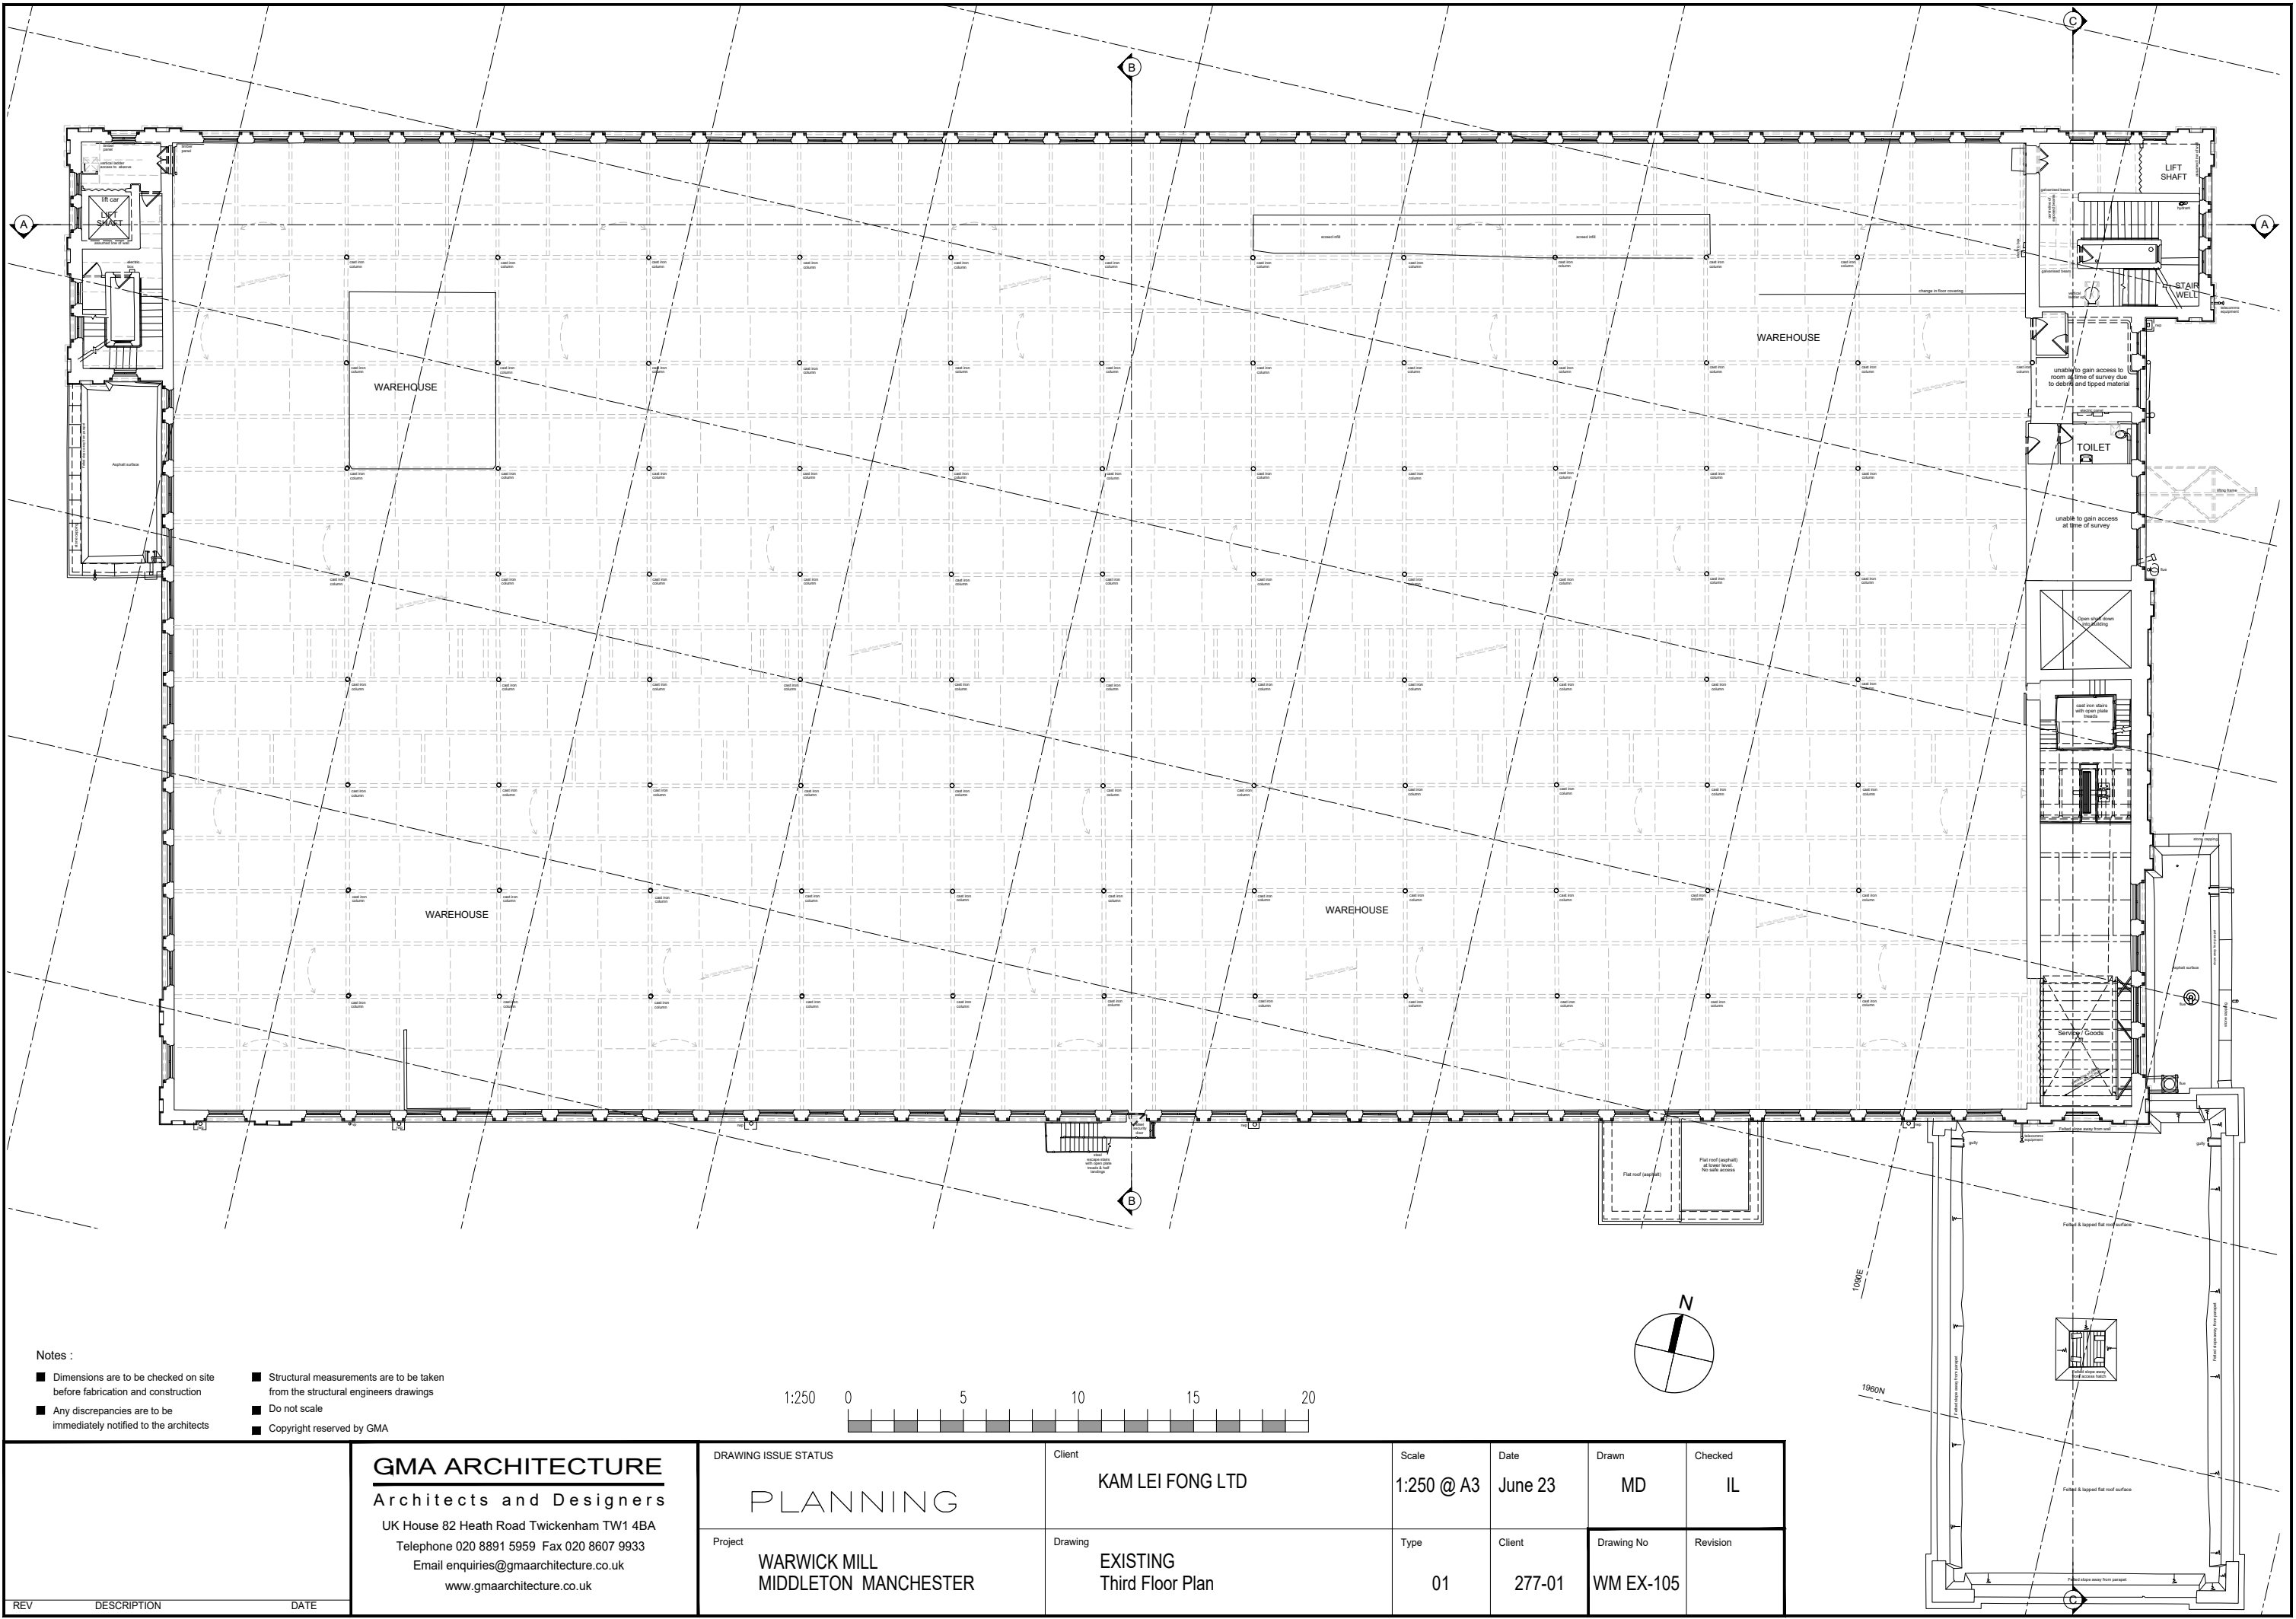

Notes :

- Dimensions are to be checked on site before fabrication and construction
- Any discrepancies are to be immediately notified to the architects
- Structural measurements are to be taken from the structural engineers drawings
- Do not scale
- Copyright reserved by GMA

GMA ARCHITECTURE
Architects and Designers
UK House 82 Heath Road Twickenham TW1 4BA
Telephone 020 8891 5959 Fax 020 8607 9933
Email enquiries@gmaarchitecture.co.uk
www.gmaarchitecture.co.uk

DRAWING ISSUE STATUS

PLANNING

Project

WARWICK MILL
MIDDLETON MANCHESTER

Client

KAM LEI FONG LTD

Drawing

EXISTING
Third Floor Plan

Scale

1:250 @ A3

Date

June 23

Drawn

MD

Checked

IL

Type

01

Client

277-01

Drawing No

WM EX-105

Revision

REV DESCRIPTION DATE