




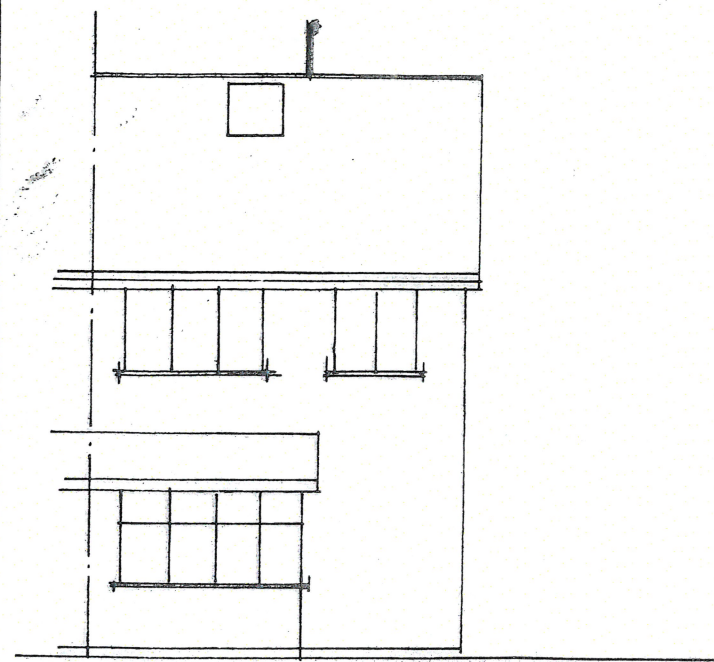


Existing Front Elevation

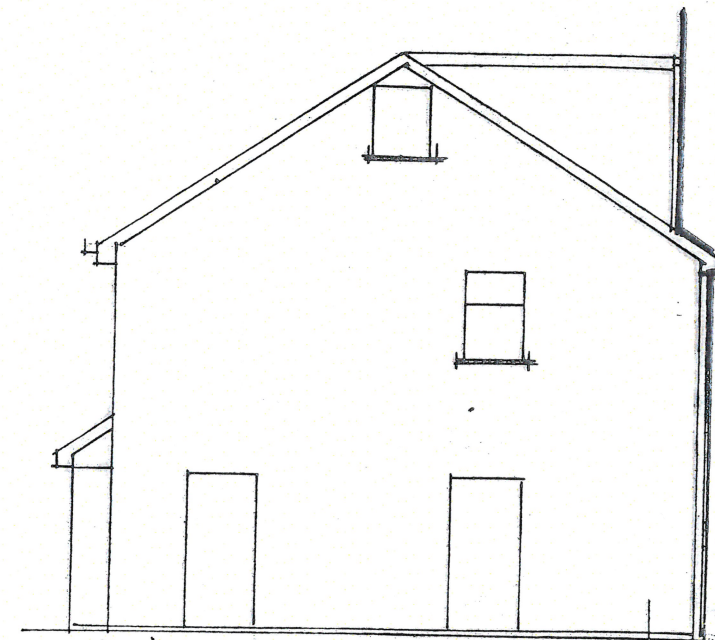


Existing Side Elevation

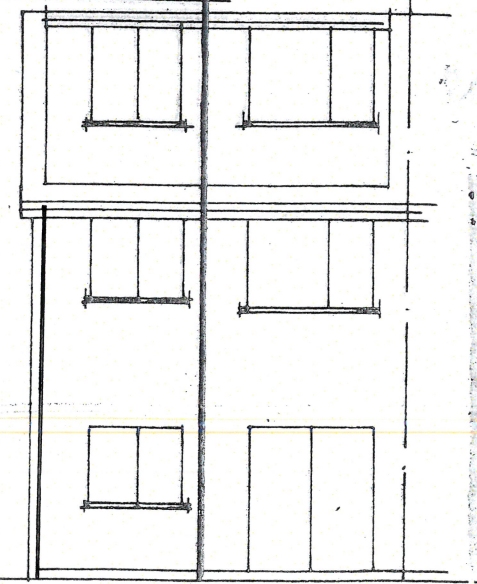


Existing Rear Elevation

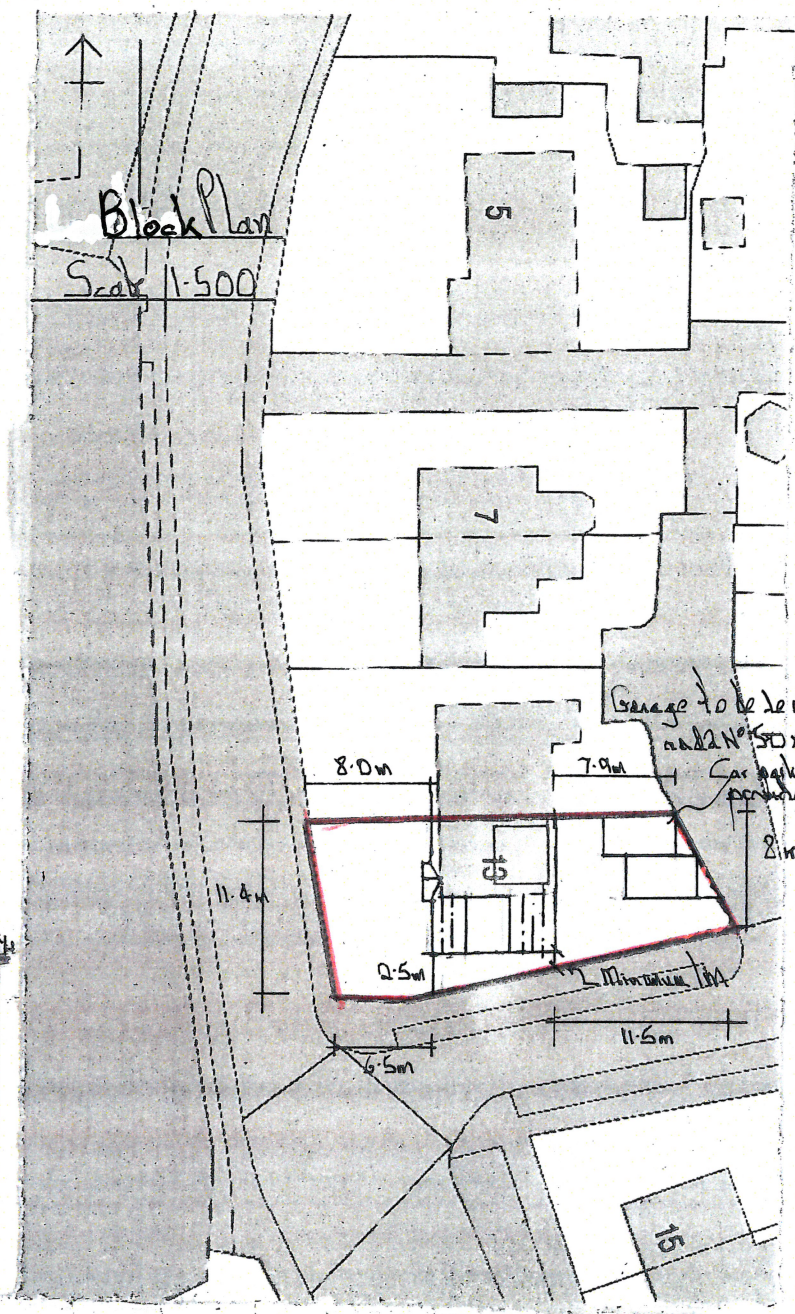



Block Plan
Scale 1:500

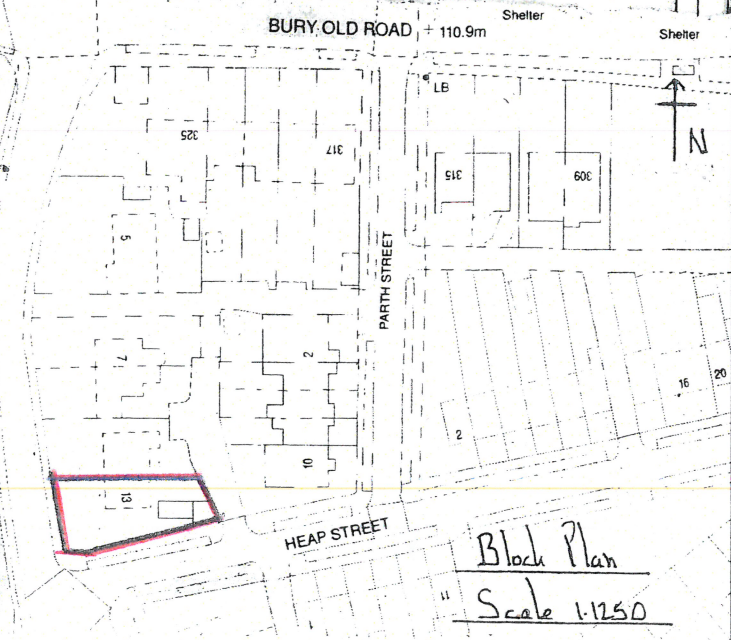

Block Plan
Scale 1:250

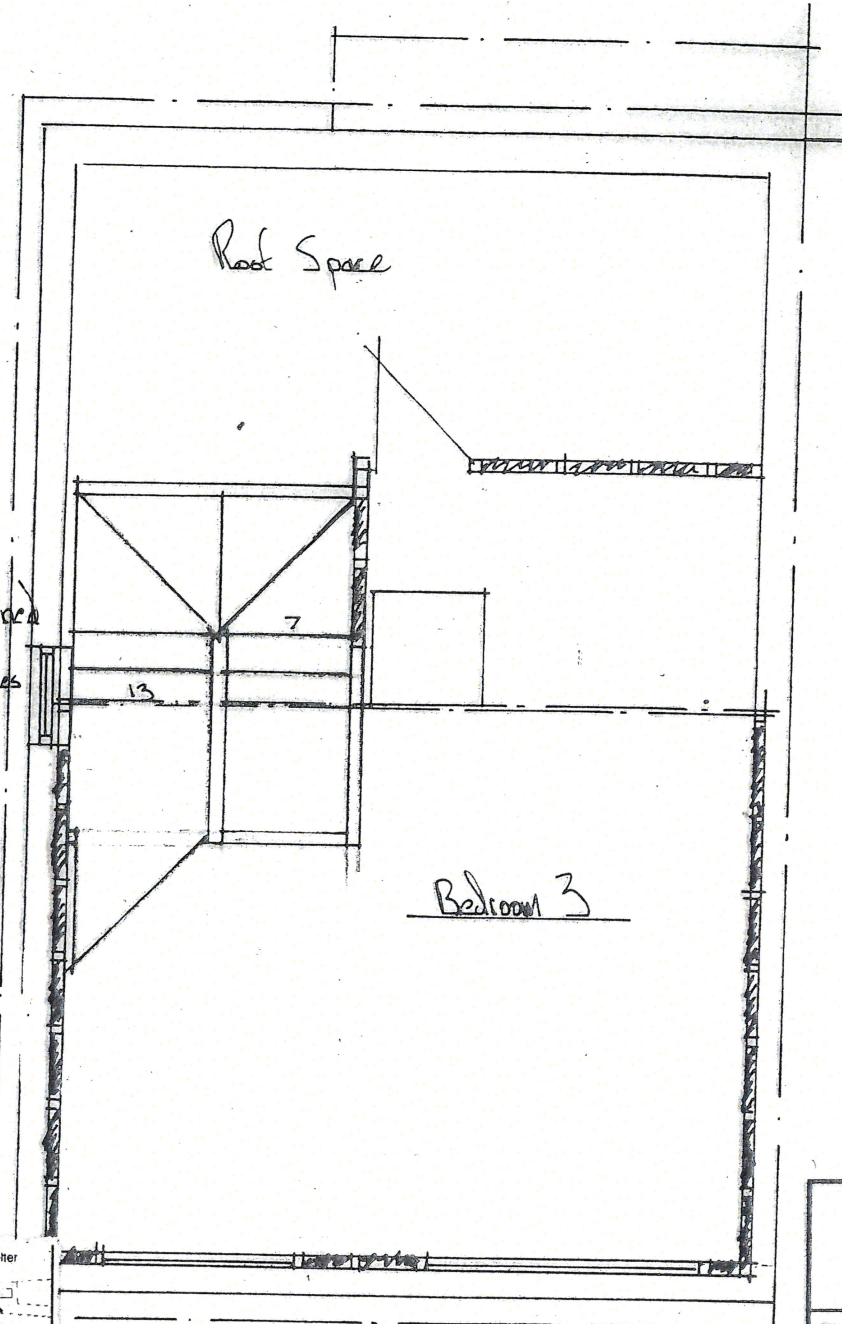

Existing Second Floor Layout

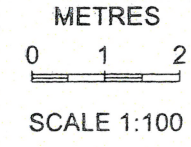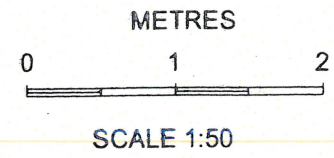

REV	DATE	AMENDMENTS	INT
Harry Jackson Surveyors Limited Unit 4A Farnworth Park Industrial Estate Wellington Street, Farnworth, Bolton BL4 7BY Tel: 01204 701740 Mobile: 07931 321879			
CLIENT <u>Mrs Louise Jackson</u> ADDRESS <u>13 Moss Hall Road</u> <u>Haywood Rochdale BL9 7JJ</u>			
PROJECT <u>Building Regs & Planning</u> TITLE <u>Two Storey Side Extension</u> <u>Porch and Internal Alterations</u>			
DRAWING NO. <u>BLR1351</u> <u>13 Moss Hall</u>		REV	
SCALES		DATE <u>20/01/22</u>	
DRAWN BY <u>HJ</u>		SHEET SIZE <u>A3</u>	
CHECKED BY <u>JJ</u>		COPYRIGHT ©	