



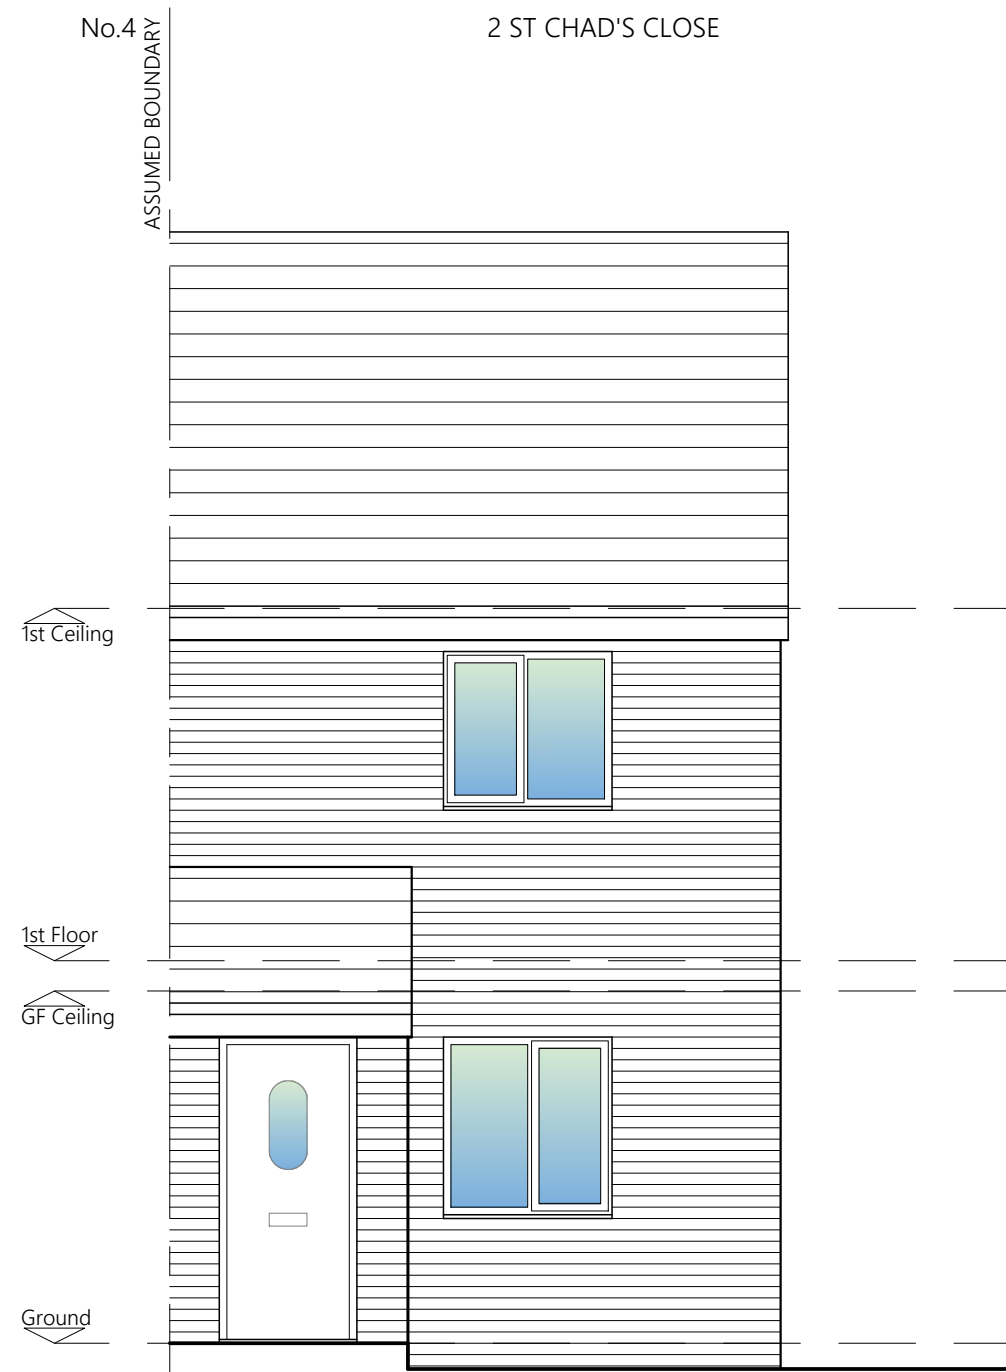


EXISTING FRONT ELEVATION




EXISTING SIDE ELEVATION

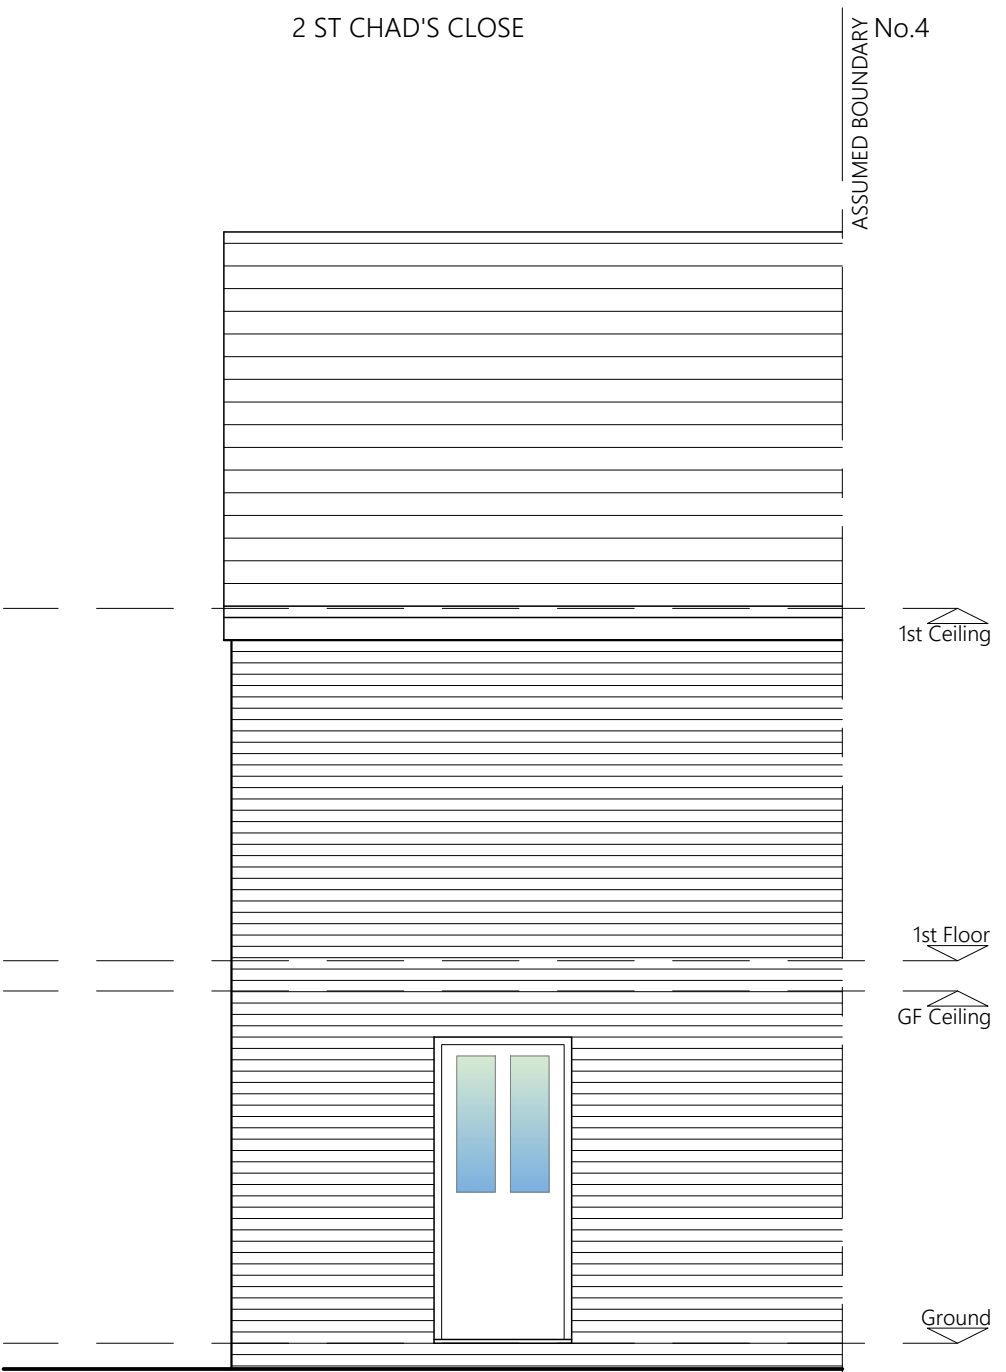


EXISTING REAR ELEVATION

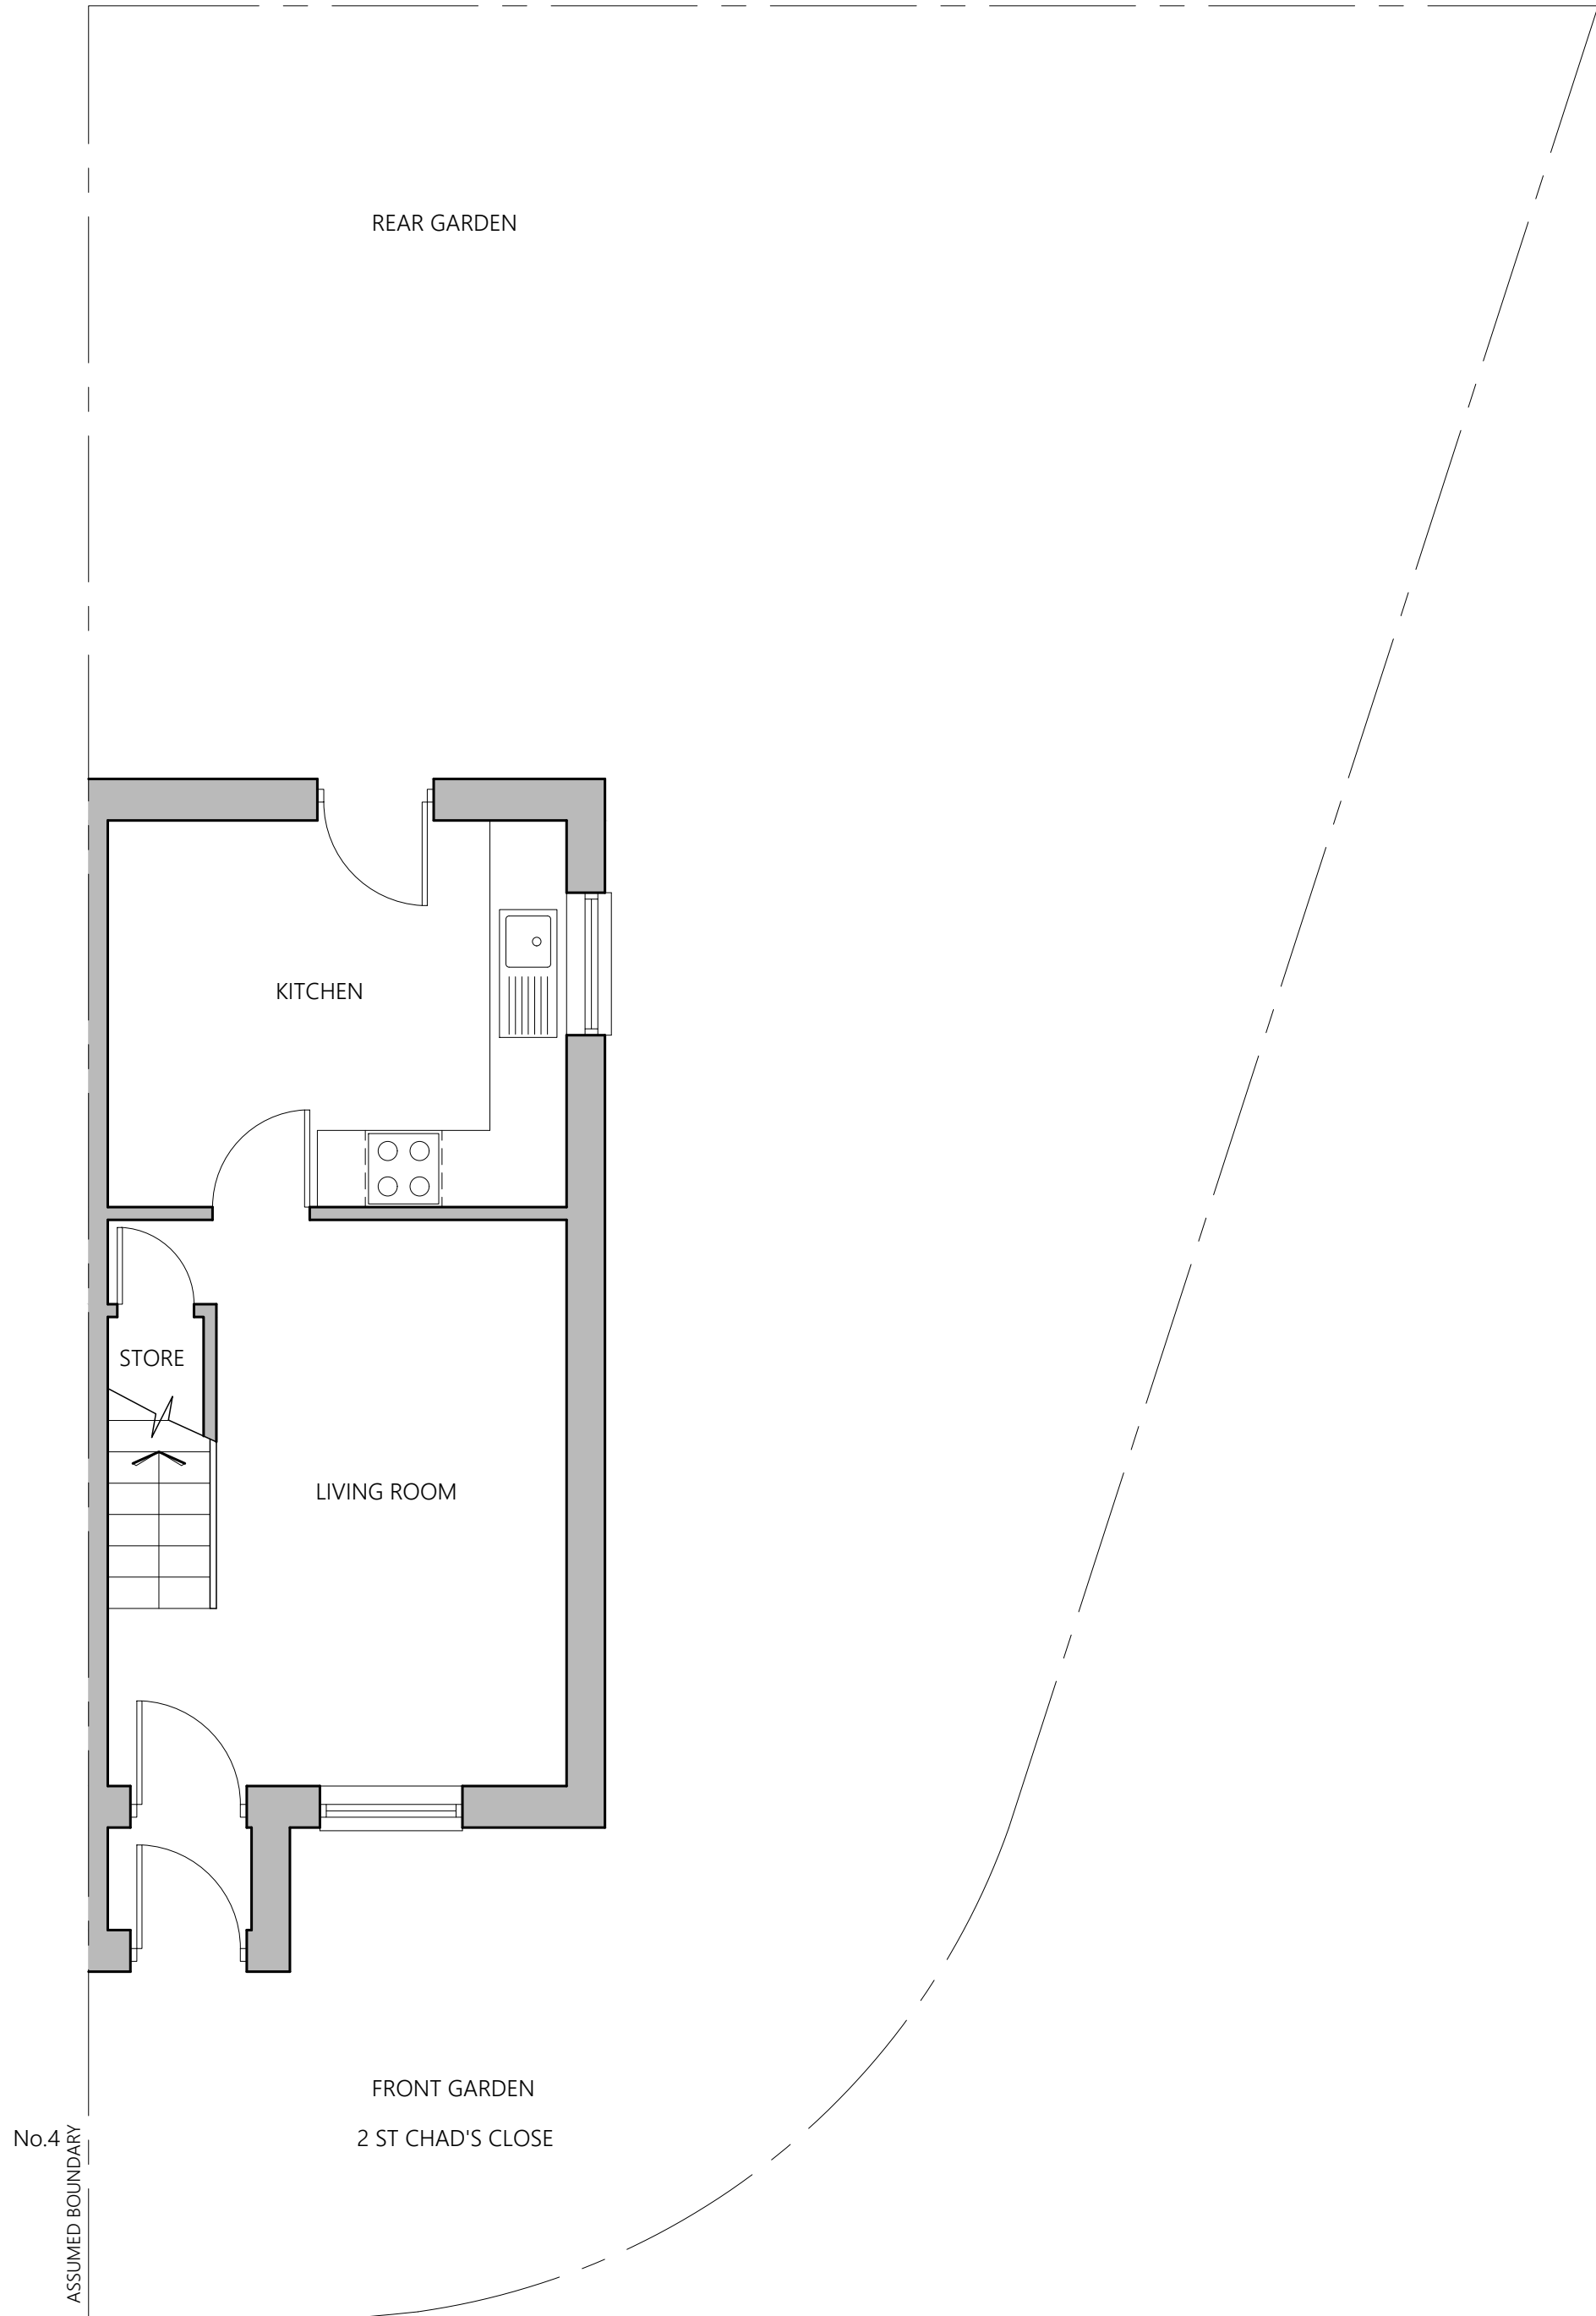

EXISTING GROUND FLOOR

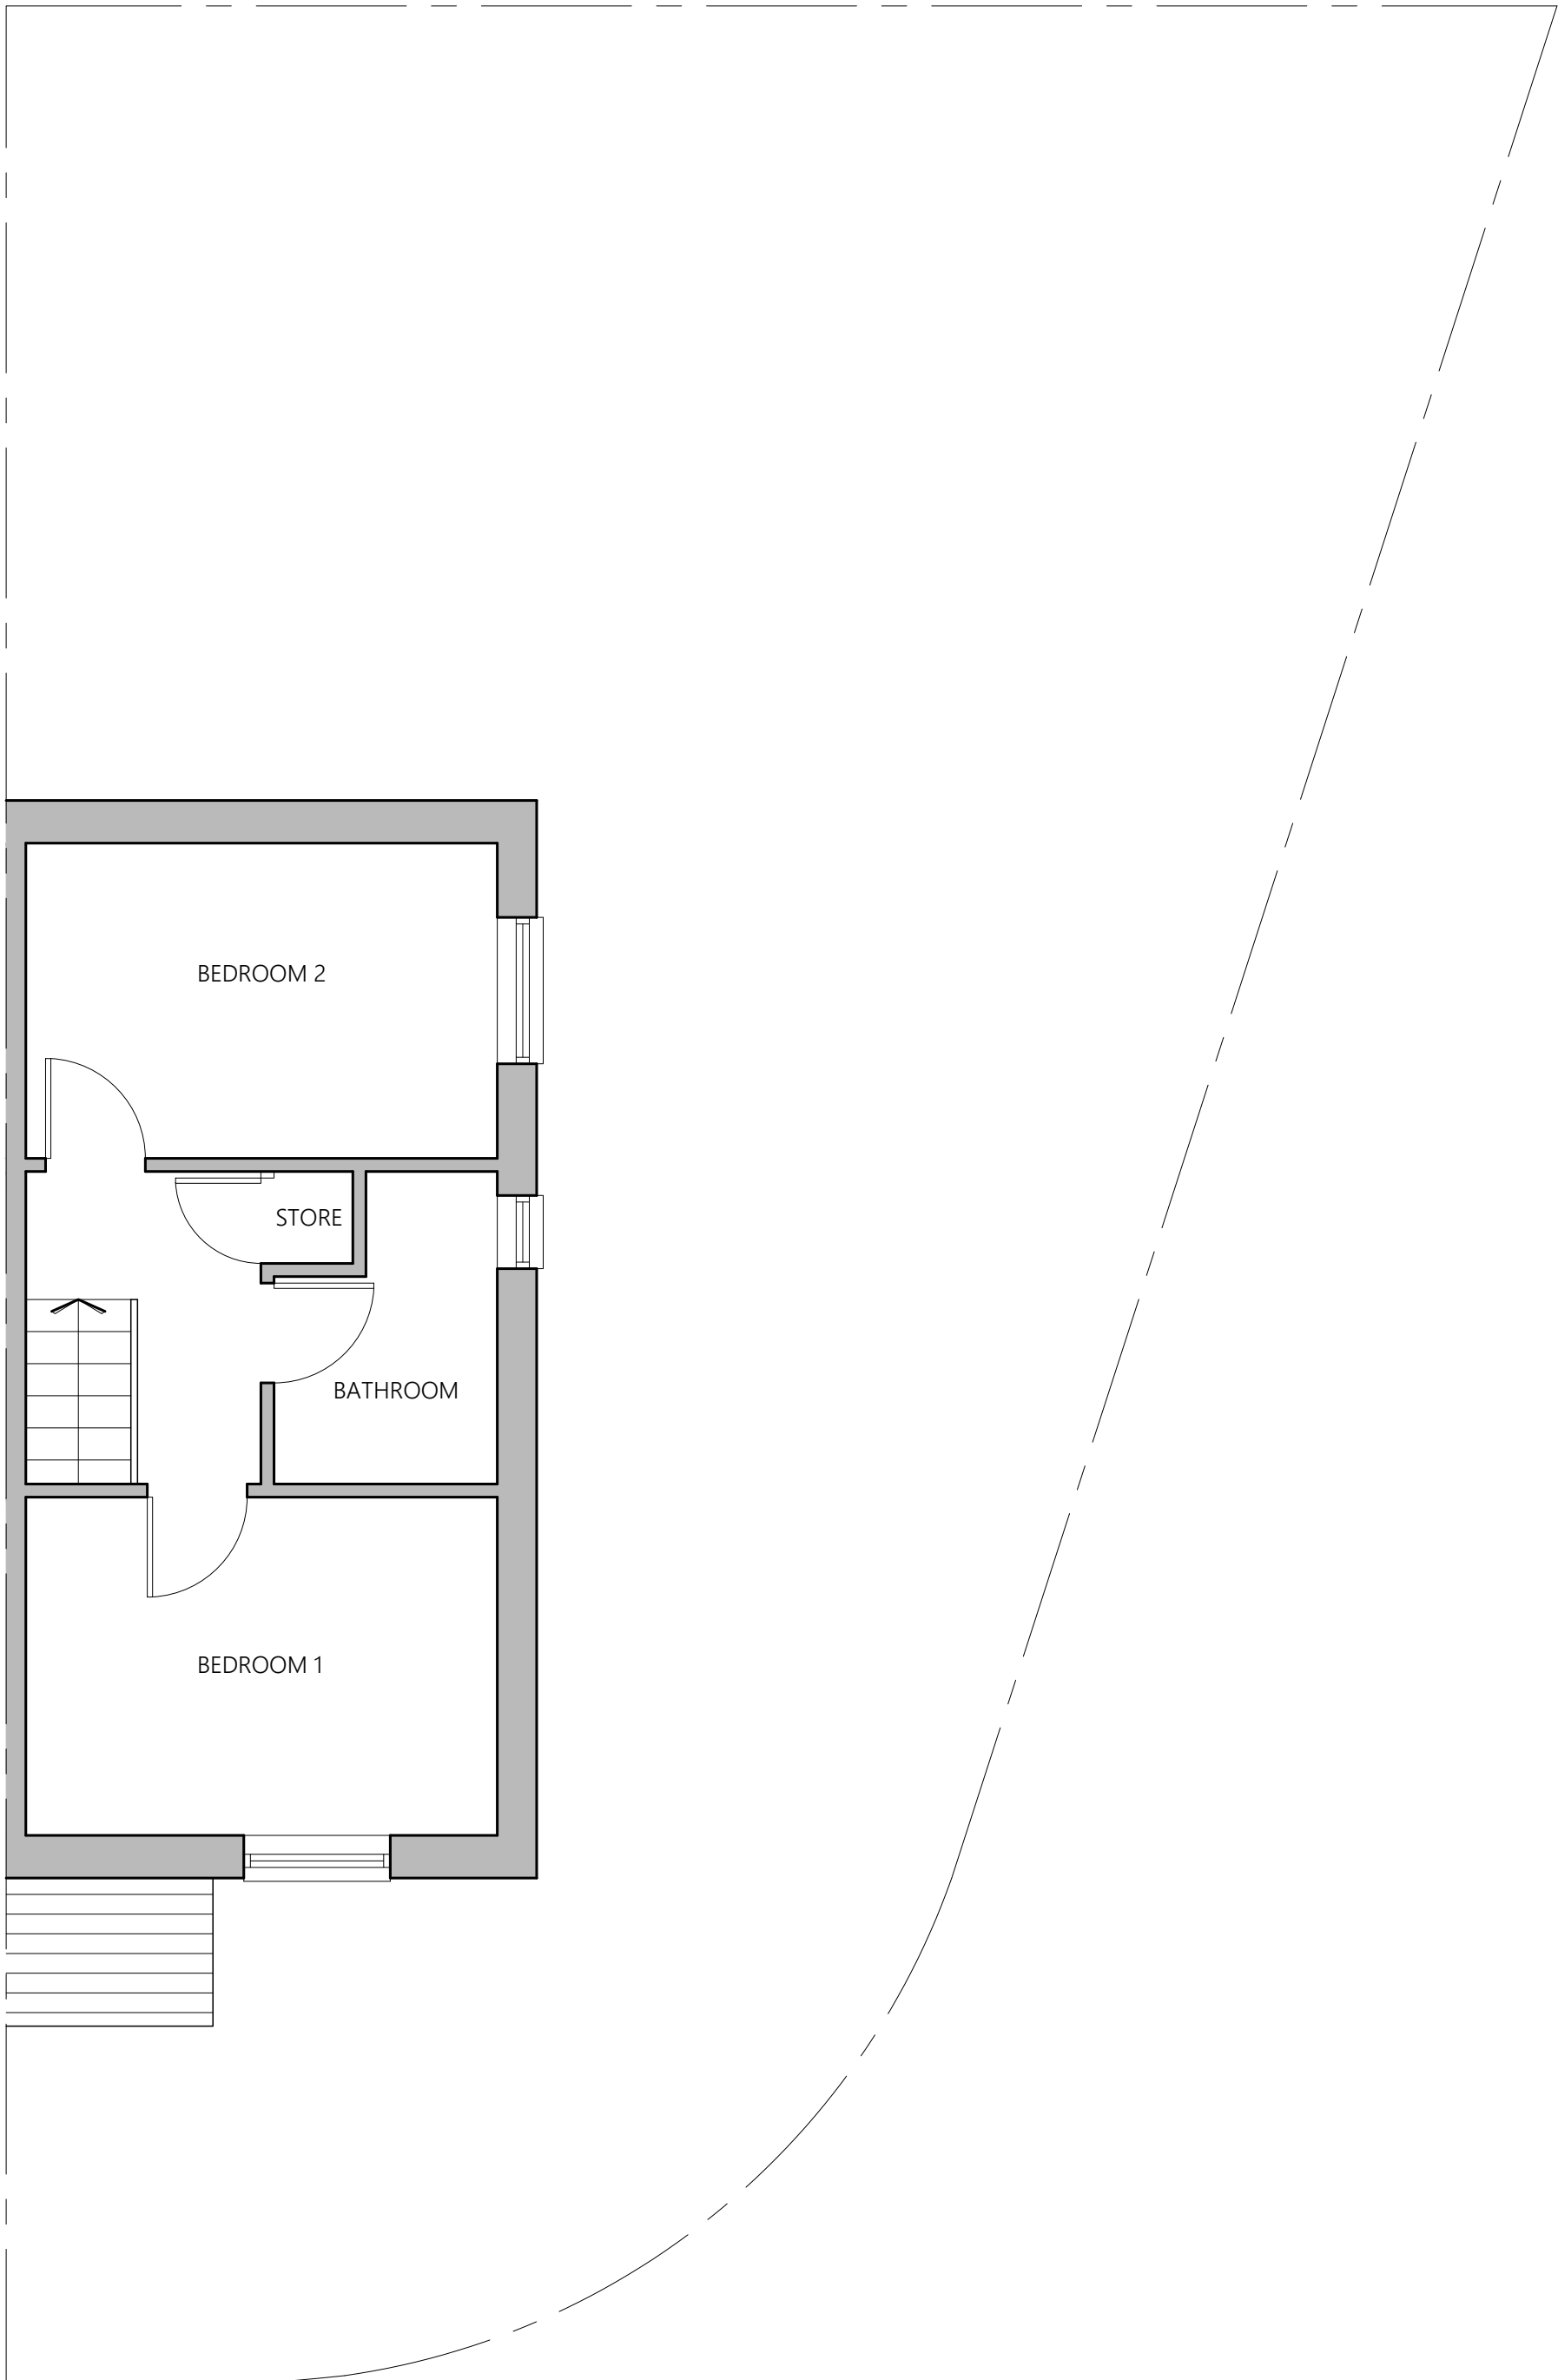

EXISTING FIRST FLOOR PLAN

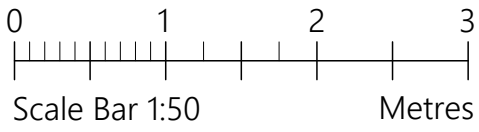

PROJECT	2 St Chad's Close Rochdale OL16 1FG		
CLIENT	Mr & Mrs Evans		
STATUS	Information		
DRAWING	Existing Plans & Elevations		
DWG No.	2234A-002	REV	
SCALE	1:50@A1	DATE	Feb '23
AGB CAD SERVICES			
website: www.agbcad.co.uk email: info@agbcad.co.uk telephone: 07912 090 125 DO NOT SCALE FROM THIS DRAWING			