



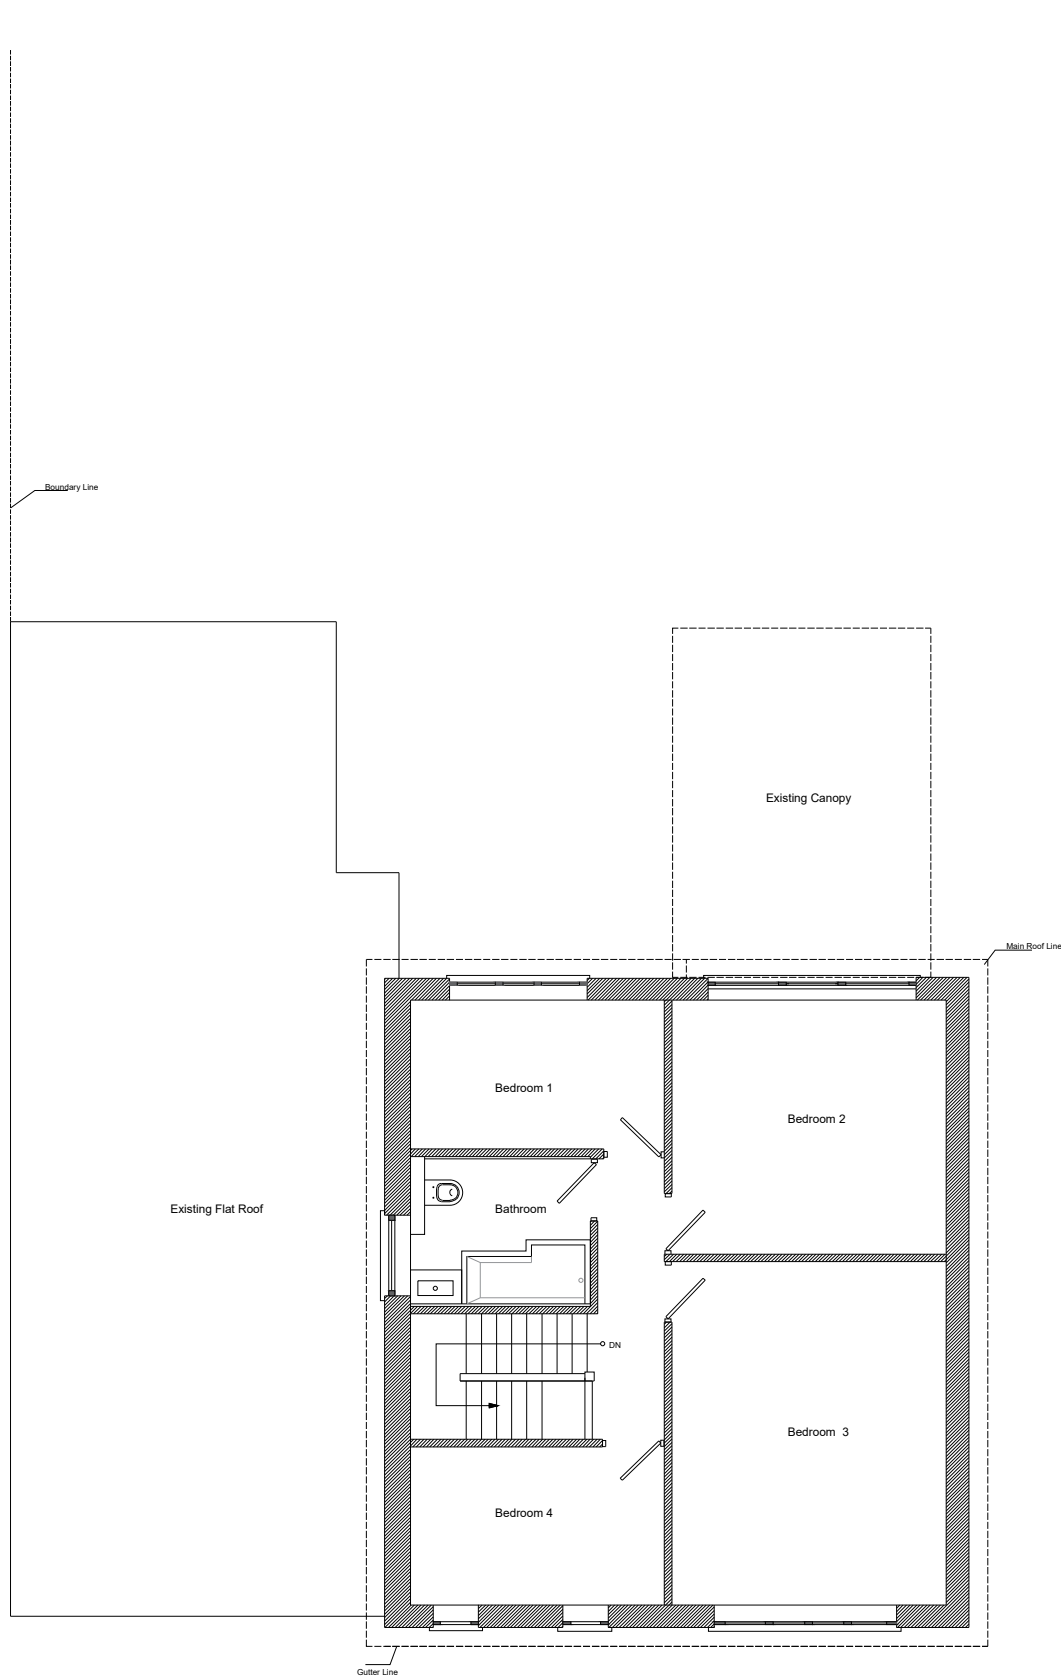

EXISTING FIRST FLOOR 1:50

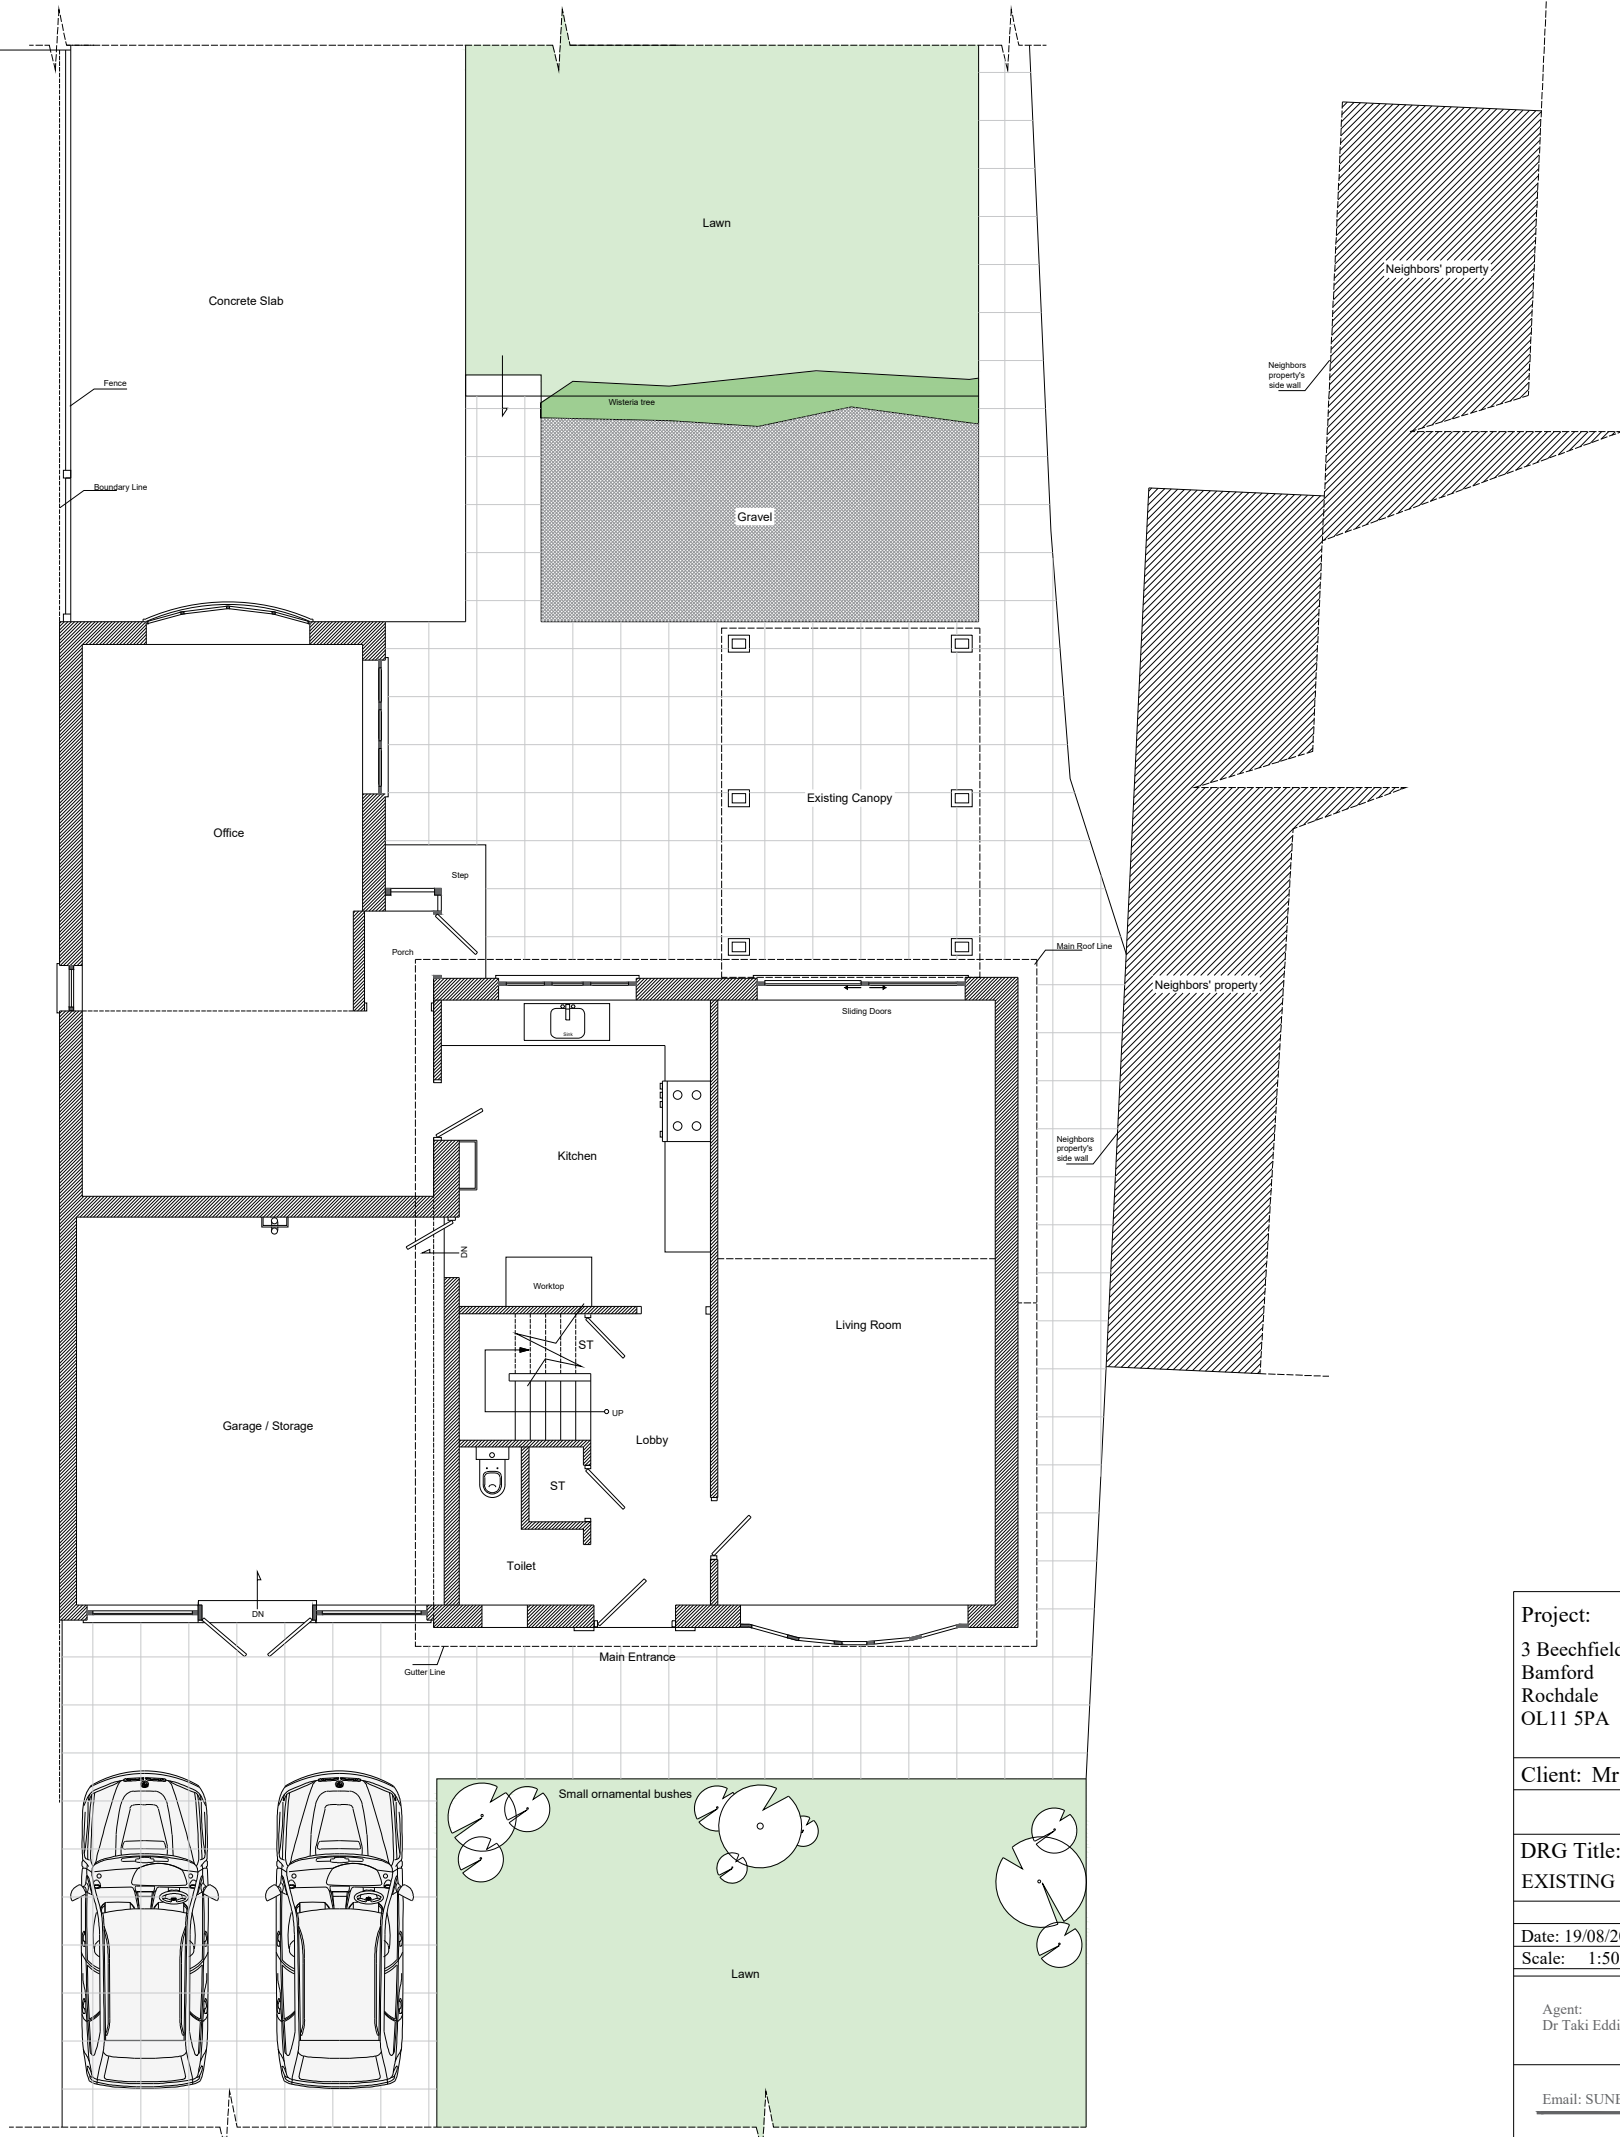


EXISTING GROUND FLOOR 1:50

Project: 3 Beechfield Bamford Rochdale OL11 5PA		
Client: Mr Manzoor Ahmad		
DRG Title: EXISTING Plans		
Date: 19/08/2023	Job No 1908.23	Dwg. No A02
Scale: 1:50 on A1		
Agent: Dr Taki Eddin Sonbli		
Email: SUNBULLI@HOTMAIL.CO.UK		




EXISTING MAIN ELEVATION 1:50

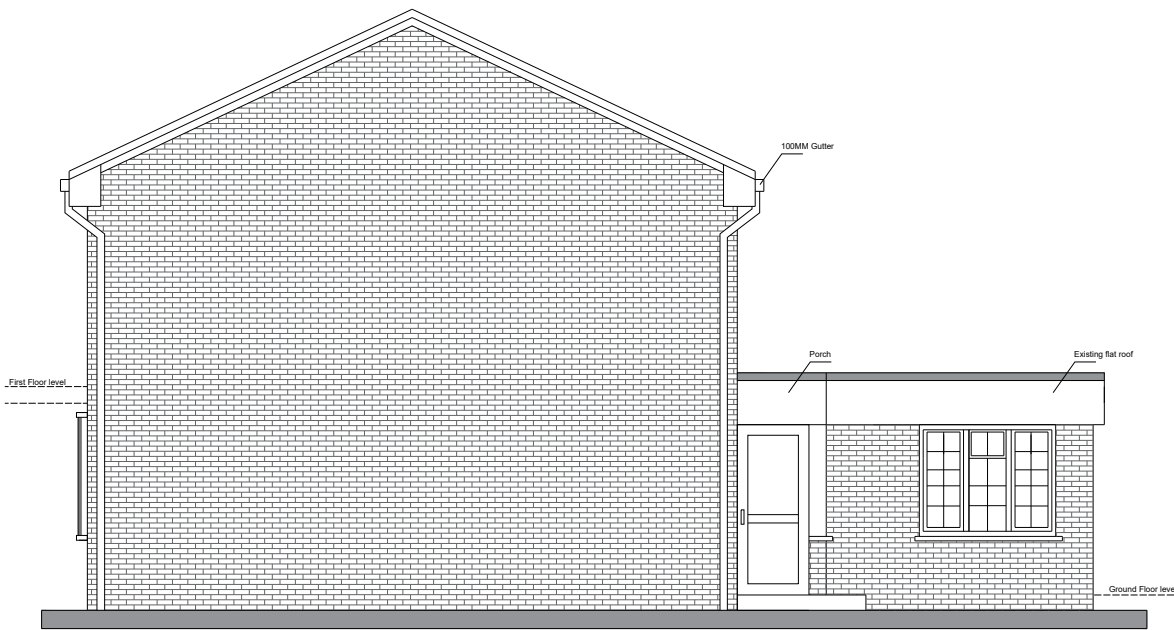


EXISTING SIDE ELEVATION 1:50




EXISTING REAR ELEVATION 1:50

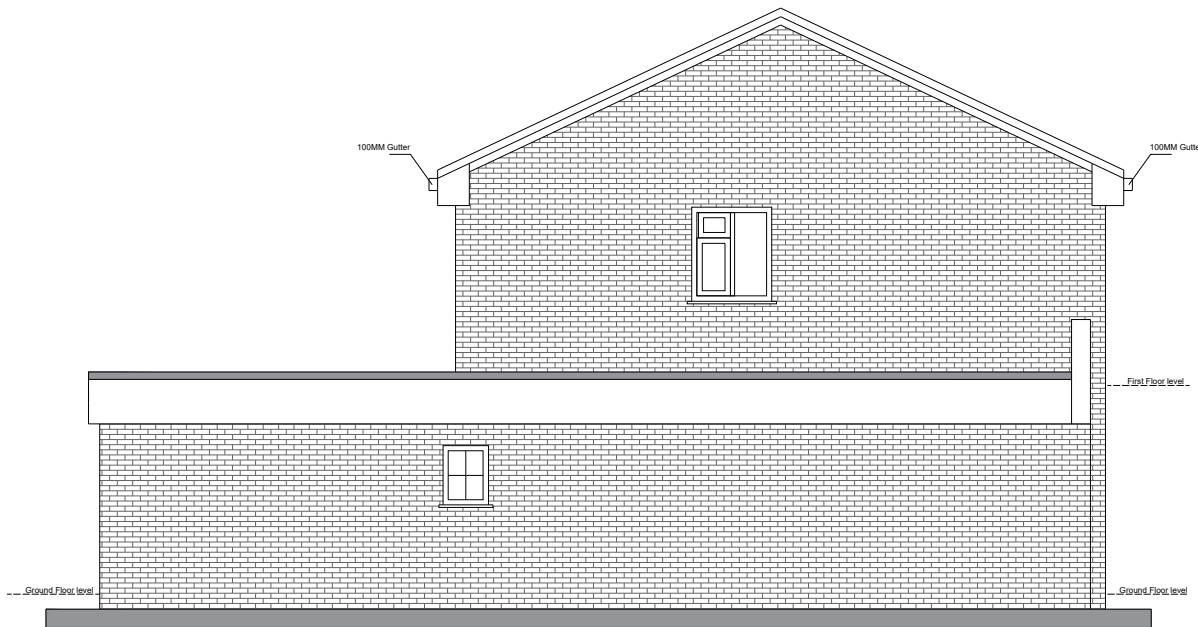



EXISTING SIDE ELEVATION (NORTH) 1:50

 

Project: 3 Beechfield Bamford Rochdale OL11 5PA		
Client: Mr Manzoor Ahmad		
DRG Title: EXISTING Elevations		
Date: 19/08/2023	Job No 1908.23	Dwg. No A03
Agent: Dr Taki Eddin Sonbli		
Email: SUNBULLI@HOTMAIL.CO.UK		

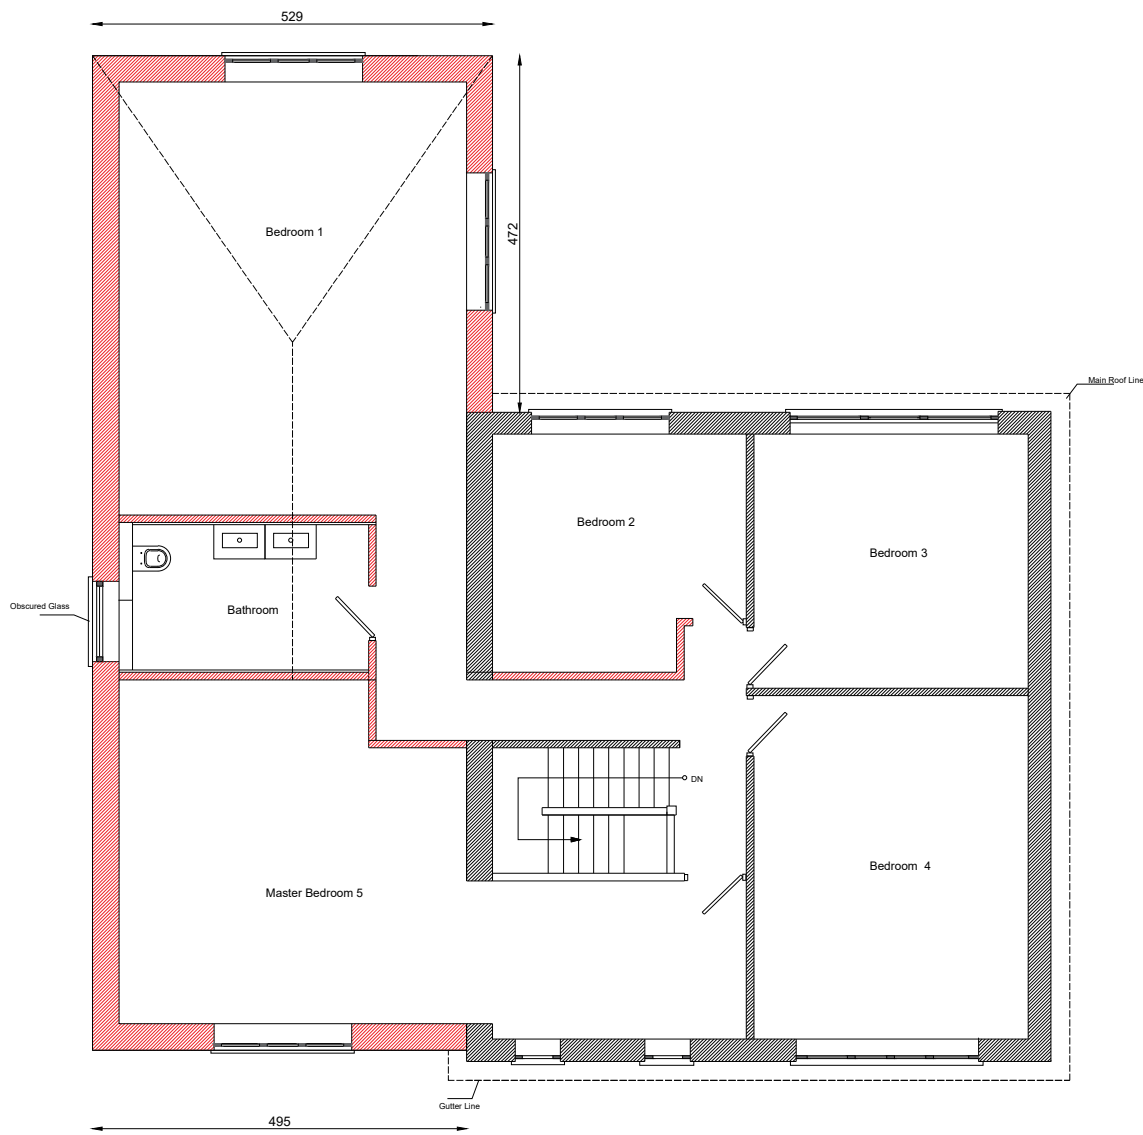

PROPOSED FIRST FLOOR 1:50

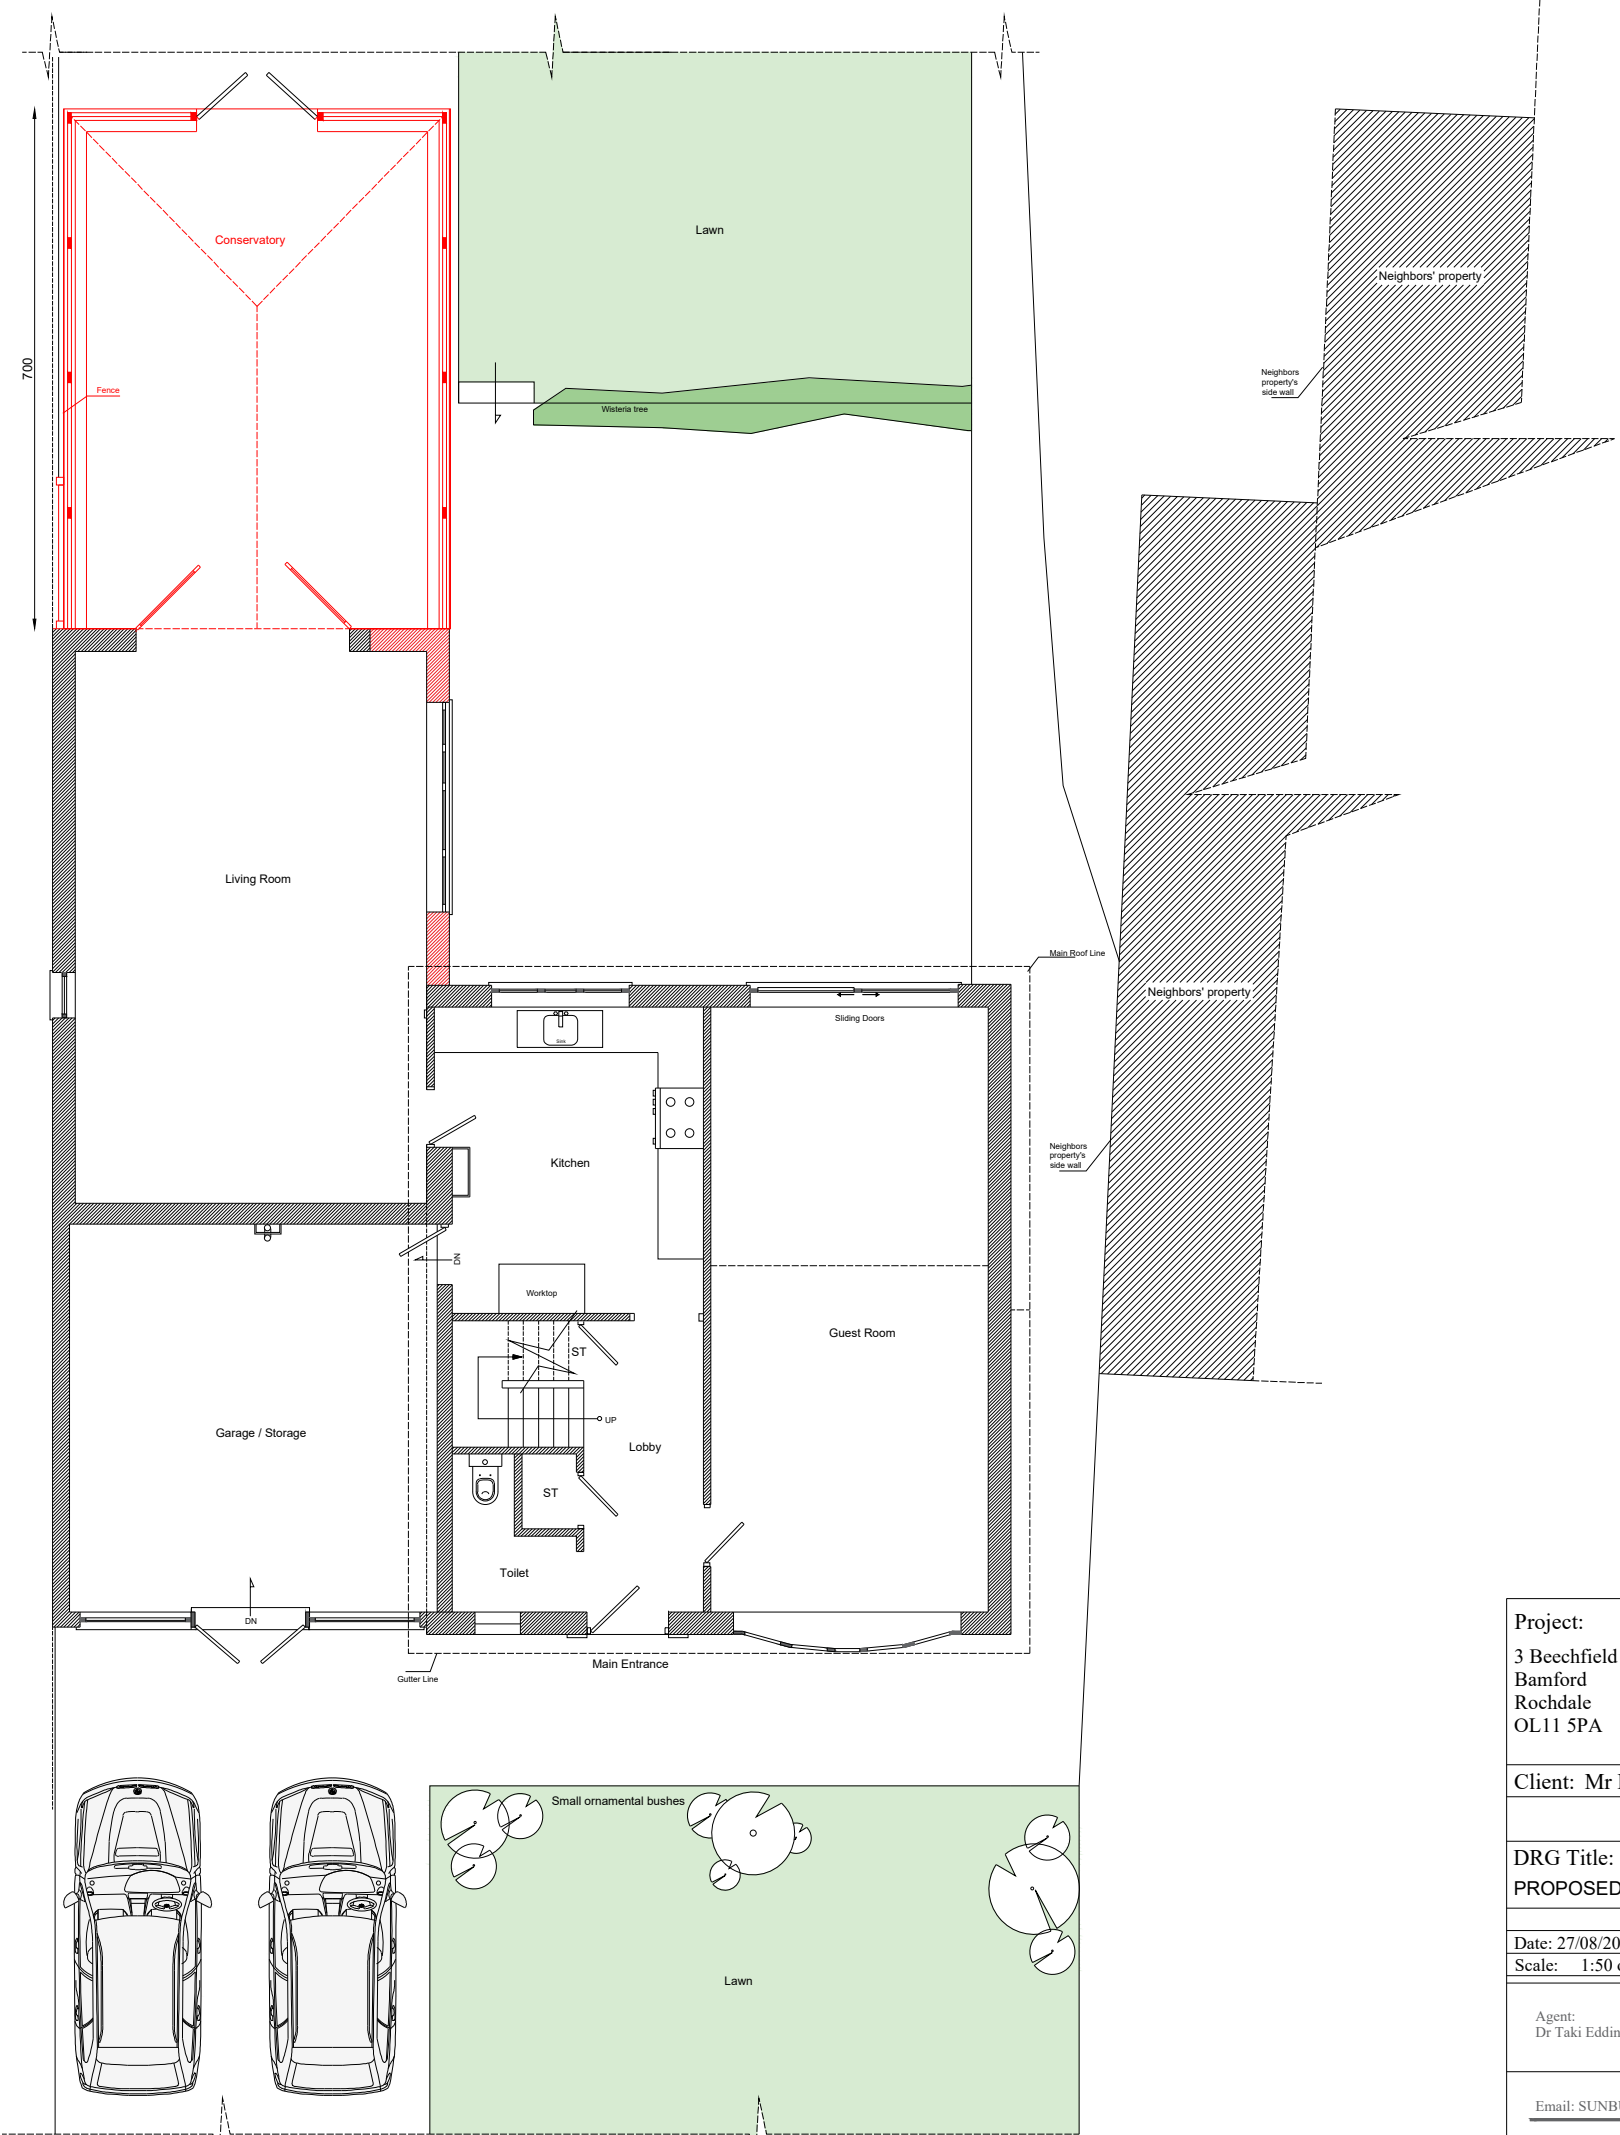 


PROPOSED GROUND FLOOR 1:50


Project: 3 Beechfield Bamford Rochdale OL11 5PA		
Client: Mr Manzoor Ahmad		
DRG Title: PROPOSED Plans		
Date: 27/08/2023	Job No 1908.23	Dwg. No A02
Agent: Dr Taki Eddin Sonbli		
Email: SUNBULLI@HOTMAIL.CO.UK		




PROPOSED MAIN ELEVATION 1:50

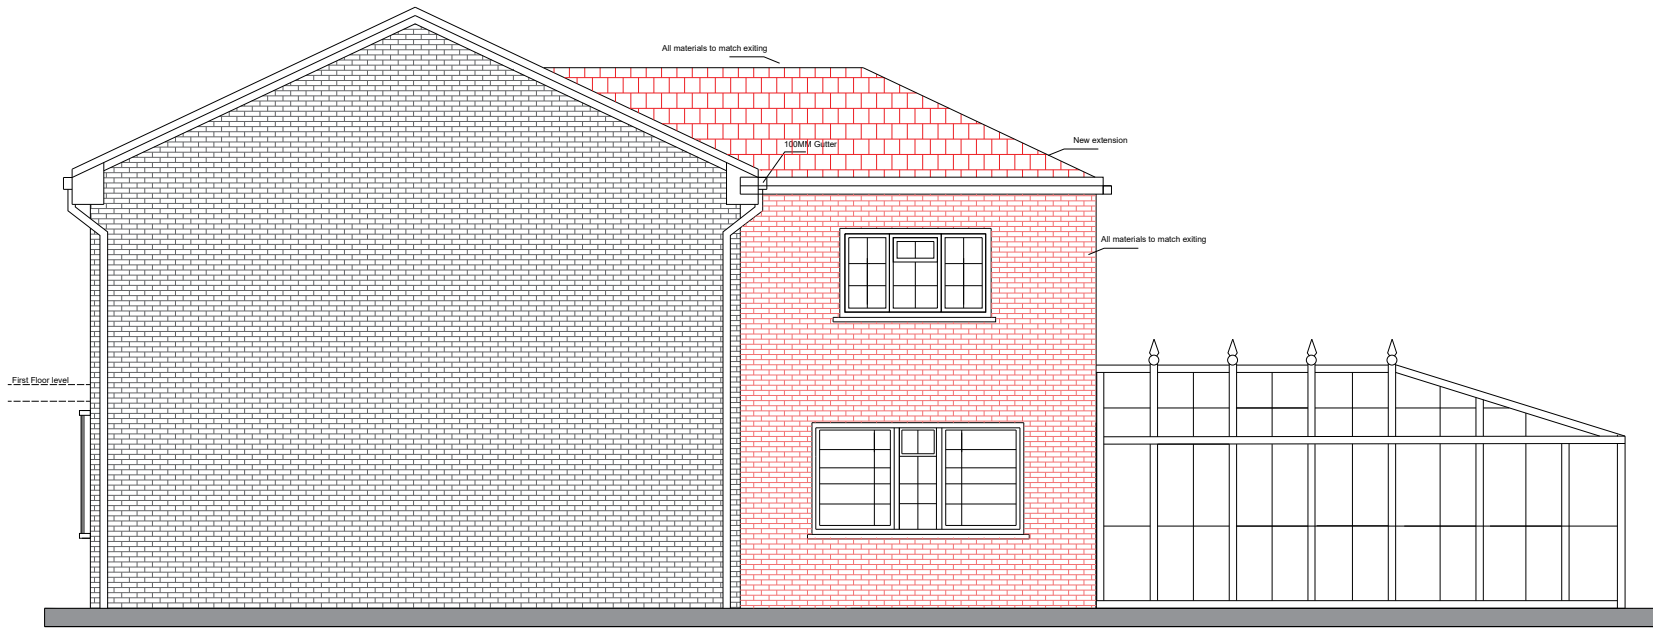

PROPOSED SIDE ELEVATION 1:50

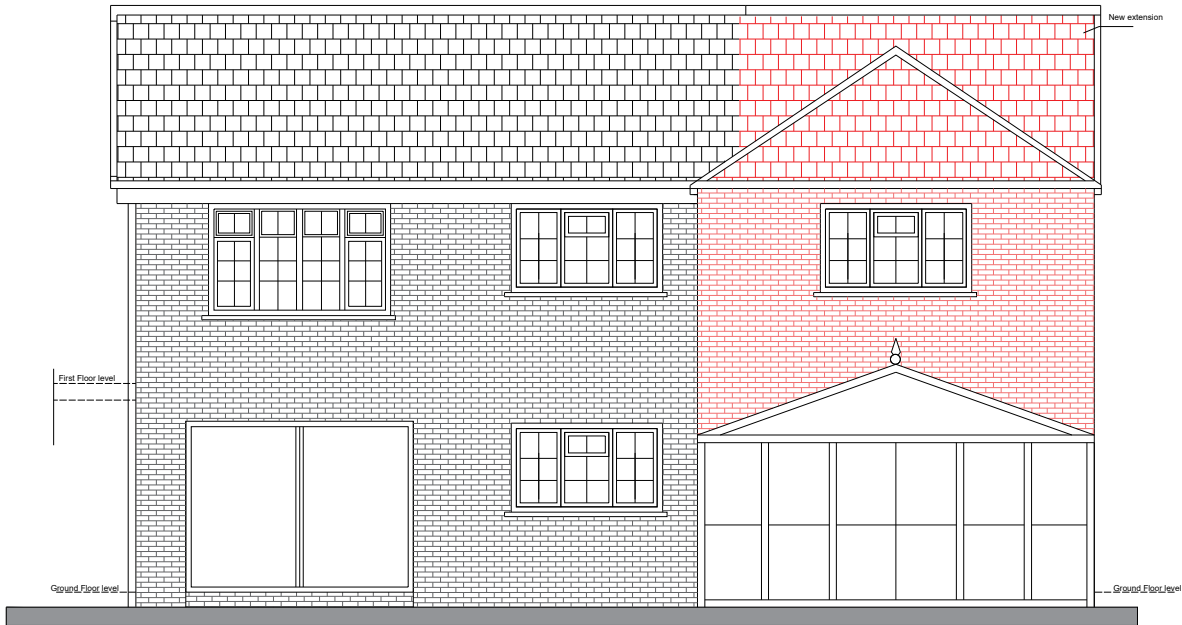



PROPOSED REAR ELEVATION 1:50

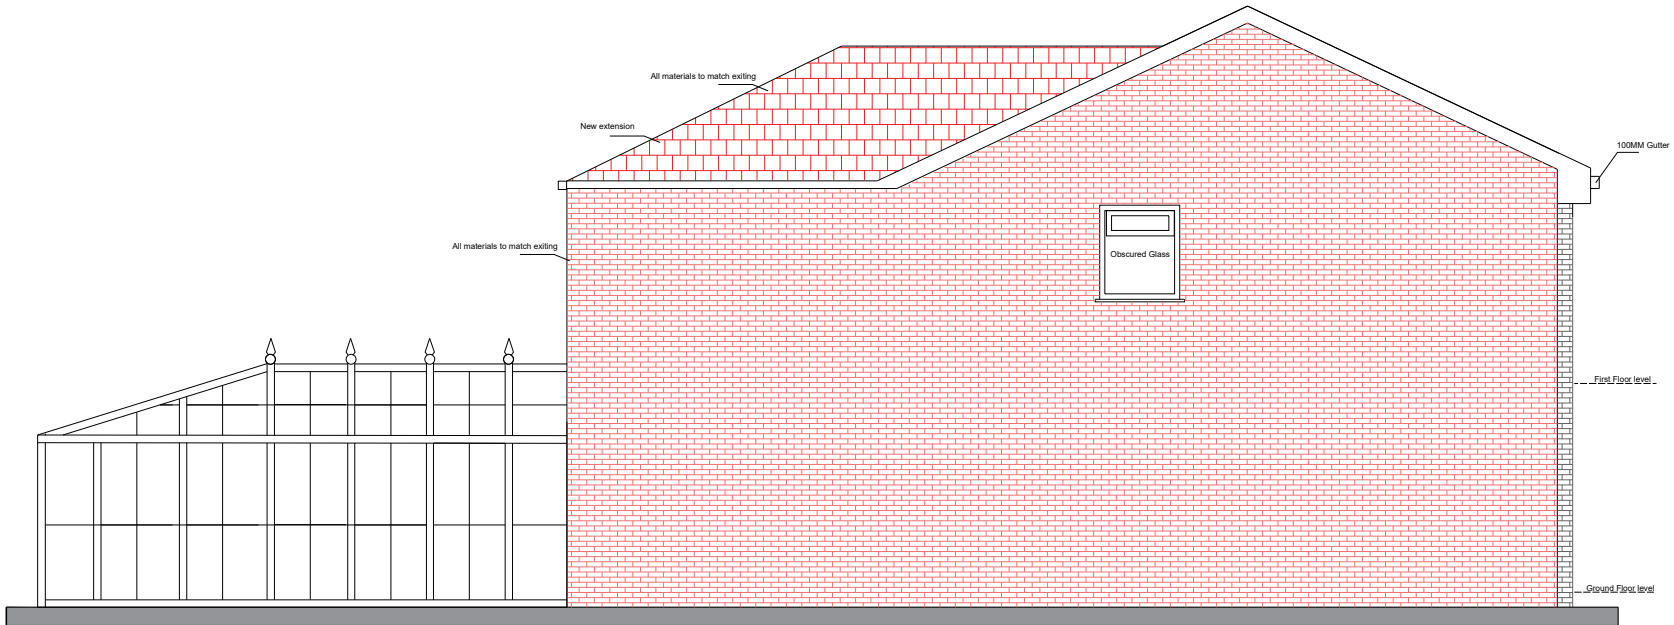


PROPOSED SIDE ELEVATION (NORTH) 1:50



Project: 3 Beechfield Barnford Rochdale OL11 5PA		
Client: Mr Manzoor Ahmad		
DRG Title: Proposed Elevations		
Date: 27/08/2023	Job No: 1908.23	Draw. No: A03
Scale: 1:50 on A1		
Agent: Dr Tariq Fatima Sheikh		
Email: SUNBULLA@HOTMAIL.CO.UK		

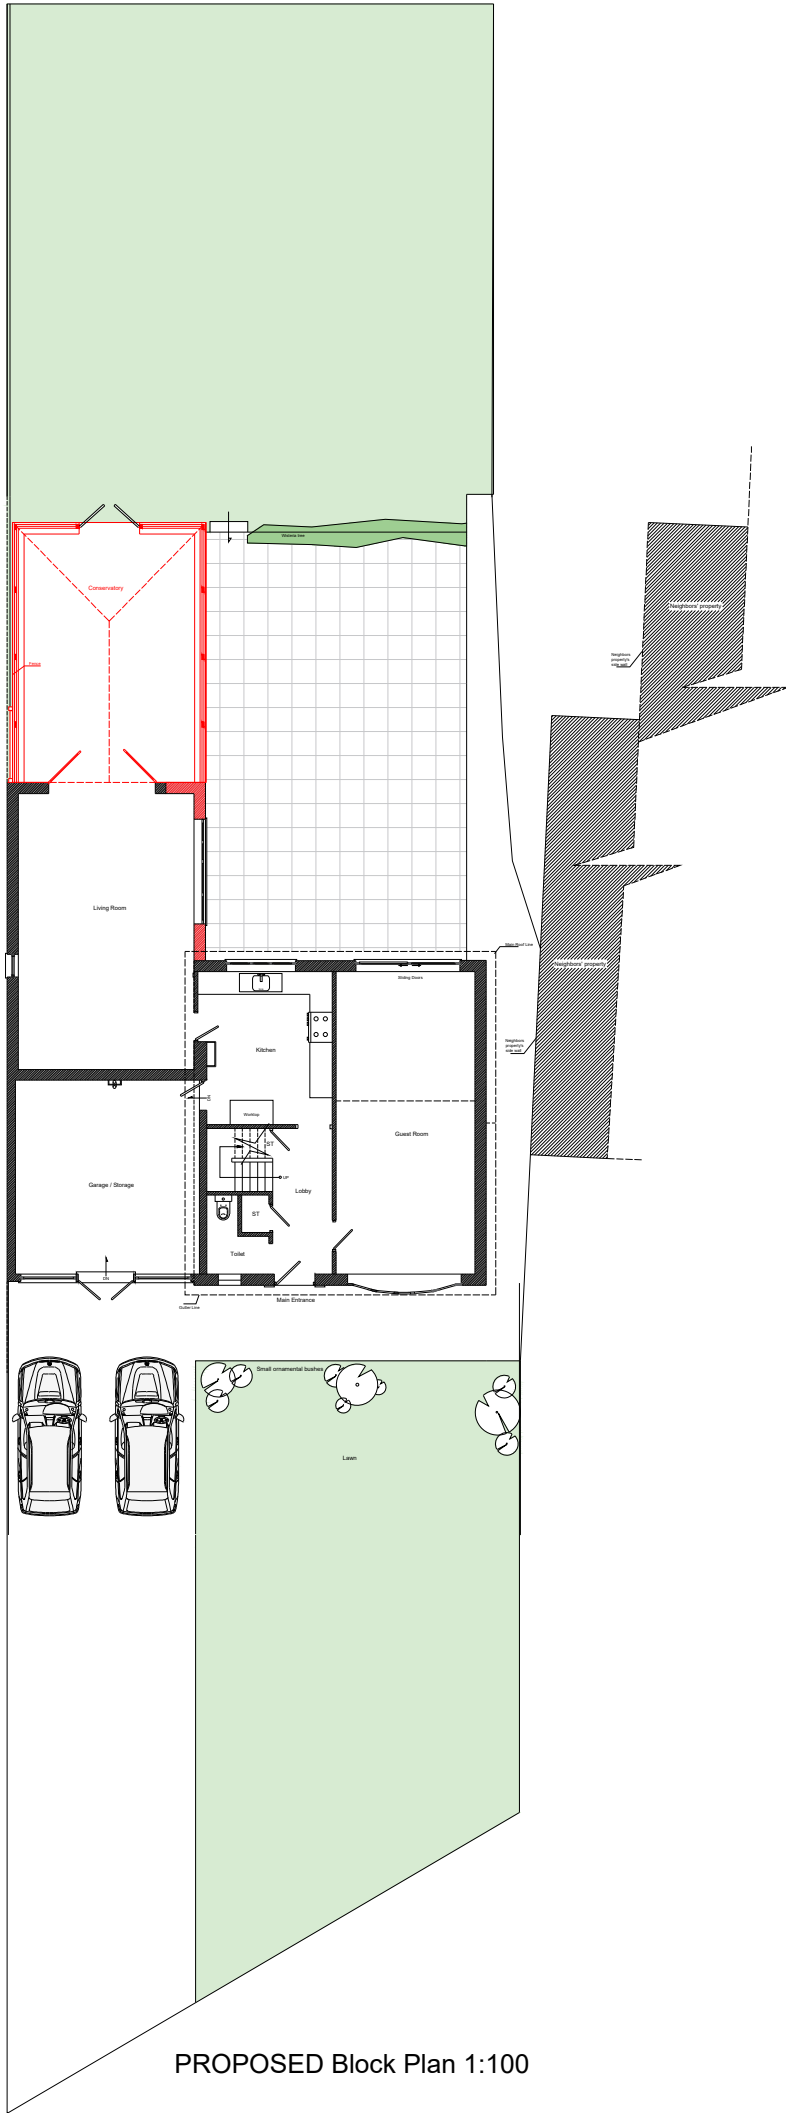 

Project: 3 Beechfield Bamford Rochdale OL11 5PA		
Client: Mr Manzoor Ahmad		
DRG Title: PROPOSED block plan		
	Job No	Dwg. No
Date: 27/08/2023	1908.23	A06
Scale: 1:50 on A1		
Agent: Dr Taki Eddin Sonbli		
<u>Email: SUNBULLI@HOTMAIL.CO.UK</u>		

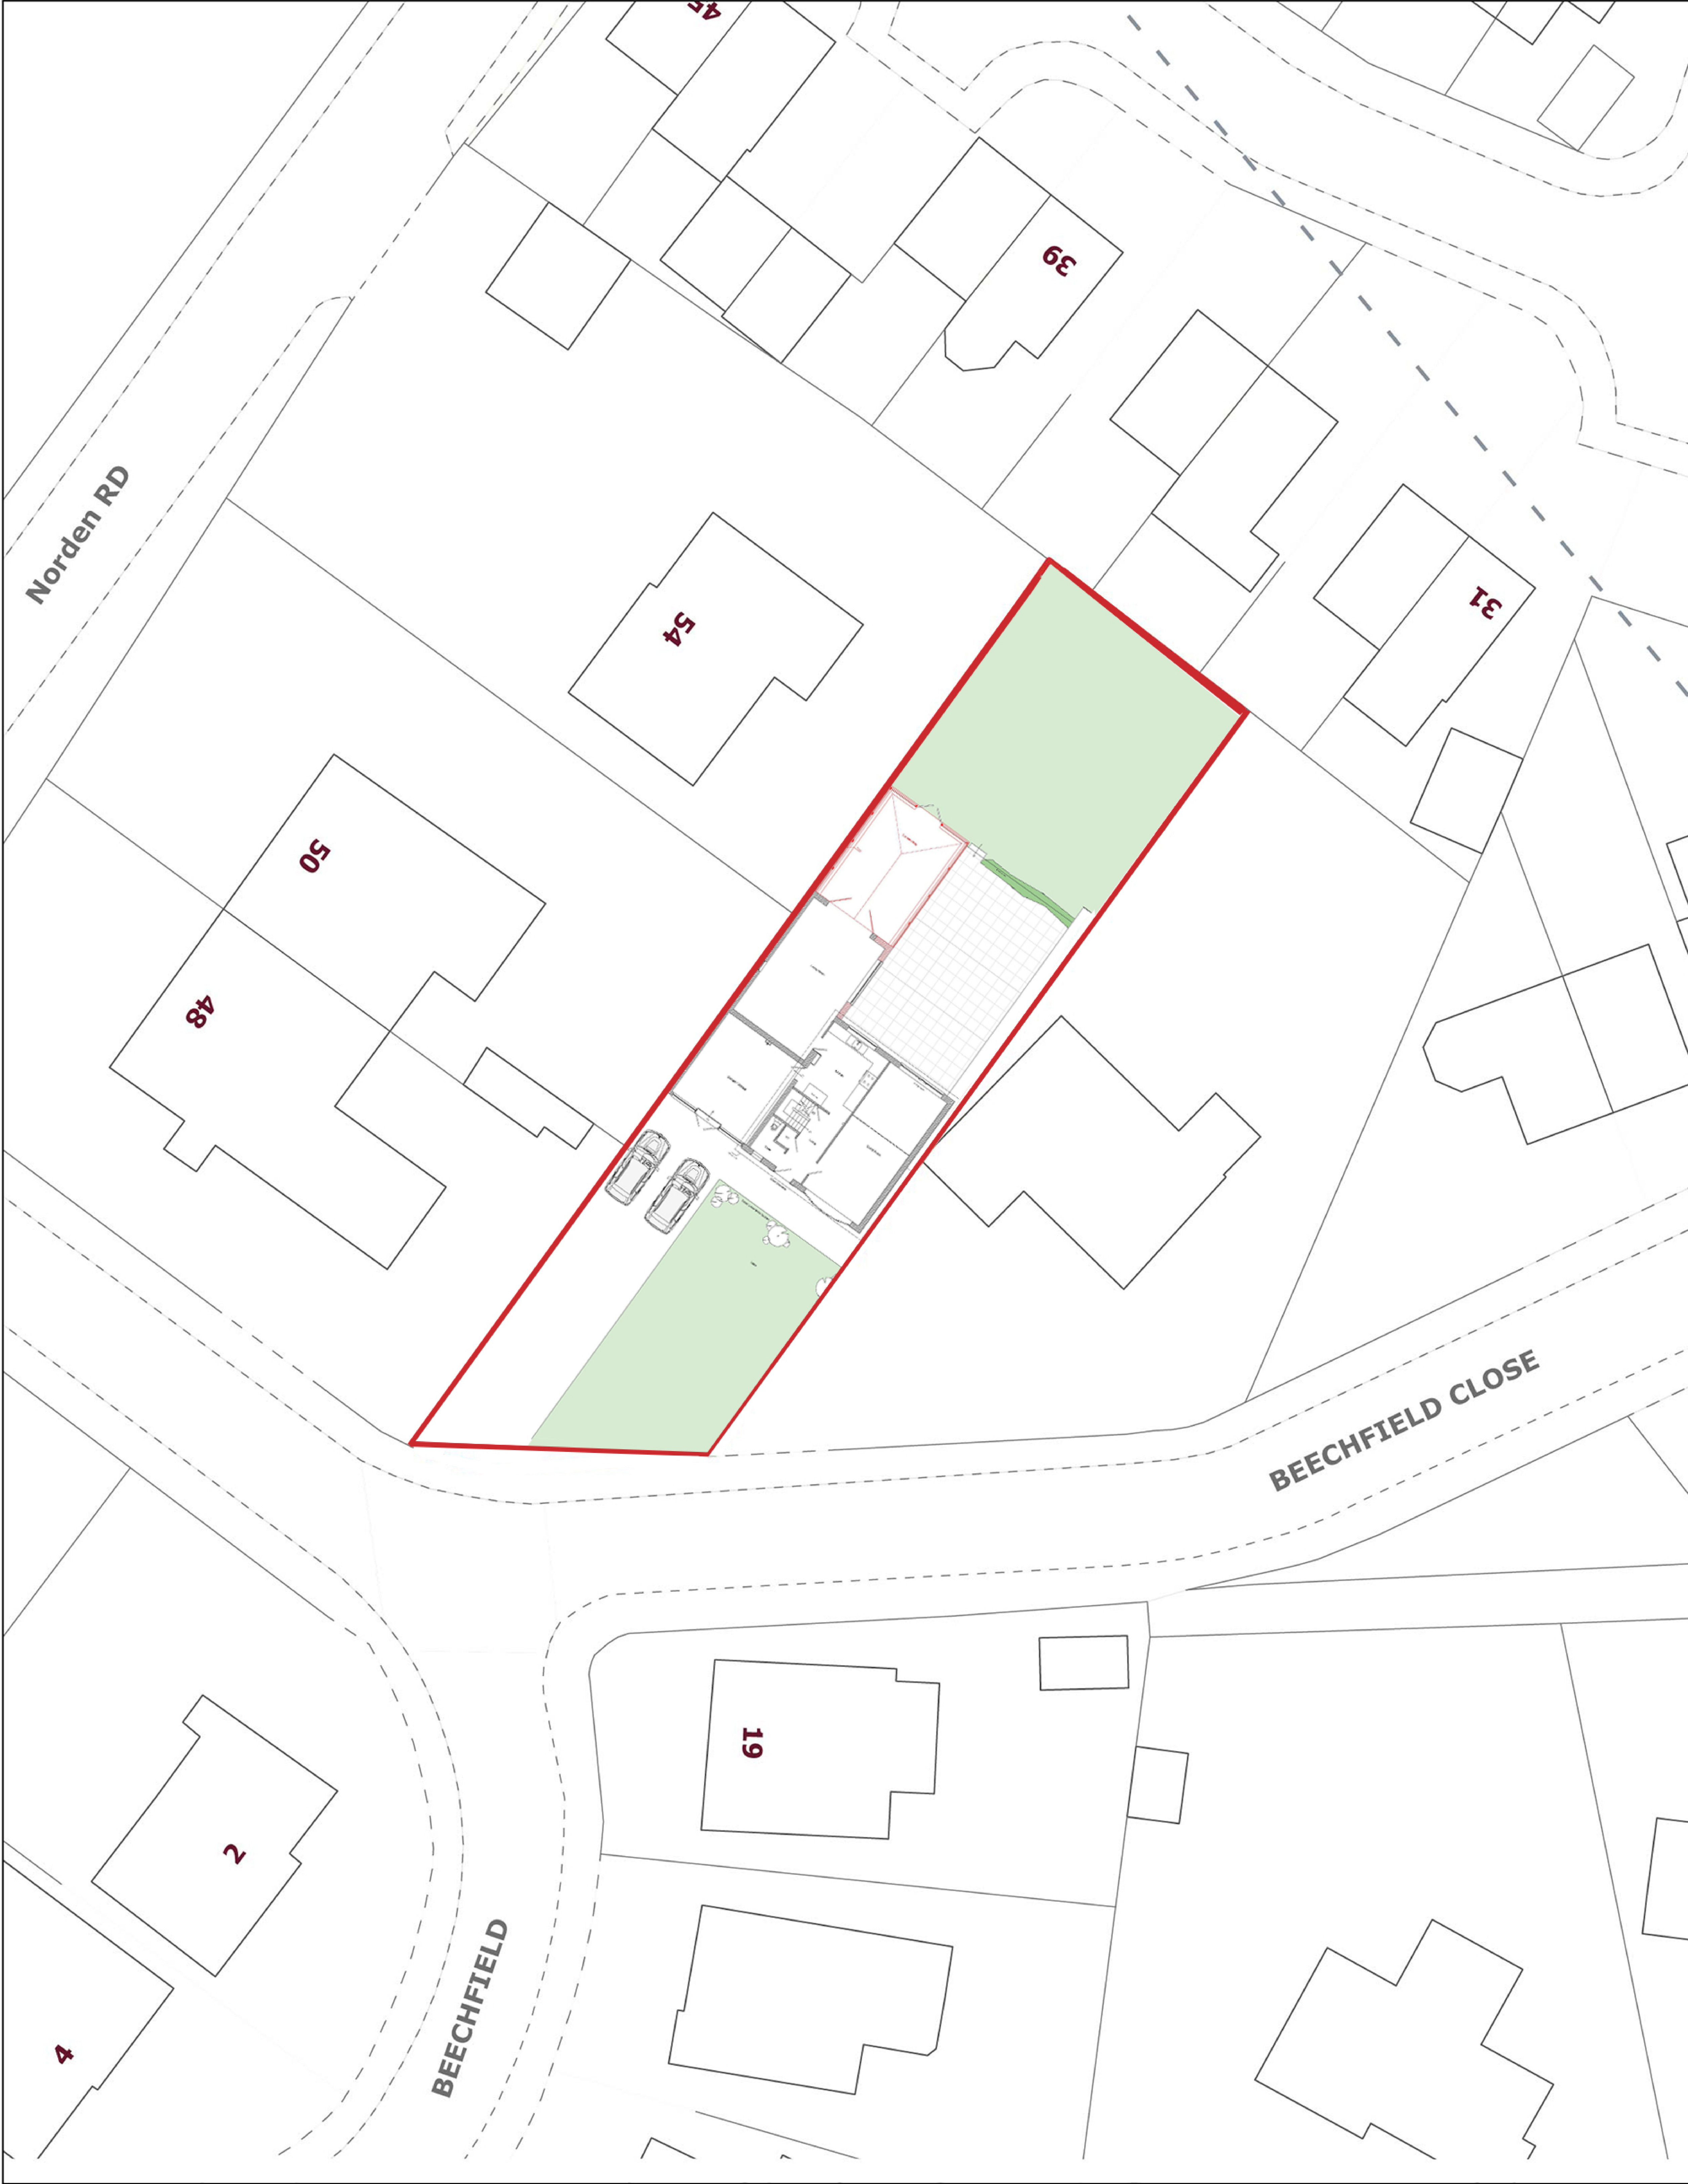

Scale 1:500

