




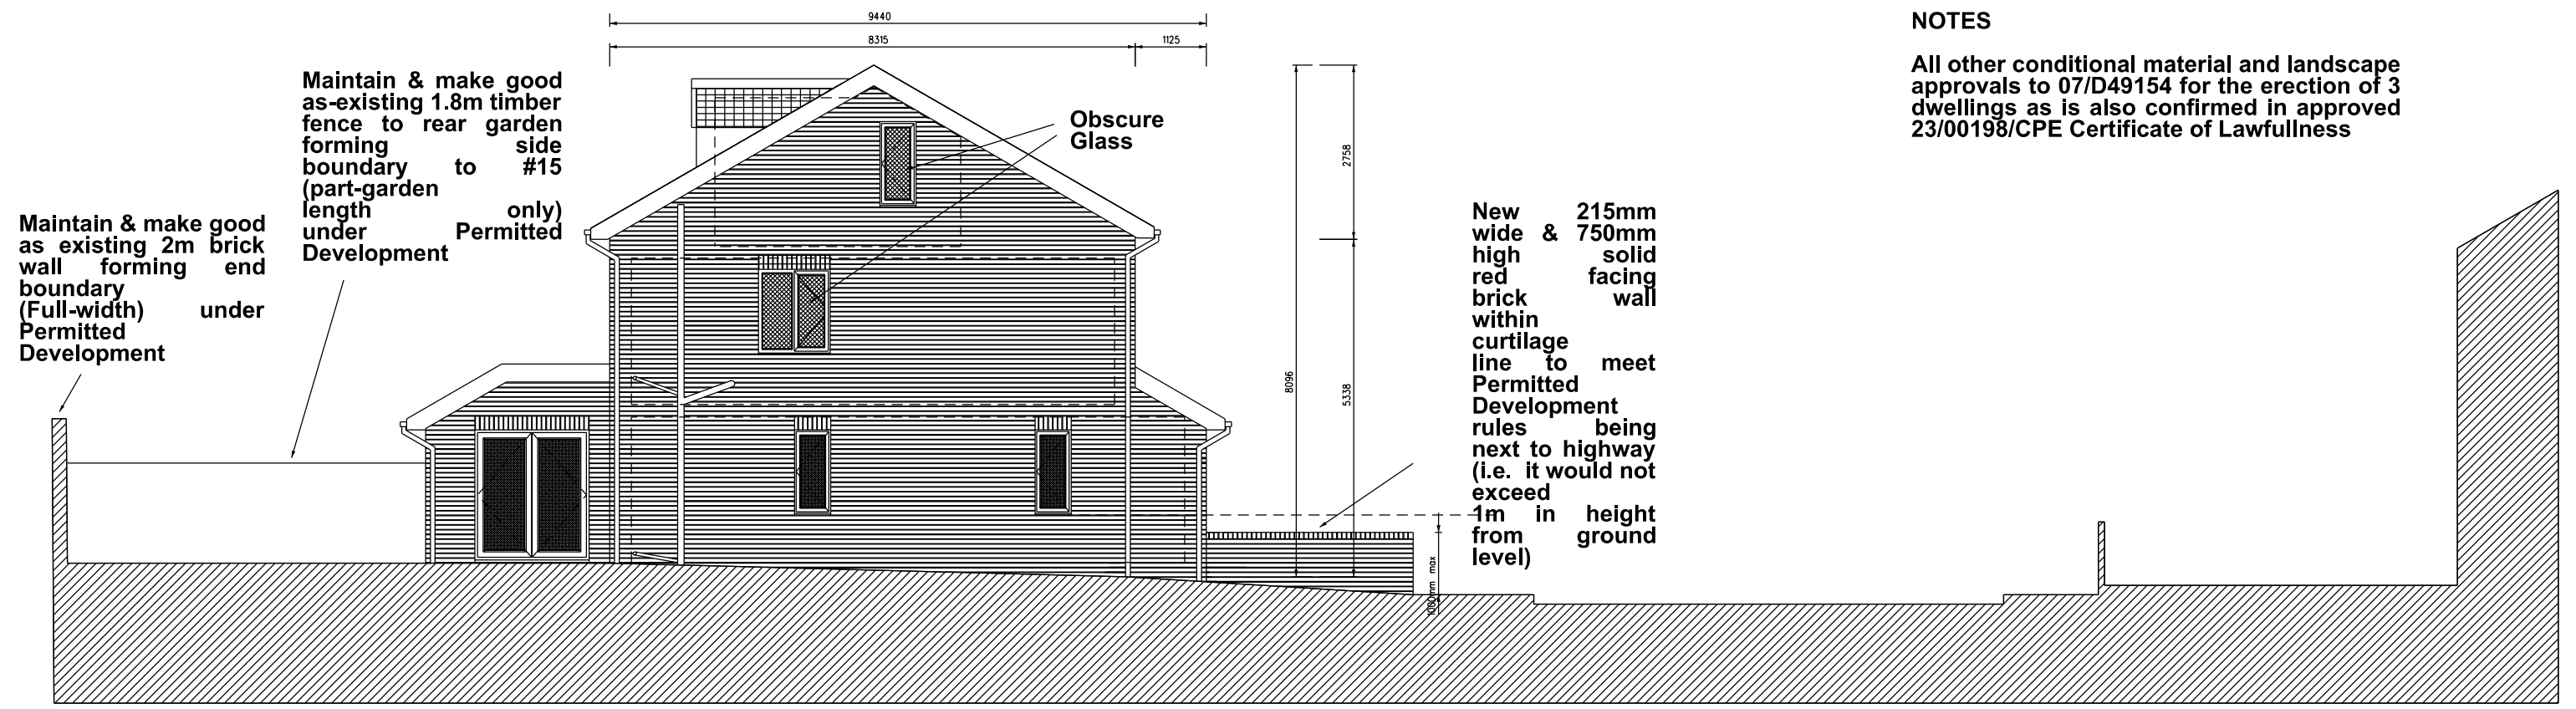

PROPOSED SIDE ELEVATION (FACING #15 HILLCREST ROAD)

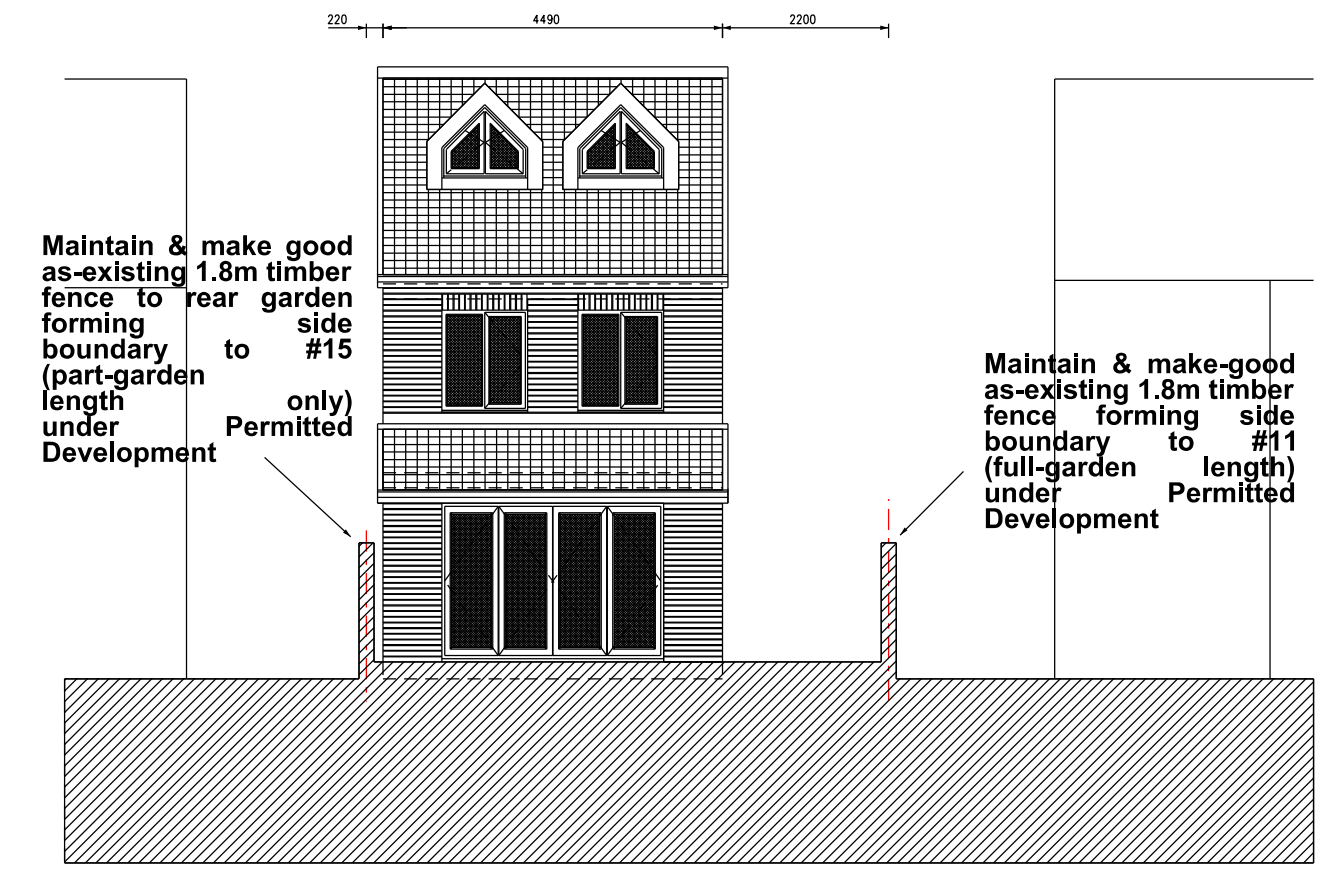

PROPOSED REAR ELEVATION

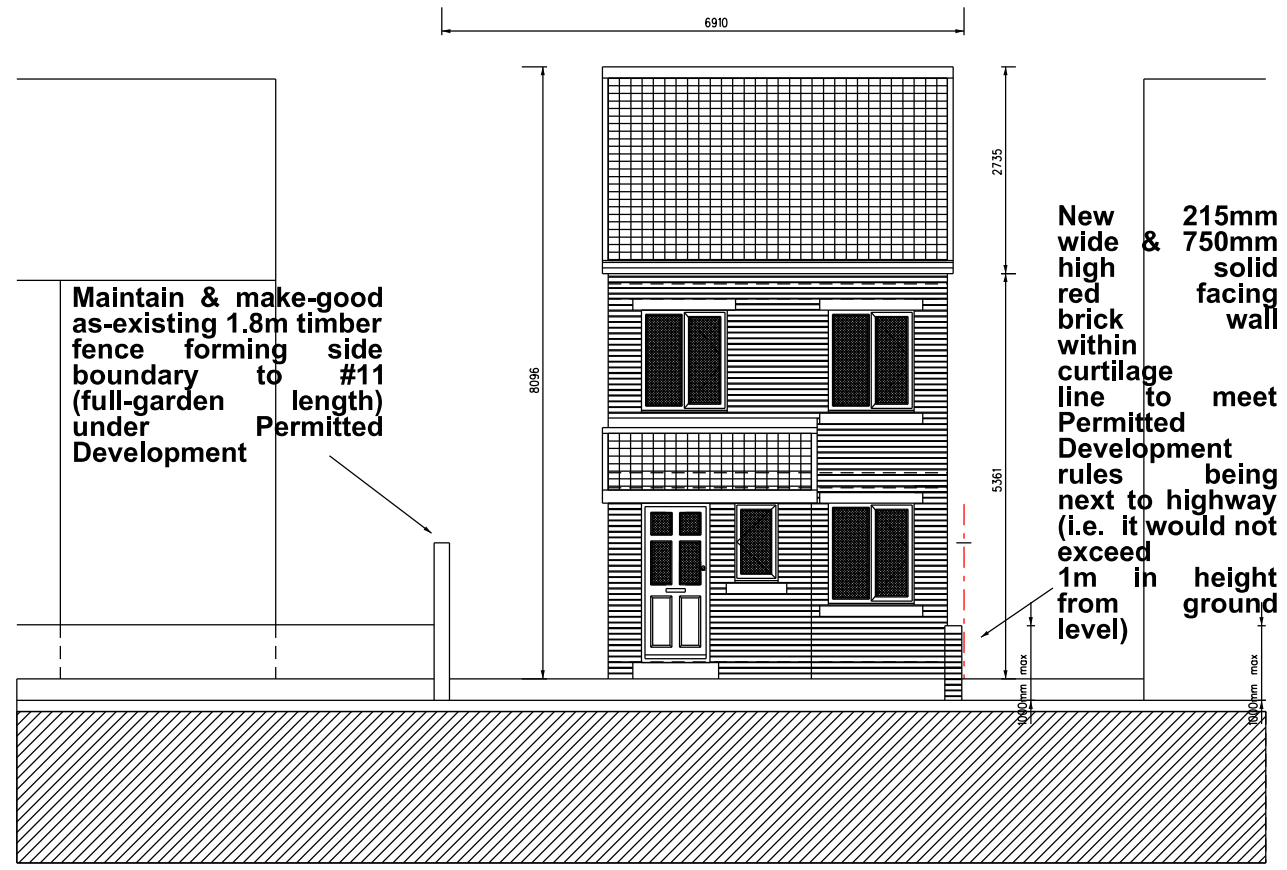

PROPOSED FRONT ELEVATION TO HILLCREST ROAD

REVISIONS Rev A: Rear Extension Added 21Nov22 Rev B: Planning Notes 16Jan23 Rev C: Notes 06Jul23 Rev D: Planning Parking Request 16Oct23	REVISION NOTES	PROJECT AND DETAILS: Land adjacent 15 Hillcrest Road		AT: Rochdale, OL11 2QE		SCALE: 1:50 @ A1 1:100 @ A3		A B C D		
		SCALABLE IN METRES 0.50 1.0 2.0 3.0 4.0 5.0 6.0 10.0		FOR: L Wells		DRAWN: IB		DWG TITLE: As Proposed Elevations		
						DATE: 17 Nov 22		DWG NO: 499-PL06D		