


1 of 2

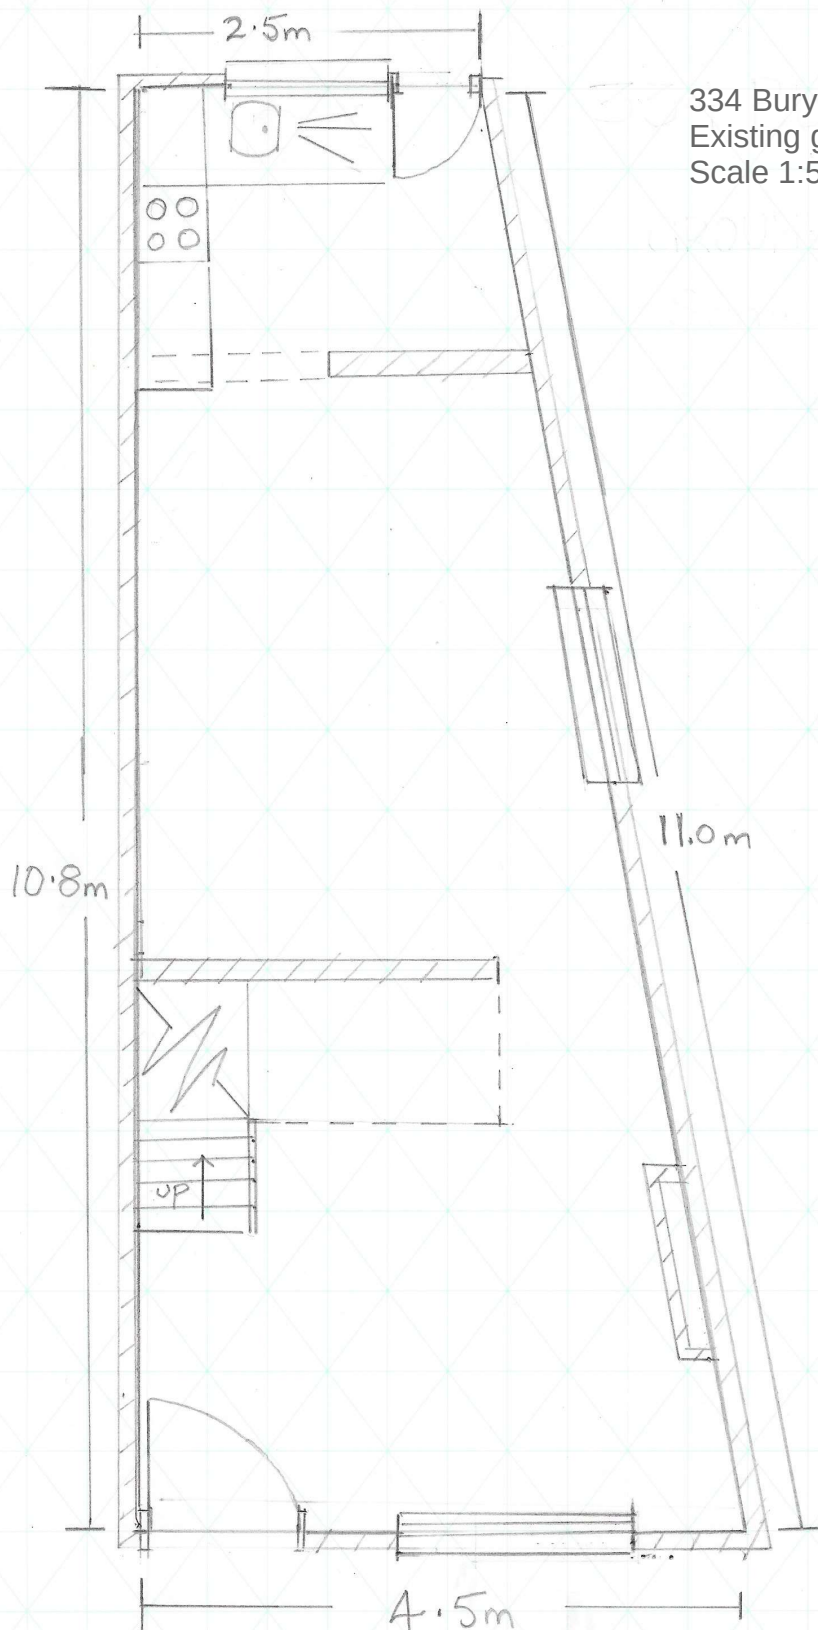

334 Bury Road Rochdale
Existing ground floor plan
Scale 1:50