


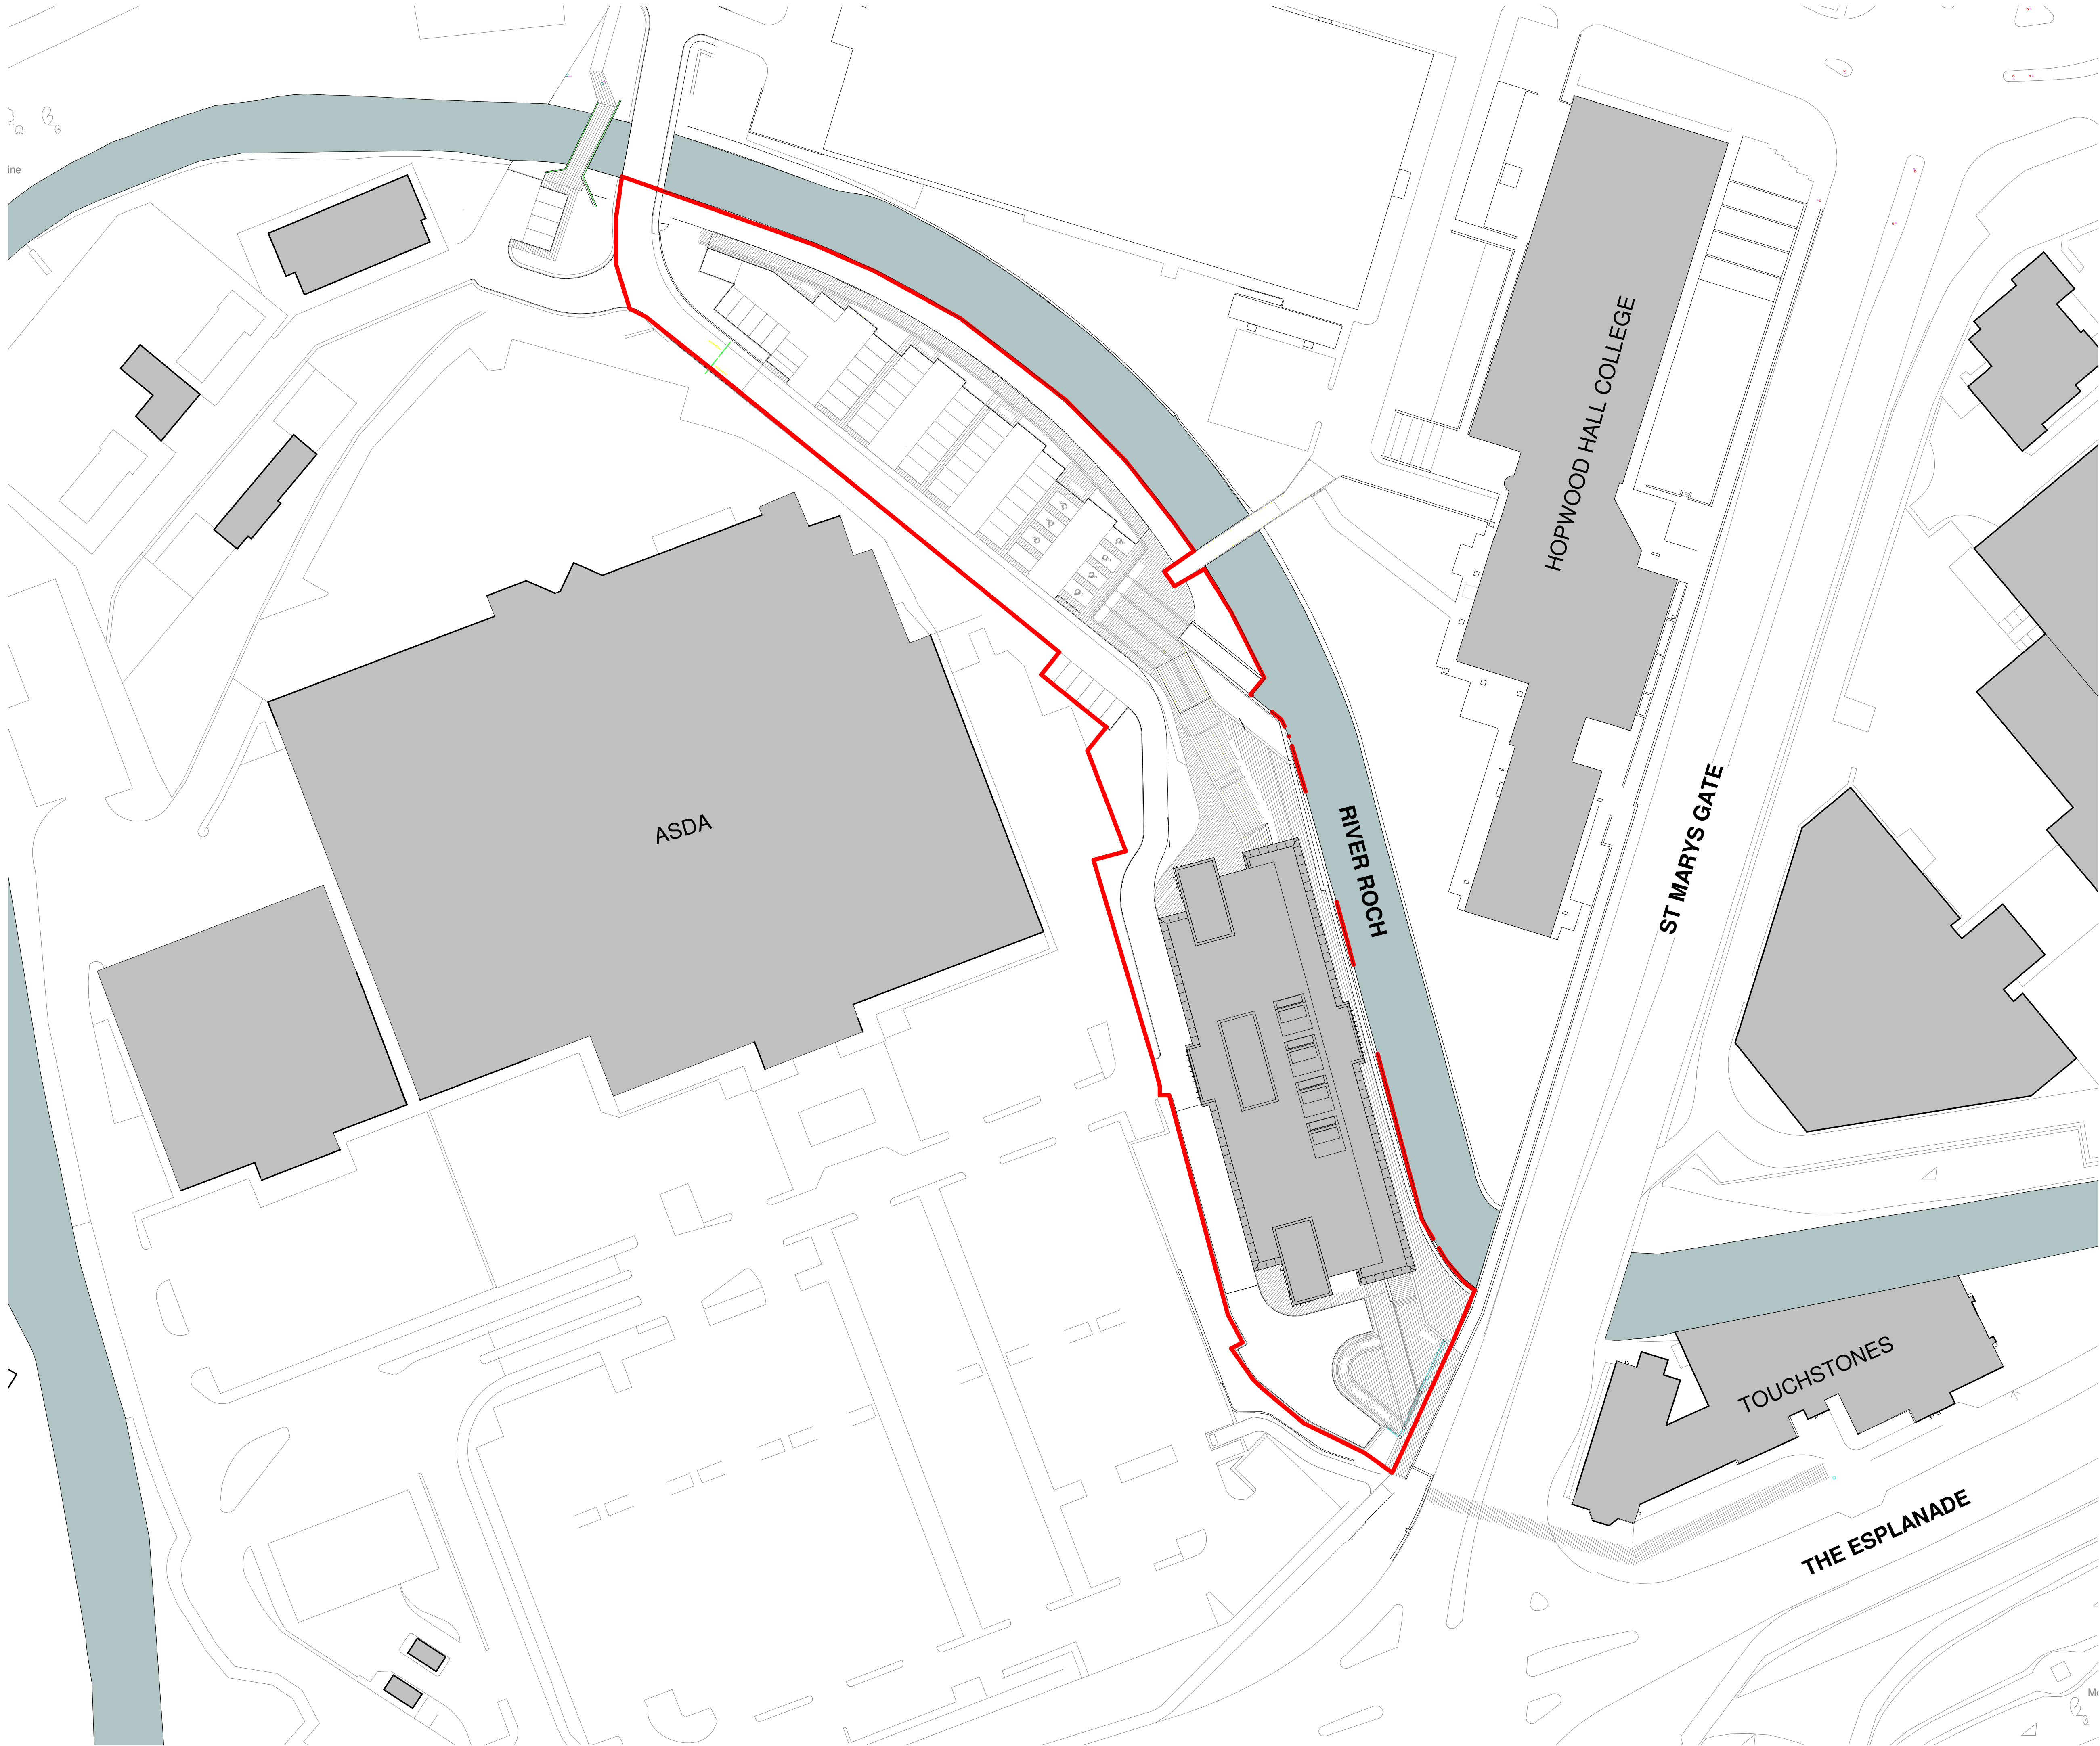

NOTE:
1. ANY DISCREPANCIES TO BE REPORTED IMMEDIATELY TO THE ARCHITECT.
2. ALL DIMENSIONS TO BE SITE CHECKED & VERIFIED BY THE CONTRACTOR PRIOR TO THE MANUFACTURE OR ORDER OF ANY MATERIALS OR GOODS.

KEY:
— PROPOSAL BOUNDARY



P2	Planning Permission Submission	02.11.22
P1	Issued for comment	28.10.22
Rev	Description	Date

PLANNING
Rochdale Sixth Form College
College Road, Rochdale, OL12 6HY

Existing Site Plan

DRAWING NUMBER
3940-A-1001P

DATE 10/19/22	REVISION P2	STATUS PURPOSE OF ISSUE
------------------	----------------	----------------------------

ABW architects Ltd.
architecture building workshop

A1
©
0211/2022 15:08:04