


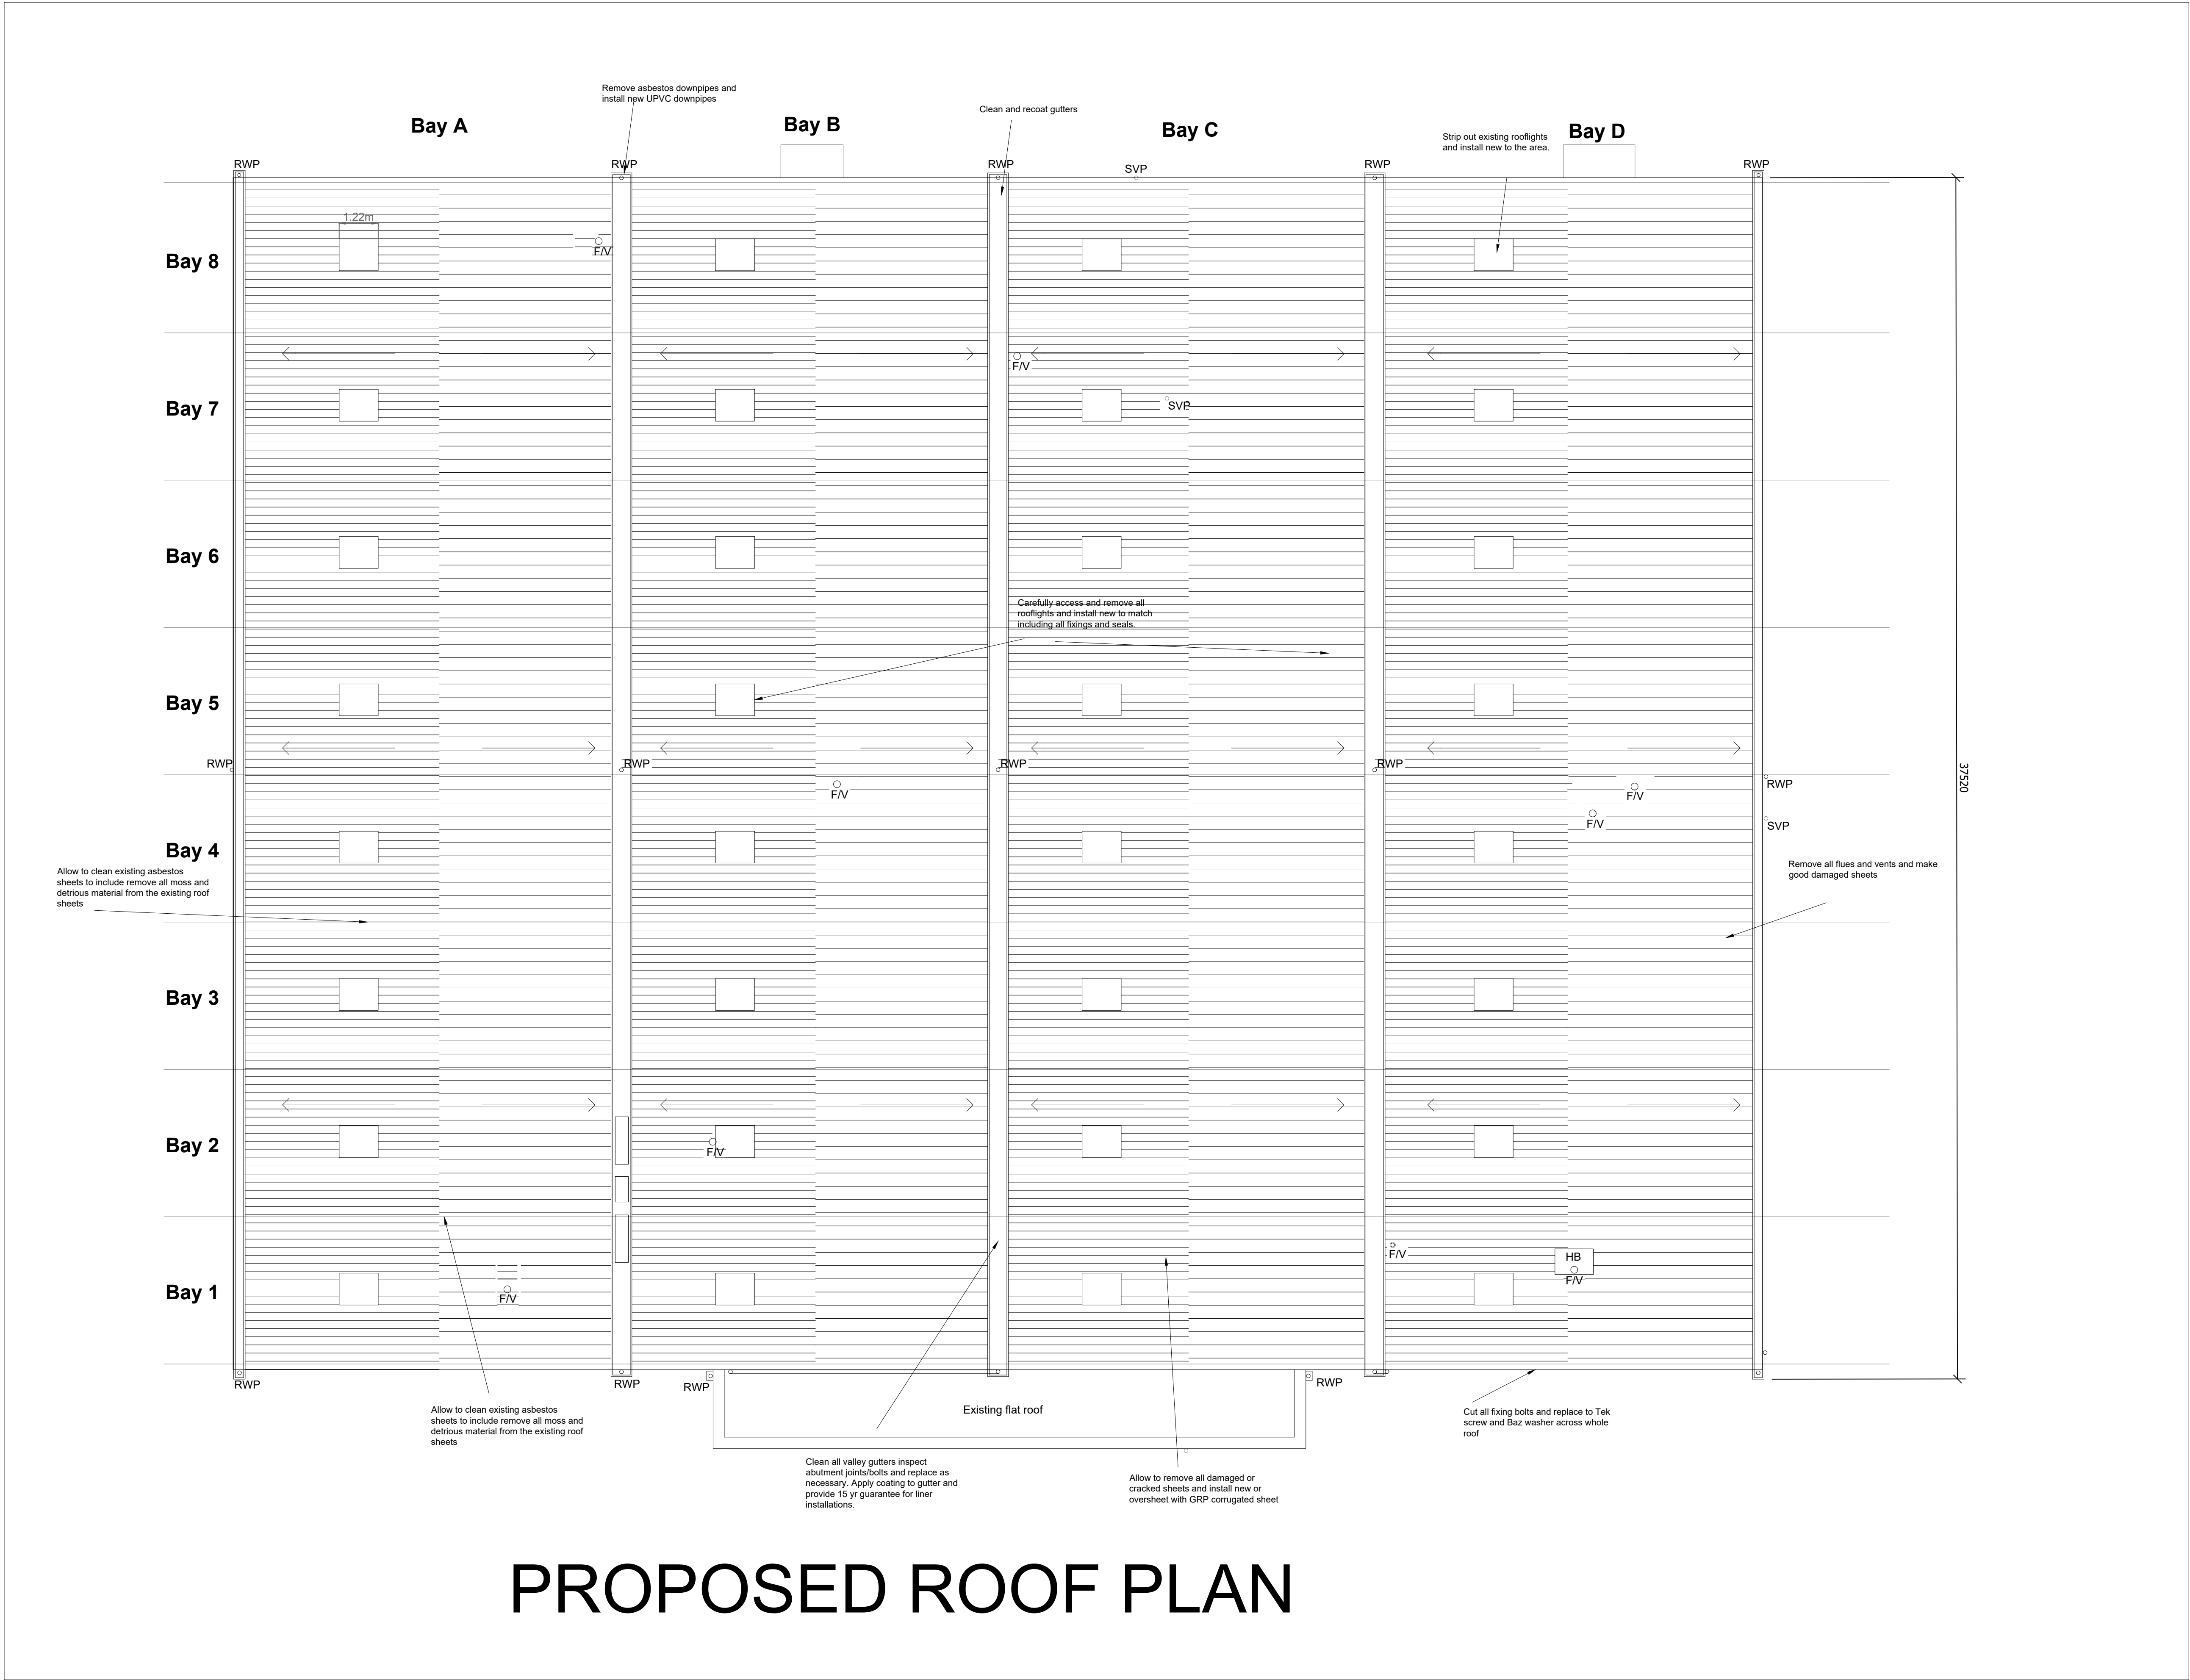

MGRA CONSULTING LTD
346 DEANS GATE
MANCHESTER
M3 4LY
CAD@MGRA.CO.UK
TEL: 0161 835 9936

© MGRA Consulting Ltd
Reproduction is prohibited
in whole or in part
without the express agreement of
MGRA Consulting Ltd.

NOTES:
CARRY OUT REPAIRS TO MAKE WIND AND WATER
TIGHT ACROSS WHOLE ROOF. INSTALL NEW METAL
LINED PROFILED SHEETS.
INSTALL NEW ROOFLIGHTS ACROSS THE WHOLE
ROOF.
INSTALL NEW FIXINGS WHERE LOOSE
INSTALL NEW COVER CAPS.
APPLY SEAL COAT TO ROOF

Client: Hamida.am Ltd
234 Leicester Park Road
Leicester
LE5 5FD

Property Address
Bentley Avenue
Stakehill Industrial Estate
Middleton
M24 2RW

Project Title Refurbishment		DWG Ref: 284- DWG
DWG Title: PROPOSED ROOF PLAN		DWG No. 007
Scale 1/100 ON A1	Date 20/10/2021	Job No 284
Surveyed PWM/LPM	Drawn LPM	Checked PWM