


stonegate

PUB COMPANY

REV A - REAR ELEVATION ADDED 26.06.23

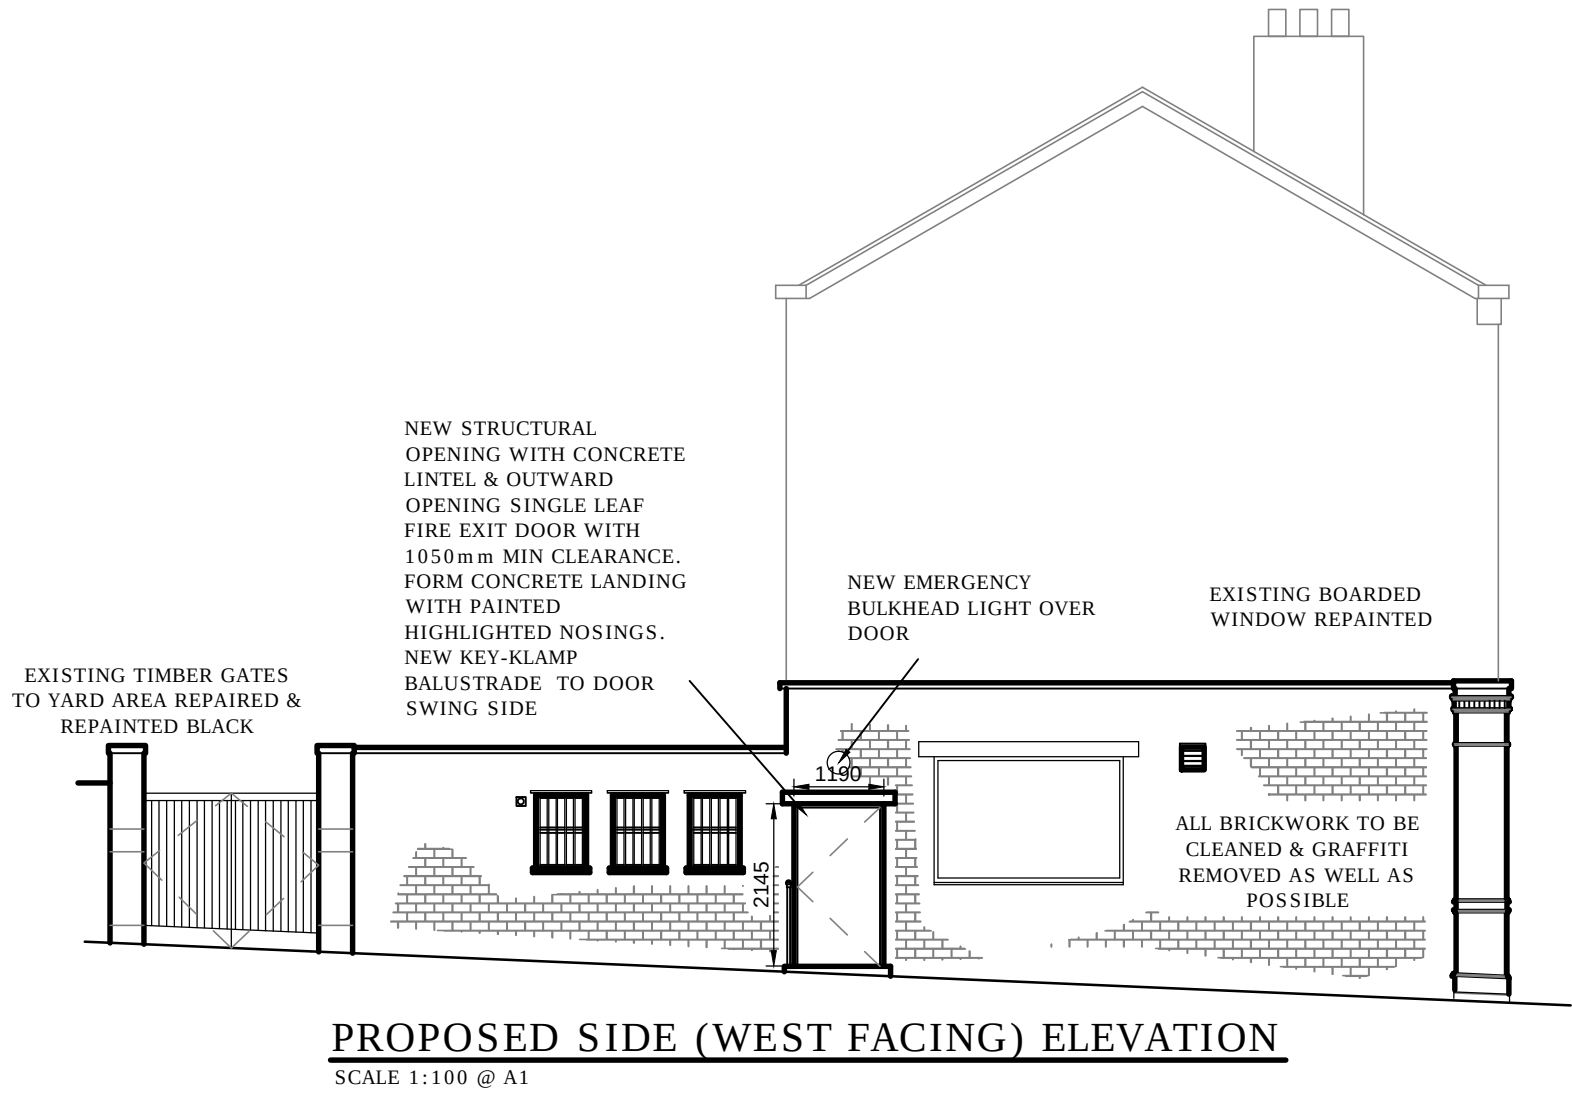



SPATIALIZED

Tel: 01924 252 482  
Email: [studio@spatialized.com](mailto:studio@spatialized.com)  
Web: [www.spatialized.com](http://www.spatialized.com)

1 Navigation Court  
Calder Park  
Wakefield  
WF2 7BJ

EXISTING ELEVATIONS

Address

THE EDGAR WOOD  
34 MIDDLETON GARDENS  
MANCHESTER  
M24 4DF

Date

JAN'23

Revision

A

Drawn

DC

Job No

01-22-1278

Scale

1:100 @A1

Dwg No

PL02

Copyright © This drawing & design and all the information contained therein is the sole copyright of Spatialized Ltd - and reproduction in any form is forbidden unless permission is obtained in writing.  
CONTRACTORS PLEASE NOTE:  
1. Warning: no dimensions are to be scaled from this drawing. All Contractors must visit site and be responsible for taking & checking all dimensions relative to this work. The Designer must be advised of any discrepancies in writing.  
2. Any discrepancies between drawings & specifications should be reported to the Designer prior to any work commencing.  
3. All fixtures and fittings should be fitted/installed in line with industry standards and comply with HSE, CDM, CQC and the regulations outlined by any other regulatory body applicable.