



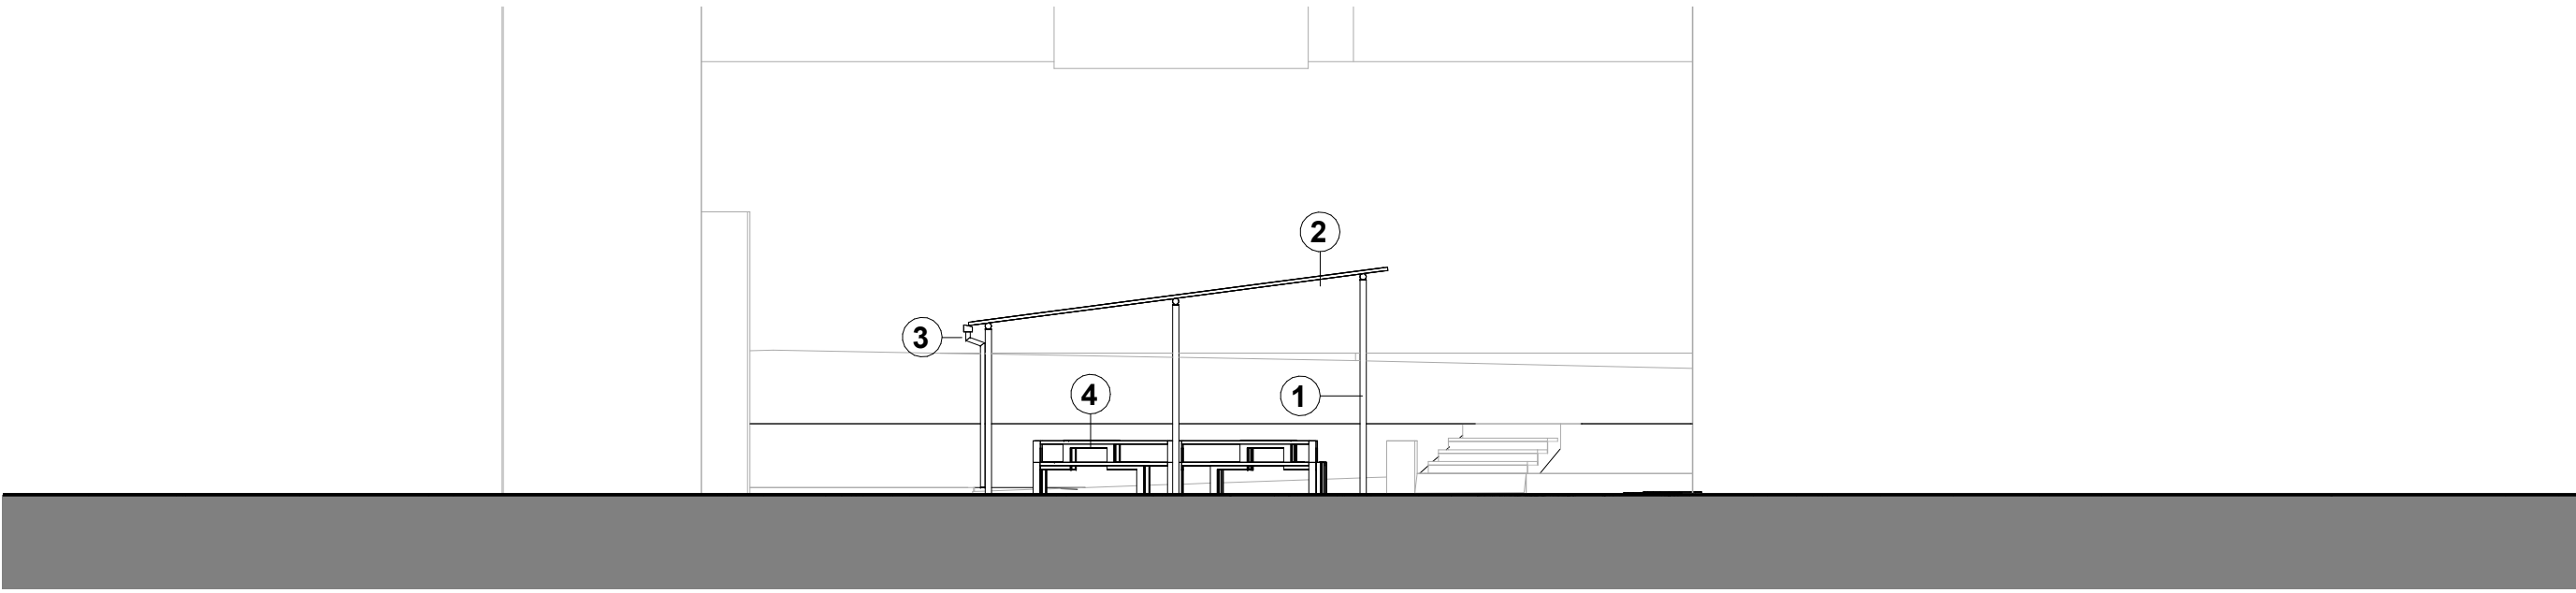


Proposed East Elevation

1 : 100

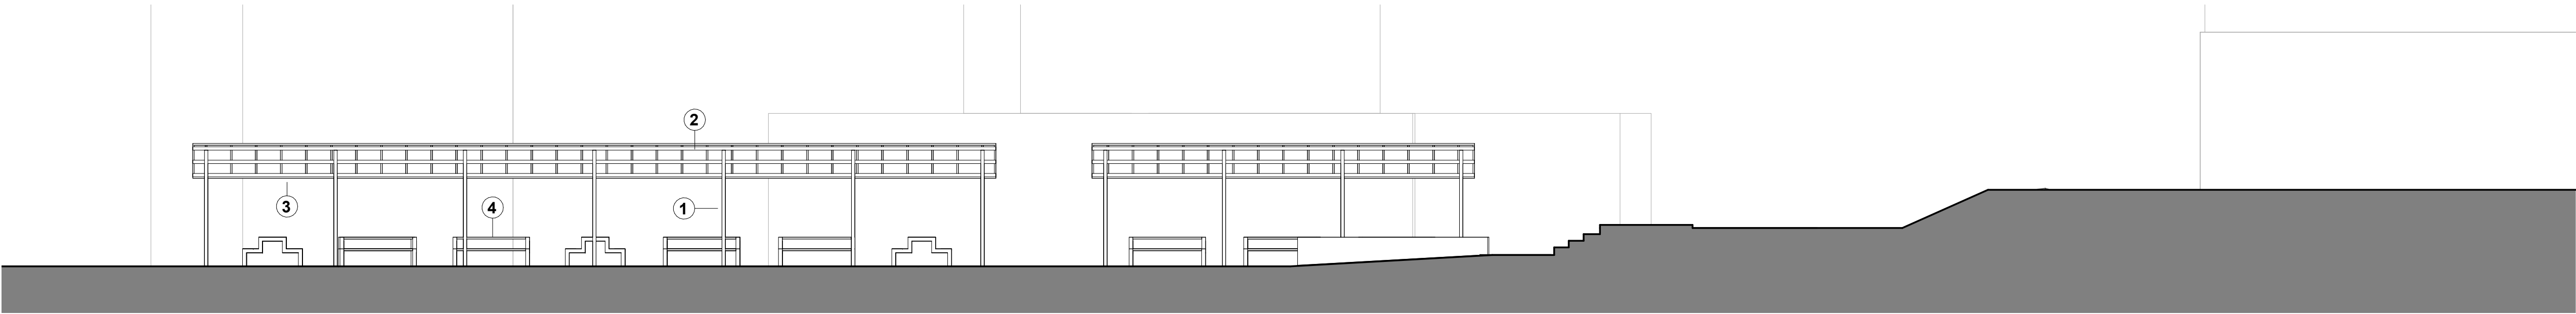

Proposed North Elevation

1 : 100

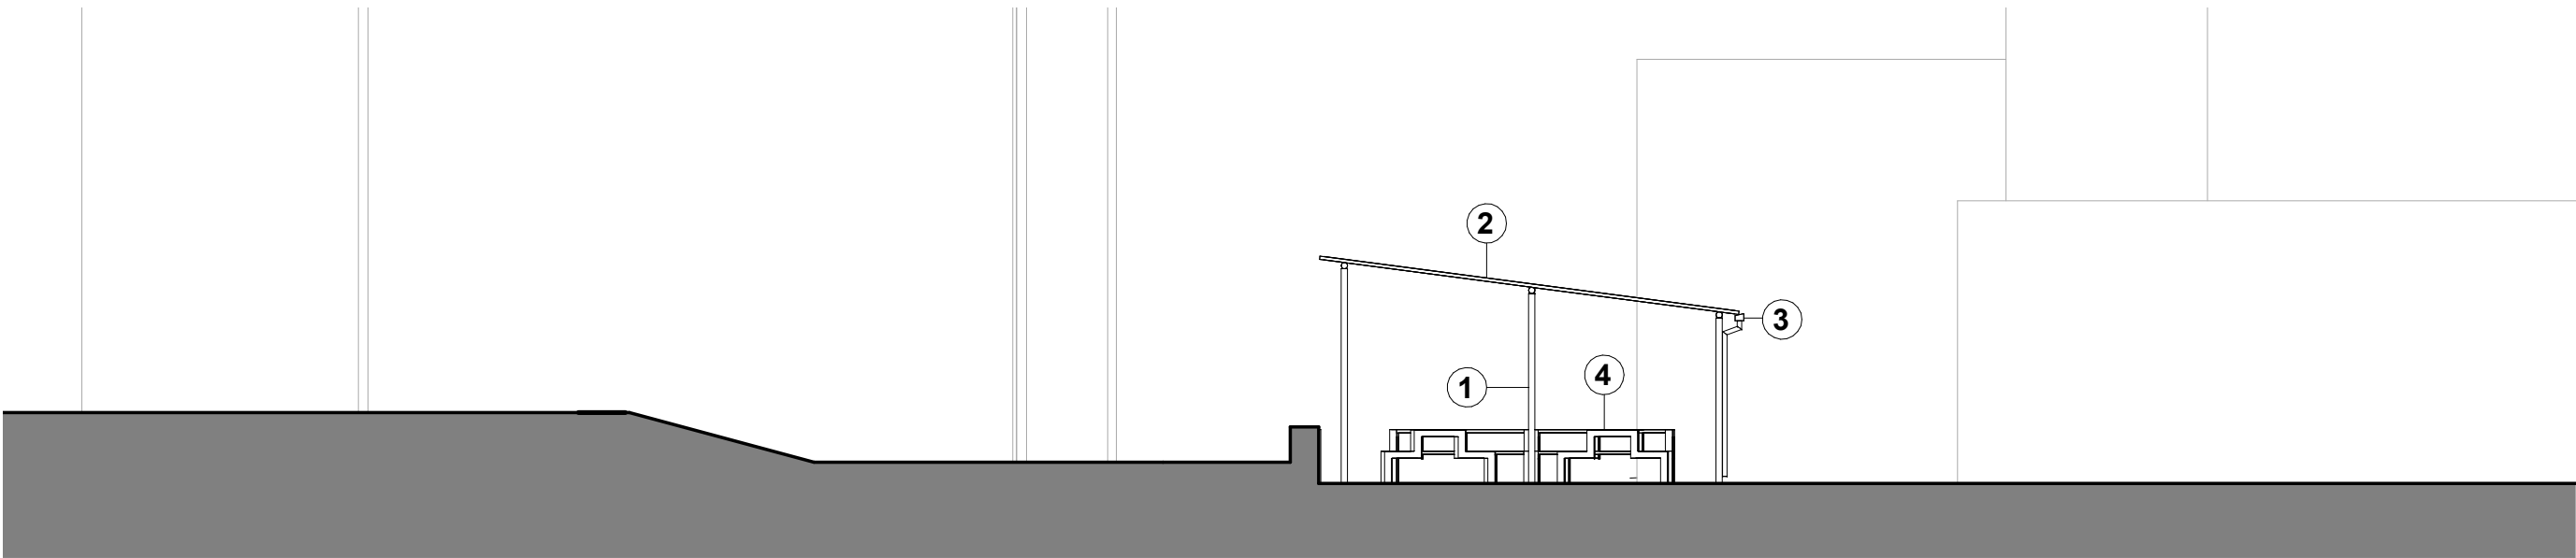

Proposed West Elevation

1 : 100



Proposed South Elevation

1 : 100

LEGEND KEY:	
①	Frame - PPC Steel frame Colour - Dark grey to match surrounding window frames
②	Roof - Tinted glass panels
③	Rainwater goods - PPC Aluminium Colour - Dark grey to match surrounding window frames
④	Student benching/ tables

COPYRIGHT RESERVED:
The Copyrights to all designs and drawings are the property of Seven Architecture. Reproduction or use for any purpose other than that authorised by Seven Architecture is forbidden.


GENERAL NOTES:

1. All dimensions to be checked on site. The Contractor shall verify and be responsible for all dimensions.
2. DO NOT scale the drawing - The drawing must not be scaled for any purpose, refer to written dimensions only.
3. Any queries or doubts, drawing errors, omissions or divergences shall be reported to Seven Architecture without delay and prior to works being carried out.
4. This drawing is subject to statutory approvals.
5. All works are to be in accordance with the planning approval and my subsequent approved Local Authorities planning correspondence including drawings, documents and reports.
6. All works are to comply with the Building Regulations, British Standards, Code of Practice and any Local Statutory requirements.
7. All works are to comply with current Health & Safety Legislation, HSE recommendations / guidance and the current CDM regulations.
8. All architectural drawings are to be read in conjunction with the relevant architectural specifications and outline specification sheets.
9. All the details and setting-out drawings to be read in conjunction with the relevant consultants and subcontractor drawings.
10. All details and setting-out drawings are design intent only. Final arrangement is subject to design development and coordination with Design Team consultants and relevant subcontractors.

REV.	DESCRIPTION	DATE	DRAWN	CHECK
P01	Issued for Planning.	20.05.2024	JB	ZH
P02	Updated on from invalidation comments.	03.07.2024		ZH
P03	Updated on from roof material update.	20.09.2024		ZH

DRAWING SCALE:
1:100 @ A1

0 1m 2m 5m
1:100

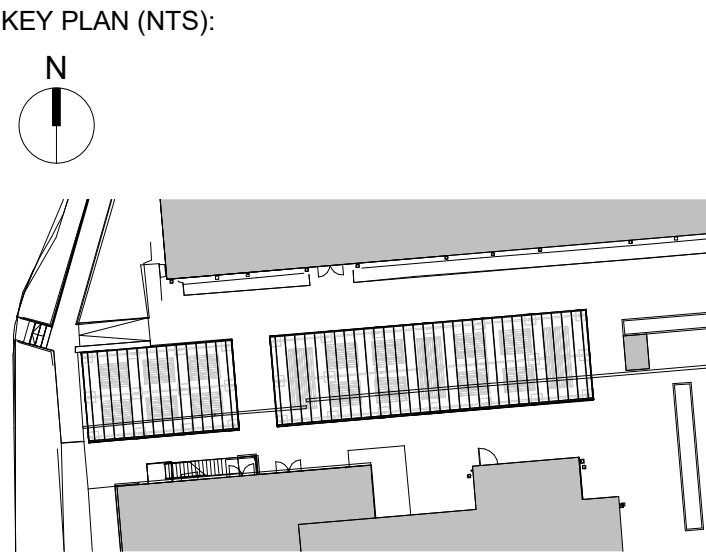

CLIENT:

Hopwood Hall College



Hopwood Hall College
& University Centre

PROJECT TITLE:	PROJECT NO:
Middleton Campus Canopies	20857

DRAWING TITLE:
Proposed Elevations

PROJECT	ORIGIN	ZONE	LEVEL	TYPE	ROLE	NO.#	REVISION
MCC	SEV	XX	ZZ	DR	A	00506	P03

SUITABILITY DESCRIPTION (S5) Suitable for Approval

REVISION DESCRIPTION PLANNING

seven.

SEVENARCHITECTURE.CO.UK

Studios at :

Unit 1.3 Wauk Mill 51 Bengal St MANCHESTER M4 6LN t: 0161 236 5655	Clarendon House Victoria Avenue HARROGATE HG1 1JD t: 01423 709 807	Y Neuadd Llyrd Dolwyddelan CONWY LL25 0SJ t: 01286 875120
--	--	---