




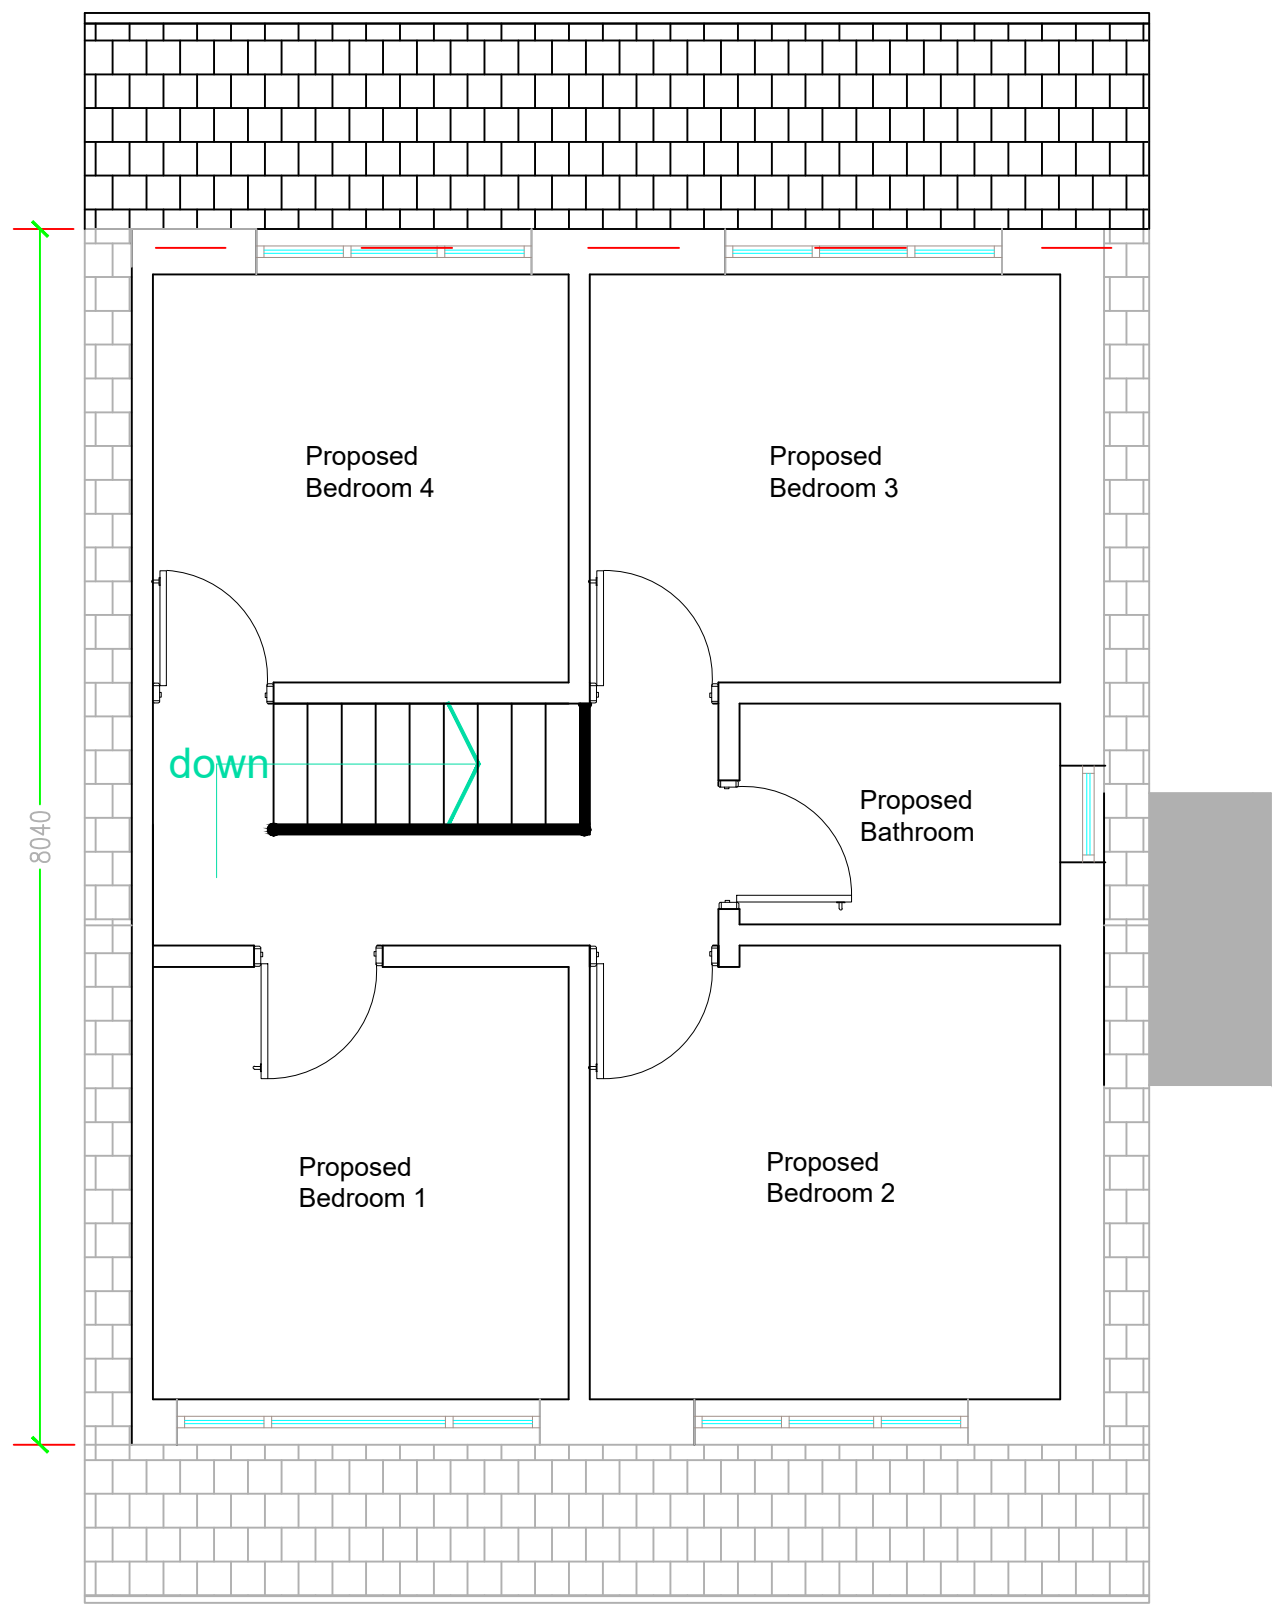

PROPOSED FIRST FLOOR PLAN 1:50 @ A1

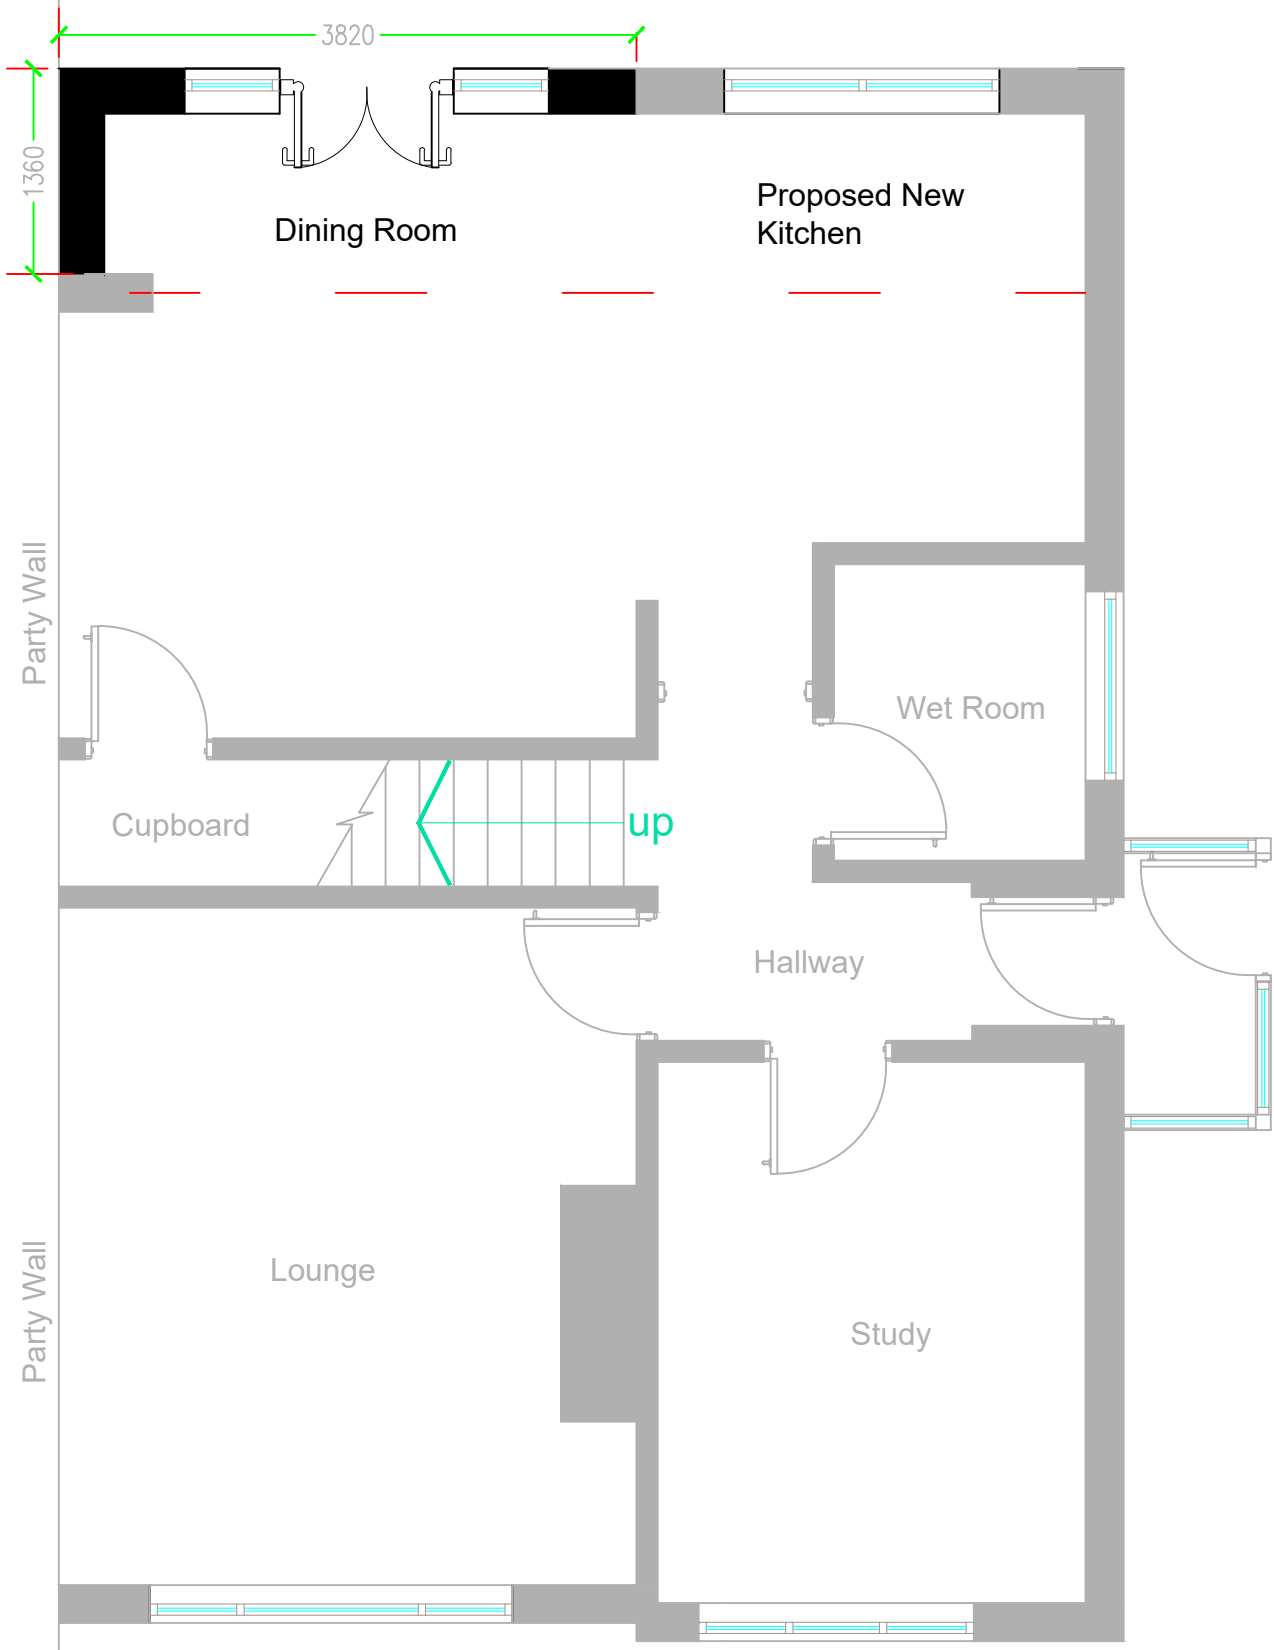

PROPOSED GROUND FLOOR PLAN 1:50 @ A1

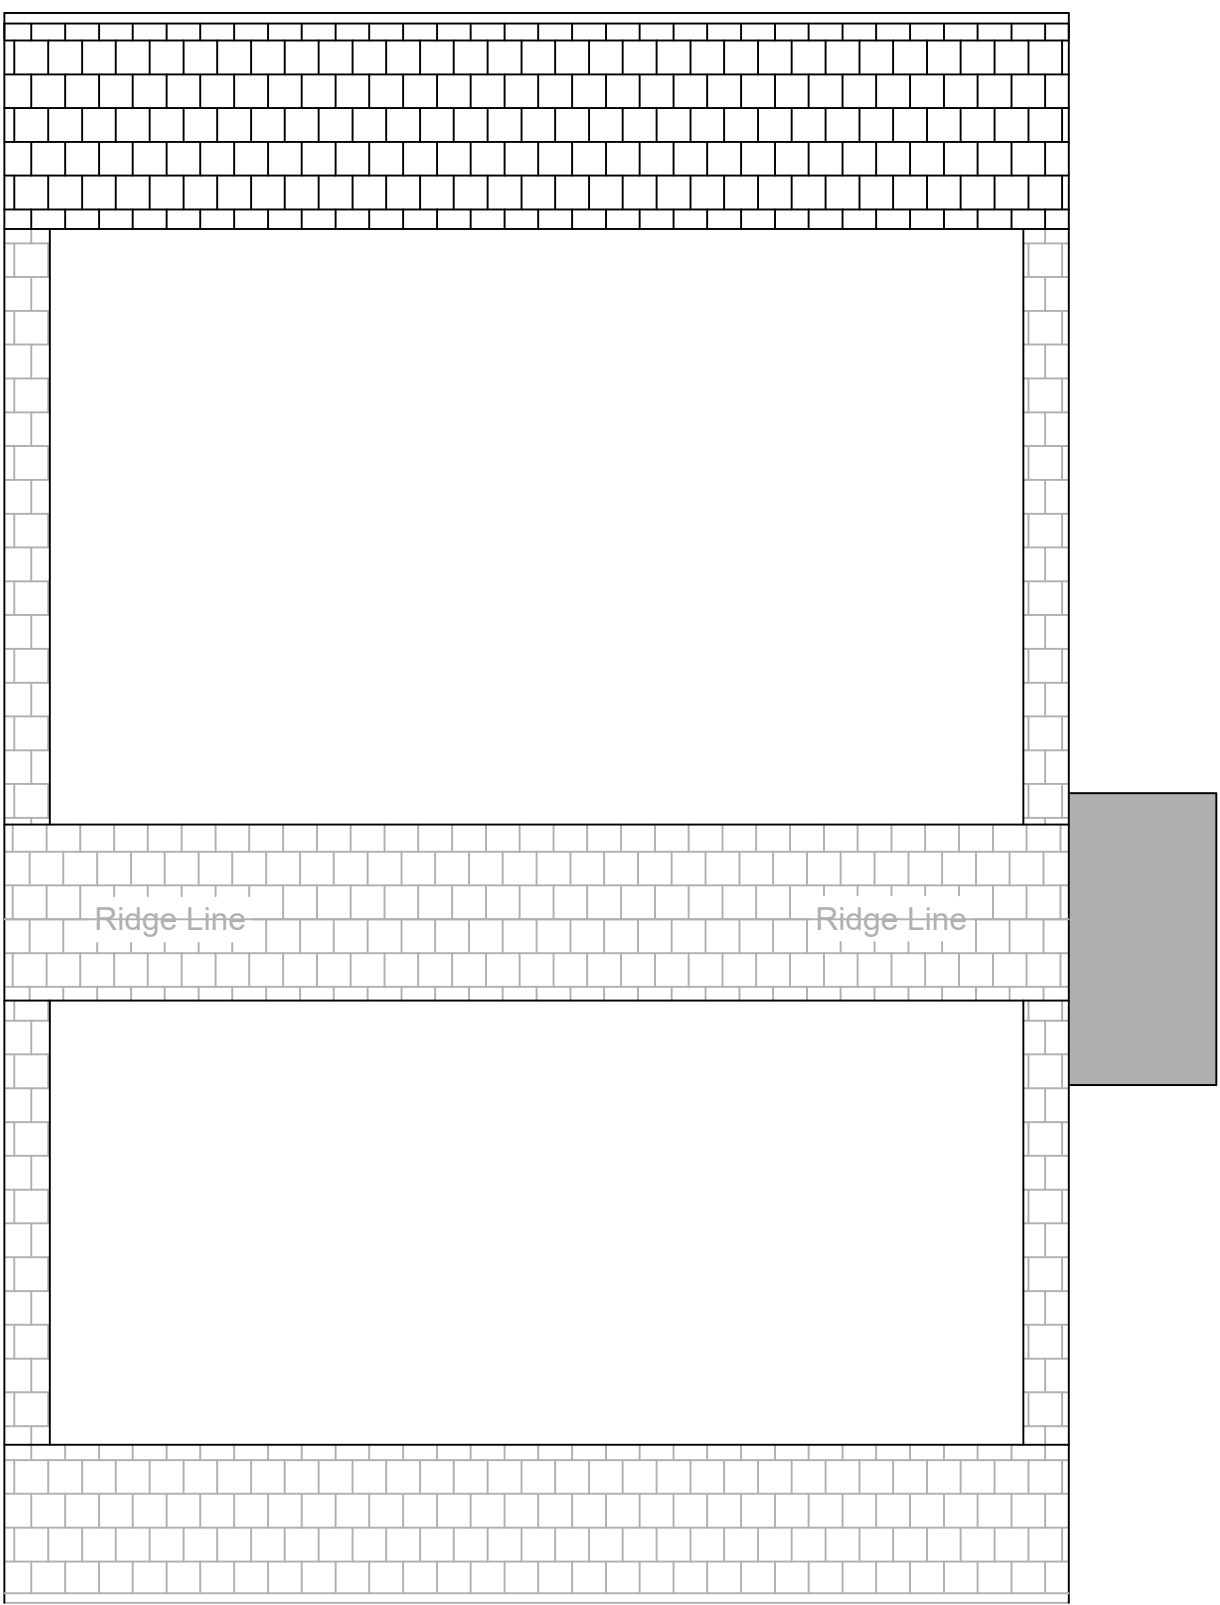

PROPOSED ROOF PLAN 1:50 @ A1



CCC - Tweedale Street, Rochdale OL11 1HH
T: 01706 645200 - M: 07714 755910
Email: cdbp@castlemere.org.uk

CLIENT
Mr Zishan Khan
14 Southdown Close
Rochdale OL11 4PP

PROJECT
Single Storey Rear Extension &
Dormer Conversion to create additional
living space

TITLE
Proposed Plans

DRAWN BY: HA	CHECKED BY: HA
DATE: 03/03/2023	SCALE: 1:50 @ A1
PURPOSE OF ISSUE: Planning	DRAWING NO: AM1/00503/ZK

THIS DRAWING IS COPYRIGHT & SHALL NOT BE REPRODUCED WITHOUT PERMISSION