




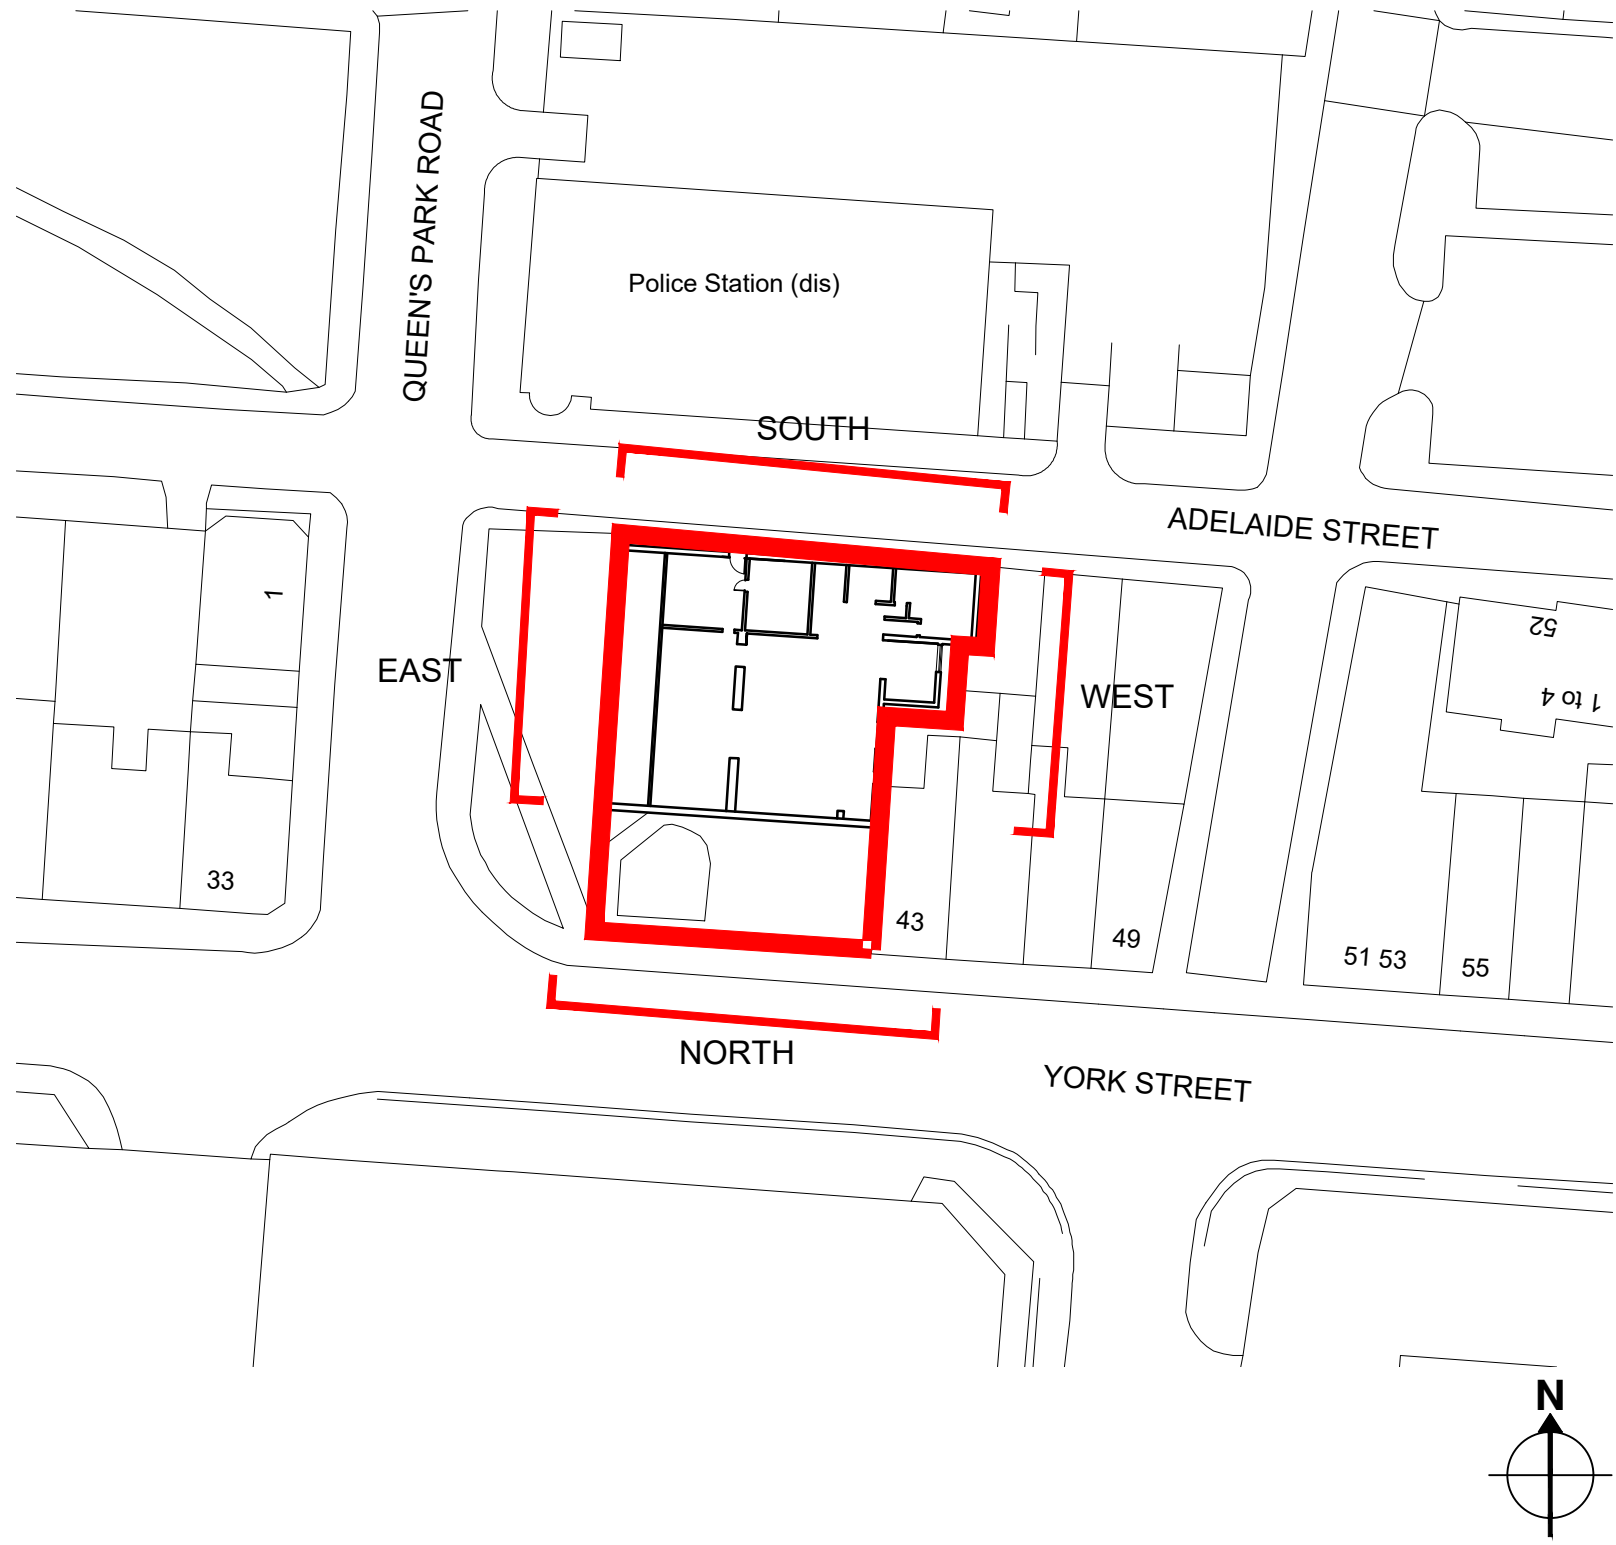

Proposed North Elevation

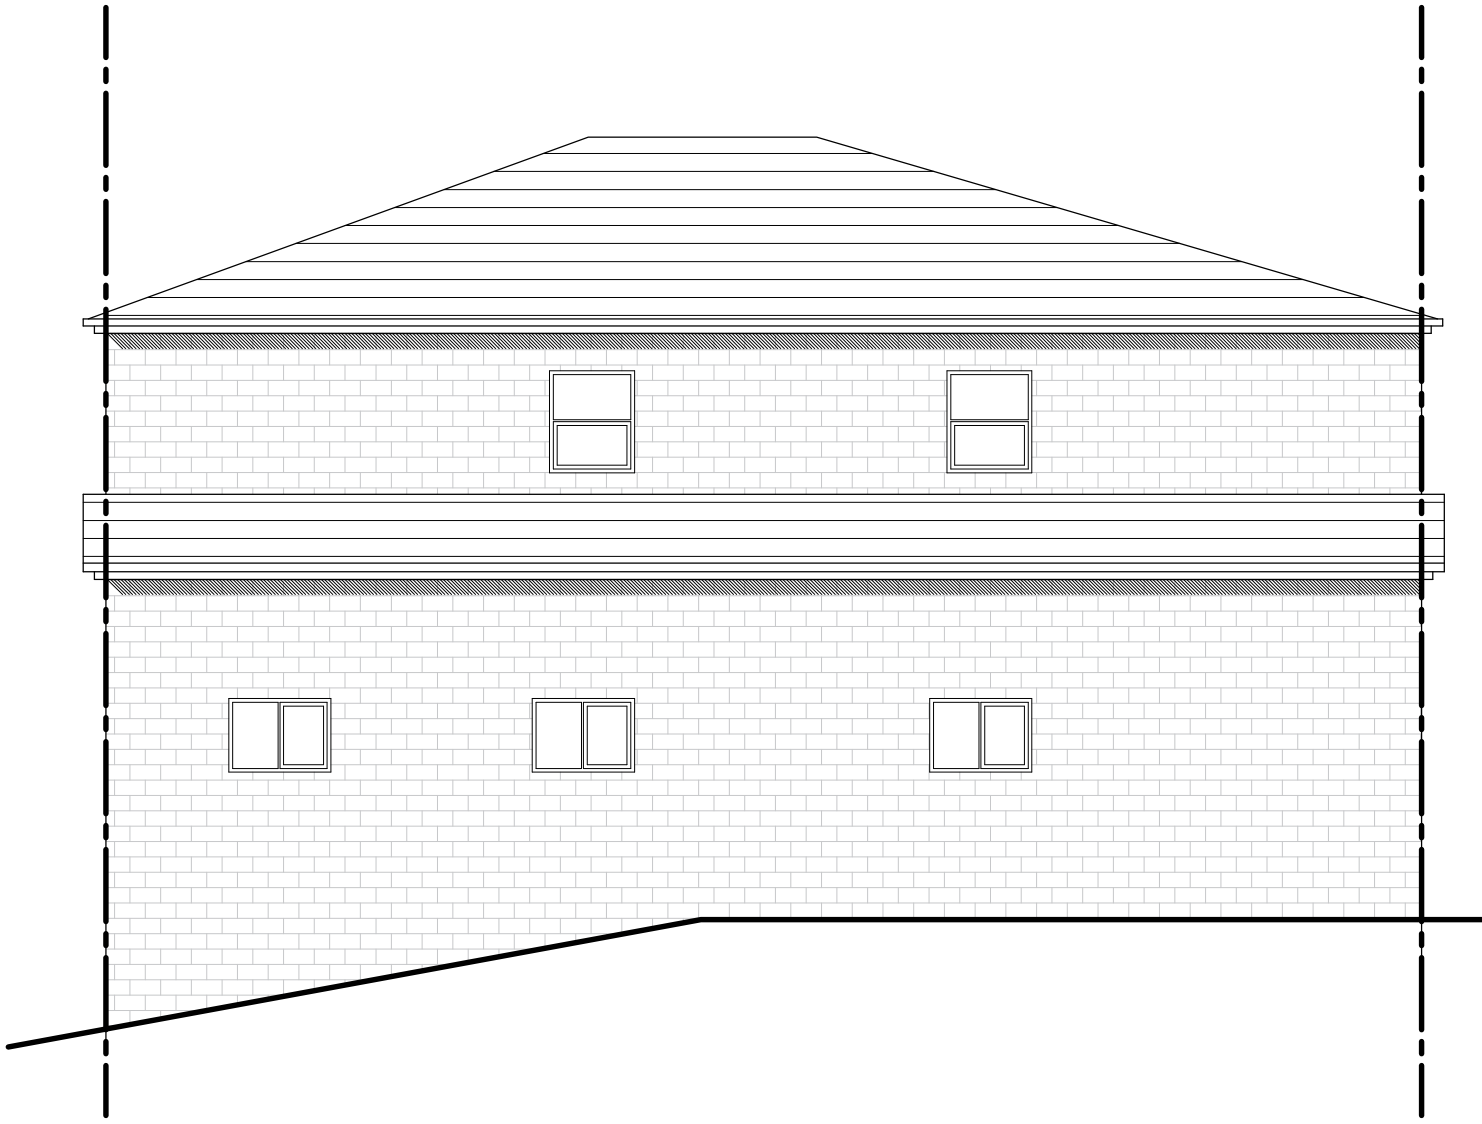

Proposed East Elevation

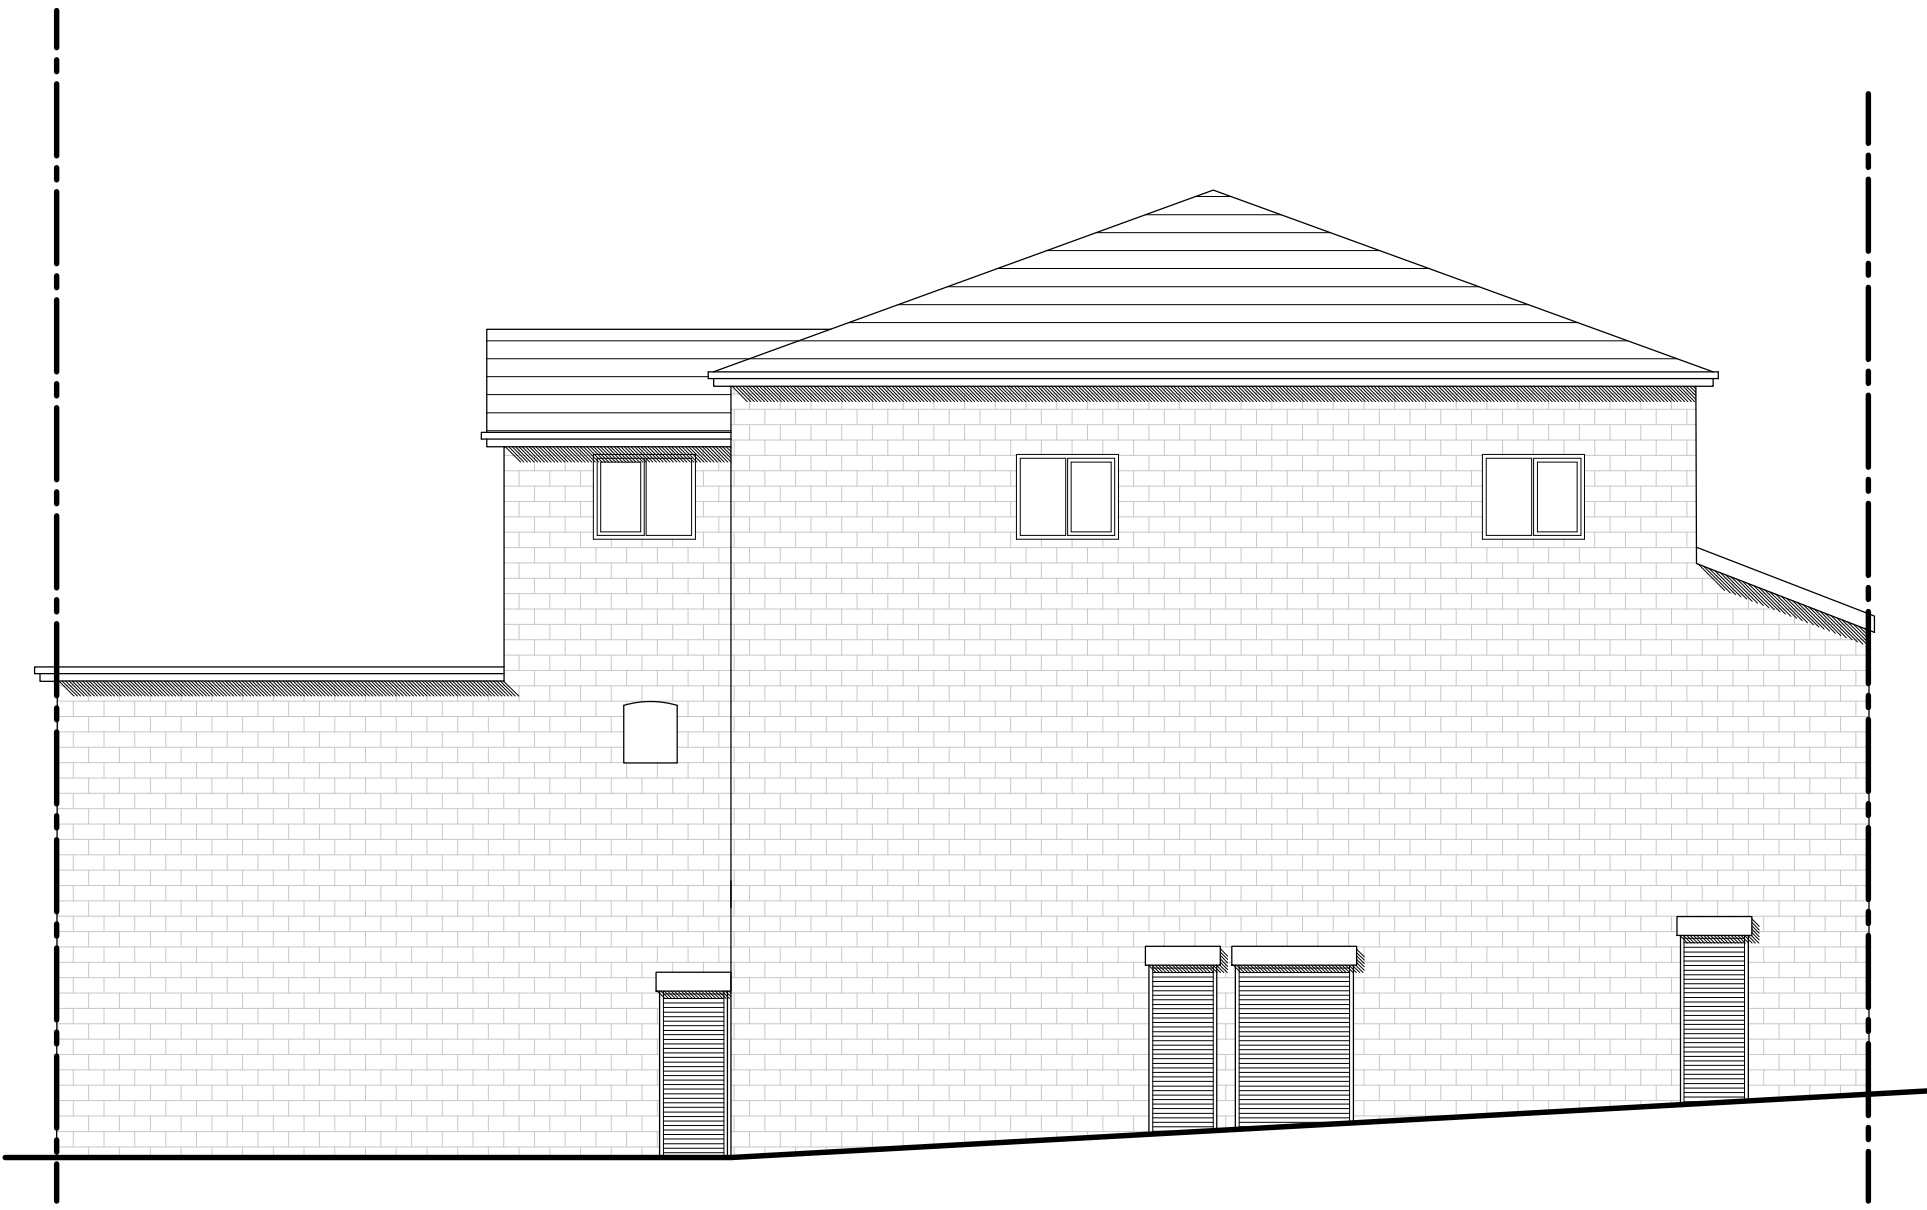

Proposed South Elevation



Proposed West Elevation

scale 1:100 0 50m