






EXISTING FRONT / NORTH ELEVATION

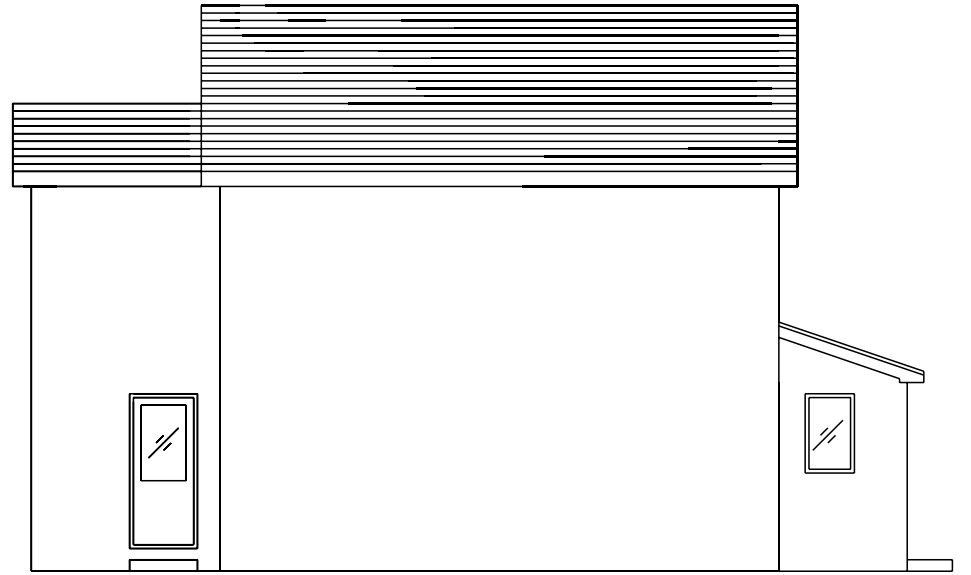

EXISTING LEFT / EAST ELEVATION

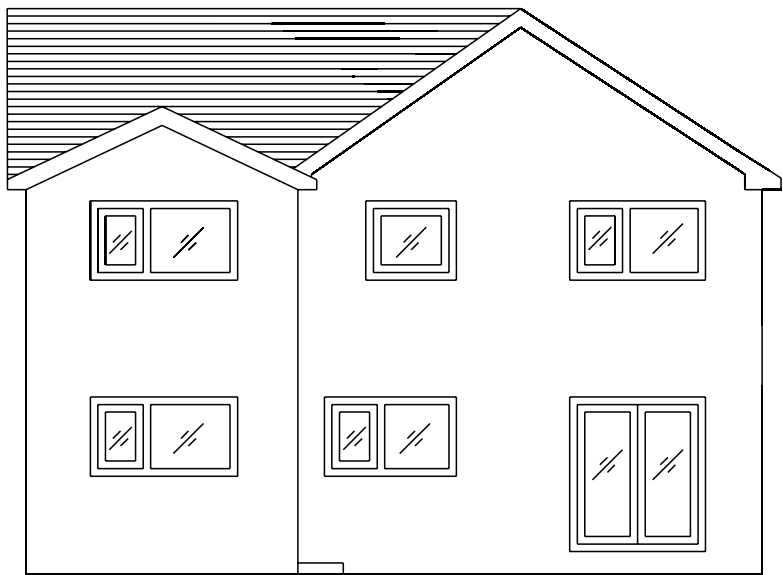

EXISTING REAR / SOUTH ELEVATION

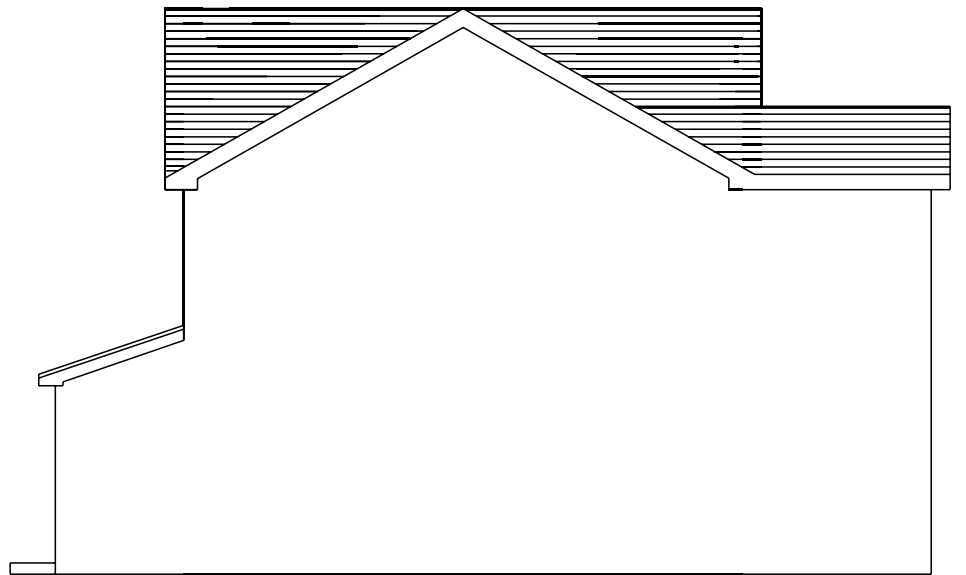

EXISTING RIGHT / WEST ELEVATION

Notes: Existing wall material - exposed bricks

Scale 1:100 @ A3



PLANNING APPLICATION

External walls insulation and render.

13 Shaftesbury Drive, Heywood,
OL10 2PH

Date 10.06.2024

Drawing No. 00007