

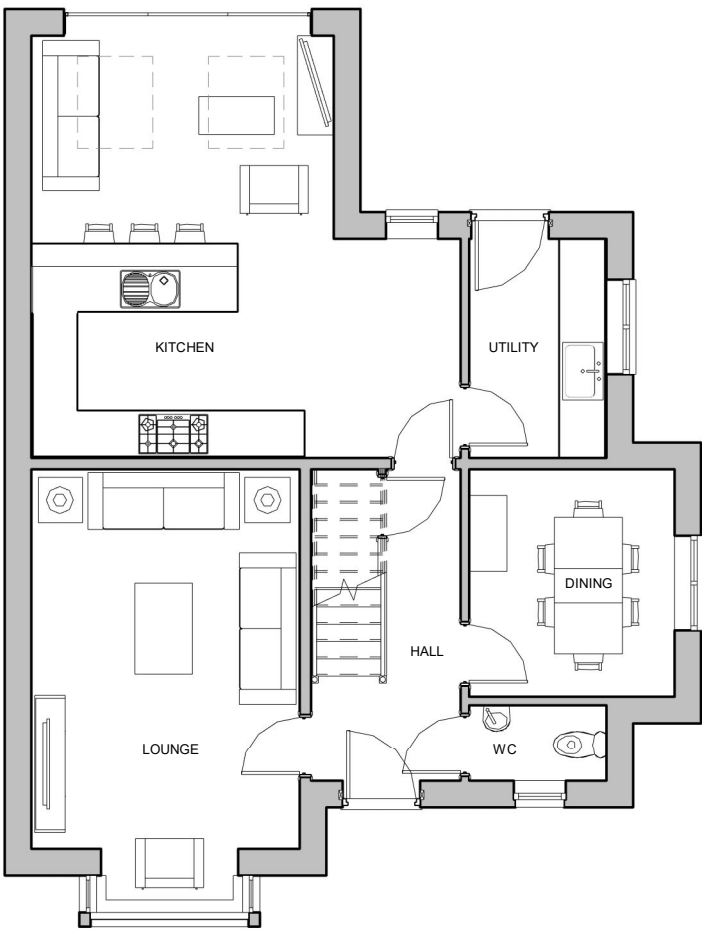


general notes:
copyright reserved to mck associates ltd. and this drawing may not be used
or reproduced without prior written consent.

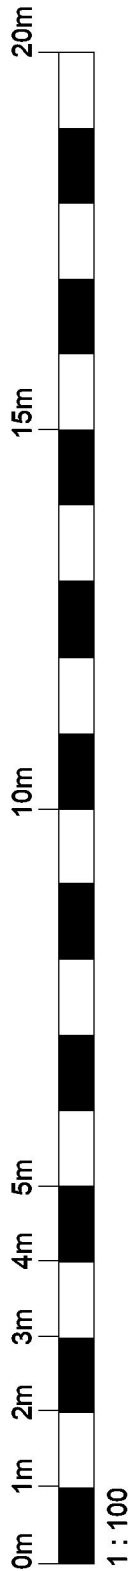

GROUND FLOOR PLAN

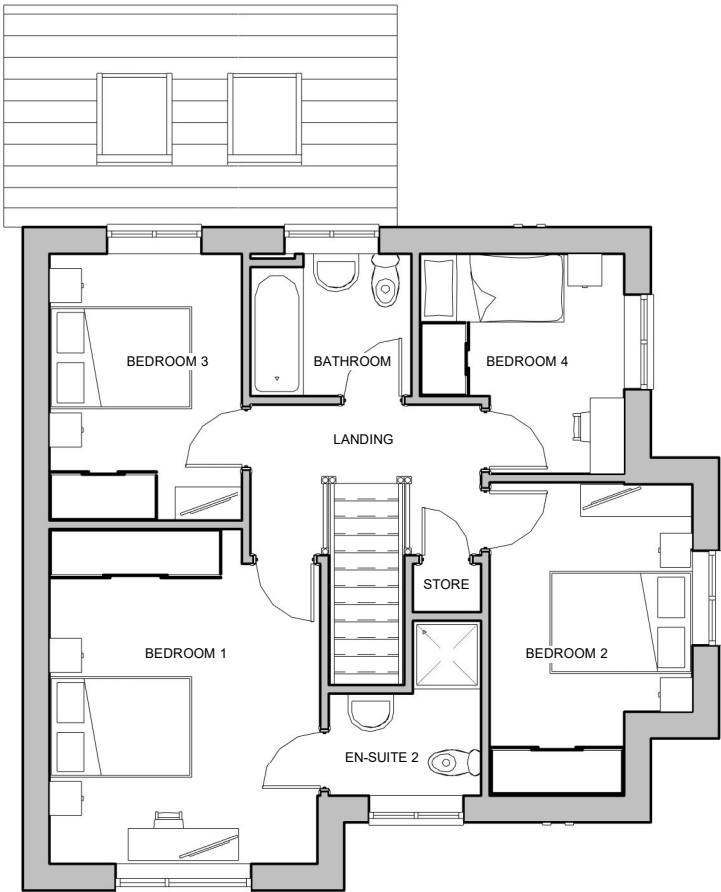

FIRST FLOOR PLAN

Rev.	Date	by	Description
------	------	----	-------------

PLANNING

Client: ECCLESTON HOMES	Project: RE-ELEVATED HOUSE TYPES HAIGH	Drawing Title: PROPOSED FLOOR PLANS	Drawn: MHR	Checked: PGM	Scale @ A3: 1 : 100	Date: 19/12/2022	mck associates limited architecture building surveying urban design burnaby villa ■ 48 watling street road ■ fulwood ■ preston ■ pr2 8bp tel: 01772 774510 fax: 01772 774511 email mck@mckassociates.co.uk
			Job No:		Drawing No: HA-FP	Rev:	