



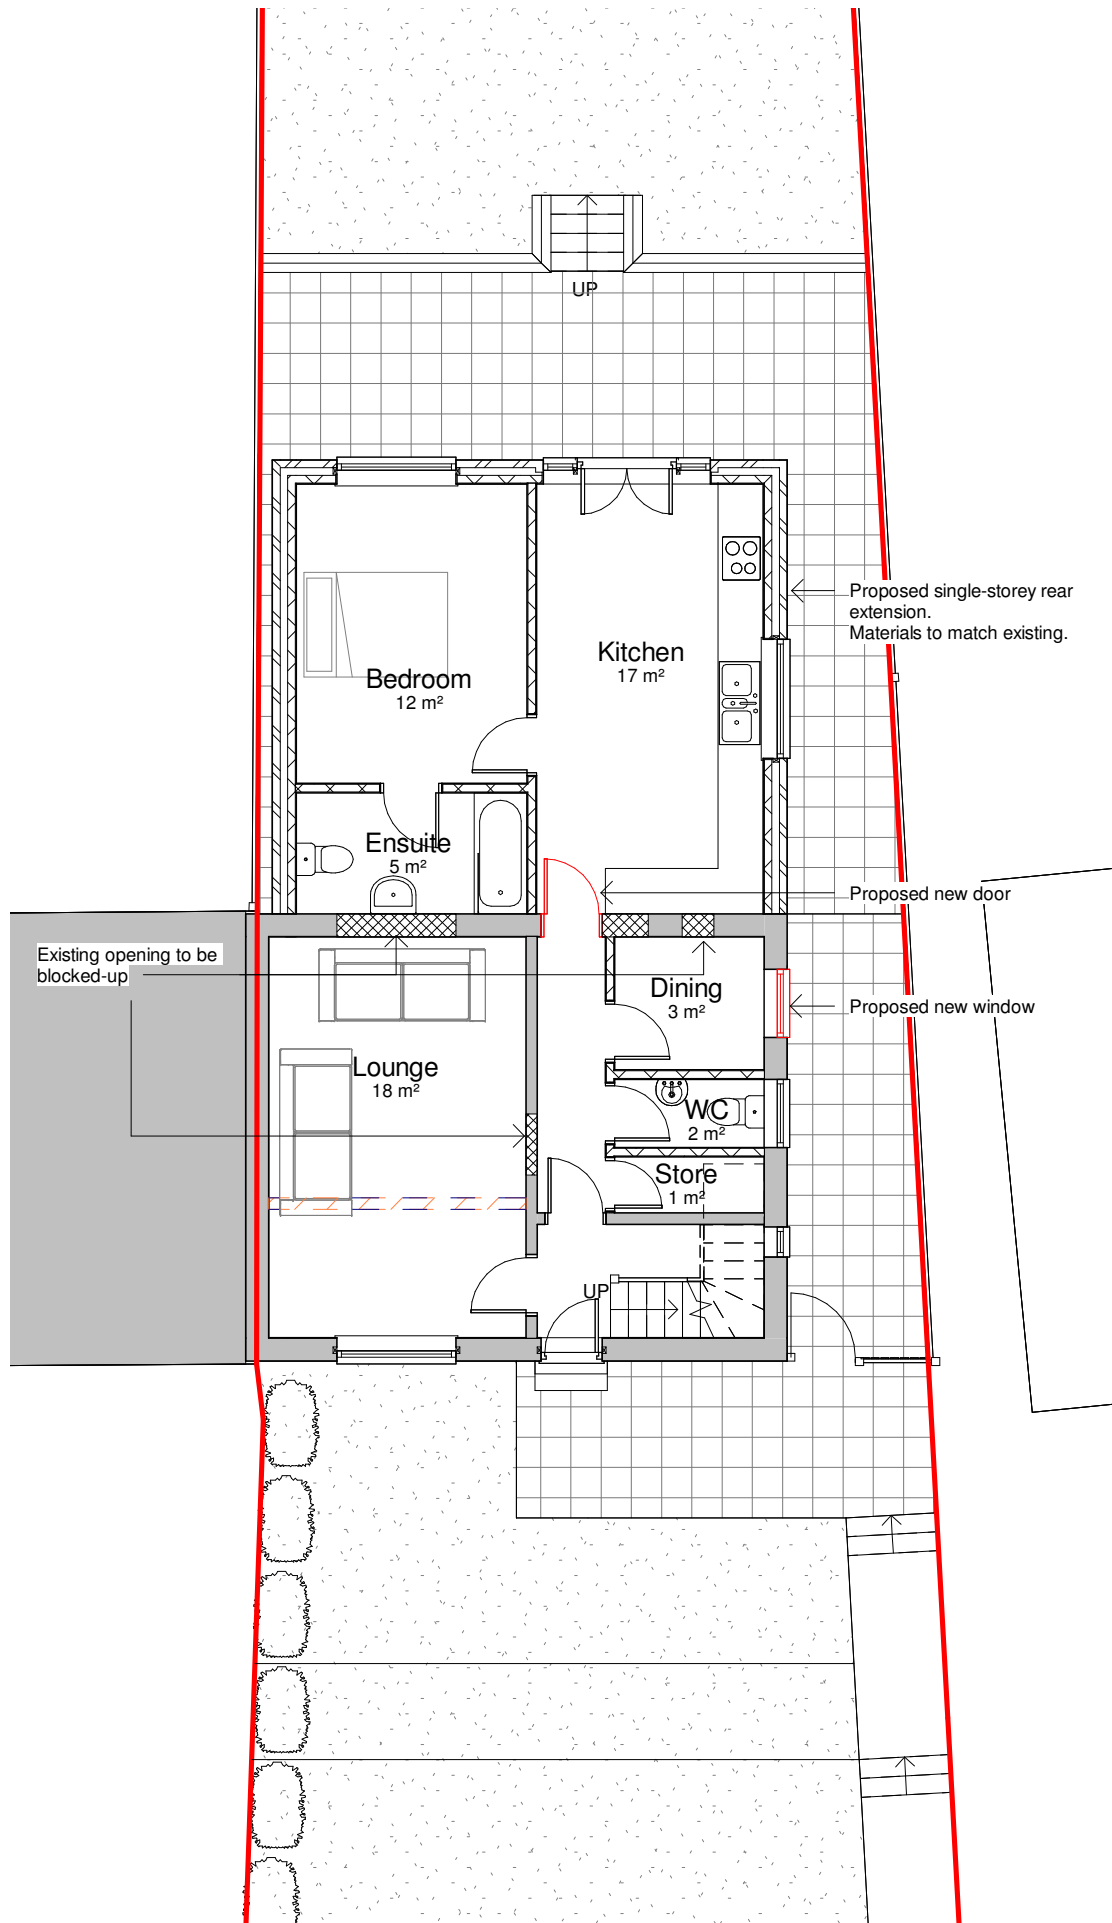

1 Proposed Ground Floor Plan
1 : 100

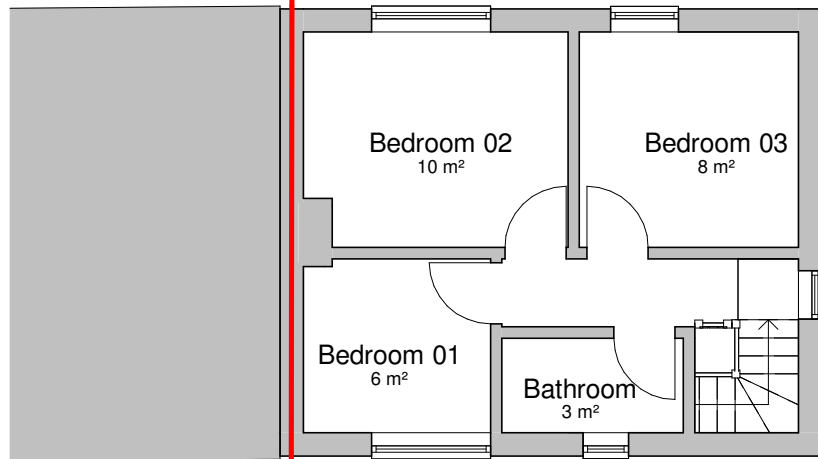

2 Proposed First Floor Plan
1 : 100



General Notes

The Architect shall have no responsibility for any use made of this document other than for that which it was prepared and issued.

All dimensions should be checked on site. Do not scale from this drawing

To be read in conjunction with all other Consultant's drawings.

The Architect to be immediately notified of any discrepancies.

Copyright on this drawing retained by the Architect.

LEGEND

Site Boundary

P2 14/08/23 AK SH Amended Drawings
P1 08/08/23 AK SH Initial Issue

No.	Date	Dwn	Chk	App	Revision or reason for issue
-----	------	-----	-----	-----	------------------------------

Client
Muzafar

createitstudios
... leave an impression

Create It Studios (NW) Ltd
Universal Square
Devonshire Street North
Manchester
M12 6JH
info@createitstudios.co.uk

Project Title
11 Daventry Rd, Rochdale OL11 2LN

Scale / North Point
1 : 100

Drawing Title
Proposed Floor Plans

Drawing Number	Revision
A1510(02)AP002	P2
Drawing Status	Preliminary