


Front Elevation (North) 1:50





Rear Elevation (South) 1:50



Side Elevation (West) 1:50

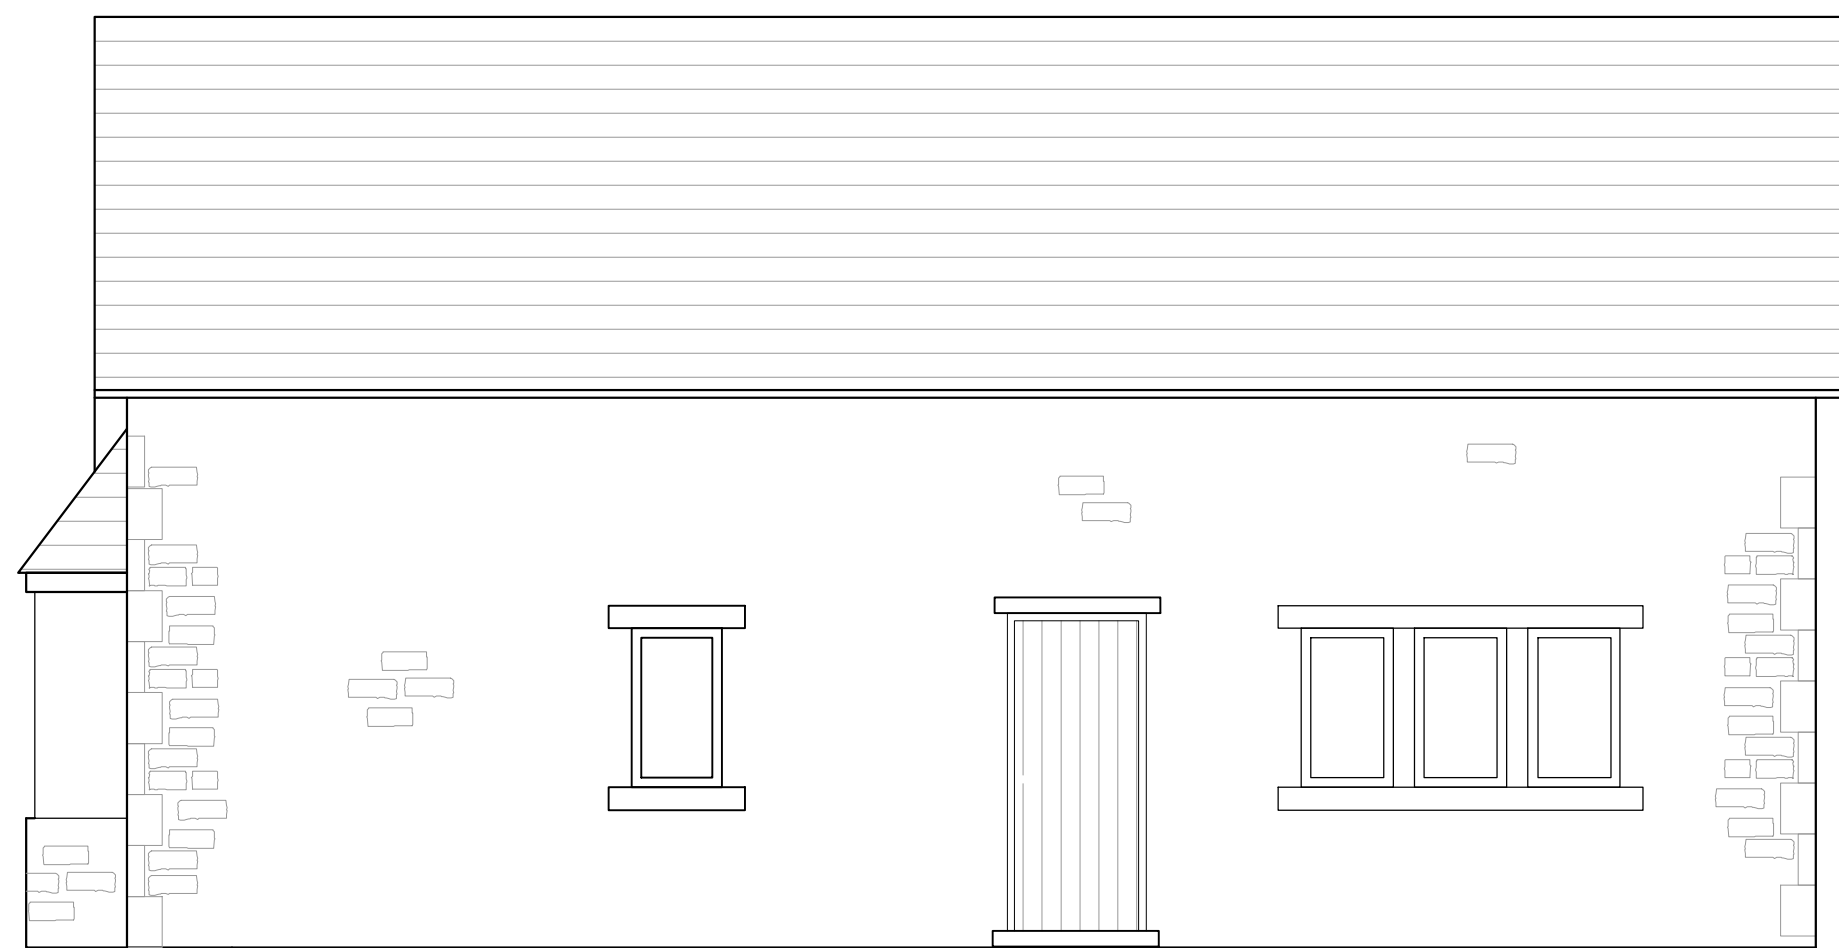

Side Elevation (East) 1:50

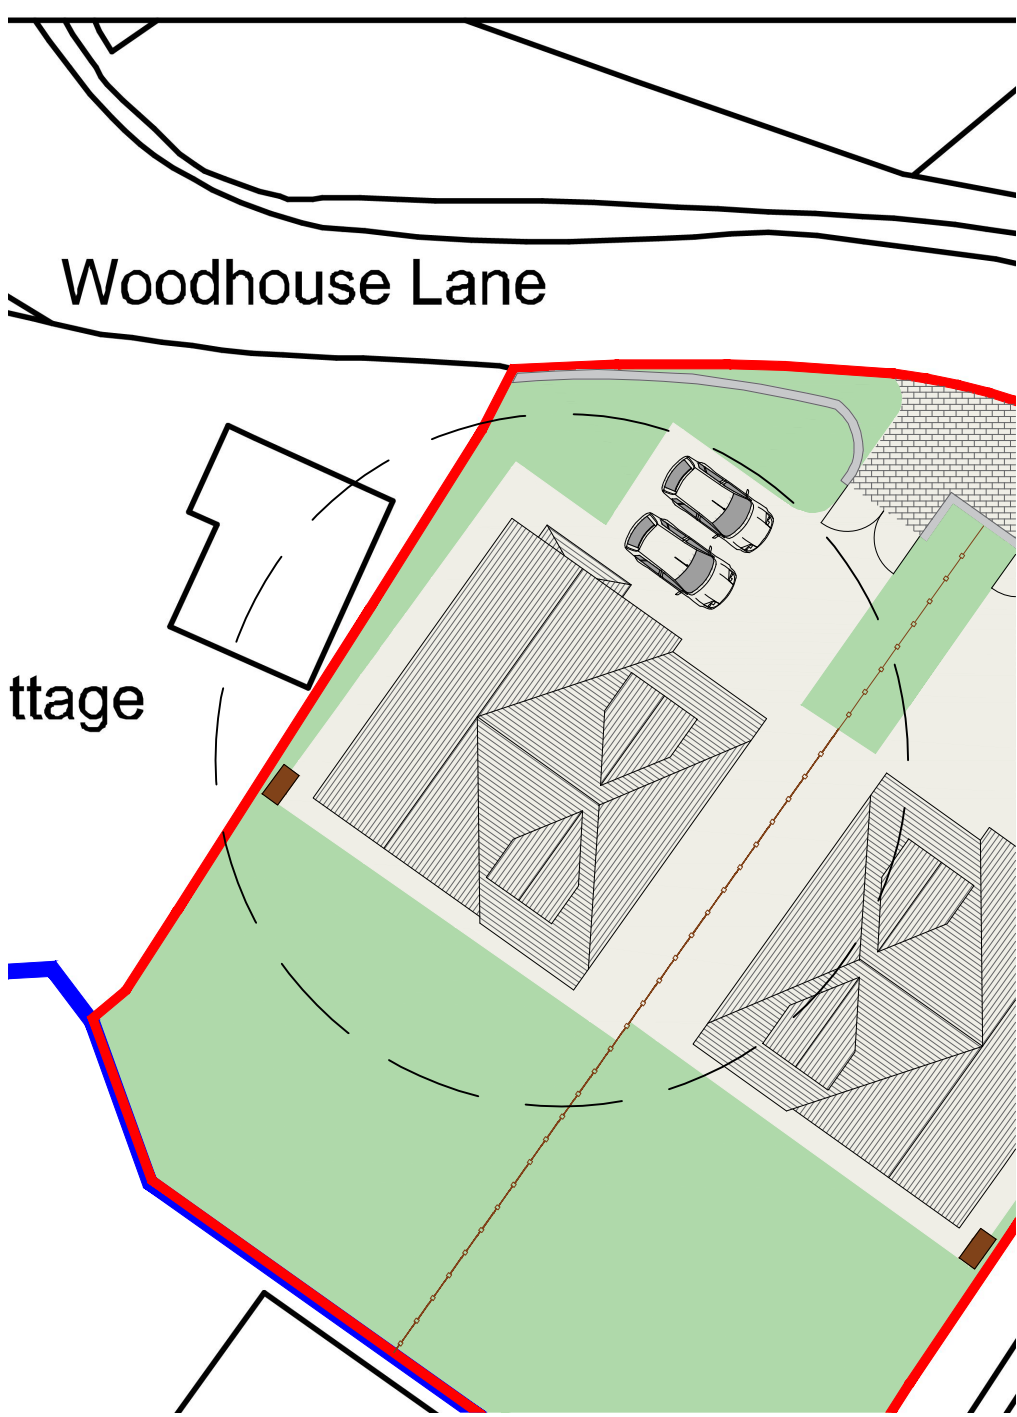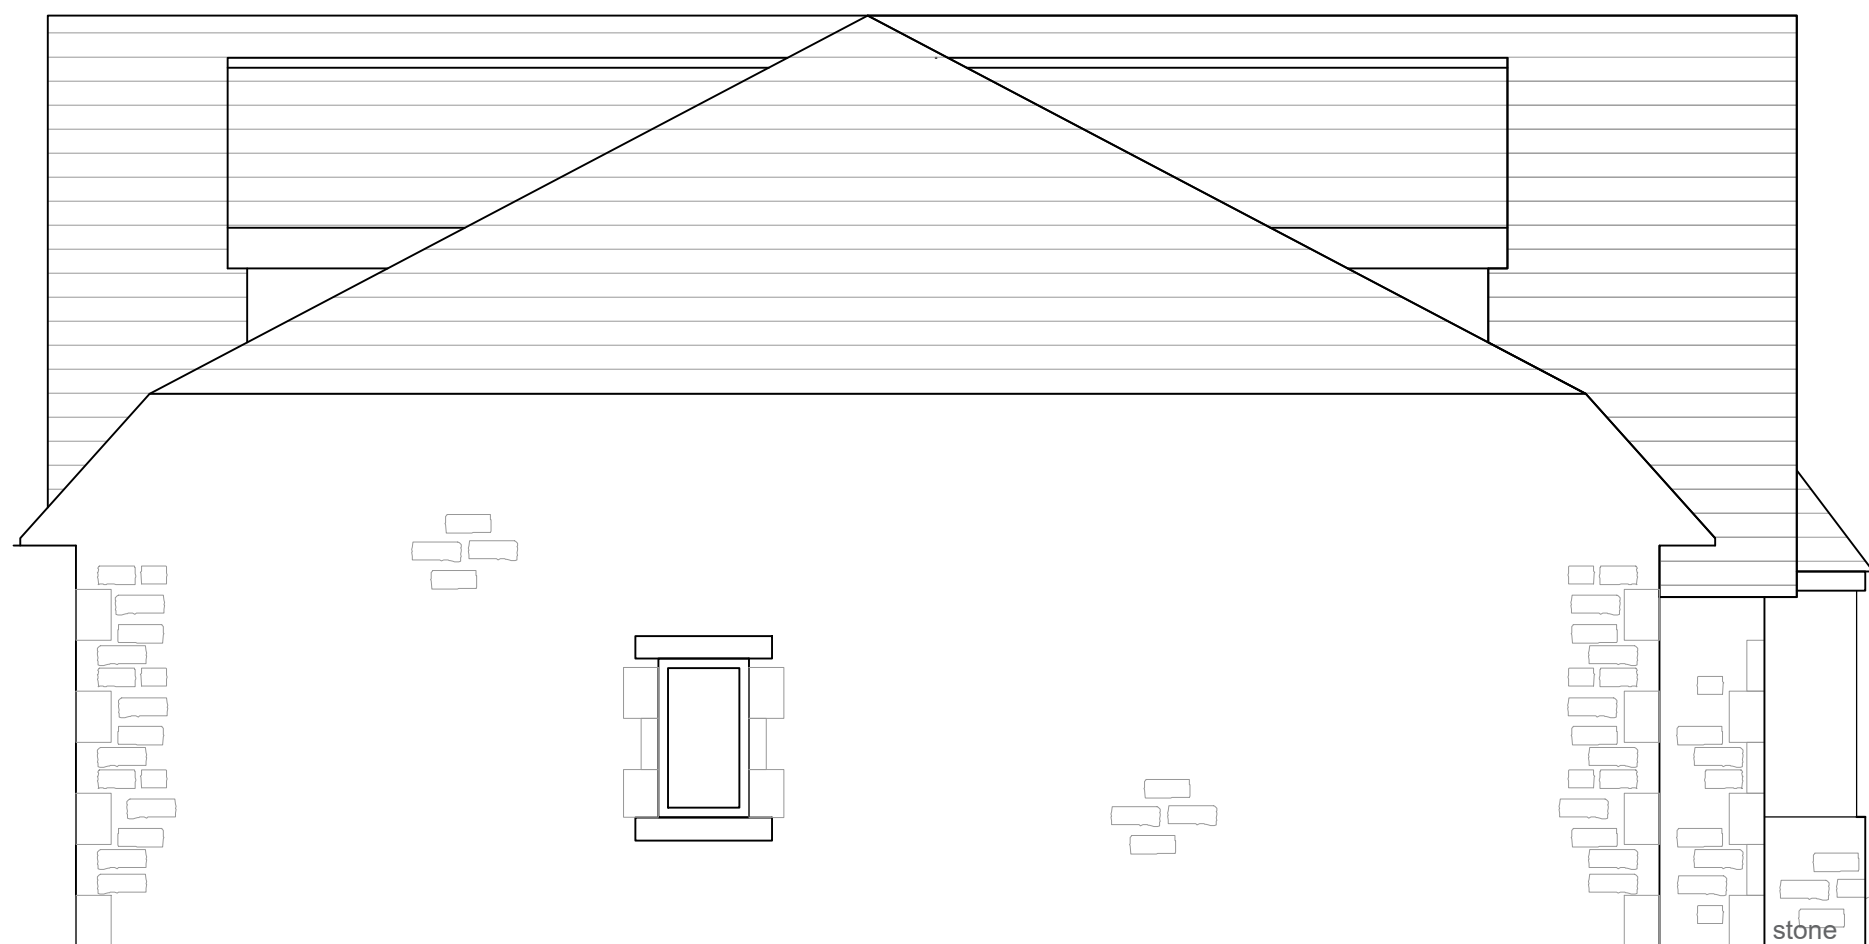

1. For Planning purposes ONLY
2. All dimensions in mm
Materials: Walls - Stone
Roof - Slate Tiles



northern
planners

A trading name of Ensign Ltd
Tel: 01423 799554
www.northernplanners.co.uk

Project Title: Falcon Close, Rochdale			
Client: Proposed Elevations (West House)	Date: June 2024		
Drawing No: 24NP504/01/006	Client:		
Scale: 1:50 @ A1	Format: PDF	Sheet: 1	Rev: B