


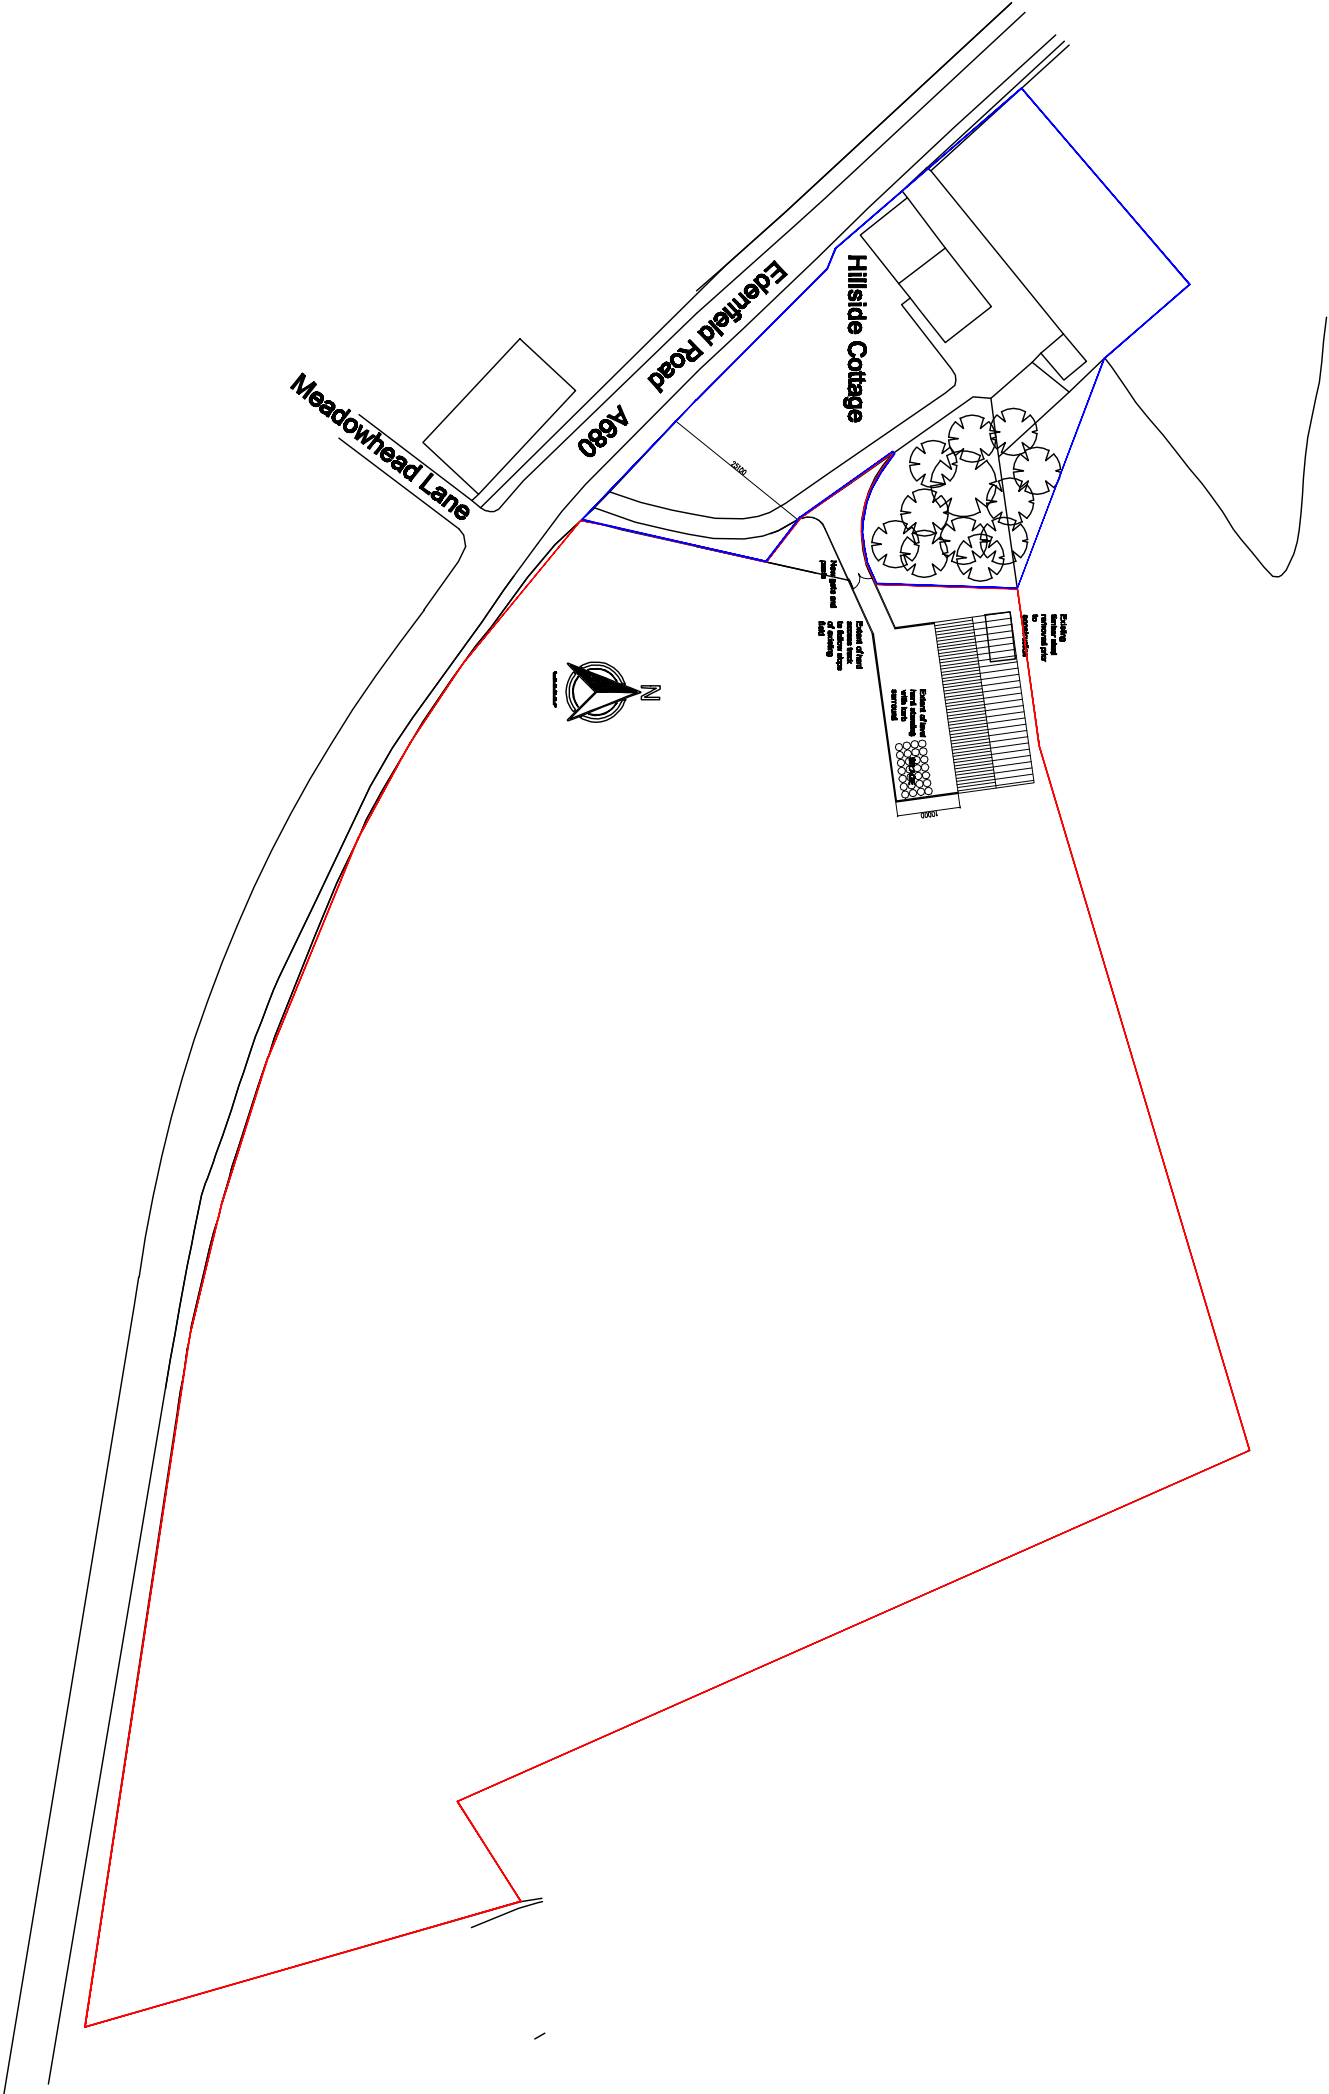

Rev A Slings added to hard standing Mar 25

client

Mr M Dawson

project

Proposed agricultural building at land adjacent to hillside cottage  
Sparrow Row, Nordon, Rochdale, OL12 7TU

Drawing

Proposed site plan

drawing number

2025-001-002

revision

A

date

Drawn By

PLANZ  
K Myhill

PROPOSED SITE PLAN 1:1250