




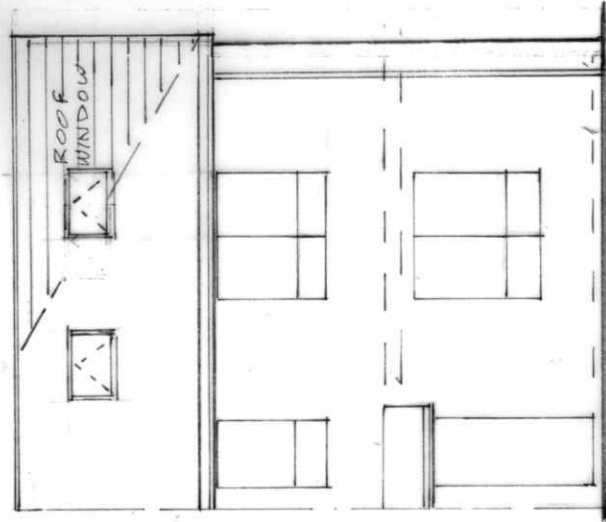


FRONT ELEVATION
(PROPOSED)

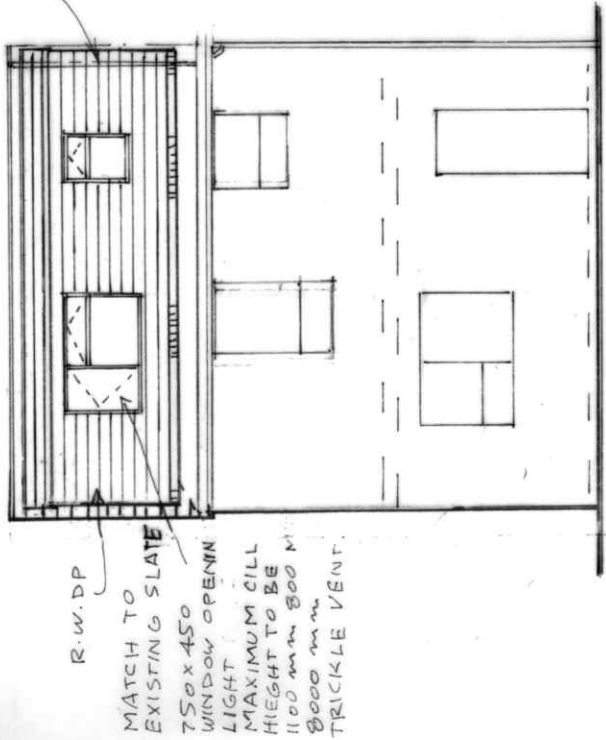

REAR ELEVATION
(PROPOSED)

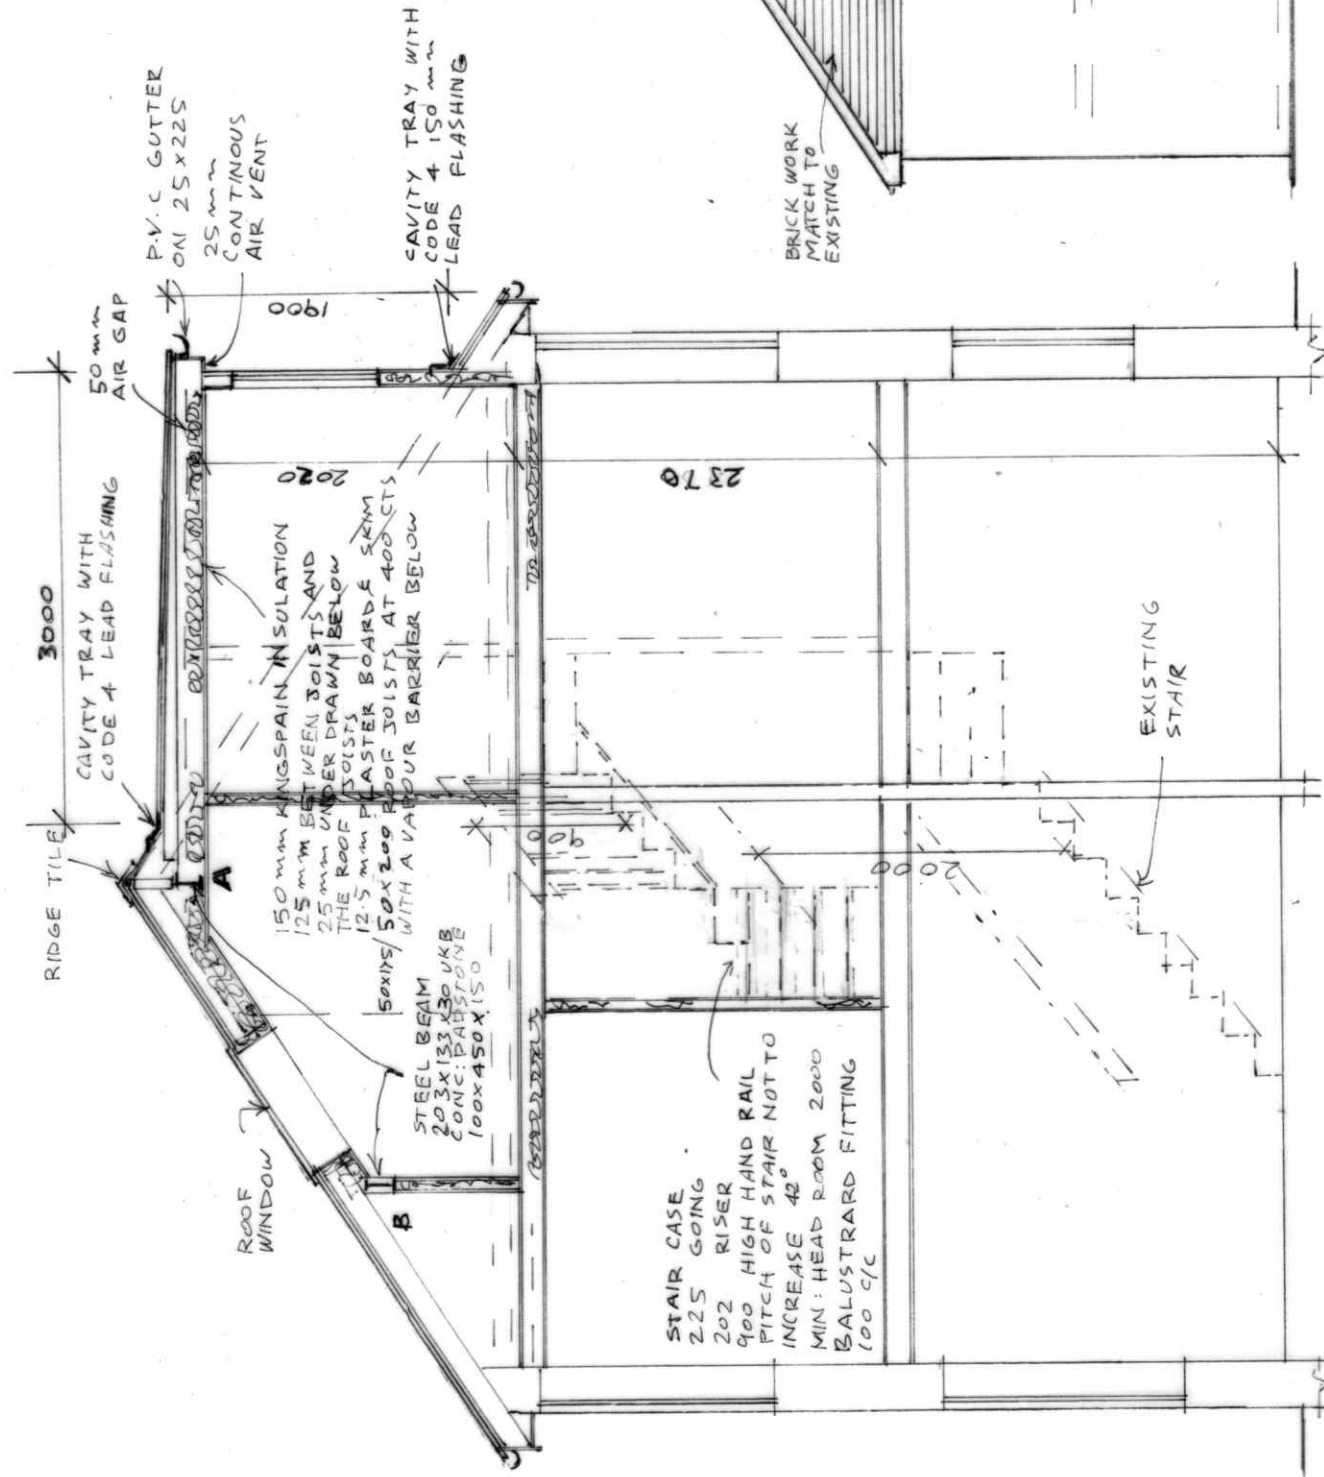

SECTION A.A

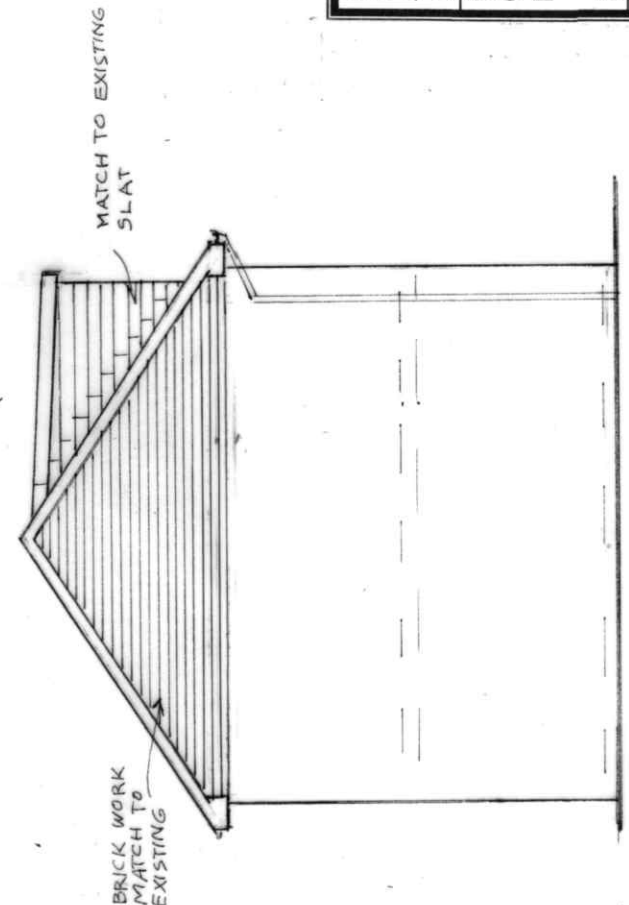


SIDE ELEVATION
(PROPOSED)

F.A

F.A

SECOND FLOOR PLAN
(PROPOSED)

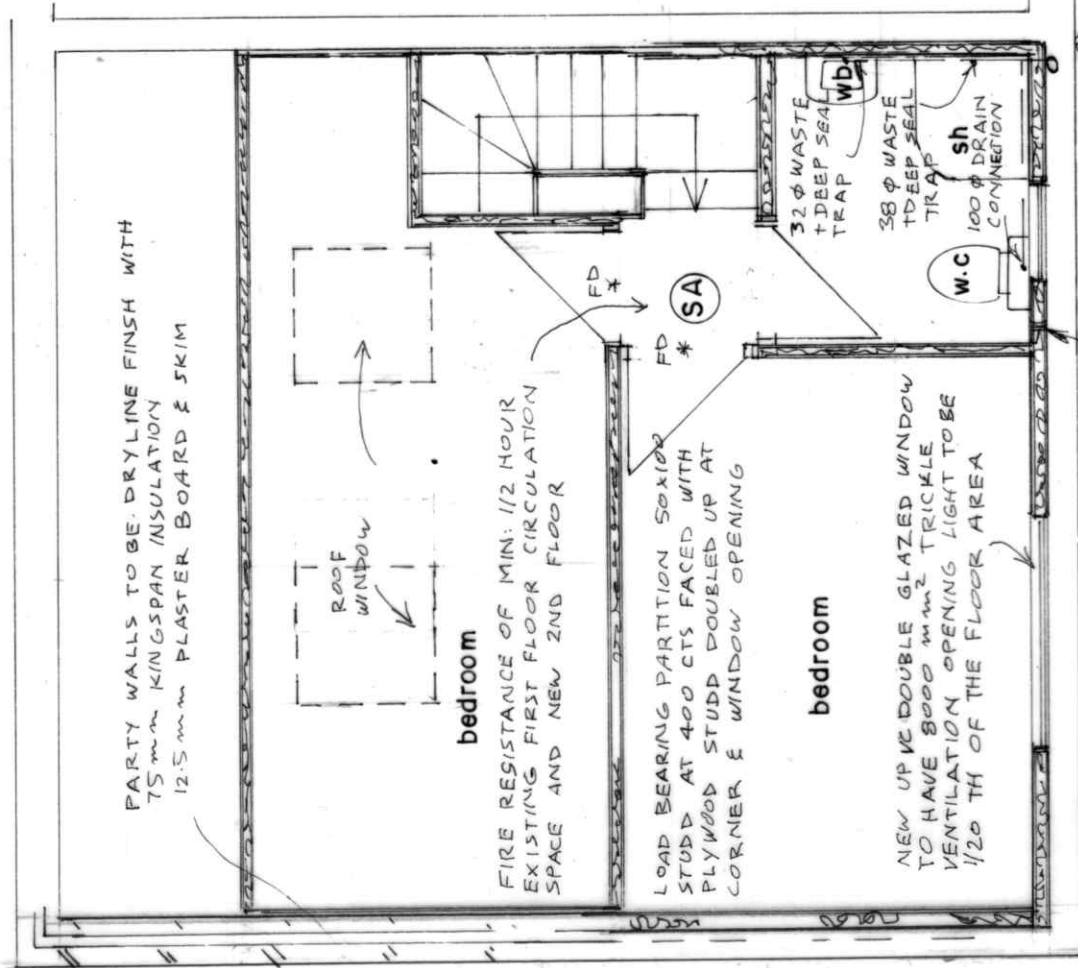

MECHANICAL EXTRACT FAN VENTILATION
TO GIVE 3 AIR CHANGES PER HOUR
DUCTED TO EXTERNAL AIR EXTRACTING
@ NOT LESS THAN 15 LITER/SECOND

BUILDING DESIGN SERVICES	
M. FAROOQ	
418 Bury Road Rochdale OL11 5EU.	
Tel: 01706 712231 Mob: 07967605763	
PROPOSED REAR DORMER EXTENSION AND GABLE WALL AT 68 BELLSHILL CRESCENT ROCHDALE OL16 2TU	
For: Mrs HAFIFA BIBI	
Plan & Section	Scale 1:50
Elevation	Scale 1:100
2070/3	