



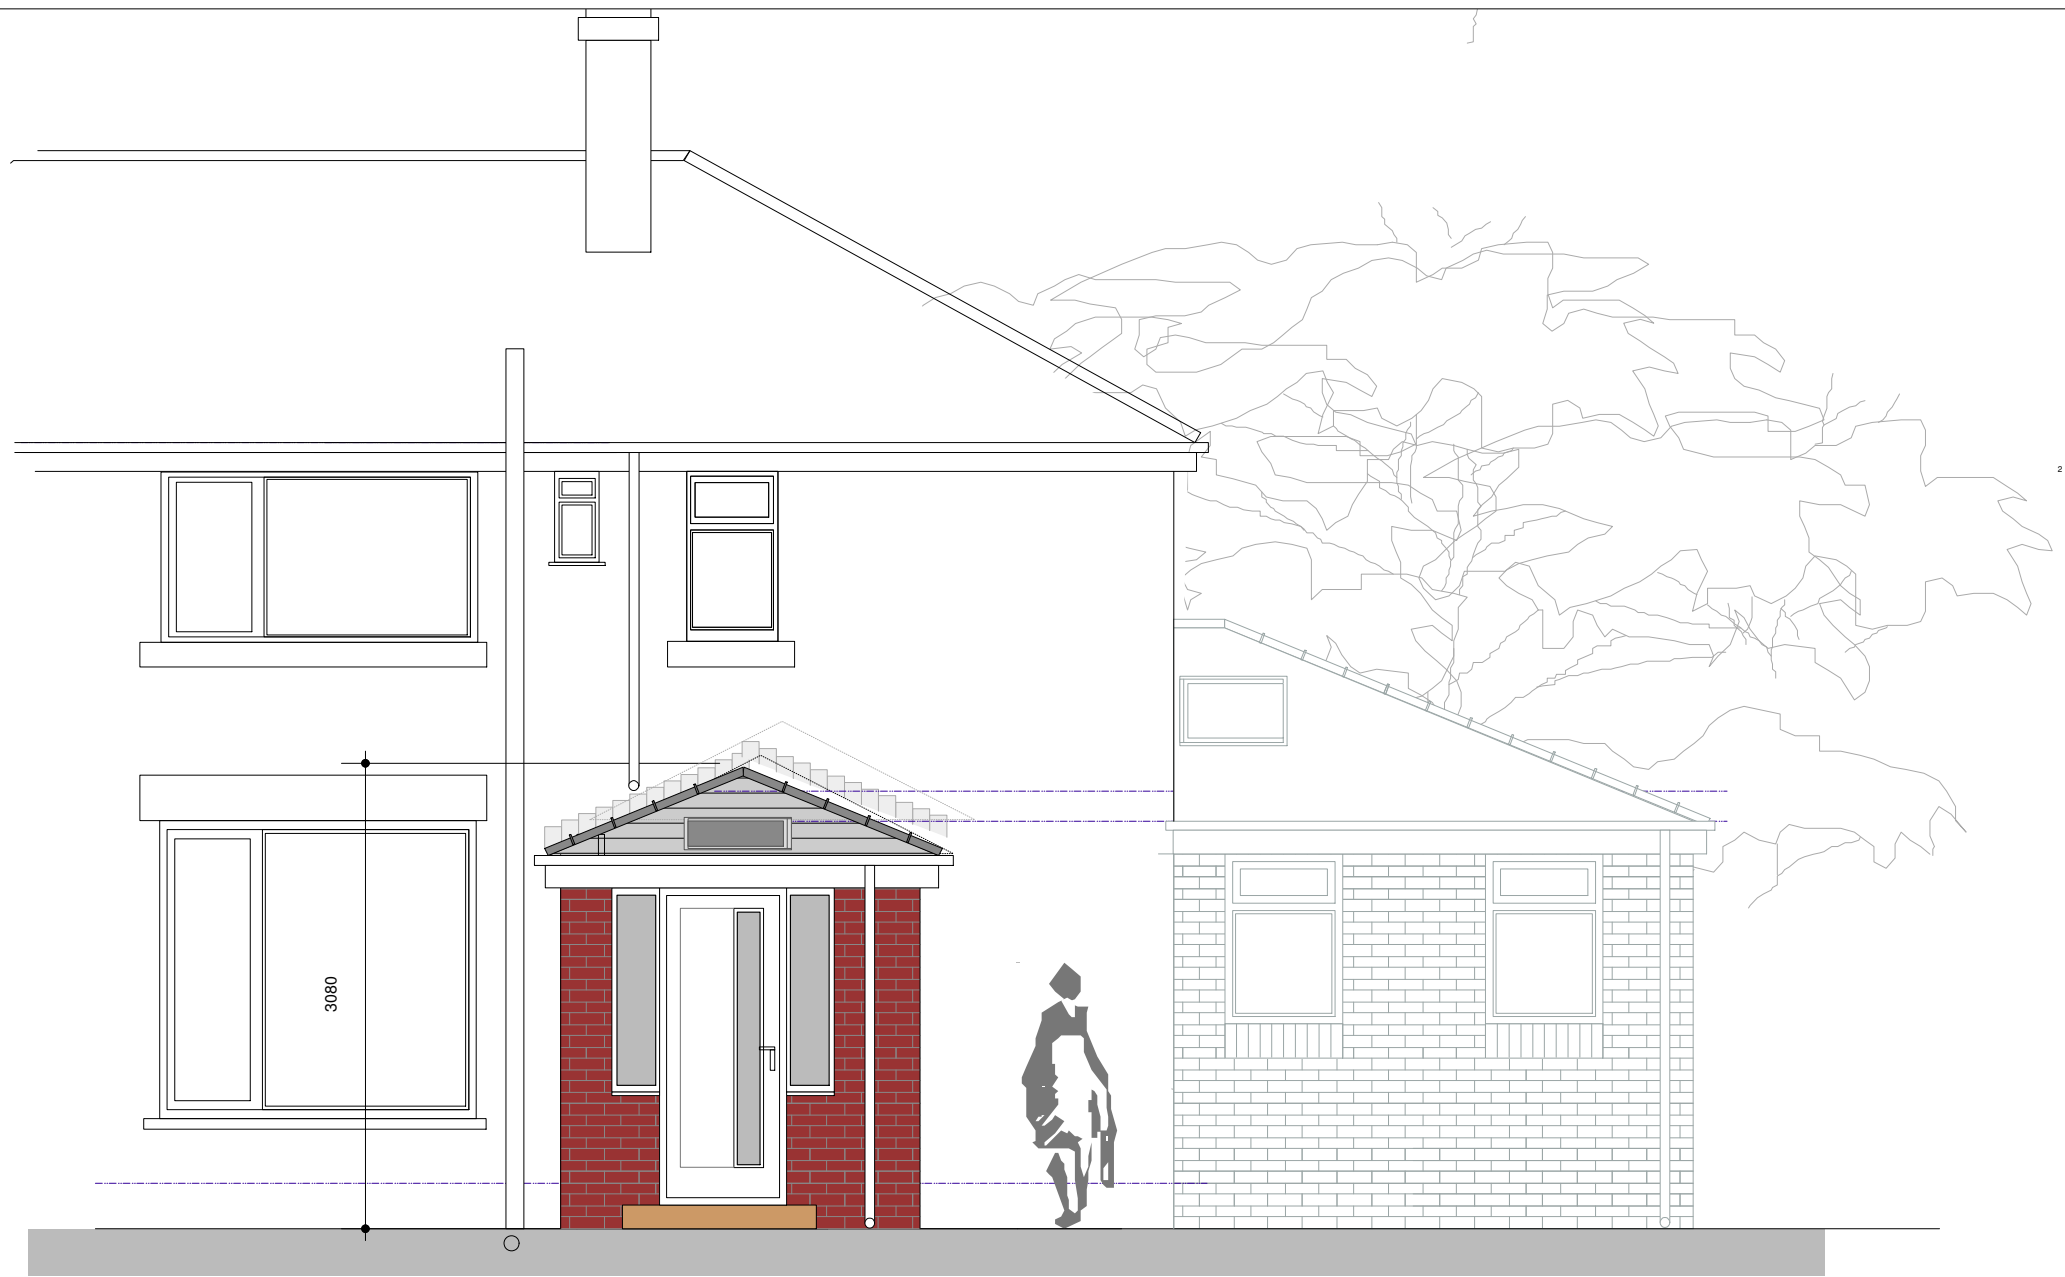

FRONT ELEVATION
as proposed
scale 1:50@A3

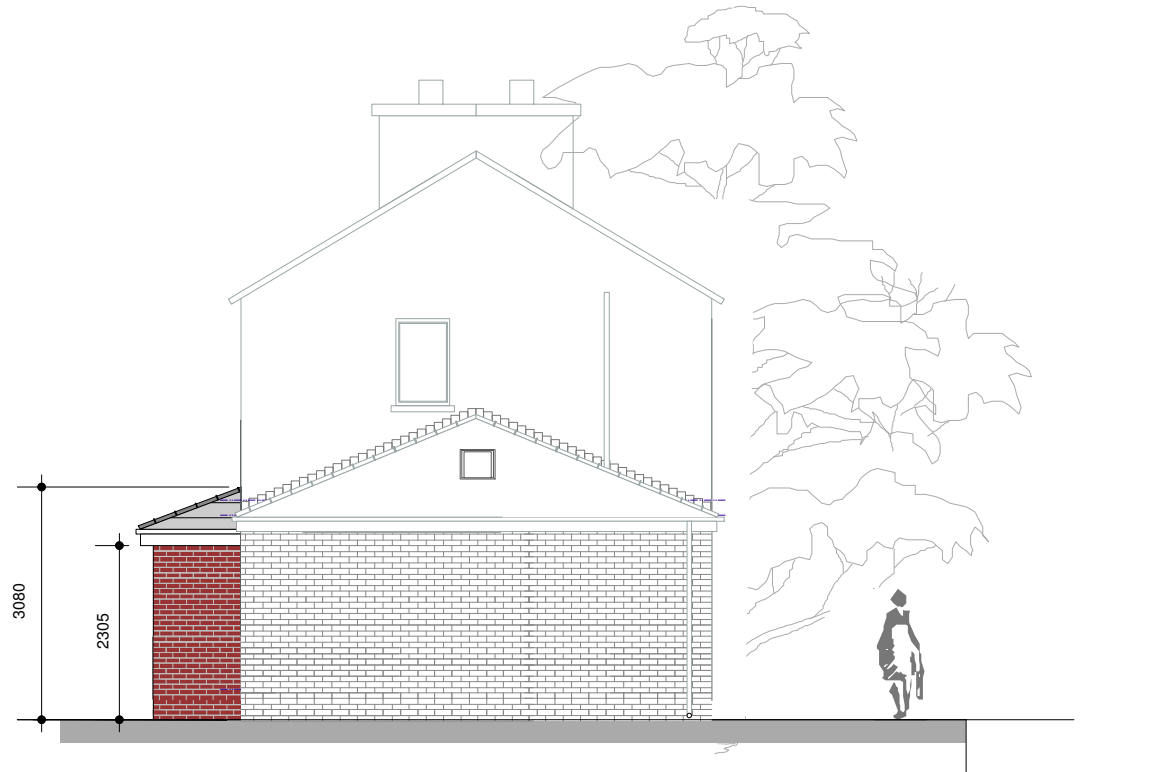

SIDE ELEVATION
as proposed
scale 1:100@A3

SIDE ELEVATION
as proposed
scale 1:50@A3

SUBJECT TO
PLANNING &
BUILDING REGULATIONS APPROVAL
Commencement on site before full
Building Regulation approval at own risk

B	Amended to porch	Aug 23
A	Amended to single storey	May 23

project
Proposed Porch
at
2 Mavis Grove, Milnrow.
OL16 3EE
client
Mr & Mrs A. Treece

drawing FRONT & SIDE ELEVATION as proposed	date March 2023
status Householder Planning Submission	drawing scale as indicated @ A3 rev. E