



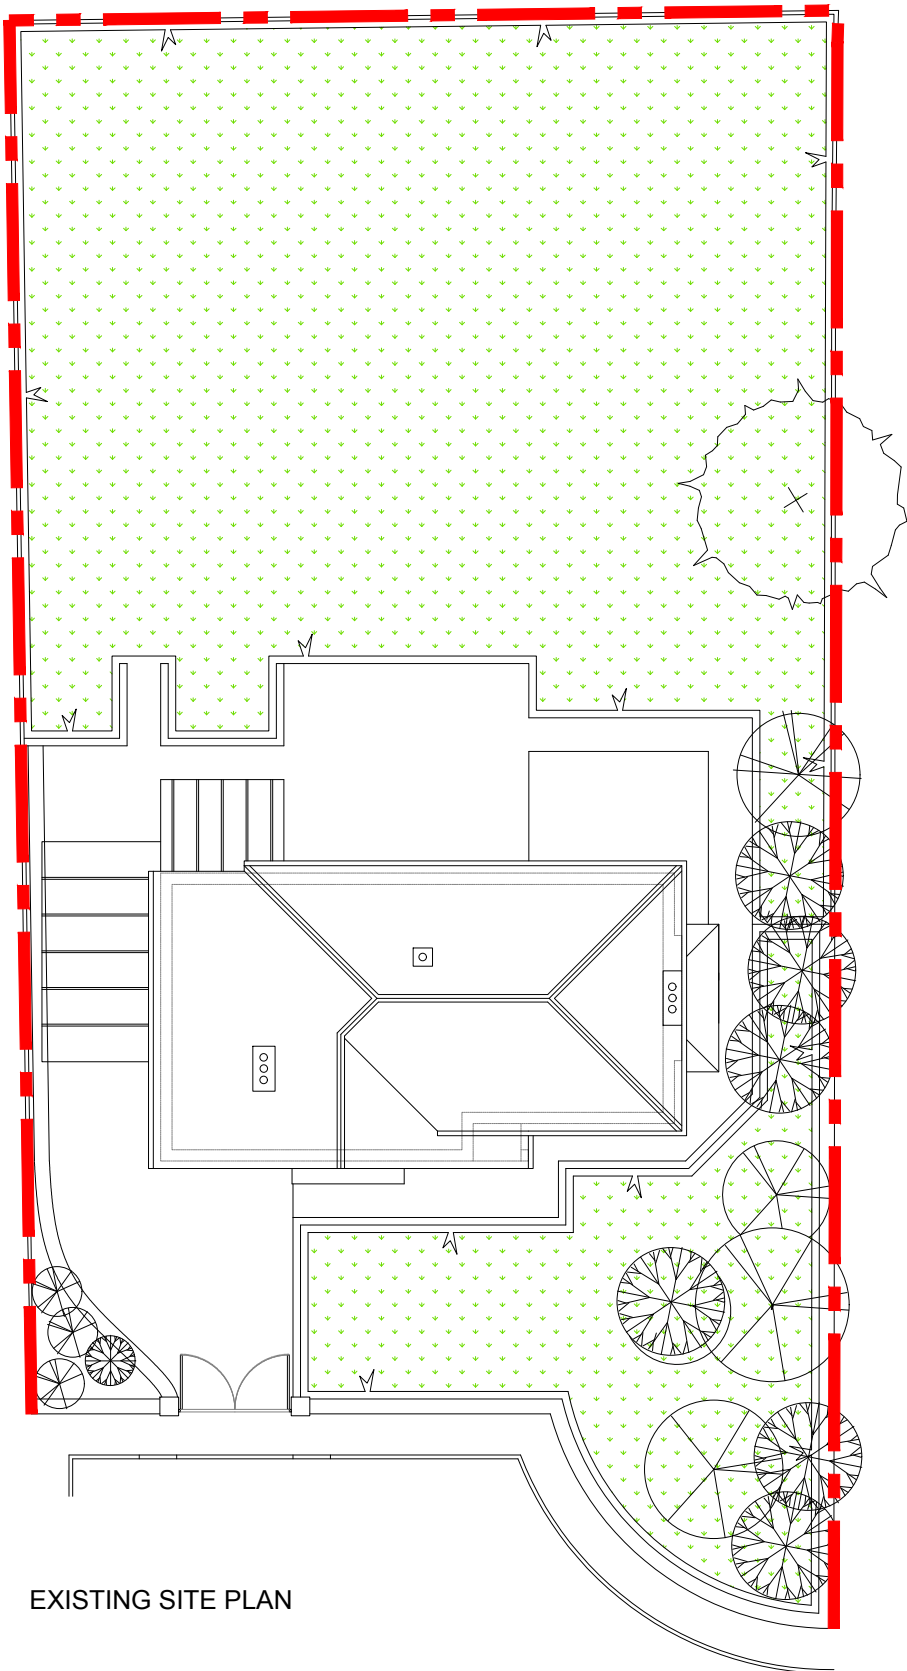

EXISTING SITE PLAN

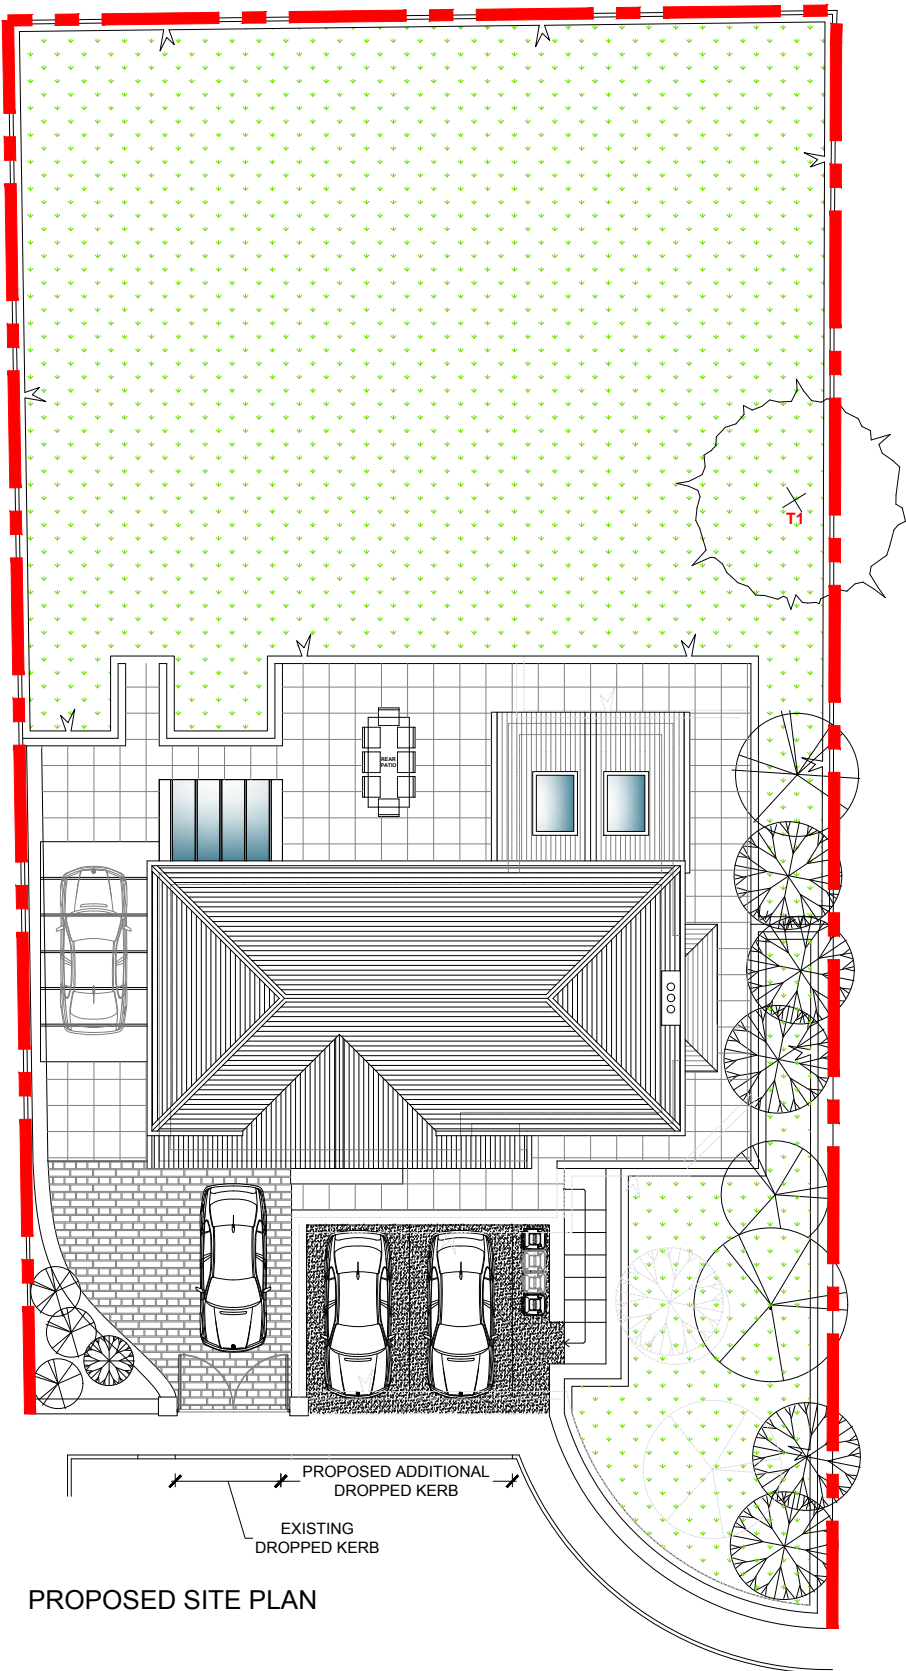

PROPOSED SITE PLAN

MATERIALS KEY

EXISTING PAVING

EXISTING PRINTED CONCRETE

PERMEABLE TARMAC AND SUB BASE TO DRIVE

Rev	Date	Description	Rev By	Chk'd By
B	16.02.24	Permeable tarmac specified.	SFW	PDP
A	11.01.24	Materials key added.	SFW	PDP
Project Title				
HOME REMODEL & EXTENSION				
3 THE CLOSE MIDDLETON ROCHDALE M24 2QN				
Client				
MR HAMPSON				
Status				
PLANNING				
Scale		Drawing Size		
1:200		A3		
Drawn By	SFW	Checked By	PDP	Date 11/23
Drawing Title				
SITE & ROOF PLANS				
Job-Dwg No				
538ROC-101B				

ABODE

MANCHESTER | 0161 711 0858
No.1 Spinningfields, WeWork (Abode)
Quay Street, Manchester, M3 3JE

LONDON | 020 3053 8255
1 Knightsbridge Green, 7th Floor, Office 7.02
London, SW1X 7NE

info@abode-architecture.co.uk | www.abode-architecture.co.uk

