

407600N

407600N

NOTES

1. The Contractor must check all dimensions on site.
2. This drawing is copyright of P.L. Enterprises Ltd
via L.R Design) It may not be reproduced, or part reproduced
without the express consent of Proprietary.


Drawing Status

- ☐ PRELIMINARY FOR APPROVAL
☐ AGREED LAYOUT SIGNED OFF
☒ PLANNING DRAWING
☐ BUILDING CONTROL DRAWING
☐ TENDER DRAWING
☐ CONTRACT DRAWING
☐ CONSTRUCTION DRAWING
☐ AS-BUILT DRAWING

Project
Langley Lane Farm
Langley Lane
Middleton M24 SLJ
Drawing Title
Site Plan
(Storage building)
Scale
1:2500 8.11 03.07.2022
Drawing No. 202011102
Revision
Rev 9
Revised Date
20.04.24
Revised By P. S. Comments added


407550N

407550N

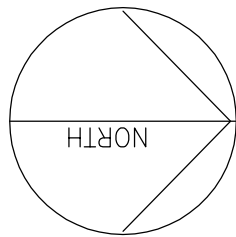


407700N

407700N

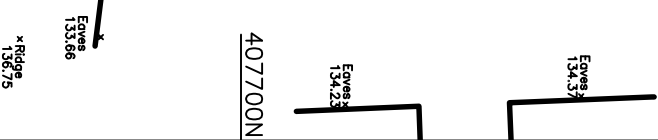

407650N

407650N

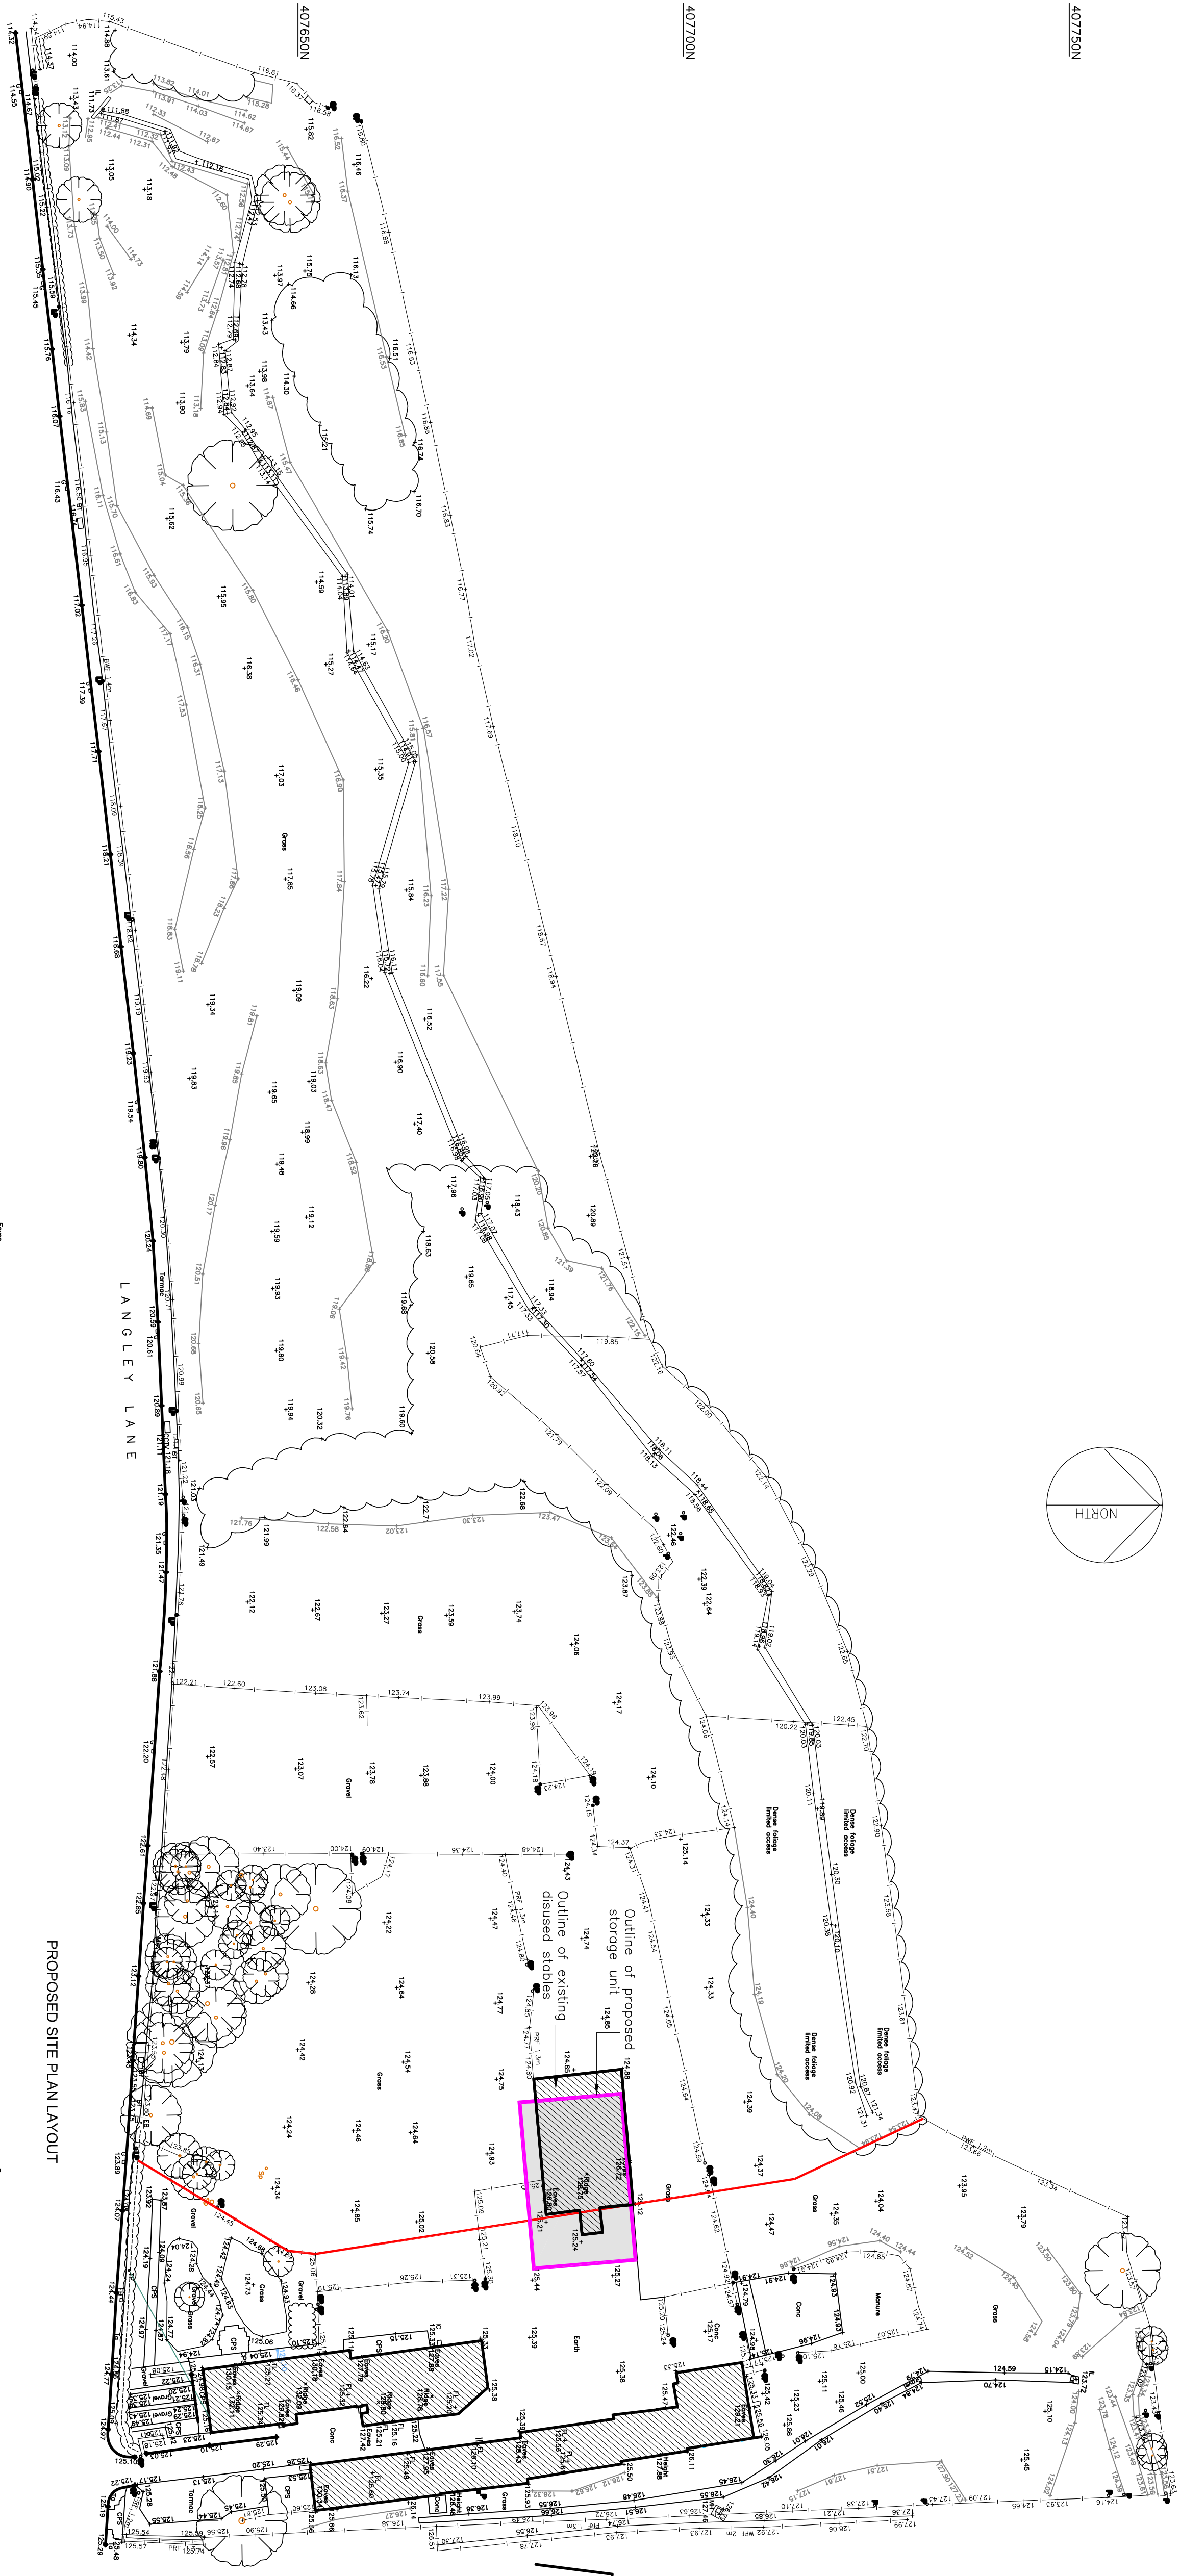

407600N


407600N



407550N

407550N

385650E 385700E 385750E 385800E 385850E 385900E 385950E

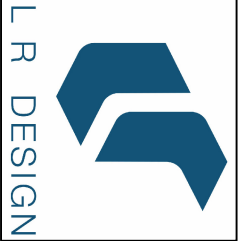

Architectural services
Office 3
1310 Bury New Road,
M25 9NX
t. +44(0)161 820 9196
e. project@l-r-design.net
www.l-r-design.net