




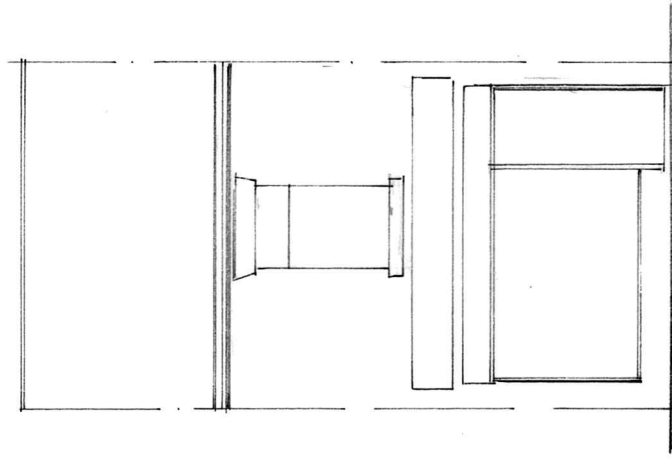

FRONT ELEVATION
(PROPOSED)

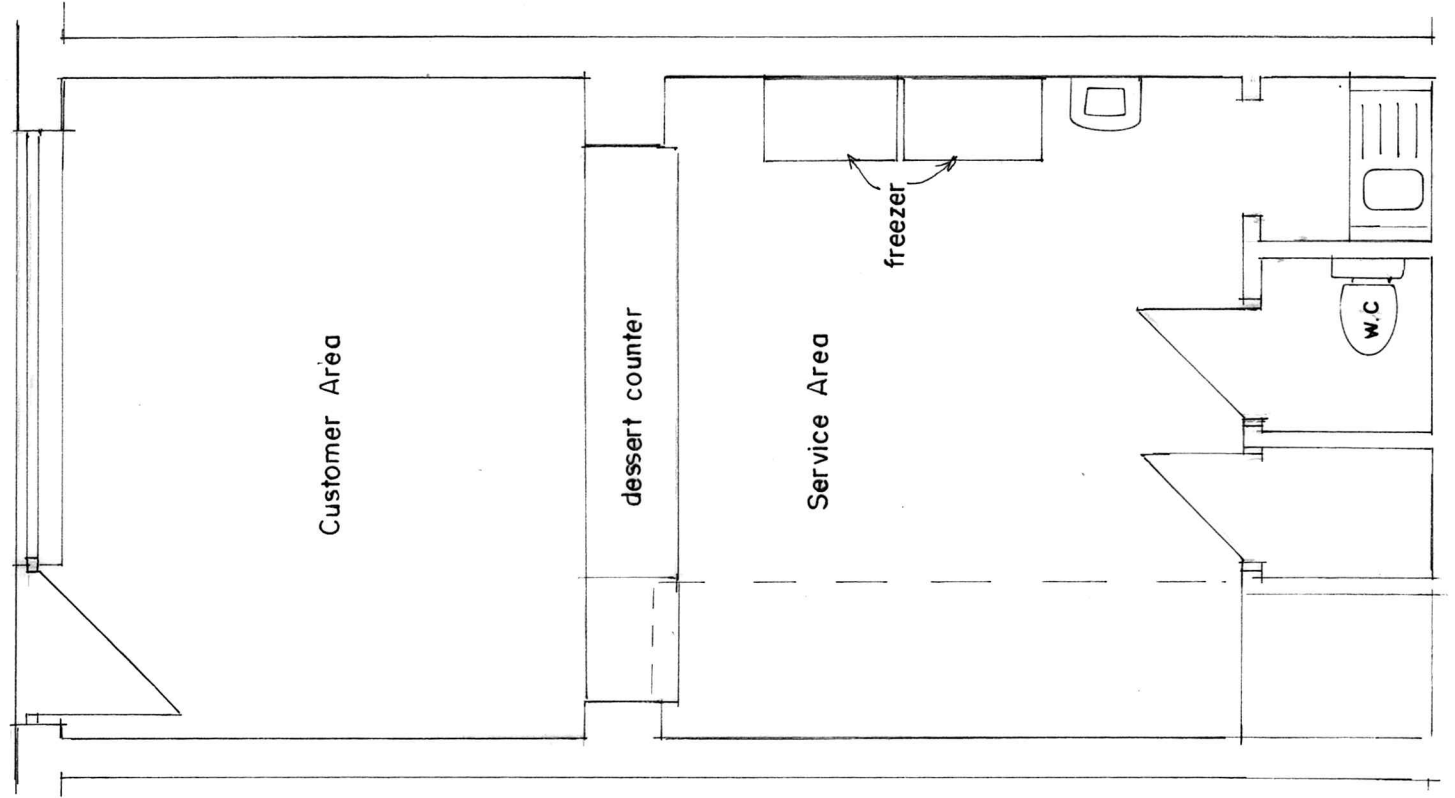

GROUND FLOOR PLAN
(PROPOSED)

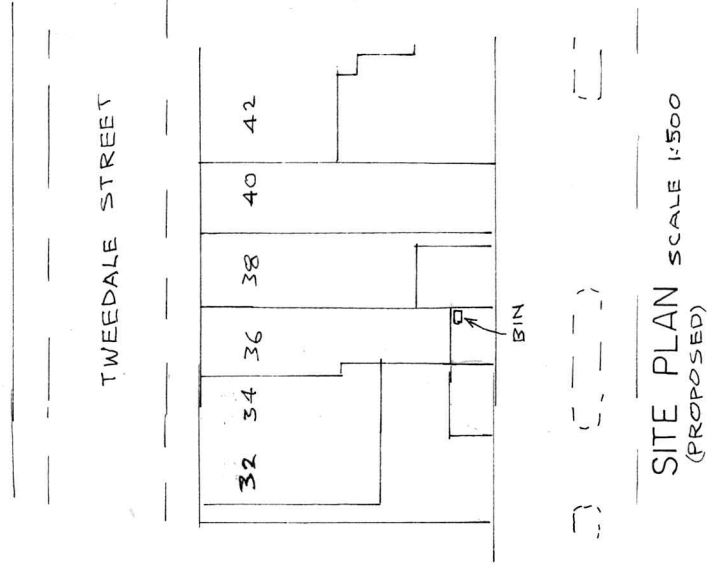

BUILDING DESIGN SERVICES		
M. FAROOQ		
6 Stock Close, Shawclough, Rochdale OL12 6BB		
Tel: 01706 712231 Mob: 07967605763		
EXISTING SHOP TO DESSERT SHOP/CAFÉ AT		
36 TWEEDALE STREET ROCHDALE OL11 1HH		
For: Mr M ASHRAF & Mr M AKRAM		
Plan	Scale 1:50	1955 / 2
Elevation	Scale 1:100	