



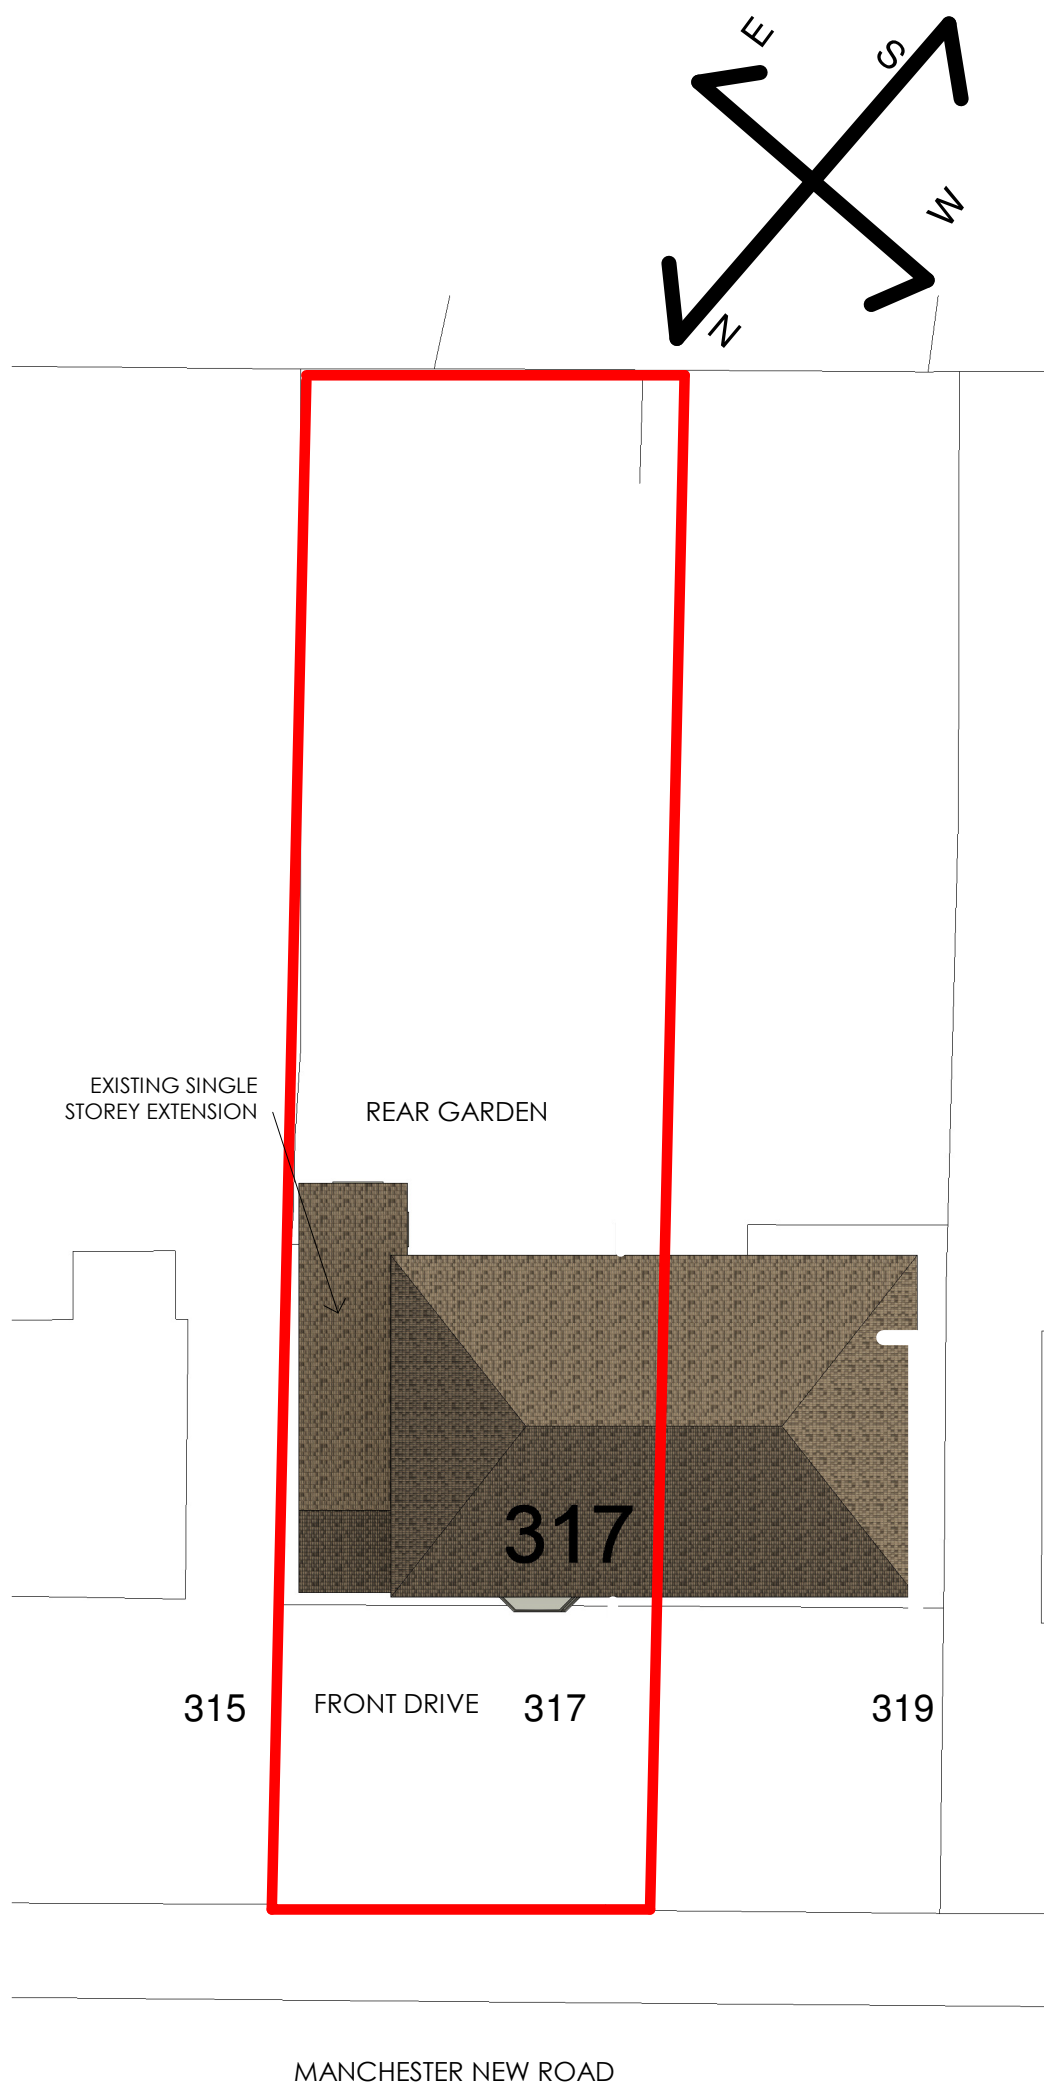

1

Existing Site Plan

SCALE 1:200

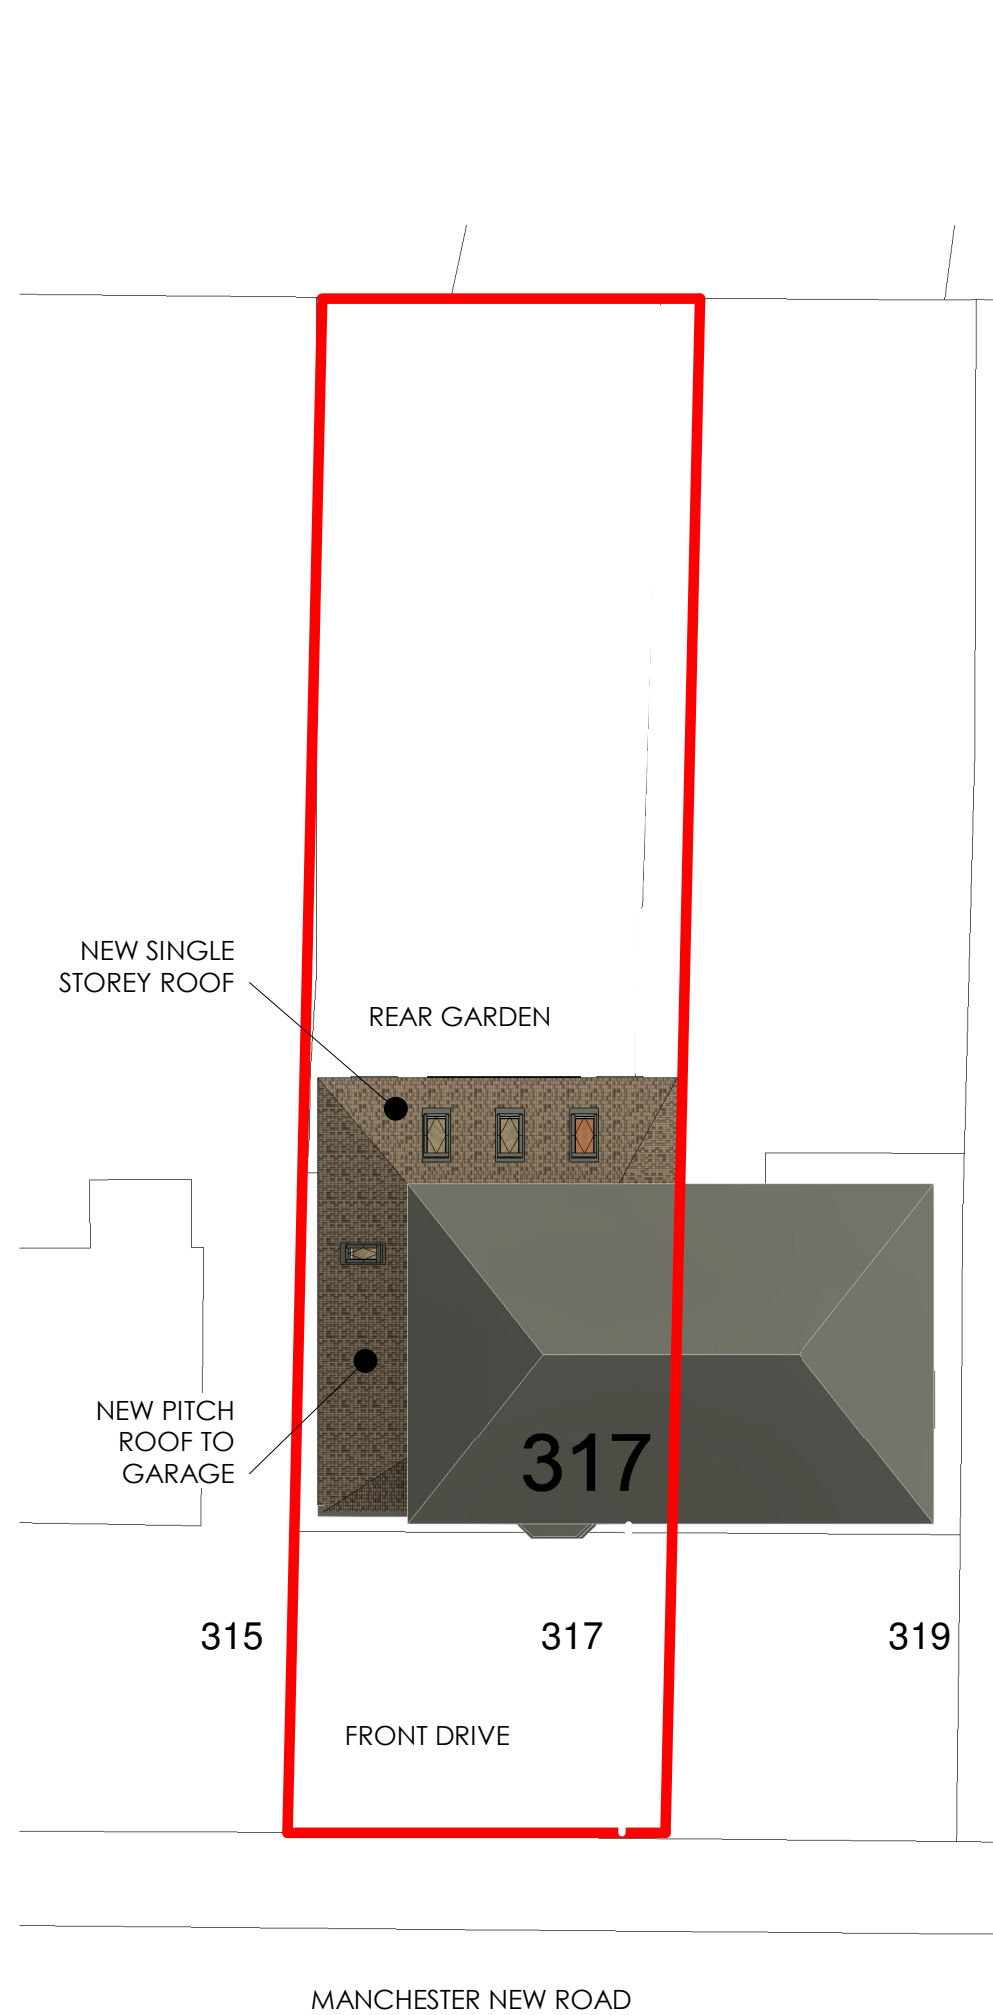

2

Proposed Site Plan


SCALE 1:200



3

Location plan

1 : 1250

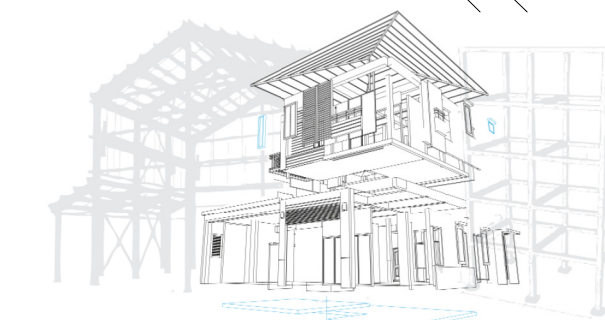

vision | DESIGN | group
ENGINEERING CONSULTANCY

Rev	Description	Date
1	PLANNING ISSUE	02/03/23
2	PLANNING ISSUE	01/05/23

CODE	SUITABILITY DESCRIPTION
I	PLANNING ISSUE
STATUS	PURPOSE OF ISSUE
S2	PLANNING ISSUE

PROJECT

317 MANCHESTER NEW ROAD

TITLE

SITE PLAN AND LOCATION PLAN

CLIENT

317 MANCHESTER NEW ROAD

DRAWN BY MW	CHECKED BY MW	DATE 29/12/22
----------------	------------------	------------------

SCALE (@ A1) As indicated	PROJECT NUMBER MCS2185
------------------------------	---------------------------

DRAWING NUMBER A100	REV 2
------------------------	----------