


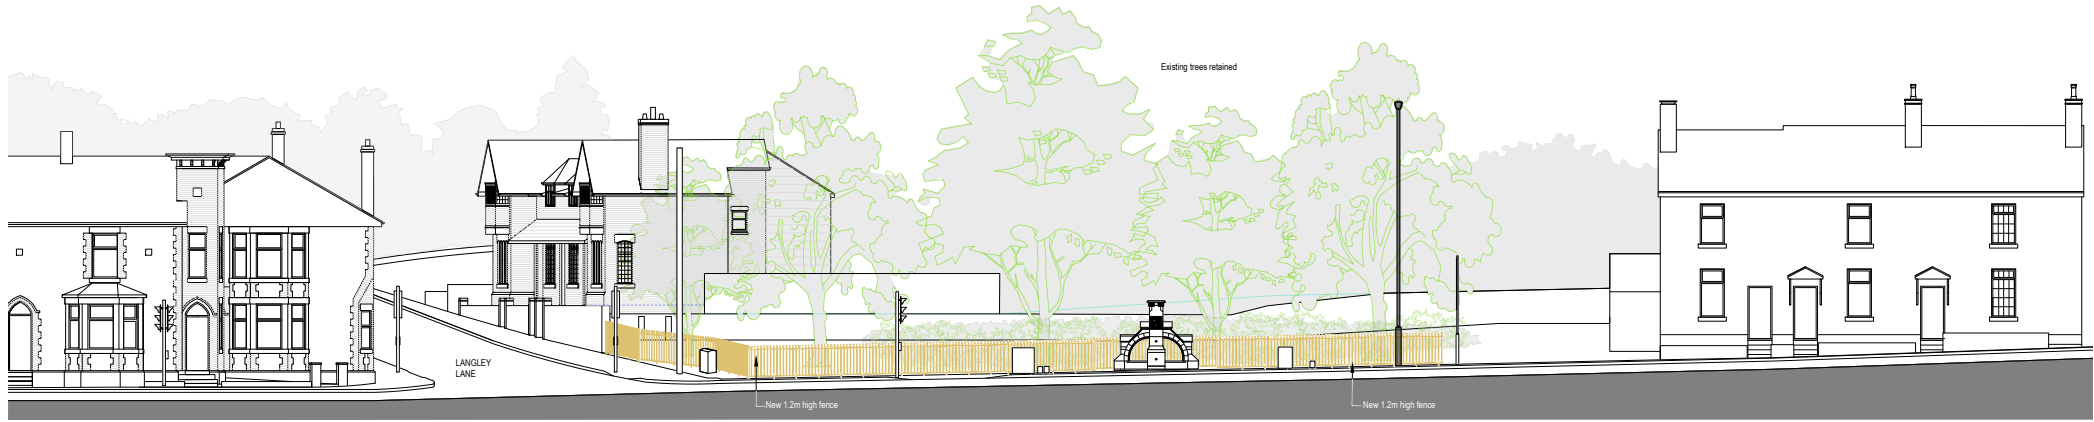


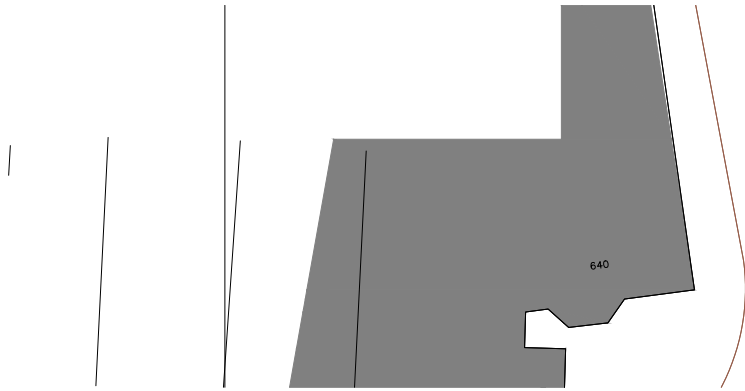

FRONT ELEVATION 1:100 (ROAD VIEW)

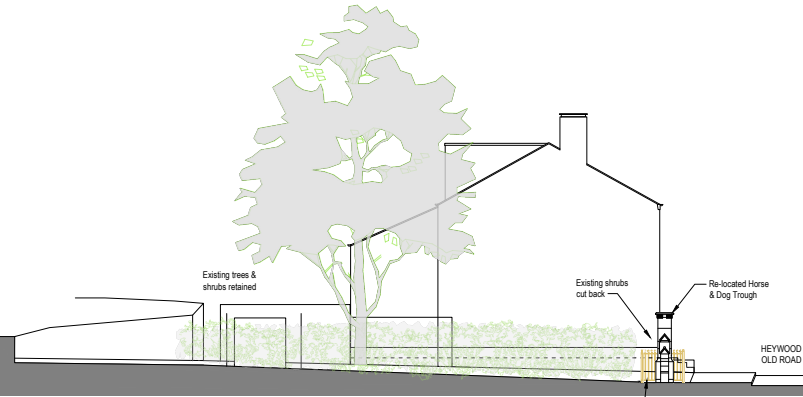


PLAN 1:100

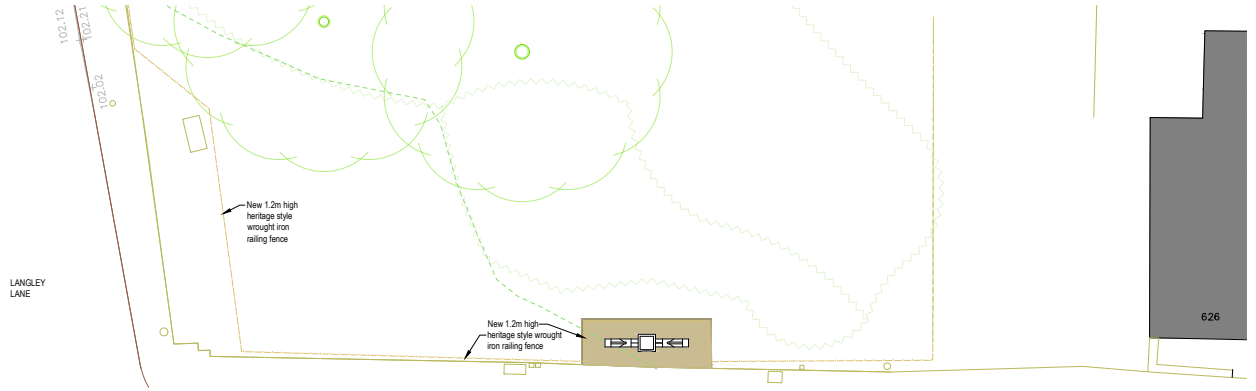


SIDE ELEVATION 1:100




DETAIL FRONT ELEVATION 1:50

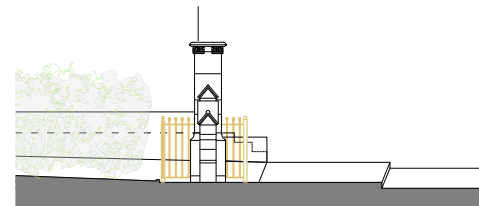

DETAIL SIDE ELEVATION 1:50

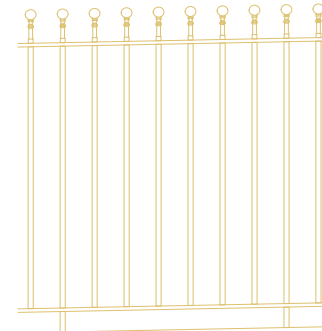

PROPOSED RAILING FENCE 1:10

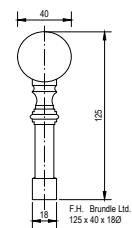

FINIAL DETAIL 1:2

Figured dimensions to be used. Do not scale from drawing.

Rev	Revision detail	By	Chk	Date

ROCHDALE BOROUGH COUNCIL
 HIGHWAYS, PROPERTY & STRATEGIC HOUSING
 www.rochdale.gov.uk
 (01706) 647474

Project: **Edgar Wood Horse and dog trough Proposed re-location**

Title: **Scheme 03 Proposed Plan & Elevation**

Drawn by	Date	Purpose of issue	Scale
14/06/23	Feasibility	1:100 1:50 1:10	1:2 @ A1
Checked by	Date	Project No.	2004391
Approved by	Date	Drawing No.	2004391 - 05