




Revision Number	Revision Date	Revision Description
-----------------	---------------	----------------------

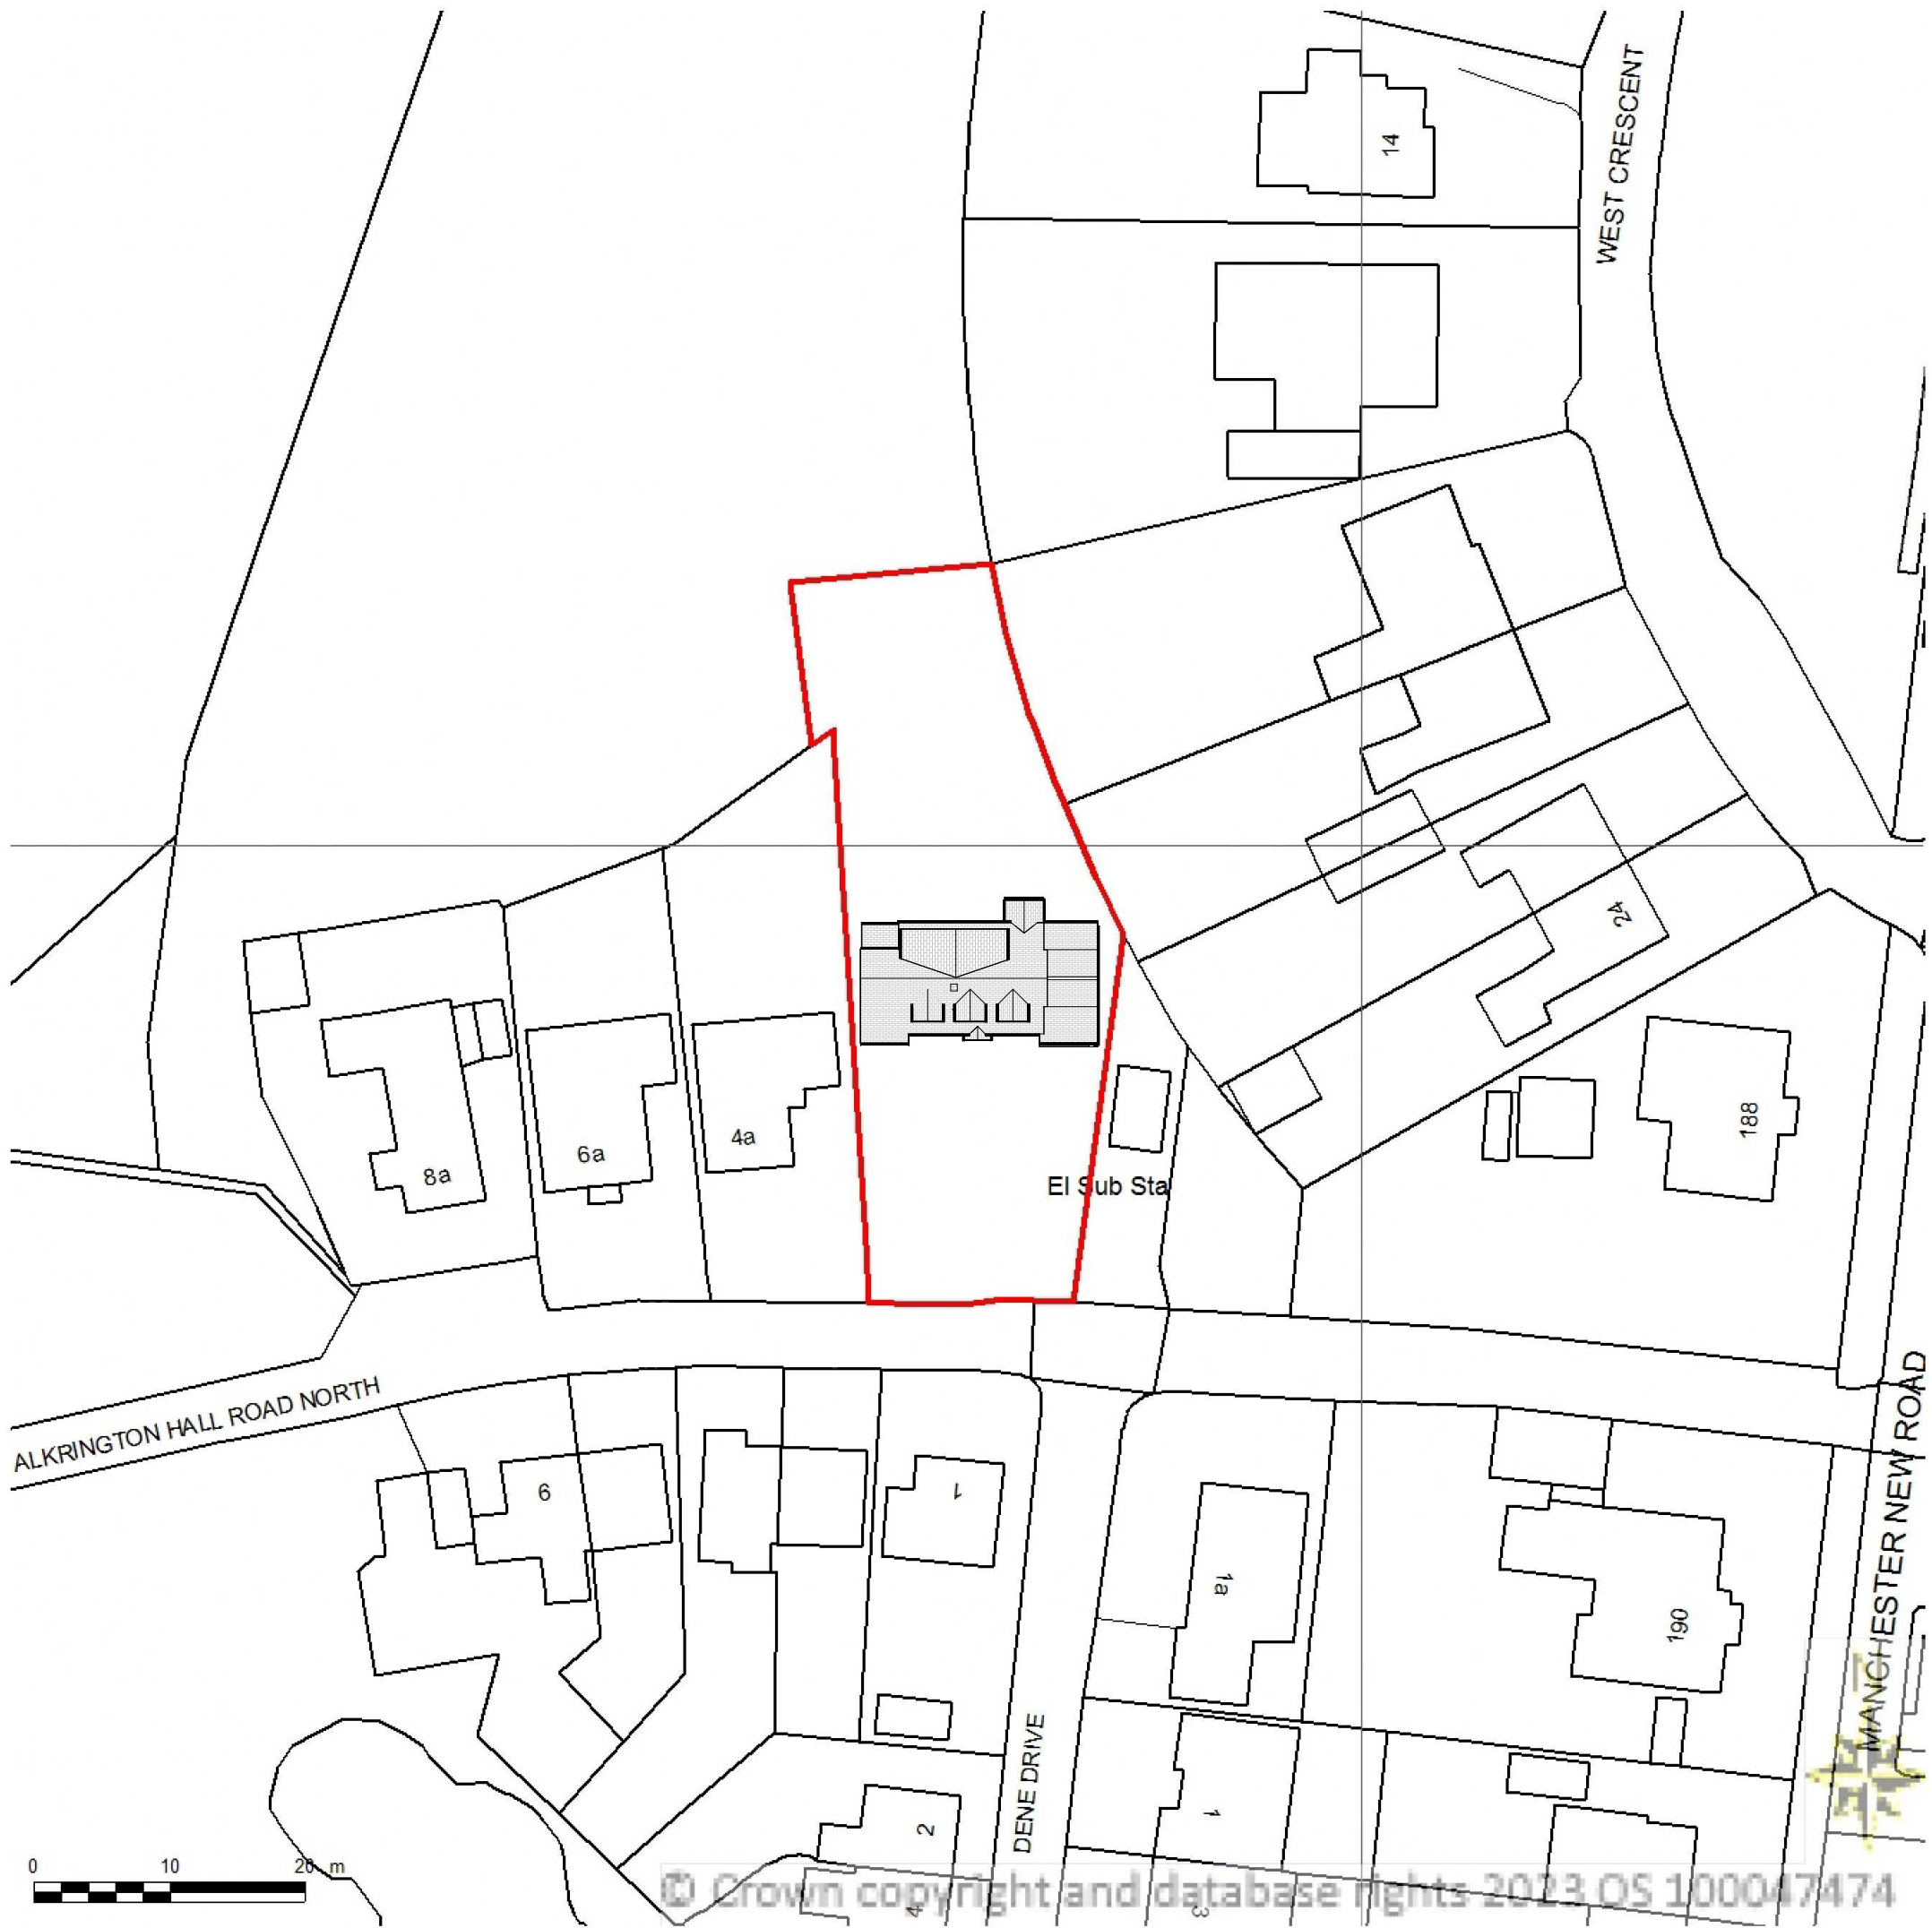

2 Block Plan Existing
1 : 500

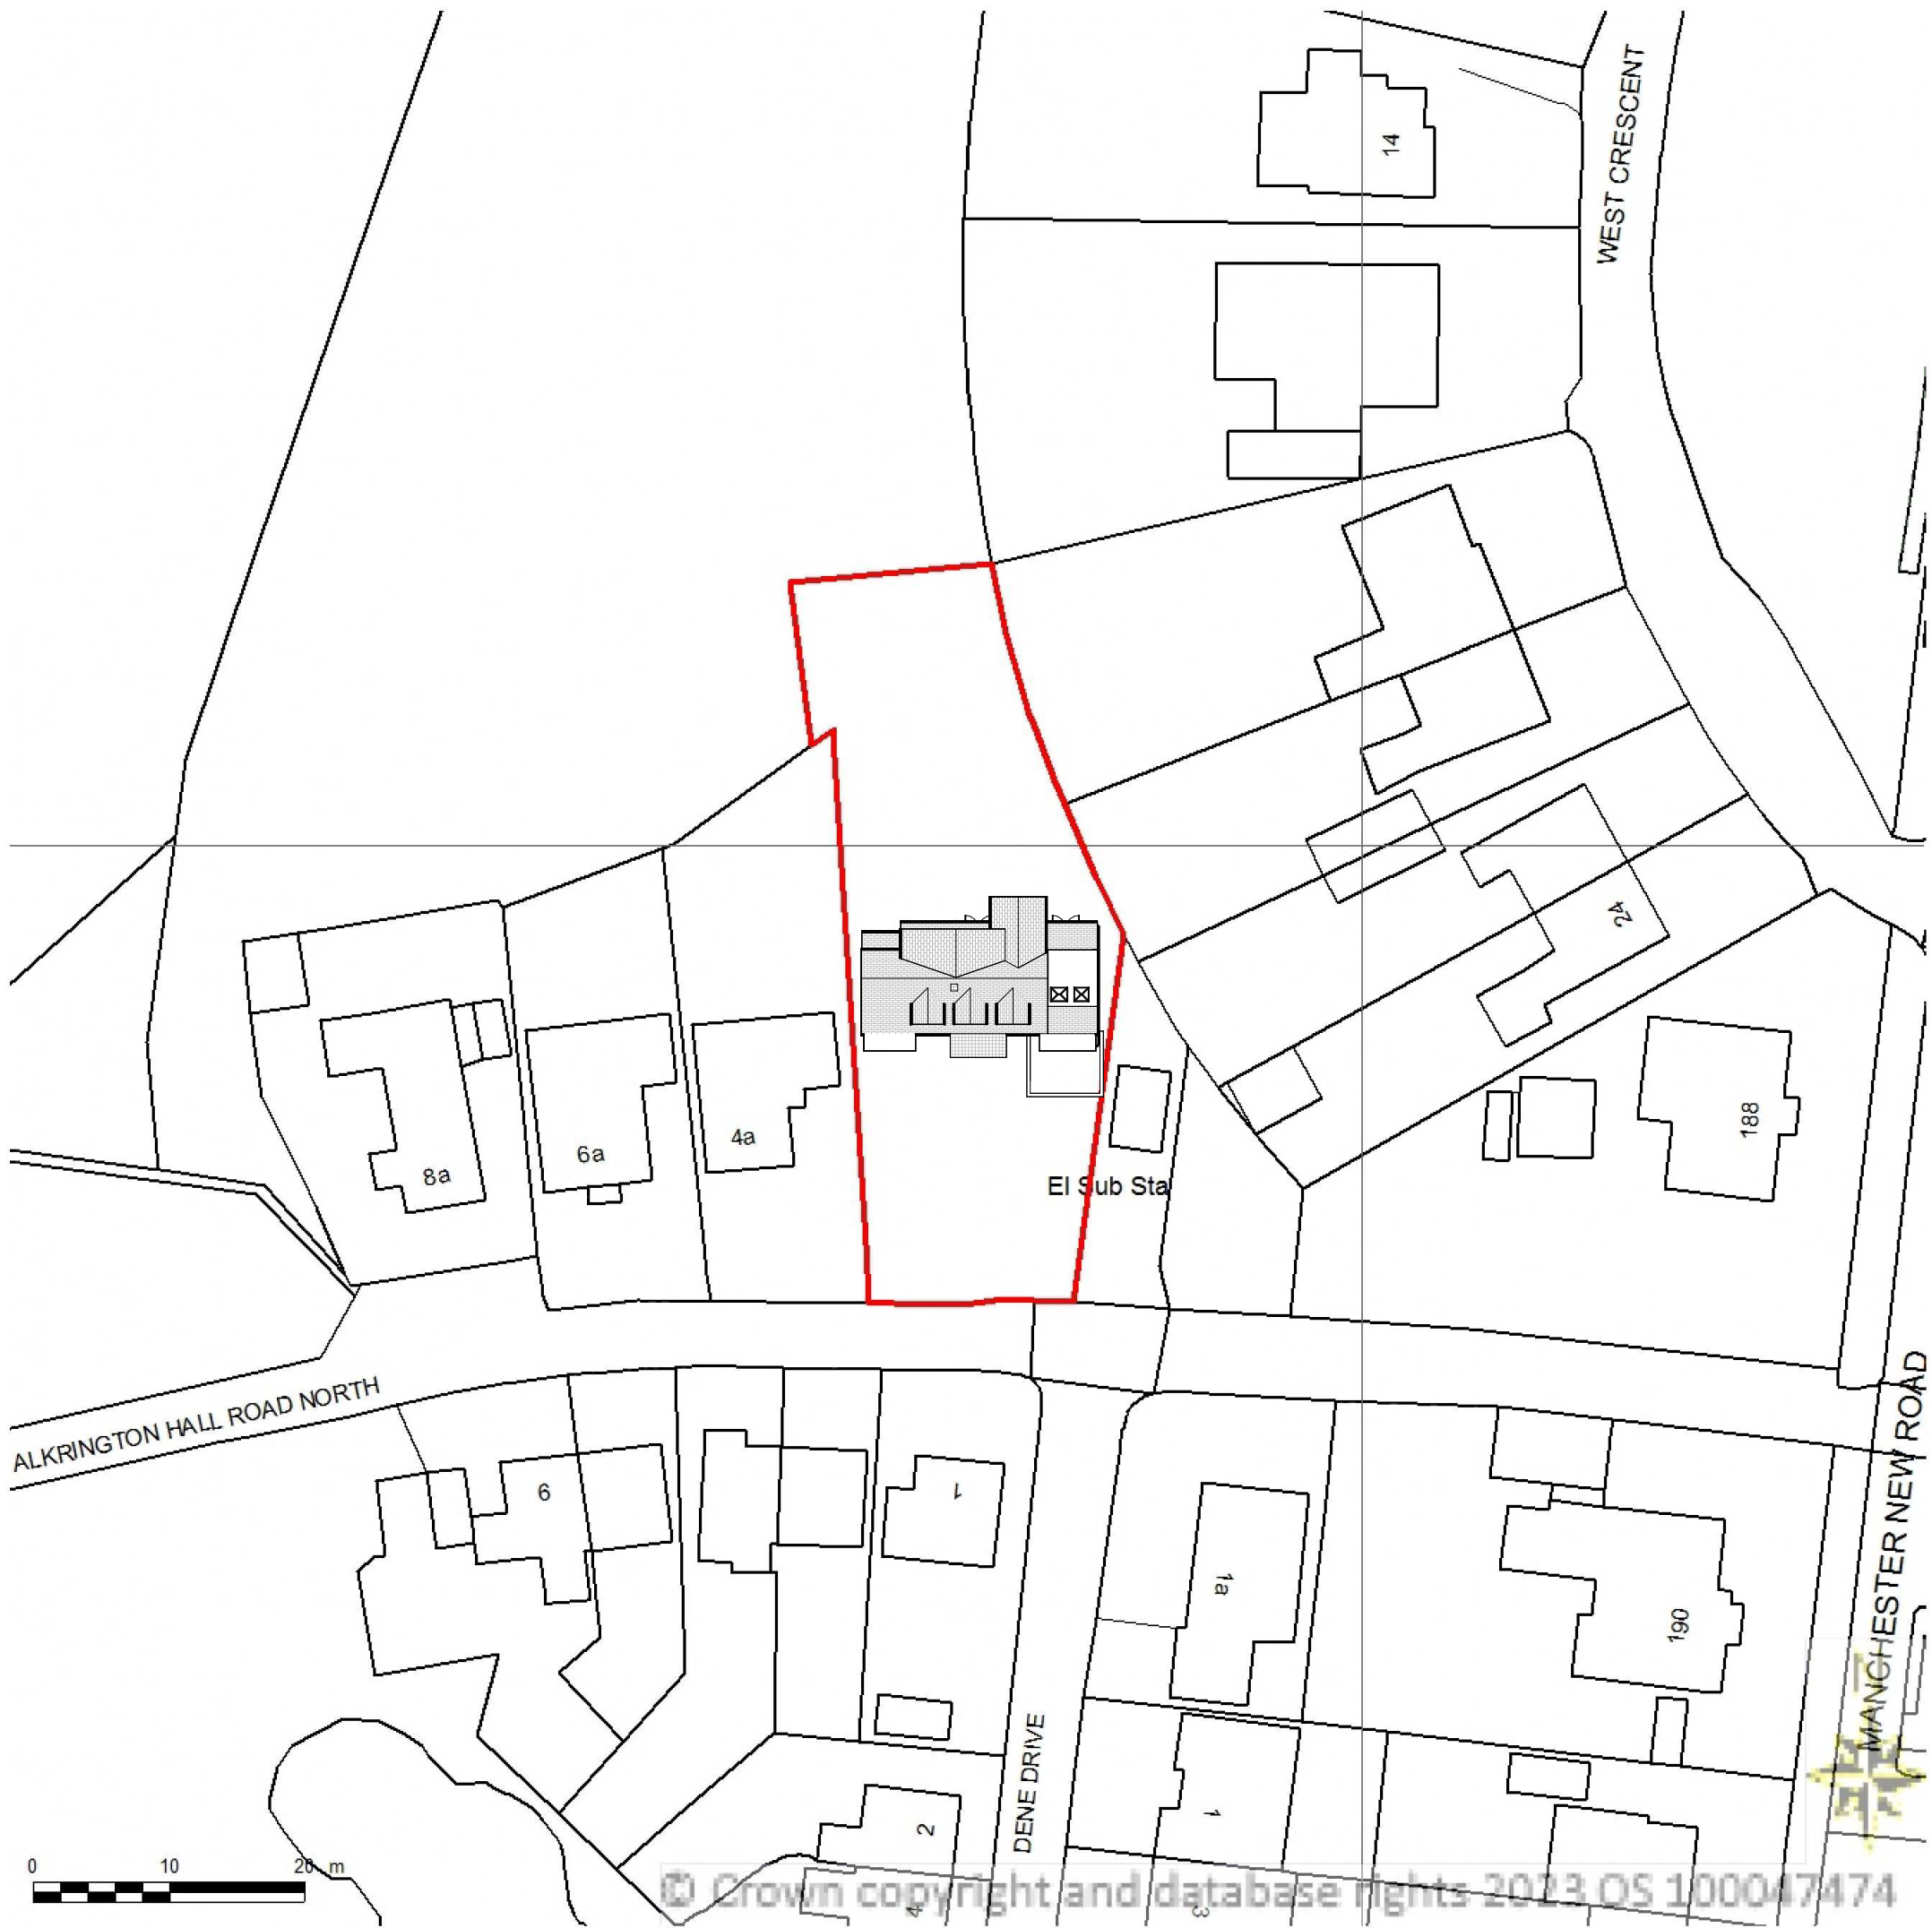

3 Block Plan Proposed
1 : 500

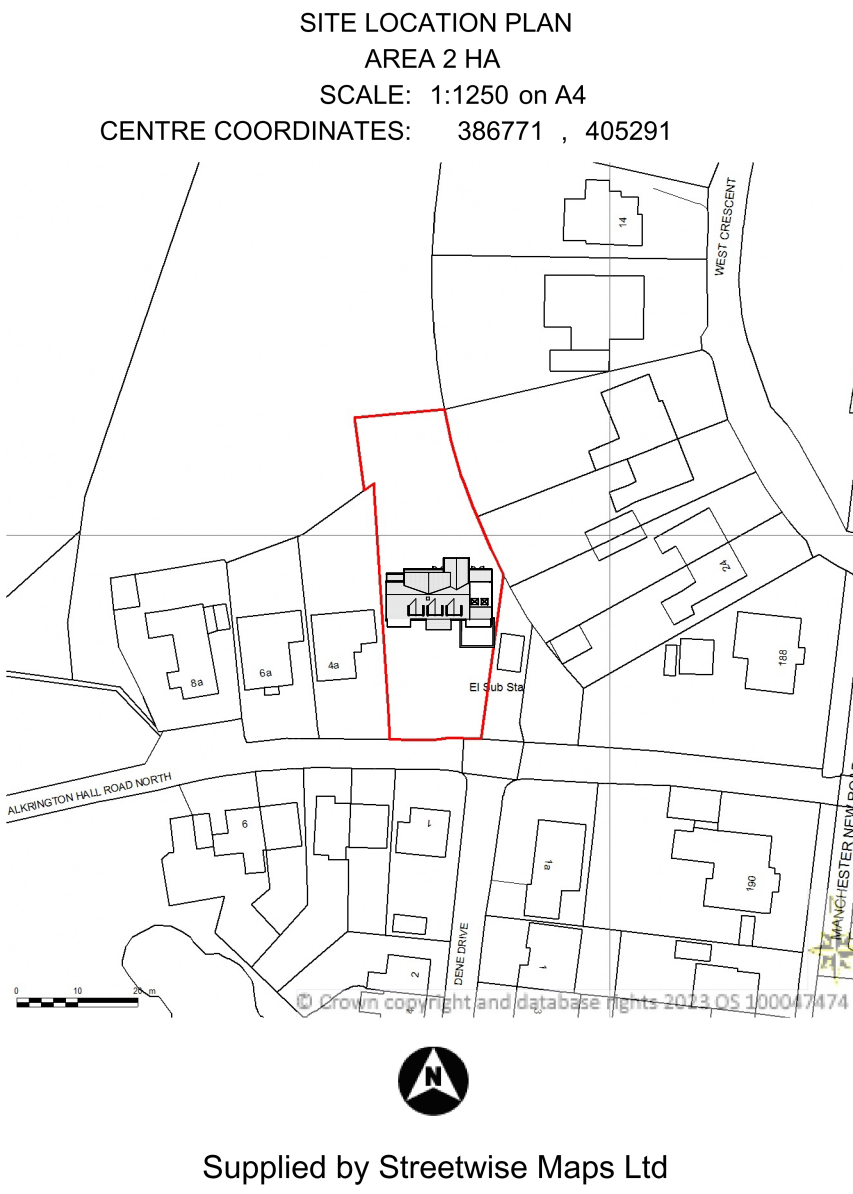

1 Location
1 : 1250

These are Planning drawings and should not be used for construction. All structural elements are illustrative and dimensions are estimates - no calculations have been completed or specification for building regulations.

Date	Revision

Client Rick McKeever

Job No McKeever-Alkington Hall Rd

Site 2A Alkington Hall Road
North Middleton
M24 1SZ

Project Front Elevation Changes and Utility

Status Planning A


plans and planning
Apartment 2
Rimington House
Rimington Lane
Rimington BB7 4DS

Email - pfkirke@gmail.com Tel - 07710 820611
www.plansandplanning.co.uk

Drawing No; P100 - Planning

Drawing; Location

Print to Scale on A1 28/08/2023 17:09:08

 

VISUAL SCALE 1:100 @ A1

Sheet List	
Sheet Number	Sheet Name
P100	Location
P101	Plans and Elevations